iHFG Standard Components


Room Layout Sheet

Room Name: 1 Bed Room Bariatric - Large, 30m²


RLS Room Code: 1br-ba-30-i

RDS Room Code: 1br-ba-30-i

BD/BAR	BED – BARIATRIC, ELECTRIC
BLK	LOCKER – BEDSIDE
BLVI	BLIND – VENETIAN, INTEGRAL
BRCSB	BRACKET – SUCTION BOTTLE
BRCTVW	BRACKET – TELEVISION, WALL MOUNTED
CBD/WD	CUPBOARD – WARDROBE
CHR/PB	CHAIR – PATIENT, BARIATRIC
CHR/V	CHAIR – VISITOR
CPS	CURTAIN – PRIVACY SCREEN
CTPS	CURTAIN TRACK – PRIVACY SCREEN
DDG	DISPENSER – DISPOSABLE GLOVES
DHS	DISPENSER – HAND SANITISER
DHT	DISPENSER – PAPER HAND TOWEL
DK/BI	DESK – BUILT IN
DSA	DISPENSER – SOAP, ANTISEPTIC
FR/UB	FRIDGE – UNDER BENCH
HWB/B	HAND WASH BASIN – TYPE 'B'
IVS	IV STAND – MOBILE
L/CS	LIGHT – CONTINUOUS STRIP LIGHT
LO/S	LOUNGE – SOFA BED
PLC	PATIENT LIFTER – CEILING MOUNTED
PLCS	PATIENT LIFTER – CEILING MOUNTED, SLING
PO/1	POWER OUTLET – SINGLE
SB	SUCTION BOTTLE
SK4	FLOOR VINYL COVED SKIRTING
SUFS	SHELVING UNIT – FIXED SHELVES
TAP/ST	TAPWARE – SENSOR TAP
TB/O	TABLE – OVERBED
TP/HS	TELEPHONE – HANDSET, STANDARD
TV	TELEVISION
V1	VINYL FLOORING, STANDARD SLIP RESISTANT
V6	VINYL FLOORING, NON SLIP – TEXTURED
WBC/20	WASTE BIN – CLINICAL, 20 LITRE
WBG/20	WASTE BIN – GENERAL, 20 LITRE
WP/L	WALL PANEL, LAMINATE
WPF	WALL PAINT FINISH
WPP	WALL PROTECTION PANEL

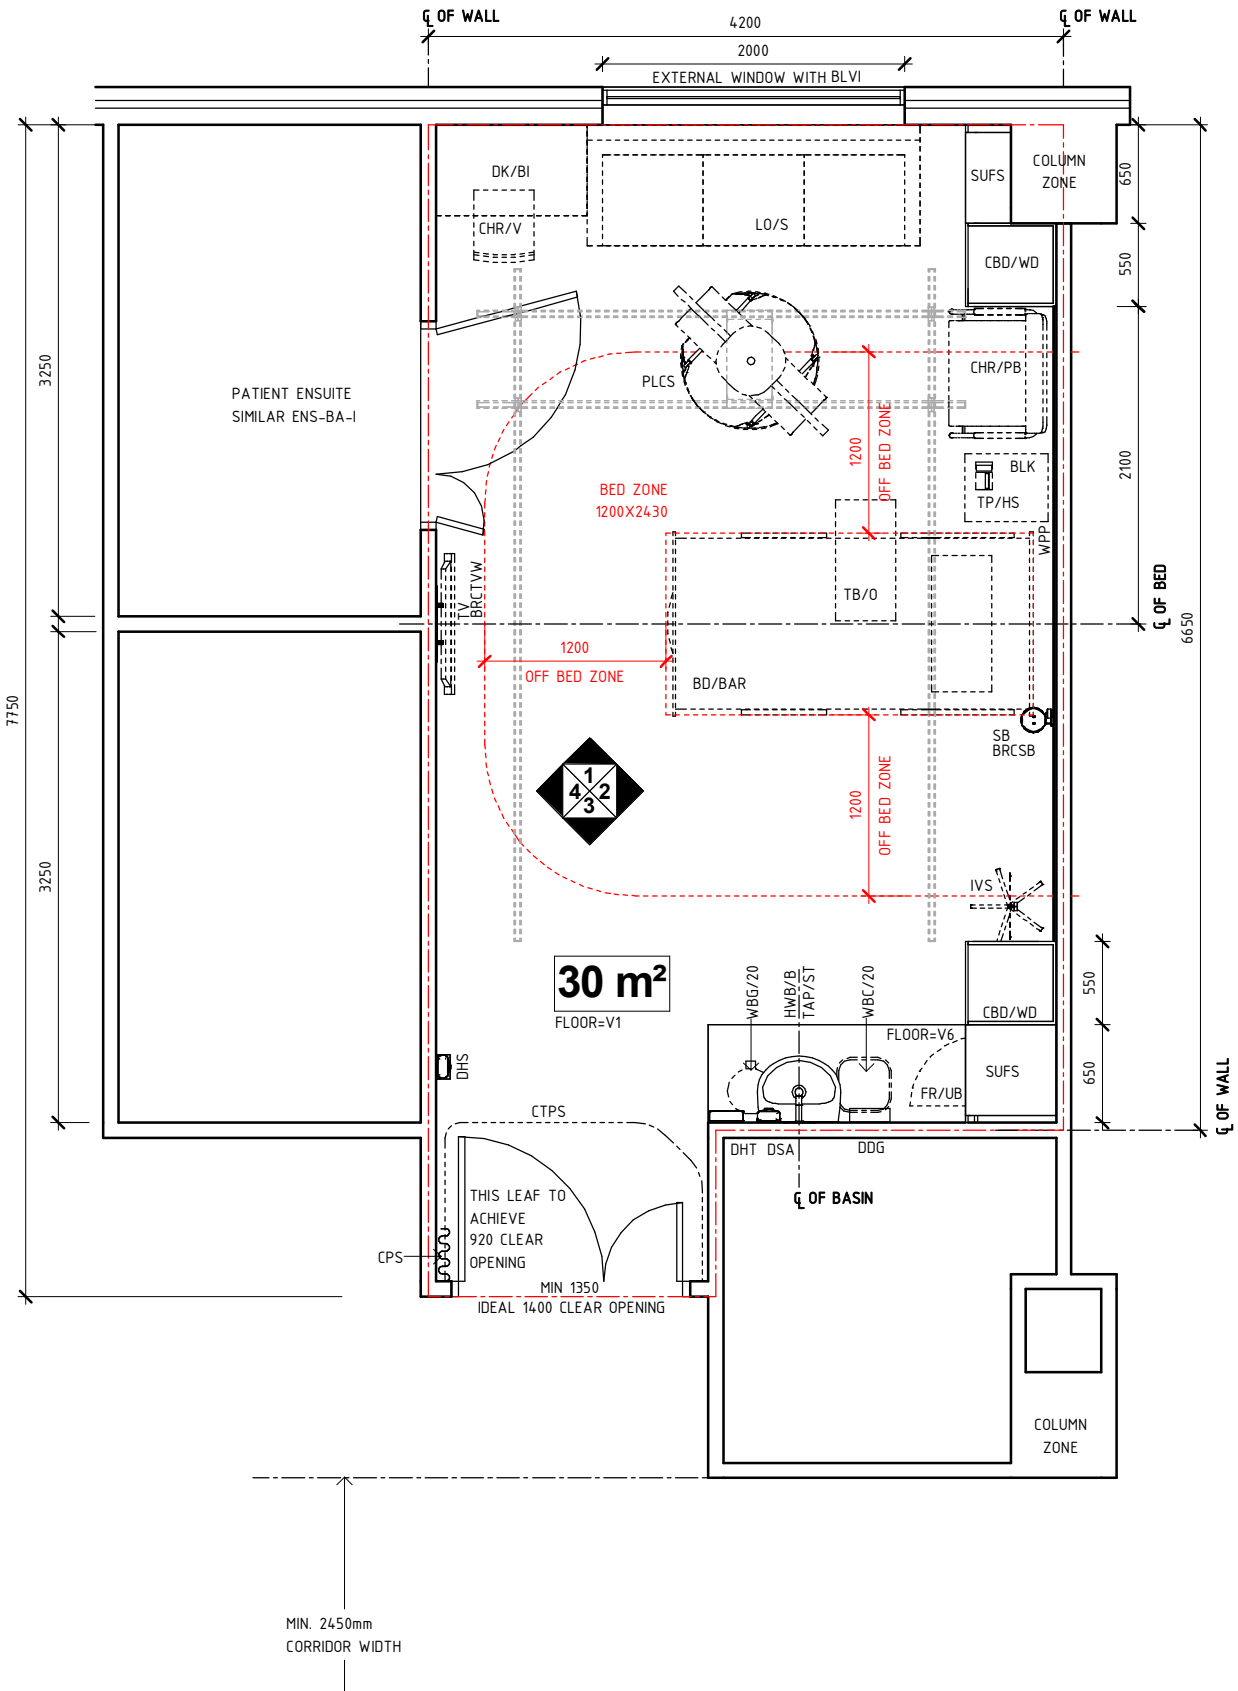

PLAN

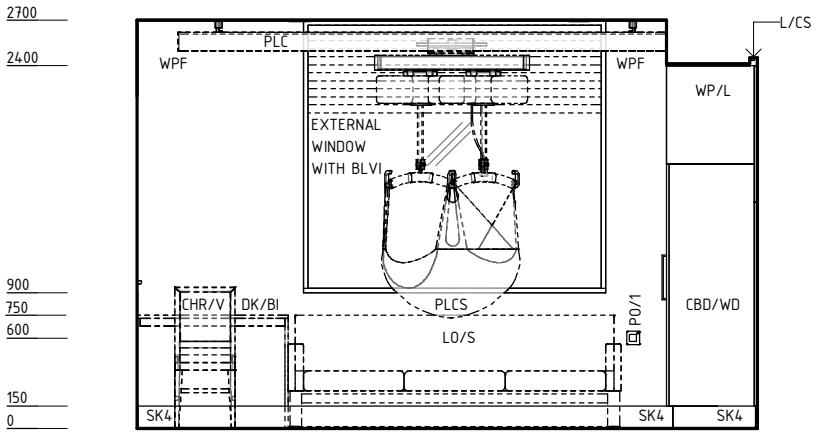

ELEVATION 1

REV	DESCRIPTION	DATE	BY	REV	DESCRIPTION	DATE	BY
1	FIRST ISSUE	30.08.22	AK				

COMPATIBILITY: iHFG

DESIGNED	APPROVED	DATE	SCALE(S)	SHEET
AK	VM	30.08.22	1 : 50	1 OF 4

REVIT FILE NAME	PAPER DRAWING ID	ISSUE
1br-ba-30-i	1br-ba-30-i-1	1

iHFG International Health Facility Guidelines

International Health Facility Guidelines at:
www.healthdesign.com.au/ihfg
Editable version of Standard Components on Health Facility Briefing System (HFBS) at:
www.healthdesign.com.au ©TAHPI

ISO9001 QUALITY MANAGEMENT SYSTEM

This document is for advisory purpose only

iHFG Standard Components


Room Layout Sheet

Room Name: 1 Bed Room Bariatric - Large, 30m²


RLS Room Code: 1br-ba-30-i

RDS Room Code: 1br-ba-30-i


AS	ADJUSTABLE SHELF
BD/BAR	BED - BARIATRIC, ELECTRIC
BLK	LOCKER - BEDSIDE
BRCSB	BRACKET - SUCTION BOTTLE
BRCTVW	BRACKET - TELEVISION, WALL MOUNTED
CBD/SP	CUPBOARD - SPECIAL
CBD/WD	CUPBOARD - WARDROBE
CBS	CURTAIN - BED SCREEN
CHR/PB	CHAIR - PATIENT, BARIATRIC
CHR/V	CHAIR - VISITOR
COM/1	COMMUNICATION OUTLET - SINGLE
COM/2	COMMUNICATION OUTLET - DOUBLE
COM/IPTV	COMMUNICATION OUTLET - INTERNET PROTOCOL TELEVISION
CPS	CURTAIN - PRIVACY SCREEN
CTPS	CURTAIN TRACK - PRIVACY SCREEN
DDG	DISPENSER - DISPOSABLE GLOVES
DFP	DOOR AND DOOR FRAME PROTECTION
DHS	DISPENSER - HAND SANITISER
DHT	DISPENSER - PAPER HAND TOWEL
DK/BI	DESK - BUILT IN
DSA	DISPENSER - SOAP, ANTISEPTIC
EC	EMERGENCY CALL
FR/UB	FRIDGE - UNDER BENCH
FS	FIXED SHELF
HGR	HANGING RAIL
HWB/B	HAND WASH BASIN - TYPE 'B'
IVS	IV STAND - MOBILE
L/CS	LIGHT - CONTINUOUS STRIP LIGHT
L/NL	LIGHT - NIGHT LIGHT
L/RL	LIGHT - READING LIGHT
LS/3	LIGHT SWITCH - 3 GANG
LS/E	LIGHT SWITCH - ENSUITE
LS/EL	LIGHT SWITCH - EXAMINATION LIGHT
LS/R2	LIGHT SWITCH - ROOM, 2 WAY
MA	MEDICAL AIR
O2	OXYGEN
PC	PATIENT CALL
PCH	PATIENT CALL HANDSET
PLC	PATIENT LIFTER - CEILING MOUNTED
PO/1	POWER OUTLET - SINGLE
PO/1E	POWER OUTLET - EMERGENCY, SINGLE
PO/2	POWER OUTLET - DOUBLE
PO/C	POWER OUTLET - CLEANER'S
S	SUCTION
SAC	STAFF ASSIST CALL
SB	SUCTION BOTTLE
SBK	SPLASHBACK
SK4	FLOOR VINYL COVED SKIRTING
SP	SERVICES PANEL
SUFS	SHELVING UNIT - FIXED SHELVES
TAP/ST	TAPWARE - SENSOR TAP
TB/O	TABLE - OVERBED
TP/HS	TELEPHONE - HANDSET, STANDARD
TV	TELEVISION
WBC/20	WASTE BIN - CLINICAL, 20 LITRE
WBG/20	WASTE BIN - GENERAL, 20 LITRE
WP/L	WALL PANEL, LAMINATE
WPF	WALL PAINT FINISH
WPP	WALL PROTECTION PANEL

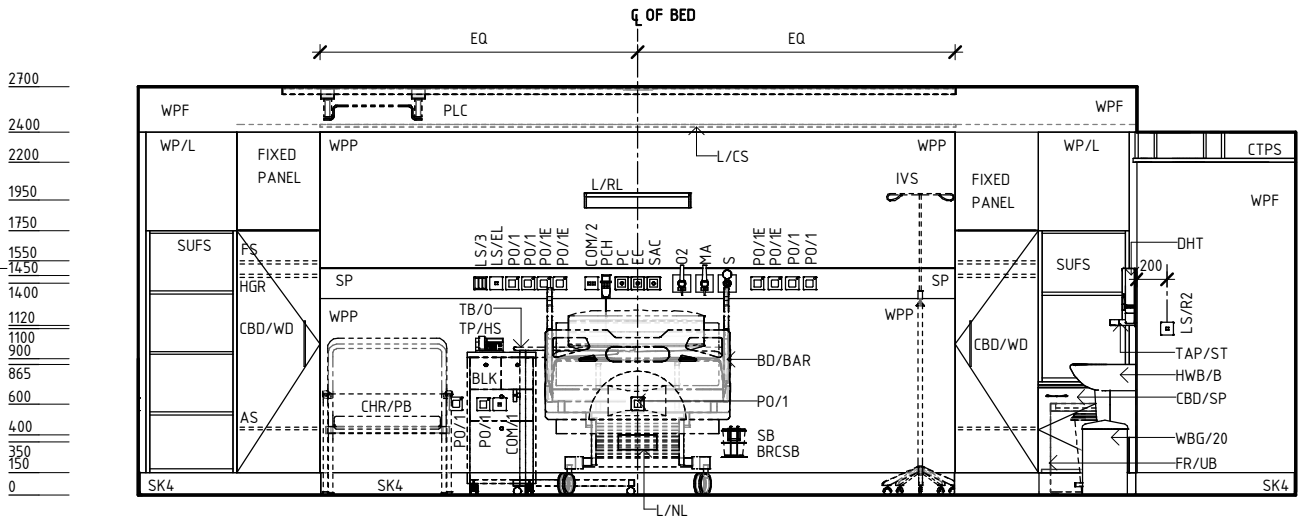

ELEVATION 2

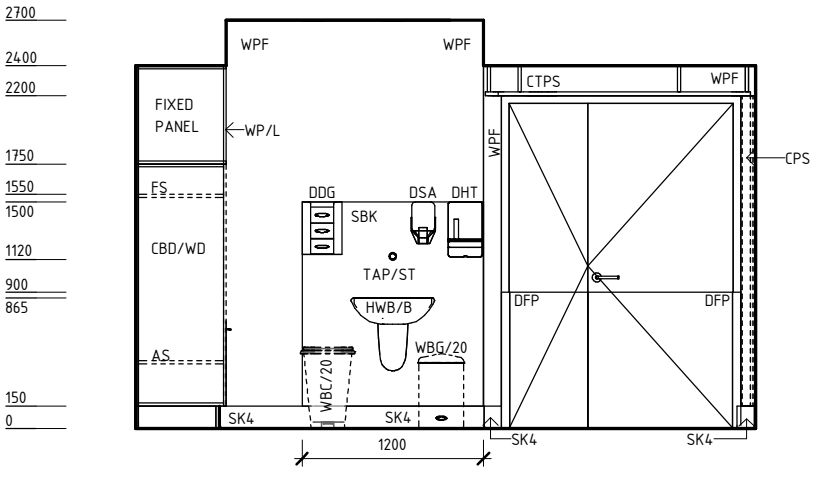

ELEVATION 3

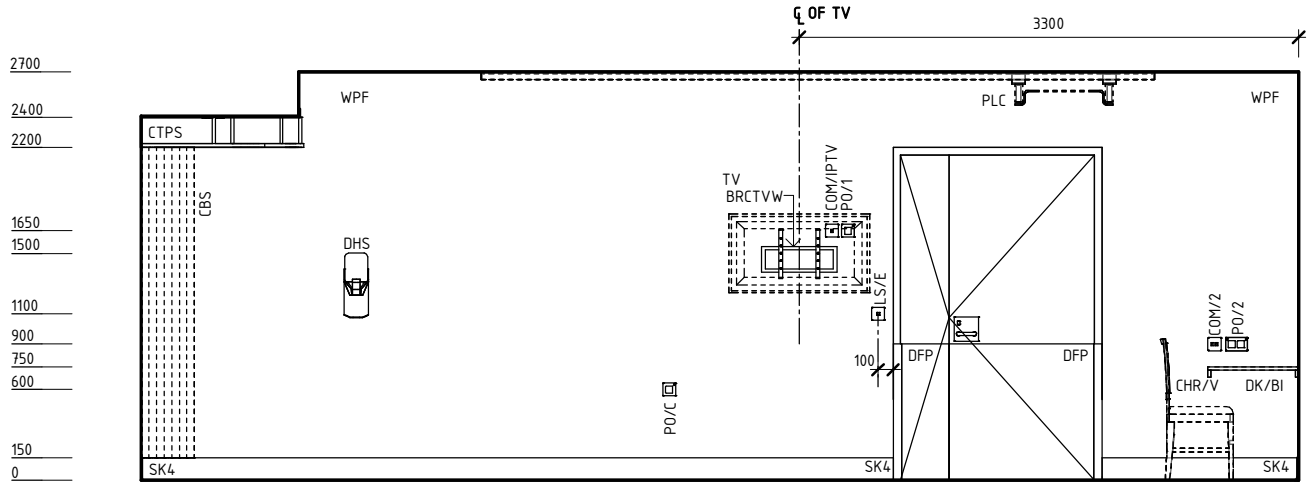

ELEVATION 4

REV	DESCRIPTION	DATE	BY	REV	DESCRIPTION	DATE	BY
1	FIRST ISSUE	30.08.22	AK				

COMPATIBILITY: iHFG

DESIGNED	APPROVED	DATE	SCALE(S)	SHEET
AK	VM	30.08.22	1 : 50	2 OF 4

REVIT FILE NAME	PAPER DRAWING ID	ISSUE
1br-ba-30-i	1br-ba-30-i-2	1

iHFG International Health Facility Guidelines

International Health Facility Guidelines at:
www.healthdesign.com.au/ihfg
Editable version of Standard Components on Health Facility Briefing System (HFBS) at:
www.healthdesign.com.au ©TAHPI

ISO9001 QUALITY MANAGEMENT SYSTEM

This document is for advisory purpose only

iHFG Standard Components

Room Layout Sheet


Room Name	1 Bed Room Bariatric - Large, 30m²	RLS Room Code	1br-ba-30-i
		RDS Room Code	1br-ba-30-i

GENERAL NOTES:

THIS DRAWING TO BE READ IN CONJUNCTION WITH R.D.S.
(ROOM DATA SHEETS) WHICH TAKES PRECEDENCE.

ALL SERVICES INDICATED ARE INDICATIVE AND SUBJECTED TO
DETAILED PROJECT SPECIFIC ENGINEERING DESIGN.

CEILING LEGEND:

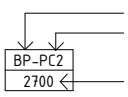

BH/PB	PLASTERBOARD BULKHEAD, PAINT FINISH
PB-PC3	PLASTERBOARD FLUSH SET CEILING, PAINT FINISH WITH PLASTERBOARD SQUARE SET CORNICE
—·—	GRID LINE

ELECTRICAL LEGEND:


L/CC	LIGHT - COLOUR CORRECTED
L/DEX	LIGHT - DOWNLIGHT, EXAMINATION
L/DR	LIGHT - DOWNLIGHT, RECESSED

MECHANICAL LEGEND:

	SUPPLY AIR GRILLE
	RETURN AIR GRILLE

FIRE SERVICES LEGEND:

	SMOKE DETECTOR
	SPRINKLER

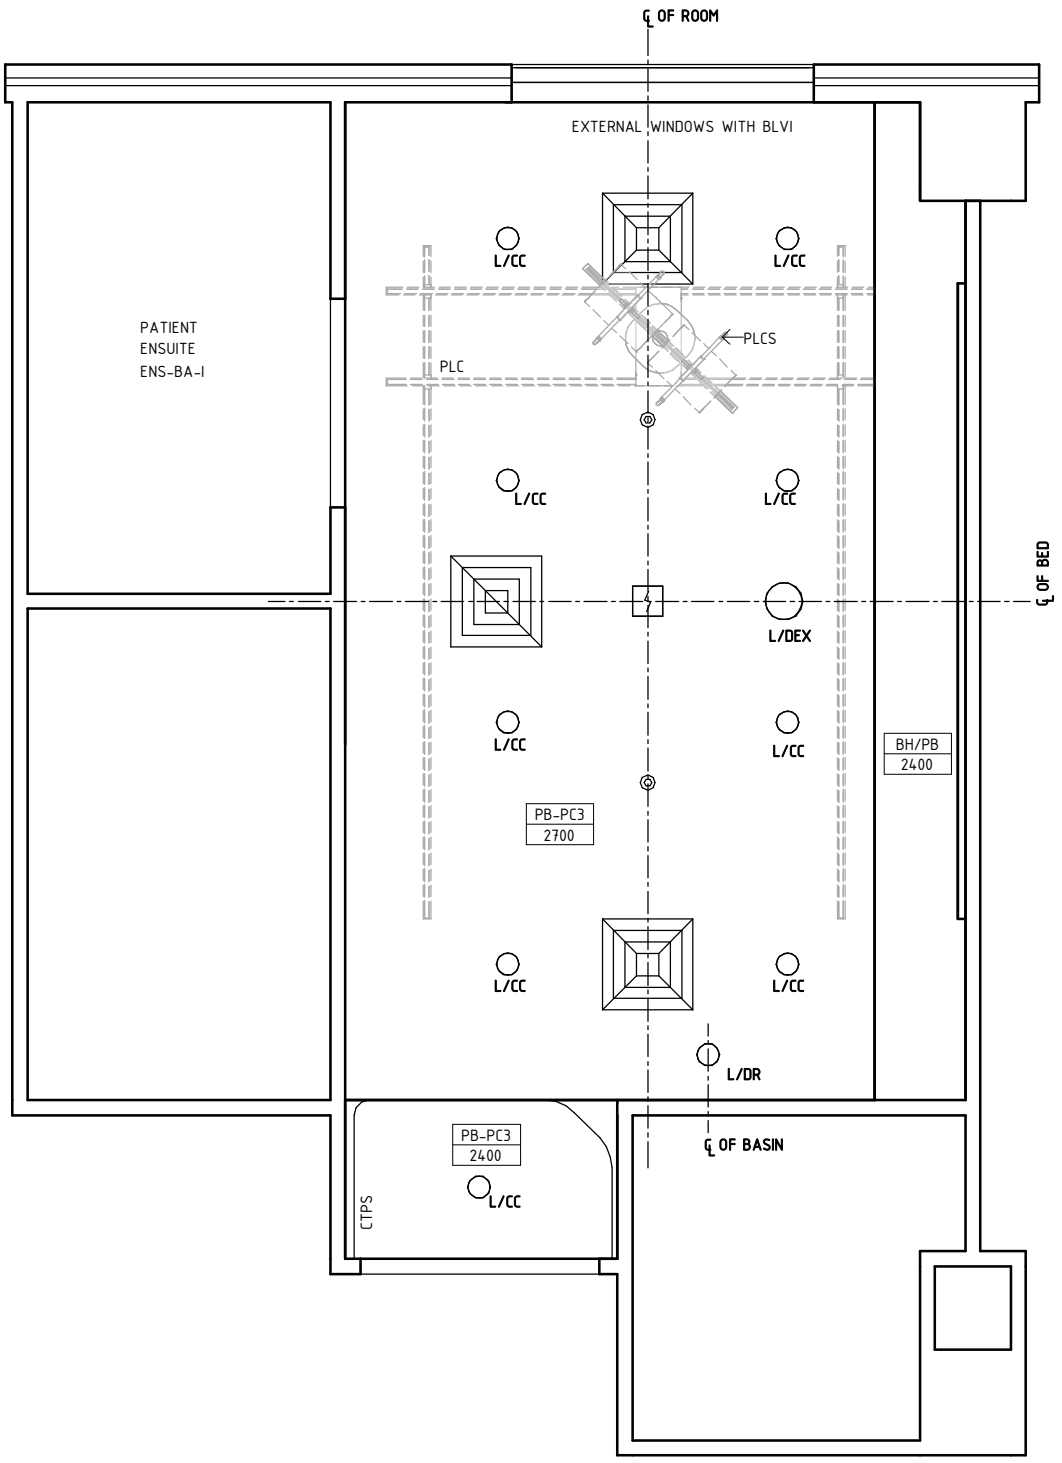

REFLECTED CEILING PLAN

REV	DESCRIPTION	DATE	BY	REV	DESCRIPTION	DATE	BY
1	FIRST ISSUE	30.08.22	AK				

COMPATIBILITY: iHFG

DESIGNED	APPROVED	DATE	SCALE(S)	SHEET
AK	VM	30.08.22	1 : 50	3 OF 4

REVIT FILE NAME	PAPER DRAWING ID	ISSUE
1br-ba-30-i	1br-ba-30-i-3	1

iHFG International Health Facility Guidelines

International Health Facility Guidelines at:
www.healthdesign.com.au/ihfg
Editable version of Standard Components on
Health Facility Briefing System (HFBS) at:
www.healthdesign.com.au ©TAHPI


ISO9001 QUALITY MANAGEMENT SYSTEM

This document is for advisory purpose only


iHFG Standard Components

Room Layout Sheet

Room Name	1 Bed Room Bariatric - Large, 30m²	RLS Room Code	1br-ba-30-i
		RDS Room Code	1br-ba-30-i

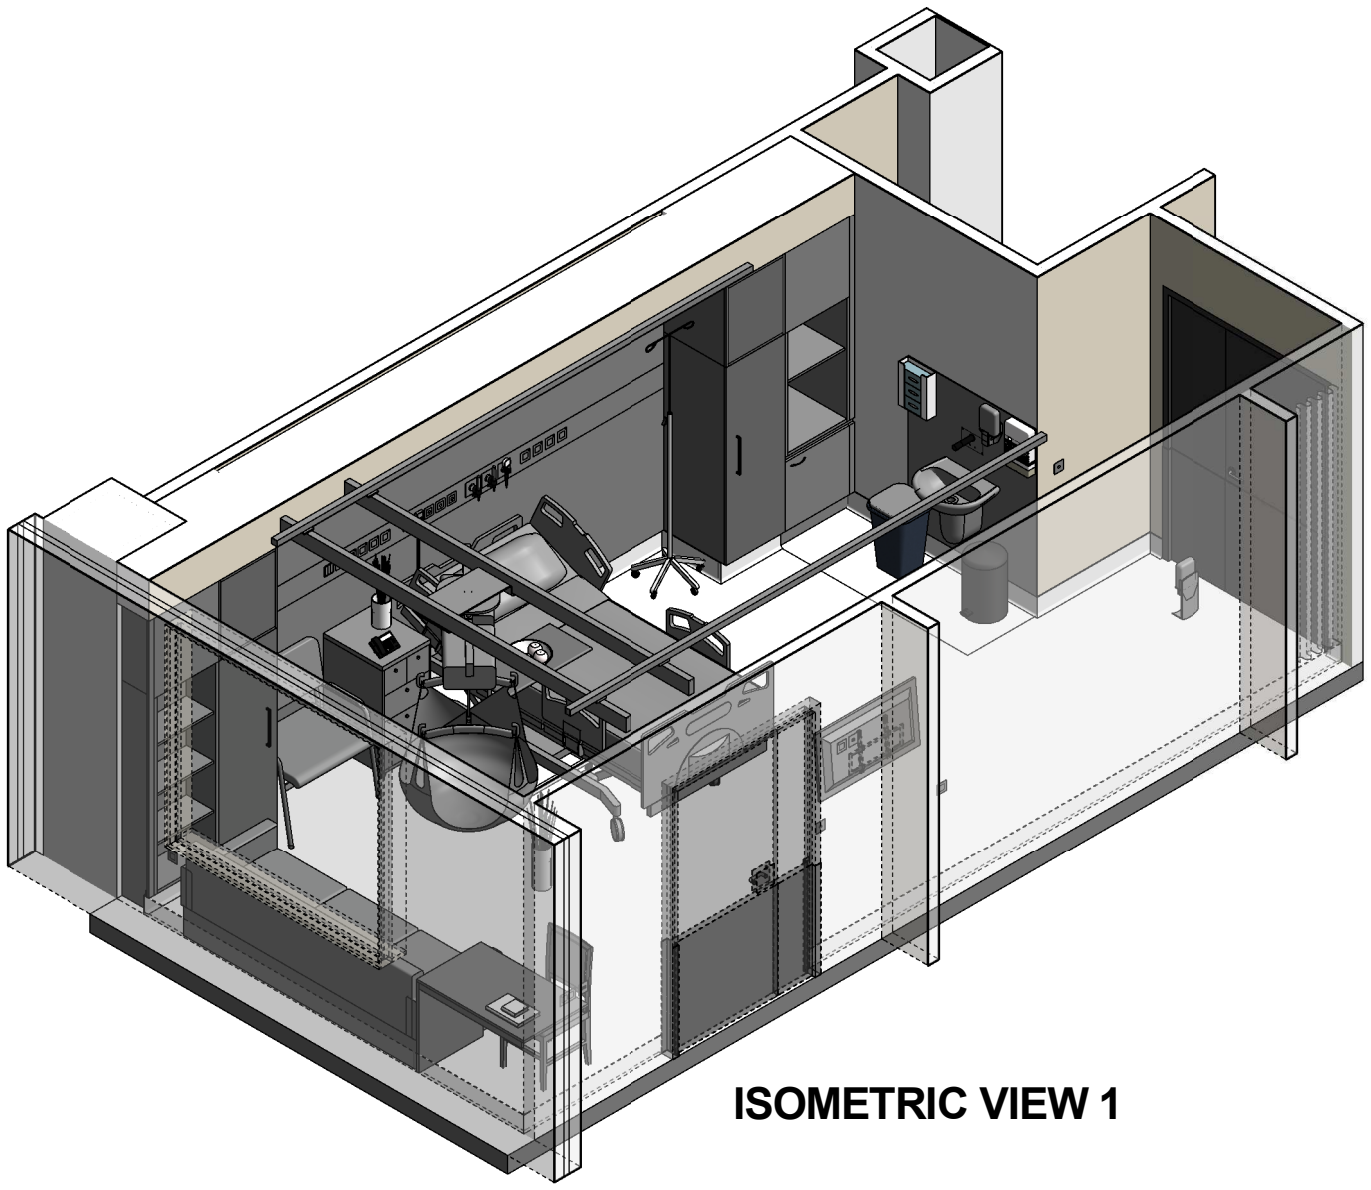

ISOMETRIC VIEW 1

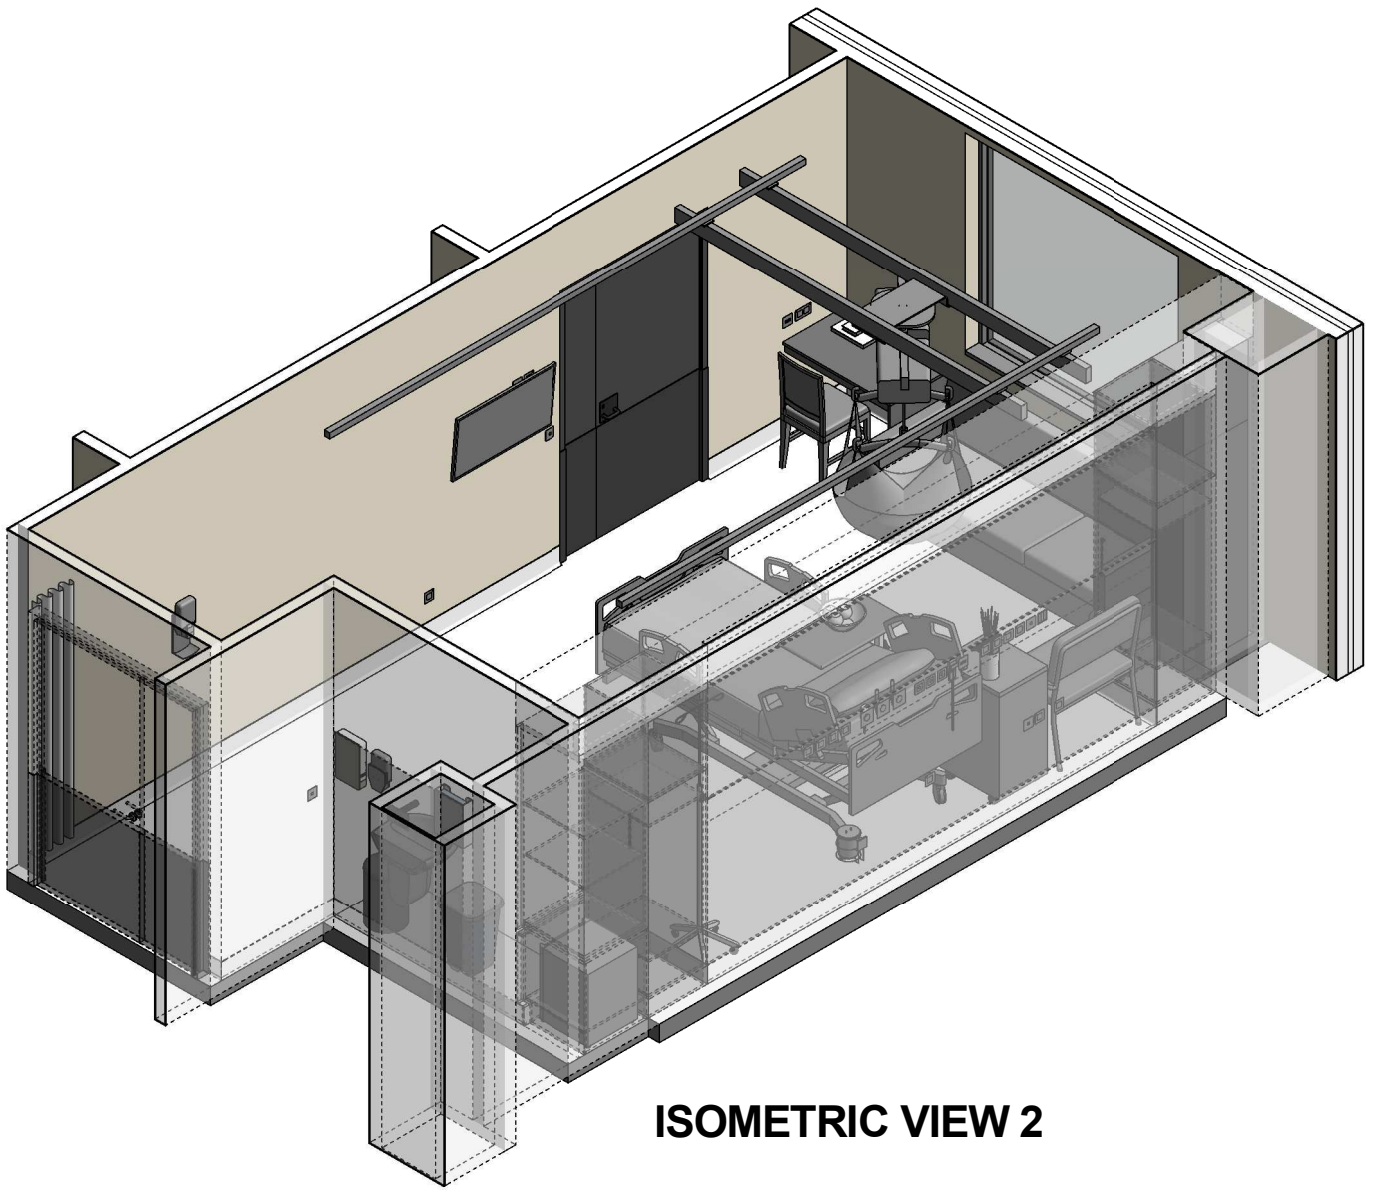

ISOMETRIC VIEW 2

REV	DESCRIPTION	DATE	BY	REV	DESCRIPTION	DATE	BY
1	FIRST ISSUE	30.08.22	AK				

COMPATIBILITY: iHFG

International Health Facility Guidelines

International Health Facility Guidelines at:
www.healthdesign.com.au/ihfg
Editable version of Standard Components on
Health Facility Briefing System (HFBS) at:
www.healthdesign.com.au ©TAHPI

ISO9001 QUALITY MANAGEMENT SYSTEM

DESIGNED	APPROVED	DATE	SCALE(S)	SHEET
AK	VM	30.08.22		4 OF 4
REVIT FILE NAME: 1br-ba-30-i		PAPER DRAWING ID: 1br-ba-30-i-4		ISSUE: 1

This document is for advisory purpose only