

iHFG Standard Components



Room Layout Sheet

Room Name	1 Bed Room - Intensive Care Isolation Negative,25m ²	RLS Room Code	1br-icu-is-n-25-i
		RDS Room Code	1br-icu-is-n-25-i

BD/ICU	BED - INTENSIVE CARE UNIT, ELECTRIC
BLVI	BLIND - VENETIAN, INTEGRAL
BNLF	BENCH - LAMINATE, FREE STANDING
BRCPM	BRACKET - PATIENT MONITOR
BRCS	BRACKET - SHARPS
BRCSB	BRACKET - SUCTION BOTTLE
BRCTVW	BRACKET - TELEVISION, WALL MOUNTED
C	CLOCK
CARP	CARDIAC PROTECTED
CG	CORNER GUARD
CHR/RE	CHAIR - RECLINER, ELECTRIC
CHR/VS	CHAIR - VISITOR, STACKABLE
COM/1	COMMUNICATION OUTLET - SINGLE
COM/2	COMMUNICATION OUTLET - DOUBLE
COM/IPTV	COMMUNICATION OUTLET - INTERNET PROTOCOL TELEVISION
CPS	CURTAIN - PRIVACY SCREEN
CTPS	CURTAIN TRACK - PRIVACY SCREEN
DDG	DISPENSER - DISPOSABLE GLOVES
DFP	DOOR AND DOOR FRAME PROTECTION
DGL	DOUBLE GLAZED
DHS	DISPENSER - HAND SANITISER
DHT	DISPENSER - PAPER HAND TOWEL
DIAS	DIALYSIS STATION
DSA	DISPENSER - SOAP, ANTISEPTIC
EC	EMERGENCY CALL
HWB/A	HAND WASH BASIN - TYPE 'A'
IVP	IV POLE
L/CC	LIGHT - COLOUR CORRECTED
L/DR	LIGHT - DOWNLIGHT, RECESSED
L/NL	LIGHT - NIGHT LIGHT
L/PC	LIGHT - PROCEDURE, CEILING MOUNTED
LIND/S	LINEN CARRIER - DIRTY, SINGLE
LS/E	LIGHT SWITCH - ENSUITE
LS/N	LIGHT SWITCH - NIGHT LIGHT
LS/R	LIGHT SWITCH - ROOM
MA	MEDICAL AIR
MON/PCN	MONITOR - PHYSIOLOGIC, CRITICAL CARE, NEONATAL
N2O	NITROUS OXIDE
O2	OXYGEN
PC	PATIENT CALL
PCH	PATIENT CALL HANDSET
PE	PENDANT
PO/1	POWER OUTLET - SINGLE
PO/1I	ISOLATED POWER SUPPLY - SINGLE
PO/2	POWER OUTLET - DOUBLE
PO/2E	POWER OUTLET - EMERGENCY, DOUBLE
PO/C	POWER OUTLET - CLEANER'S
PU/IEF	PUMP - INFUSION, ENTERAL FEEDING
PU/IN1	PUMP - INFUSION, SINGLE
PU/S	PUMP - SYRINGE
RAG	RETURN AIR GRILLE
ROTD	REVERSE OSMOSIS WATER OUTLET & TUNDISH DRAIN
S	SUCTION
SAC	STAFF ASSIST CALL
SB	SUCTION BOTTLE
SBIN	SHARPS BIN
SBK	SPLASHBACK
SC	SCAVENGE OUTLET
SG	SAFETY GLASS
SK4	FLOOR VINYL COVED SKIRTING
STAMH	STOOL - ADJUSTABLE, MOBILE, HIGH
T/MUL	TROLLEY - MULTIPURPOSE
TA	TOOL AIR
TAP/ST	TAPWARE - SENSOR TAP
TB/O	TABLE - OVERBED
TP/WM	TELEPHONE - WALL MOUNTED
TV	TELEVISION
V1	VINYL FLOORING, STANDARD SLIP RESISTANT
V6	VINYL FLOORING, NON SLIP - TEXTURED
VR/AP	VENTILATOR - ADULT/PAEDIATRIC
WBC/120	WASTE BIN - CLINICAL, 120 LITRE
WBG/20	WASTE BIN - GENERAL, 20 LITRE
WPF	WALL PAINT FINISH

SUPPLY UNIT - PE

- 2 X COM/2 (1 PER ARM)
- 1 X EC
- 2 X MA (1 PER ARM)
- 1 X N2O (OPTIONAL)
- 4 X O2 (2 PER ARM)
- 1 X PC
- 1 X PCH
- 24 X PO/1I (12 PER ARM)
- 4 X S (2 PER ARM)
- 1 X SAC
- 1 X SC (OPTIONAL)
- 1 X TA/DC (FOR PENDANT BRAKES)

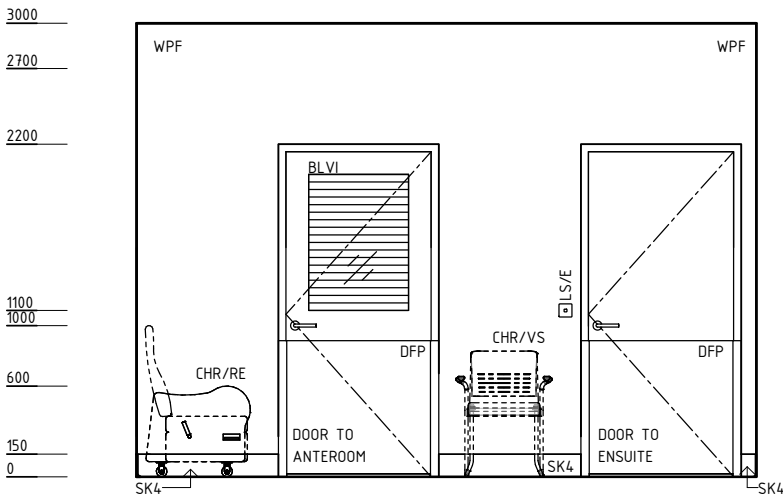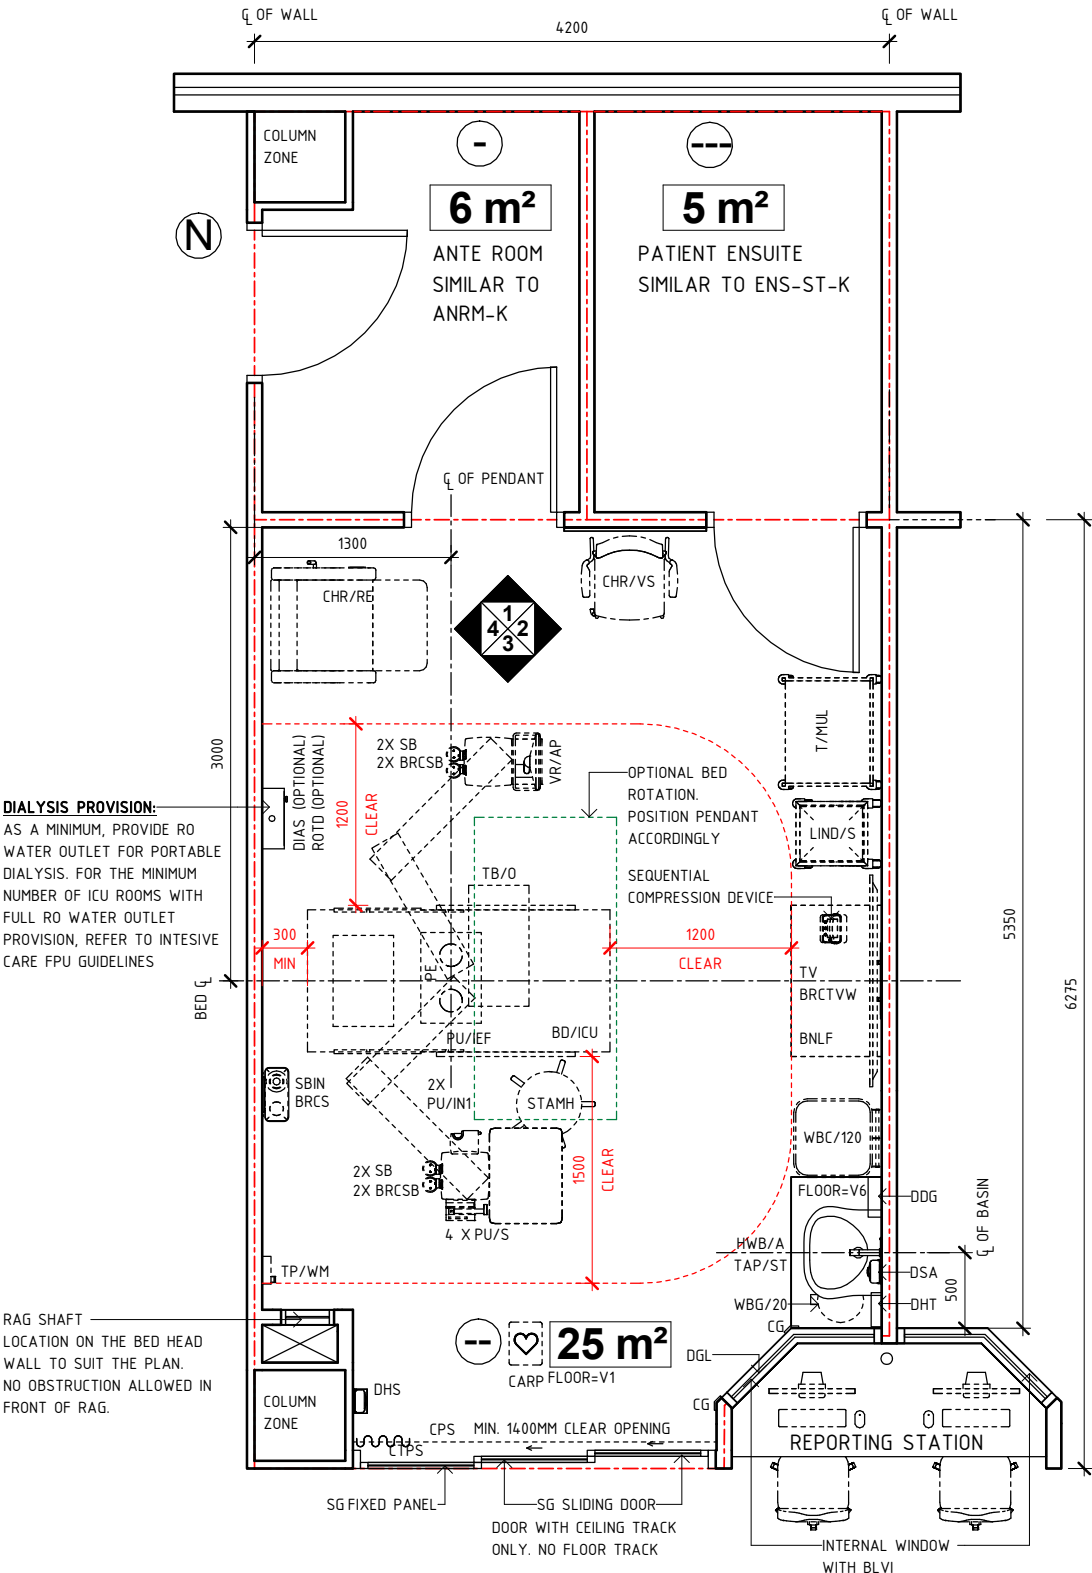

REV	DESCRIPTION	DATE	BY	REV	DESCRIPTION	DATE	BY	COMPATIBILITY				
1	FIRST ISSUE	29.08.25	AK					iHFG				

iHFG

International Health Facility Guidelines

International Health Facility Guidelines at:
www.healthdesign.com.au/iHFG
Editable version of Standard Components on
Health Facility Briefing System (HFBS) at:
www.healthdesign.com.au ©TAHPI

ISO 9001

QUALITY MANAGEMENT SYSTEM

DESIGNED	APPROVED	DATE	SCALE(S)	SHEET
AK	RH	29.08.25	1 : 50	1 OF 4
REVIT FILE NAME		PAPER DRAWING ID		ISSUE
1br-icu-is-n-25-i		1br-icu-is-n-25-i-1		1


Room Layout Sheet

Room Name	1 Bed Room - Intensive Care Isolation Negative,25m ²	RLS Room Code	1br-icu-is-n-25-i
		RDS Room Code	1br-icu-is-n-25-i


BD/ICU	BED - INTENSIVE CARE UNIT, ELECTRIC
BLVI	BLIND - VENETIAN, INTEGRAL
BNLF	BENCH - LAMINATE, FREE STANDING
BRCPM	BRACKET - PATIENT MONITOR
BRCS	BRACKET - SHARPS
BRCSB	BRACKET - SUCTION BOTTLE
BRCTVW	BRACKET - TELEVISION, WALL MOUNTED
C	CLOCK
CARP	CARDIAC PROTECTED
CG	CORNER GUARD
CHR/RE	CHAIR - RECLINER, ELECTRIC
CHR/VS	CHAIR - VISITOR, STACKABLE
COM/1	COMMUNICATION OUTLET - SINGLE
COM/2	COMMUNICATION OUTLET - DOUBLE
COM/IPTV	COMMUNICATION OUTLET - INTERNET PROTOCOL TELEVISION
CPS	CURTAIN - PRIVACY SCREEN
CTPS	CURTAIN TRACK - PRIVACY SCREEN
DDG	DISPENSER - DISPOSABLE GLOVES
DFP	DOOR AND DOOR FRAME PROTECTION
DGL	DOUBLE GLAZED
DHS	DISPENSER - HAND SANITISER
DHT	DISPENSER - PAPER HAND TOWEL
DIAS	DIALYSIS STATION
DSA	DISPENSER - SOAP, ANTISEPTIC
EC	EMERGENCY CALL
HWB/A	HAND WASH BASIN - TYPE 'A'
IVP	IV POLE
L/CC	LIGHT - COLOUR CORRECTED
L/DR	LIGHT - DOWNLIGHT, RECESSED
L/NL	LIGHT - NIGHT LIGHT
L/PC	LIGHT - PROCEDURE, CEILING MOUNTED
LIND/S	LINEN CARRIER - DIRTY, SINGLE
LS/E	LIGHT SWITCH - ENSUITE
LS/N	LIGHT SWITCH - NIGHT LIGHT
LS/R	LIGHT SWITCH - ROOM
MA	MEDICAL AIR
MON/PCN	MONITOR - PHYSIOLOGIC, CRITICAL CARE, NEONATAL
N2O	NITROUS OXIDE
O2	OXYGEN
PC	PATIENT CALL
PCH	PATIENT CALL HANDSET
PE	PENDANT
P0/1	POWER OUTLET - SINGLE
P0/1I	ISOLATED POWER SUPPLY - SINGLE
P0/2	POWER OUTLET - DOUBLE
P0/2E	POWER OUTLET - EMERGENCY, DOUBLE
P0/C	POWER OUTLET - CLEANER'S
PU/IEF	PUMP - INFUSION, ENTERAL FEEDING
PU/IN1	PUMP - INFUSION, SINGLE
PU/S	PUMP - SYRINGE
RAG	RETURN AIR GRILLE
ROTD	REVERSE OSMOSIS WATER OUTLET & TUNDISH DRAIN
S	SUCTION
SAC	STAFF ASSIST CALL
SB	SUCTION BOTTLE
SBIN	SHARPS BIN
SBK	SPLASHBACK
SC	SCAVENGE OUTLET
SG	SAFETY GLASS
SK4	FLOOR VINYL COVED SKIRTING
STAMH	STOOL - ADJUSTABLE, MOBILE, HIGH
T/MUL	TROLLEY - MULTIPURPOSE
TA	TOOL AIR
TAP/ST	TAPWARE - SENSOR TAP
TB/O	TABLE - OVERBED
TP/WM	TELEPHONE - WALL MOUNTED
TV	TELEVISION
V1	VINYL FLOORING, STANDARD SLIP RESISTANT
V6	VINYL FLOORING, NON SLIP - TEXTURED
VR/AP	VENTILATOR - ADULT/PAEDIATRIC
WBC/120	WASTE BIN - CLINICAL, 120 LITRE
WBG/20	WASTE BIN - GENERAL, 20 LITRE
WPF	WALL PAINT FINISH

SUPPLY UNIT - PE


- 2 X COM/2 (1 PER ARM)
1 X EC
2 X MA (1 PER ARM)
1 X N20 (OPTIONAL)
4 X O2 (2 PER ARM)
1 X PC
1 X PCH
24 X PO/11 (12 PER ARM)
4 X S (2 PER ARM)
1 X SAC
1 X SC (OPTIONAL)
1 X TA/DC (FOR PENDANT BRAKES)

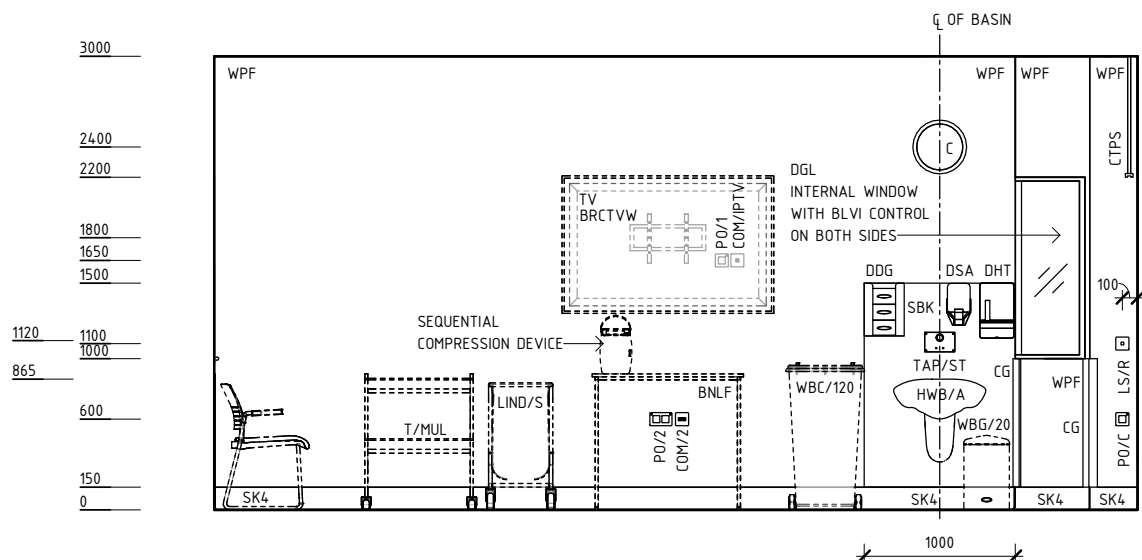

ELEVATION 2

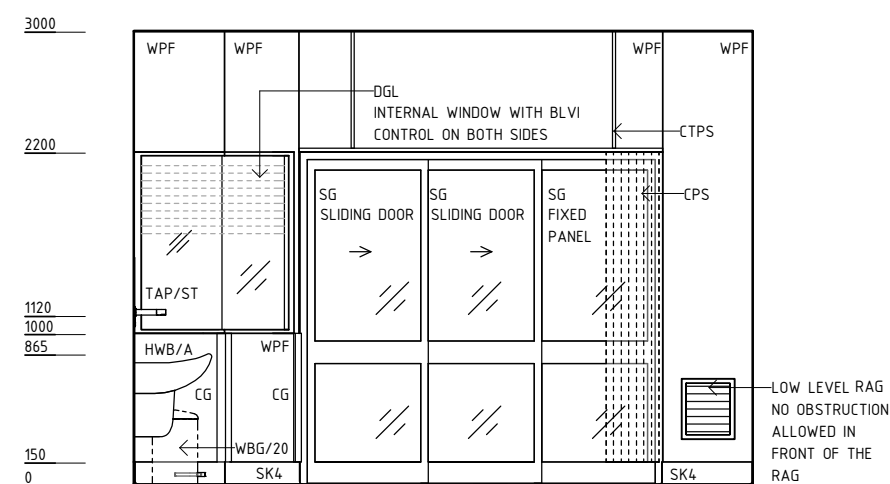

ELEVATION 3

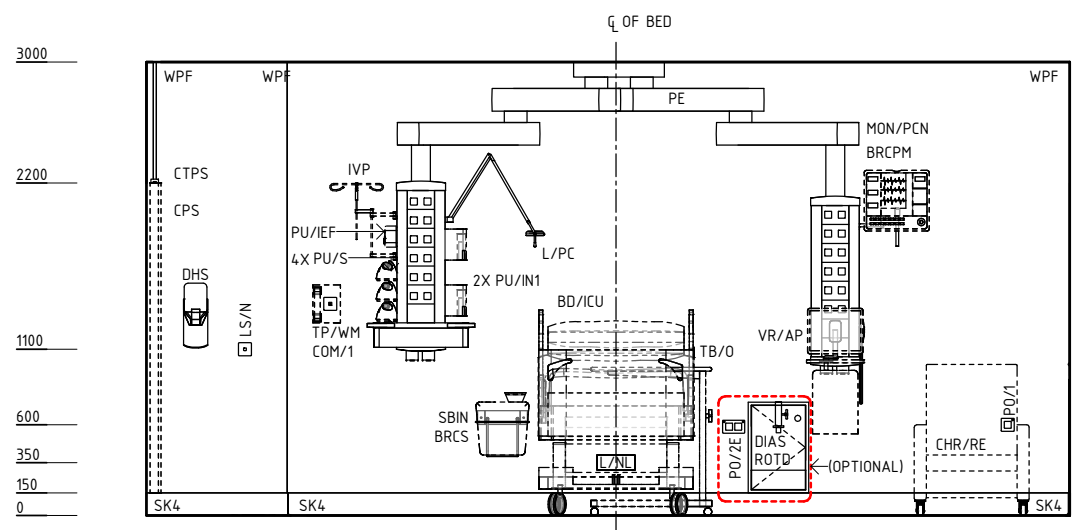

ELEVATION 4

REV	DESCRIPTION	DATE	BY	REV	DESCRIPTION	DATE	BY	COMPATIBILITY				
1	FIRST ISSUE	29.08.25	AK									



International Health Facility Guidelines

International Health Facility Guidelines at:
www.healthdesign.com.au/iHFG
 Editable version of Standard Components on
 Health Facility Briefing System (HFBS) at:
www.healthdesign.com.au ©TAHPI



DESIGNED	APPROVED	DATE	SCALE(S)	SHEET
AK	RH	29.08.25	1 : 50	2 OF 4

REVIT FILE NAME	PAPER DRAWING ID	ISSUE
1br-icu-is-n-25-i	1br-icu-is-n-25-i-2	1

Room Layout Sheet

1br-icu-is-n-25-i

1br-icu-is-n-25-i

Room Name	1 Bed Room - Intensive Care Isolation Negative, 25m ²
-----------	--

THIS DRAWING TO BE READ IN CONJUNCTION WITH R.D.S.
(ROOM DATA SHEETS) WHICH TAKES PRECEDENCE.

ALL SERVICES INDICATED ARE INDICATIVE AND SUBJECTED TO DETAILED PROJECT SPECIFIC ENGINEERING DESIGN.

Diagram illustrating a ceiling type with a height of 2700 units above the finished floor level (F.F.L.). The ceiling is labeled "PB" (Plaster Board) and "CEILING TYPE". The height is labeled "HEIGHT ABOVE F.F.L.".


PB-PC3	PLASTERBOARD FLUSH SET CEILING, PAINT FINISH WITH SQUARE SET CORNICE
--------	--

	L/CC	LIGHT - COLOUR CORRECTED
	L/DR	LIGHT - DOWNLIGHT, RECESSED

SUPPLY AIR GRILLE

RETURN AIR GRILLE

	SMOKE DETECTOR
	SPRINKLER

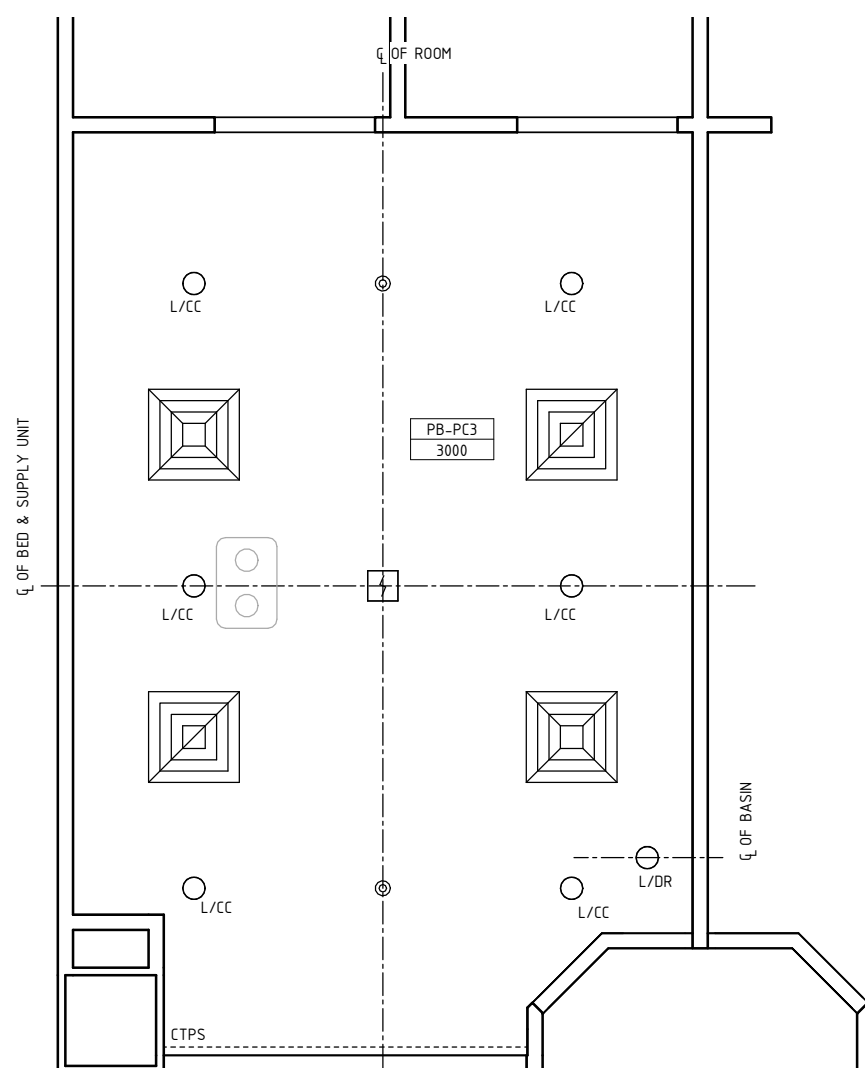

REFLECTED CEILING PLAN

REV	DESCRIPTION	DATE	BY	REV	DESCRIPTION	DATE	BY	COMPATIBILITY
1	FIRST ISSUE	29.08.25	AK					



International Health Facility Guidelines

International Health Facility Guidelines at:
www.healthdesign.com.au/iHFG
 Editable version of Standard Components on
 Health Facility Briefing System (HFBS) at:
[@TAHPI](http://www.healthdesign.com.au)



DESIGNED	APPROVED	DATE	SCALE(S)	SHEET
AK	RH	29.08.25	1 : 50	3 OF 4

REVIT FILE NAME	PAPER DRAWING ID	ISSUE
1br-icu-is-n-25-i	1br-icu-is-n-25-i-3	1

This document is for advisory purpose only

Room Layout Sheet

1br-icu-is-n-25-i

1br-icu-is-n-25-i

Room Name

1 Bed Room - Intensive Care Isolation Negative, 25m²



REV	DESCRIPTION	DATE	BY	REV	DESCRIPTION	DATE	BY	COMPATIBILITY						
1	FIRST ISSUE	29.08.25	AK					iHFG						
iHFG International Health Facility Guidelines International Health Facility Guidelines at: www.healthdesign.com.au/iHFG Editable version of Standard Components on Health Facility Briefing System (HFBS) at: www.healthdesign.com.au ©TAHPI								ISO9001 QUALITY 		DESIGNED	APPROVED	DATE	SCALE(S)	SHEET
AK		RH		29.08.25				4 OF 4						
REVIT FILE NAME				PAPER DRAWING ID				ISSUE						
1br-icu-is-n-25-i				1br-icu-is-n-25-i-4				1						