

iHFG Standard Components

Room Layout Sheet

Room Name1 Bed Room - Large, 30m²


RLS Room Code

1br-lg-30-i


RDS Room Code

1br-lg-30-i

AW	ARTWORK
BD/IE	BED - INPATIENT, ELECTRIC
BLK	LOCKER - BEDSIDE
BLVI	BLIND - VENETIAN, INTEGRAL
BRCSB	BRACKET - SUCTION BOTTLE
BRCTVW	BRACKET - TELEVISION, WALL MOUNTED
BSN	BASSINET
CBD/SP	CUPBOARD - SPECIAL
CBD/WD	CUPBOARD - WARDROBE
CG	CORNER GUARD
CHR/P	CHAIR - PATIENT
CHR/VP	CHAIR - VISITOR, PATIENT
CPS	CURTAIN - PRIVACY SCREEN
CTPS	CURTAIN TRACK - PRIVACY SCREEN
DDG	DISPENSER - DISPOSABLE GLOVES
DHS	DISPENSER - HAND SANITISER
DHT	DISPENSER - PAPER HAND TOWEL
DK/BI	DESK - BUILT IN
DSA	DISPENSER - SOAP, ANTISEPTIC
FR/UB	FRIDGE - UNDER BENCH
HWB/IV	HAND WASH BASIN - INTEGRAL VANITY
IVS	IV STAND - MOBILE
L/NL	LIGHT - NIGHT LIGHT
LO/S	LOUNGE - SOFA BED
PO/1	POWER OUTLET - SINGLE
SB	SUCTION BOTTLE
SHL	SHELF - LAMINATED
SK4	FLOOR VINYL COVED SKIRTING
SUFS	SHELVING UNIT - FIXED SHELVES
TAP/ST	TAPWARE - SENSOR TAP
TB/L	TABLE - LOW
TB/O	TABLE - OVERBED
TP/HS	TELEPHONE - HANDSET, STANDARD
TV	TELEVISION
V1	VINYL FLOORING, STANDARD SLIP RESISTANT
V6	VINYL FLOORING, NON SLIP - TEXTURED
WBC/20	WASTE BIN - CLINICAL, 20 LITRE
WBG	WASTE BIN - GENERAL
WP/L	WALL PANEL, LAMINATE
WPF	WALL PAINT FINISH
WPP	WALL PROTECTION PANEL

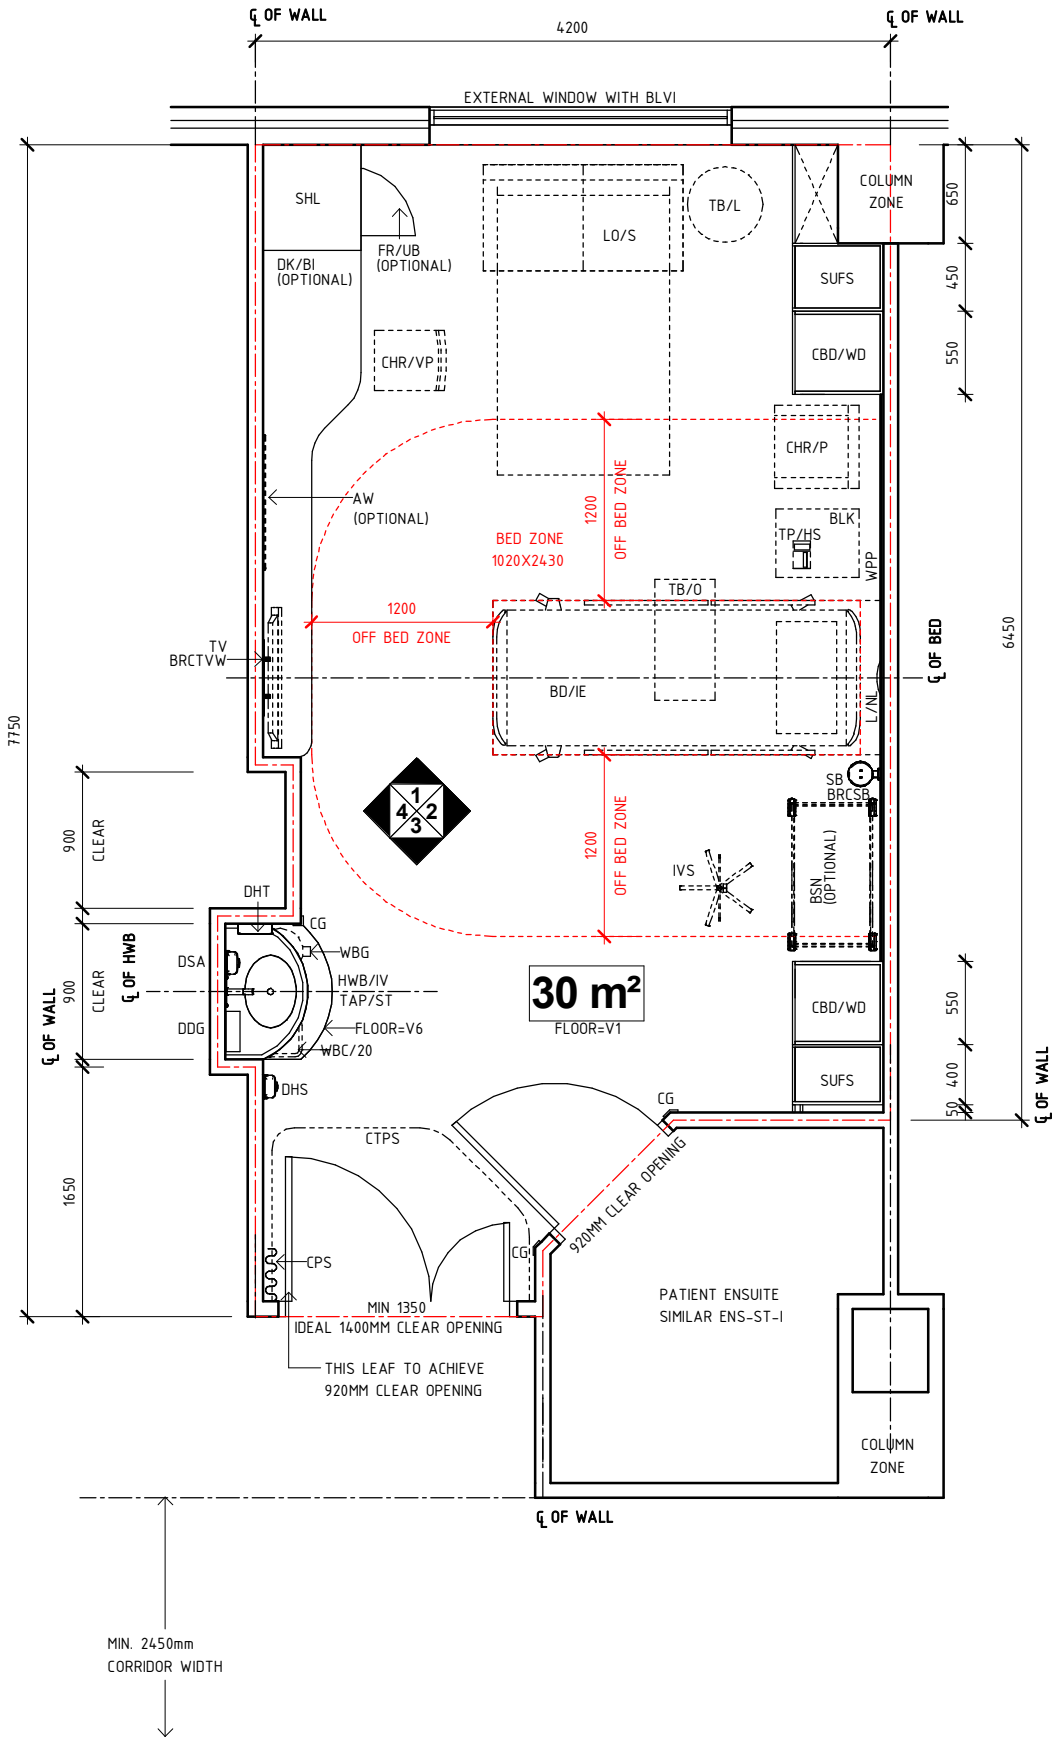

PLAN

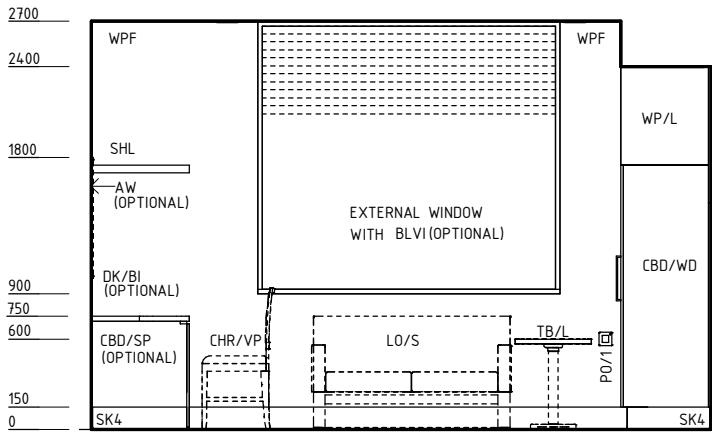

ELEVATION 1

REV	DESCRIPTION	DATE	BY	REV	DESCRIPTION	DATE	BY	COMPATIBILITY					
1	FIRST ISSUE	24.10.10	LL	4	GENERAL REVISION	13.04.22	ES		DESIGNED	APPROVED	DATE	SCALE(S)	SHEET
2	GENERAL REVISION	30.08.11	HMC										
3	GENERAL REVISION	31.10.12	CT										



International Health Facility Guidelines at:
www.healthdesign.com.au/iHFG
Editable version of Standard Components on
Health Facility Briefing System (HFBS) at:
www.healthdesign.com.au ©TAHPI



ES	CC	13.04.22	1 : 50	1 OF 4
REVIT FILE NAME 1br-lg-30-i		PAPER DRAWING ID 1br-lg-30-i-1		ISSUE 4


This document is for advisory purpose only

iHFG Standard Components


Room Layout Sheet

Room Name	1 Bed Room - Large, 30m ²	RLS Room Code	1br-lg-30-i
		RDS Room Code	1br-lg-30-i


AS	ADJUSTABLE SHELF
AW	ARTWORK
BD/IE	BED - INPATIENT, ELECTRIC
BH/PB	BULKHEAD - PLASTERBOARD, PAINT FINISH
BLK	LOCKER - BEDSIDE
BRCSB	BRACKET - SUCTION BOTTLE
BRCTVW	BRACKET - TELEVISION, WALL MOUNTED
BSN	BASSINET
CBD/SP	CUPBOARD - SPECIAL
CBD/WD	CUPBOARD - WARDROBE
CBS	CURTAIN - BED SCREEN
CG	CORNER GUARD
CHR/P	CHAIR - PATIENT
CHR/VP	CHAIR - VISITOR, PATIENT
COM/2	COMMUNICATION OUTLET - DOUBLE
COM/IPTV	COMMUNICATION OUTLET - INTERNET PROTOCOL TELEVISION
CPS	CURTAIN - PRIVACY SCREEN
CTPS	CURTAIN TRACK - PRIVACY SCREEN
DDG	DISPENSER - DISPOSABLE GLOVES
DFP	DOOR AND DOOR FRAME PROTECTION
DHS	DISPENSER - HAND SANITISER
DHT	DISPENSER - PAPER HAND TOWEL
DK/BI	DESK - BUILT IN
DSA	DISPENSER - SOAP, ANTISEPTIC
EC	EMERGENCY CALL
FR/UB	FRIDGE - UNDER BENCH
FS	FIXED SHELF
HGR	HANGING RAIL
HWB/IV	HAND WASH BASIN - INTEGRAL VANITY
IVS	IV STAND - MOBILE
L/NL	LIGHT - NIGHT LIGHT
L/RL	LIGHT - READING LIGHT
LS/E	LIGHT SWITCH - ENSUITE
LS/EL	LIGHT SWITCH - EXAMINATION LIGHT
LS/N	LIGHT SWITCH - NIGHT LIGHT
LS/RL	LIGHT SWITCH - READING LIGHT
MA	MEDICAL AIR
O2	OXYGEN
PC	PATIENT CALL
PCH	PATIENT CALL HANDSET
PO/1	POWER OUTLET - SINGLE
PO/IE	POWER OUTLET - EMERGENCY, SINGLE
PO/2	POWER OUTLET - DOUBLE
PO/C	POWER OUTLET - CLEANER'S
S	SUCTION
SAC	STAFF ASSIST CALL
SB	SUCTION BOTTLE
SBK	SPLASHBACK
SHL	SHELF - LAMINATED
SK4	FLOOR VINYL COVED SKIRTING
SP	SERVICES PANEL
SUFS	SHELVING UNIT - FIXED SHELVES
TAP/ST	TAPWARE - SENSOR TAP
TB/O	TABLE - OVERBED
TP/HS	TELEPHONE - HANDSET, STANDARD
TV	TELEVISION
WBC/20	WASTE BIN - CLINICAL, 20 LITRE
WBG	WASTE BIN - GENERAL
WP/L	WALL PANEL, LAMINATE
WPA	WALL PAPER
WPF	WALL PAINT FINISH
WPP	WALL PROTECTION PANEL

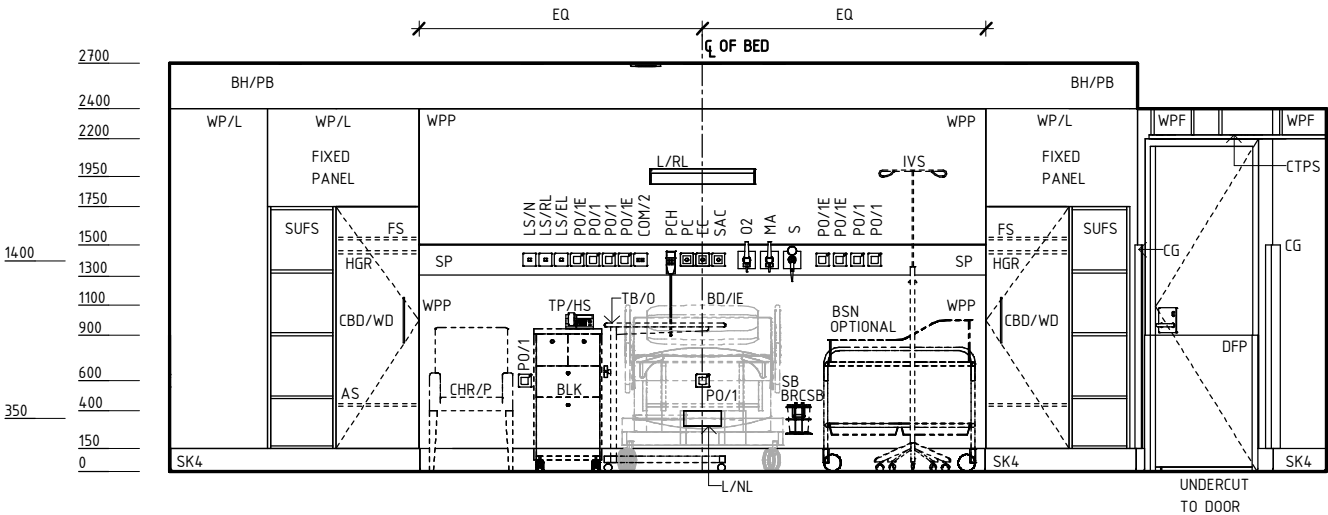

ELEVATION 2

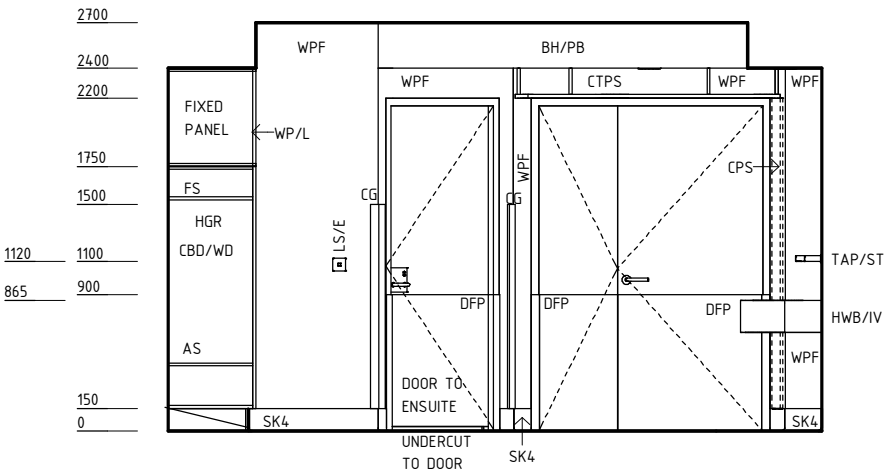

ELEVATION 3

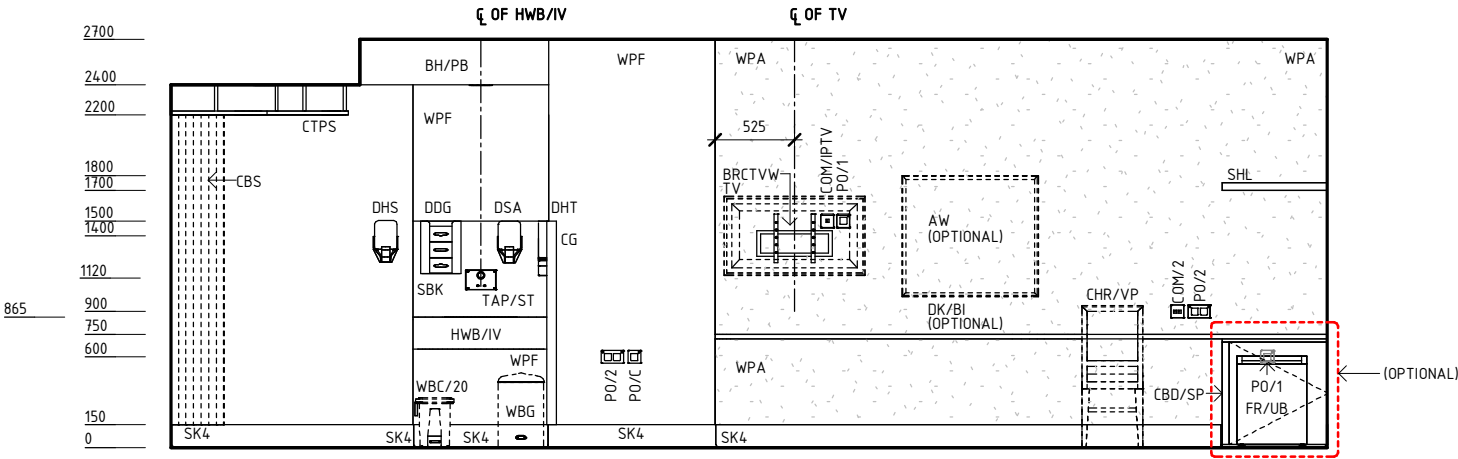

ELEVATION 4

REV	DESCRIPTION	DATE	BY	REV	DESCRIPTION	DATE	BY	COMPATIBILITY
1	FIRST ISSUE	24.10.10	LL	4	GENERAL REVISION	13.04.22	ES	iHFG
2	GENERAL REVISION	30.08.11	HMC					
3	GENERAL REVISION	31.10.12	CT					
						DESIGNED	APPROVED	DATE
						ES	CC	13.04.22
						SCALE(S)	SHEET	
						1 : 50	2 OF 4	
						REVIT FILE NAME	PAPER DRAWING ID	ISSUE
						1br-lg-30-i	1br-lg-30-i-2	4



International Health Facility Guidelines

International Health Facility Guidelines at:
www.healthdesign.com.au/iHFG
Editable version of Standard Components on
Health Facility Briefing System (HFBS) at:
www.healthdesign.com.au ©TAHPI



This document is for advisory purpose only

iHFG Standard Components

Room Layout Sheet

Room Name

1 Bed Room - Large, 30m²

RLS Room Code

1br-lg-30-i

RDS Room Code


1br-lg-30-i

GENERAL NOTES:

THIS DRAWING TO BE READ IN CONJUNCTION WITH R.D.S.
(ROOM DATA SHEETS) WHICH TAKES PRECEDENCE.

ALL SERVICES INDICATED ARE INDICATIVE AND SUBJECTED TO
DETAILED PROJECT SPECIFIC ENGINEERING DESIGN.


CEILING LEGEND:

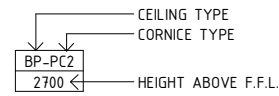


BH/PB PLASTERBOARD BULKHEAD, PAINT FINISH
PB-PC3 PLASTERBOARD FLUSH SET CEILING, PAINT FINISH WITH
PLASTERBOARD SQUARE SET CORNICE

--- GRID LINE



ELECTRICAL LEGEND:

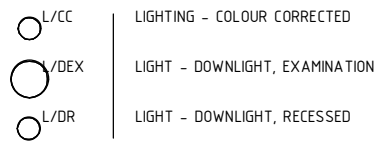

MECHANICAL LEGEND:

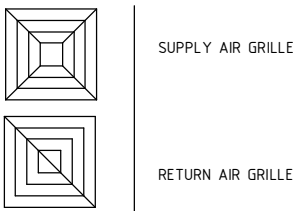

FIRE SERVICES LEGEND:

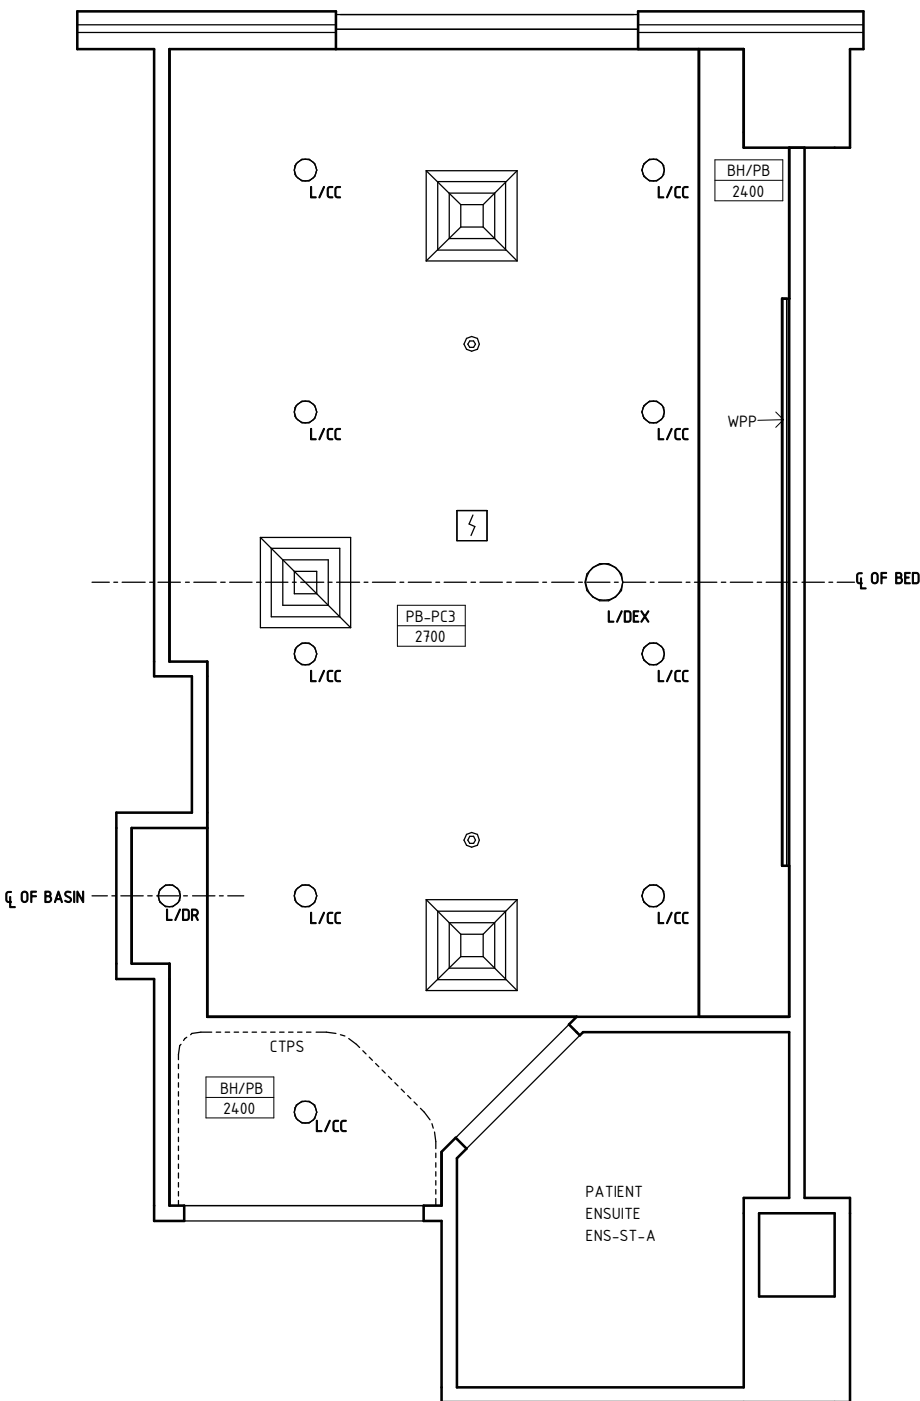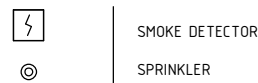

REFLECTED CEILING PLAN

REV	DESCRIPTION	DATE	BY	REV	DESCRIPTION	DATE	BY	COMPATIBILITY					
1	FIRST ISSUE	24.10.10	LL	4	GENERAL REVISION	13.04.22	ES	iHFG					
2	GENERAL REVISION	30.08.11	HMC										
3	GENERAL REVISION	31.10.12	CT										
iHFG International Health Facility Guidelines International Health Facility Guidelines at: www.healthdesign.com.au/iHFG Editable version of Standard Components on Health Facility Briefing System (HFBS) at: www.healthdesign.com.au ©TAHPI ISO 9001 QUALITY MANAGEMENT SYSTEM								DESIGNED	APPROVED	DATE	SCALE(S)	SHEET	
								ES	CC	13.04.22	1 : 50	3 OF 4	
								REVIT FILE NAME 1br-lg-30-i		PAPER DRAWING ID 1br-lg-30-i-3		ISSUE 4	

This document is for advisory purpose only

iHFG Standard Components

Room Layout Sheet


Room Name1 Bed Room - Large, 30m²

RLS Room Code


1br-lg-30-i

RDS Room Code

1br-lg-30-i

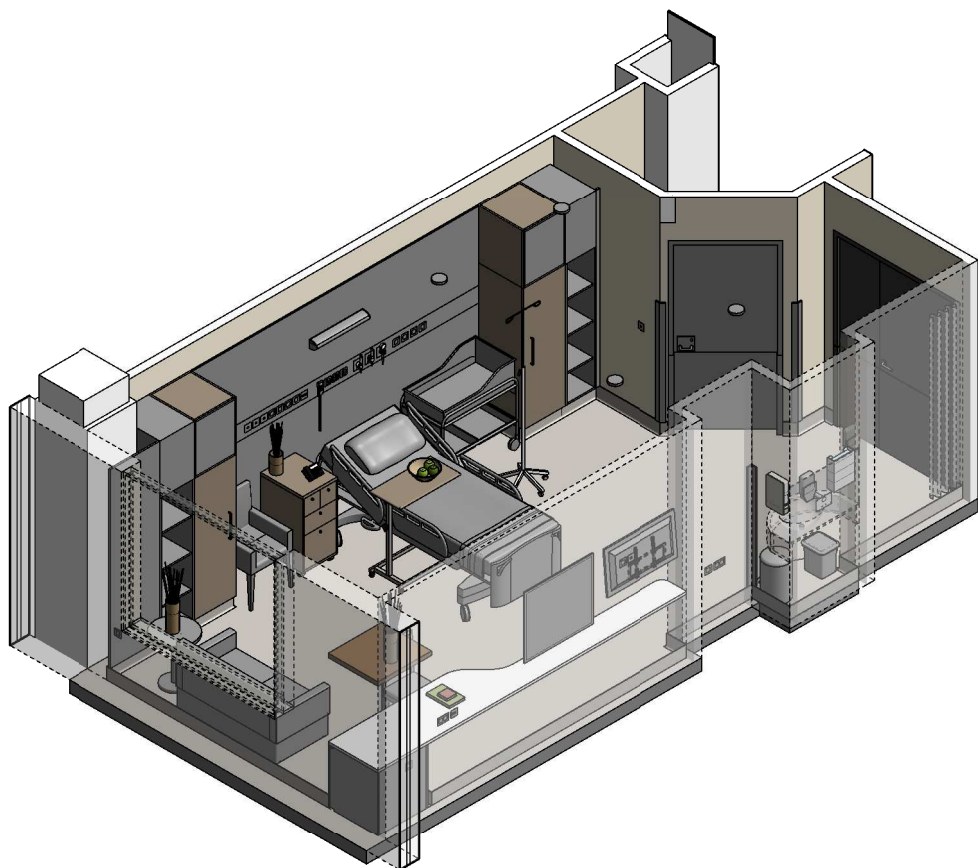

ISOMETRIC VIEW 01

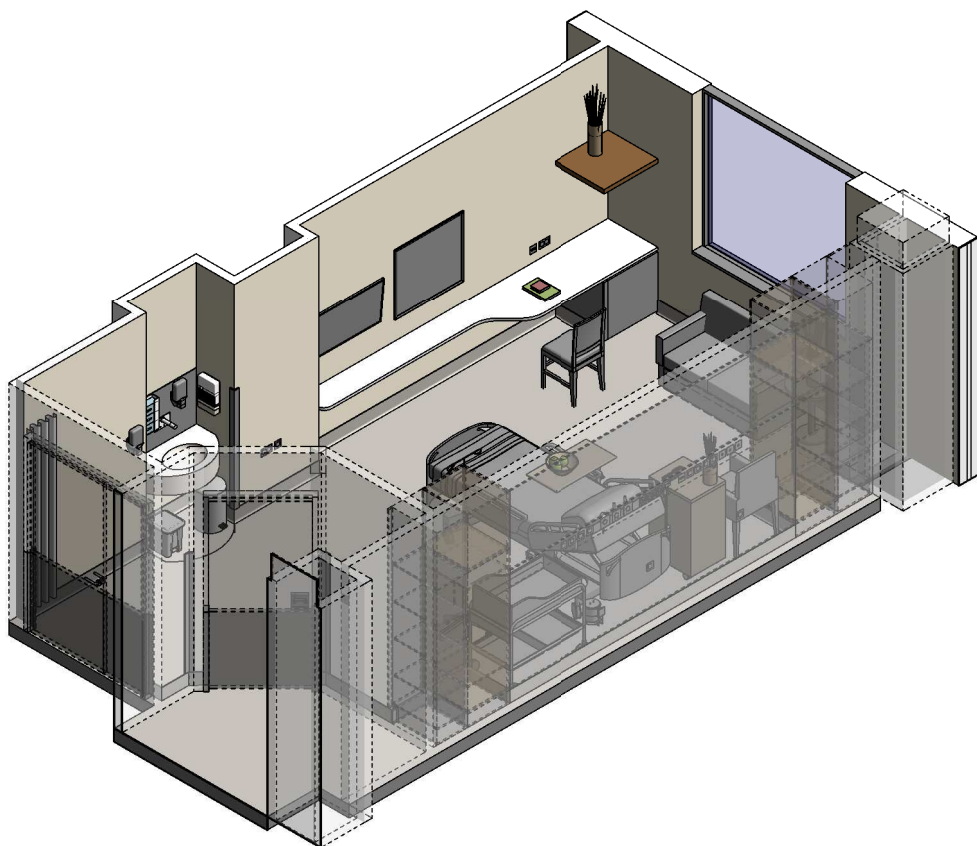

ISOMETRIC VIEW 02

REV	DESCRIPTION	DATE	BY	REV	DESCRIPTION	DATE	BY	COMPATIBILITY
1	FIRST ISSUE	24.10.10	LL	4	GENERAL REVISION	13.04.22	ES	iHFG
2	GENERAL REVISION	30.08.11	HMC					
3	GENERAL REVISION	31.10.12	CT					

iHFG

International Health Facility Guidelines

International Health Facility Guidelines at:
www.healthdesign.com.au/iHFG
Editable version of Standard Components on
Health Facility Briefing System (HFBS) at:
www.healthdesign.com.au ©TAHPI

ISO 9001

QUALITY MANAGEMENT SYSTEM

DESIGNED	APPROVED	DATE	SCALE(S)	SHEET
ES	CC	13.04.22		4 OF 4
REVIT FILE NAME		PAPER DRAWING ID		ISSUE
1br-lg-30-i		1br-lg-30-i-4		4

This document is for advisory purpose only