

iHFG Standard Components

Room Layout Sheet

Room Name

1 Bed Room - Large, 28m²

RLS Room Code


1 BR-LG-28A-I

RDS Room Code


1 BR-LG-28-I

Abbreviations

BFC-FSH	BAR FRIDGE CUPBOARD WITH FLOWER SHELF
BFG	BAR FRIDGE
BLK	BEDSIDE LOCKER
BPT	BODY PROTECTED
BSC	BED SCREEN CURTAIN
BSCT	BED SCREEN CURTAIN TRACK
BSN	BASSINET
BTV	BRACKET: TV
CG	CORNER GUARD
CHP	CHAIR - PATIENT
CHV	CHAIR - VISITOR
COM/2	COMMUNICATION OUTLET - DOUBLE
DDG	DISPENSER - DISPOSABLE GLOVES
DFP	DOOR AND DOOR FRAME PROTECTION
DHT	DISPENSER - HAND TOWEL
DK-TVU	DESK AND TV UNIT
DMS	DISPENSER - MOISTURISER
DS	DISPENSER - SOAP
DSA	DISPENSER - SOAP ANTISEPTIC
EC	EMERGENCY CALL
GPO/1	GENERAL POWER OUTLET - SINGLE
GPO/1EP	EMERGENCY POWER OUTLET - SINGLE
GPO/2	GENERAL POWER OUTLET - DOUBLE
GPO/C	GENERAL POWER OUTLET - CLEANER'S
HW-B	HAND WASH BASIN, TYPE'B'
IEB	INPATIENT ELECTRIC BED
LS/B	LIGHT SWITCH - BED
LS/E	LIGHT SWITCH - ENSUITE
LS/N	LIGHT SWITCH - NIGHT LIGHT
LS/R	LIGHT SWITCH - ROOM
LS/RL	LIGHT SWITCH - READING LIGHT
MA	MEDICAL AIR
MATV	MASTER ANTENNA TV
O2	OXYGEN
PB/F	PIN BOARD, FABRIC COVERED
PCH	PATIENT CALL HANDSET
PS	PATIENT TO STAFF CALL
RBH	ROLLER BLIND: HOLLAND
S	SUCTION
SA	STAFF ASSIST CALL
SBB	SUCTION BOTTLE BRACKET
SBK	SPLASHBACK
ST	SENSOR TAP
TEL	TELEPHONE
TOB	TABLE: OVERBED
TV	TELEVISION SET
WBM	WHITE BOARD - MAGNETIC
WBP	WASTE BIN, PAPER
WPP	WALL PROTECTION PANEL
WRD	WARDROBE
PBB	PLASTERBOARD BULKHEAD, PAINT FINISH
SK4	FLOOR VINYL COVED SKIRTING
WPF	WALL PAINT FINISH
V1	VINYL FLOORING, STANDARD SLIP RESISTANT
V6	VINYL FLOORING, NON-SLIP TEXTURED

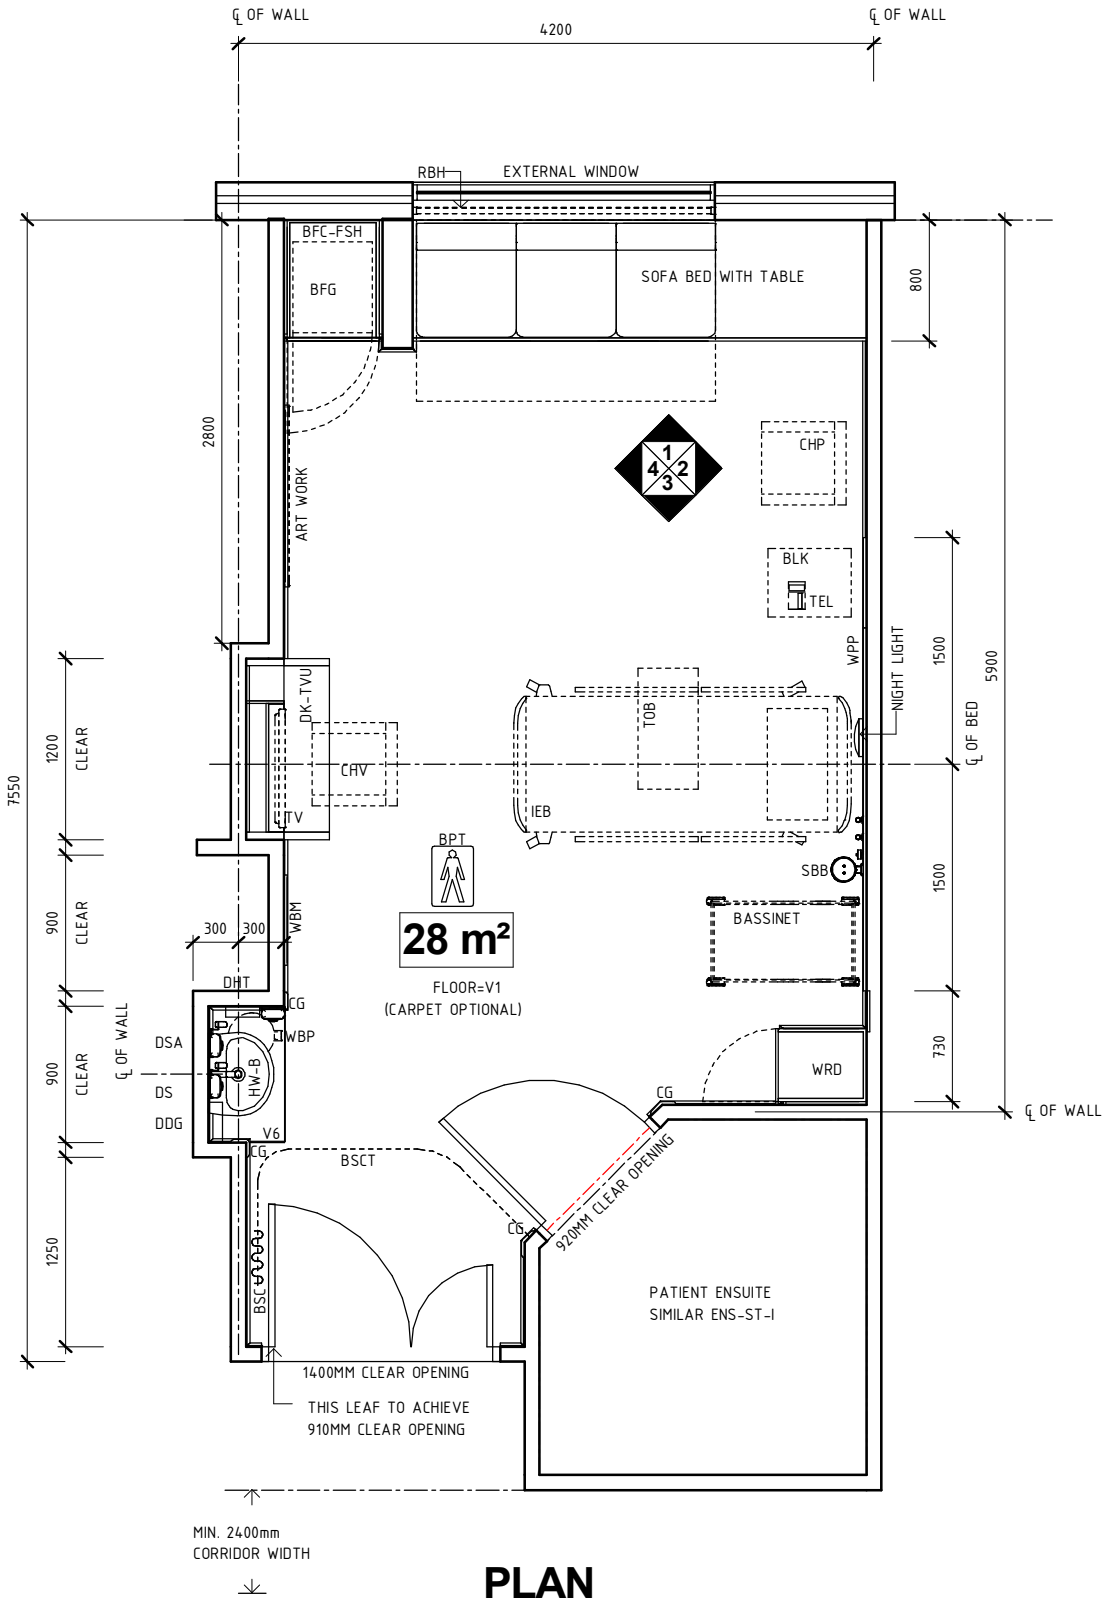

PLAN

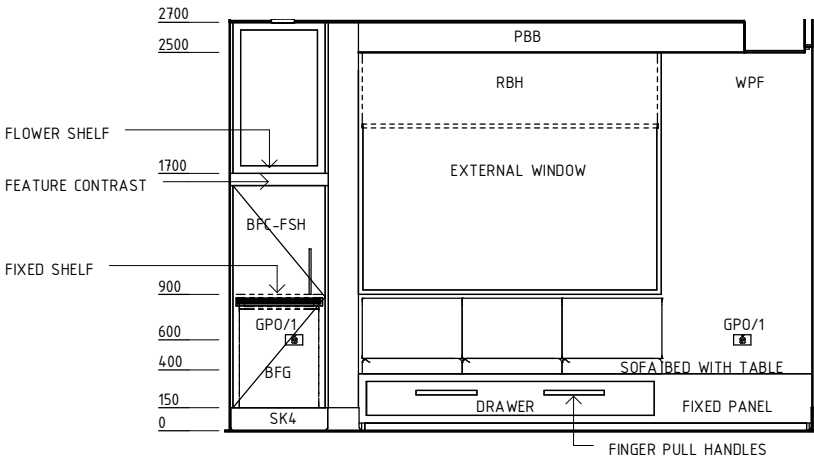

ELEVATION 1

REV	DESCRIPTION	DATE	BY	REV	DESCRIPTION	DATE	BY	REV	DESCRIPTION	DATE	BY
1	FIRST REVISION	22.02.2013	CT								
2	SECOND REVISION	30.05.2014	NB								
								DESIGNED	APPROVED	DATE	SCALE(S)
								DD	AA / DB	21/02/13	1 : 50
								REVIT FILE NAME	PAPER DRAWING ID		ISSUE
								1 BR-LG-28A-I	1 BR-LG-28A-Ia		1

Room Layout Sheet

Room Name

RDS Room Code 1 BR-LG-28-I

BFC-FSH	BAR FRIDGE CUPBOARD WITH FLOWER SHELF	
BFG	BAR FRIDGE	
BLK	BEDSIDE LOCKER	
BPT	BODY PROTECTED	
BSC	BED SCREEN CURTAIN	
BSCT	BED SCREEN CURTAIN TRACK	
BSN	BASSINET	
BTV	BRACKET: TV	
CG	CORNER GUARD	
CHP	CHAIR - PATIENT	
CHV	CHAIR - VISITOR	
COM/2	COMMUNICATION OUTLET - DOUBLE	
DDG	DISPENSER - DISPOSABLE GLOVES	
DFF	DOOR AND DOOR FRAME PROTECTION	
DHT	DISPENSER - HAND TOWEL	
DK-TVU	DESK AND TV UNIT	
DMS	DISPENSER - MOISTURISER	
DS	DISPENSER - SOAP	
DSA	DISPENSER - SOAP ANTISEPTIC	
EC	EMERGENCY CALL	
GPO/1	GENERAL POWER OUTLET - SINGLE	
GPO/1EP	EMERGENCY POWER OUTLET - SINGLE	
GPO/2	GENERAL POWER OUTLET - DOUBLE	
GPO/C	GENERAL POWER OUTLET - CLEANER'S	
HW-B	HAND WASH BASIN, TYPE'B'	
IEB	INPATIENT ELECTRIC BED	
LS/B	LIGHT SWITCH - BED	FEATURE
LS/E	LIGHT SWITCH - ENSUITE	
LS/N	LIGHT SWITCH - NIGHT LIGHT	
LS/R	LIGHT SWITCH - ROOM	FIXED
LS/RL	LIGHT SWITCH - READING LIGHT	HANGING
MA	MEDICAL AIR	
MATV	MASTER ANTENNA TV	
O2	OXYGEN	
PB/F	PIN BOARD, FABRIC COVERED	
PCH	PATIENT CALL HANDSET	ADJUSTABLE
PS	PATIENT TO STAFF CALL	
RBH	ROLLER BLIND: HOLLAND	
S	SUCTION	
SA	STAFF ASSIST CALL	
SBB	SUCTION BOTTLE BRACKET	
SBK	SPLASHBACK	
ST	SENSOR TAP	
TEL	TELEPHONE	
TOB	TABLE: OVERBED	
TV	TELEVISION SET	
WBM	WHITE BOARD - MAGNETIC	
WBP	WASTE BIN, PAPER	
WPP	WALL PROTECTION PANEL	
WRD	WARDROBE	
PBB	PLASTERBOARD BULKHEAD, PAINT FINISH	
SK4	FLOOR VINYL COVED SKIRTING	
WPF	WALL PAINT FINISH	
V1	VINYL FLOORING, STANDARD SLIP RESISTANT	
V6	VINYL FLOORING, NON-SLIP TEXTURED	

[illegible]

Room Layout Sheet

RLS Room Code	1 BR-LG-28A-I
RDS Room Code	1 BR-LG-28-I

THIS DRAWING TO BE READ IN CONJUNCTION WITH R.D.S.
(ROOM DATA SHEETS) WHICH TAKES PRECEDENCE.


ALL SERVICES INDICATED ARE INDICATIVE AND SUBJECTED TO DETAILED PROJECT SPECIFIC ENGINEERING DESIGN.

Diagram illustrating a ceiling detail. The ceiling is labeled "CEILING TYPE CORNICE TYPE". The detail shows a "BP-PC2 2700" section, which is a plasterboard flush set ceiling with a paint finish and a powdercoat aluminium cornice with a shadow angle of 24mm. Below this is a "PB-PC4" section, which is a plasterboard bulkhead with a paint finish. The detail is supported by "PBB" (Plasterboard Bulkhead) and is positioned above a "GRID LINE". The height above the finished floor level (F.F.L.) is indicated as "HEIGHT ABOVE F.F.L."

	DL	DOWNLIGHT - RECESSED
	DL-DIR	DIRECTIONAL DOWNLIGHT - RECESSED
	DLF-C	FLUORESCENT DIFFUSED DOWNLIGHT - RECESSED, COLOUR CORRECTED
	SL	CONTINUOUS STRIP LIGHT - RECESSED

The diagram shows two types of grilles. The top grille is a horizontal rectangle with five horizontal slats, labeled "SUPPLY AIR GRILLE". The bottom grille is a square with a grid of smaller squares, labeled "RETURN AIR OR TRANSFER GRILLE".

SMOKE DETECTOR
SPRINKLER

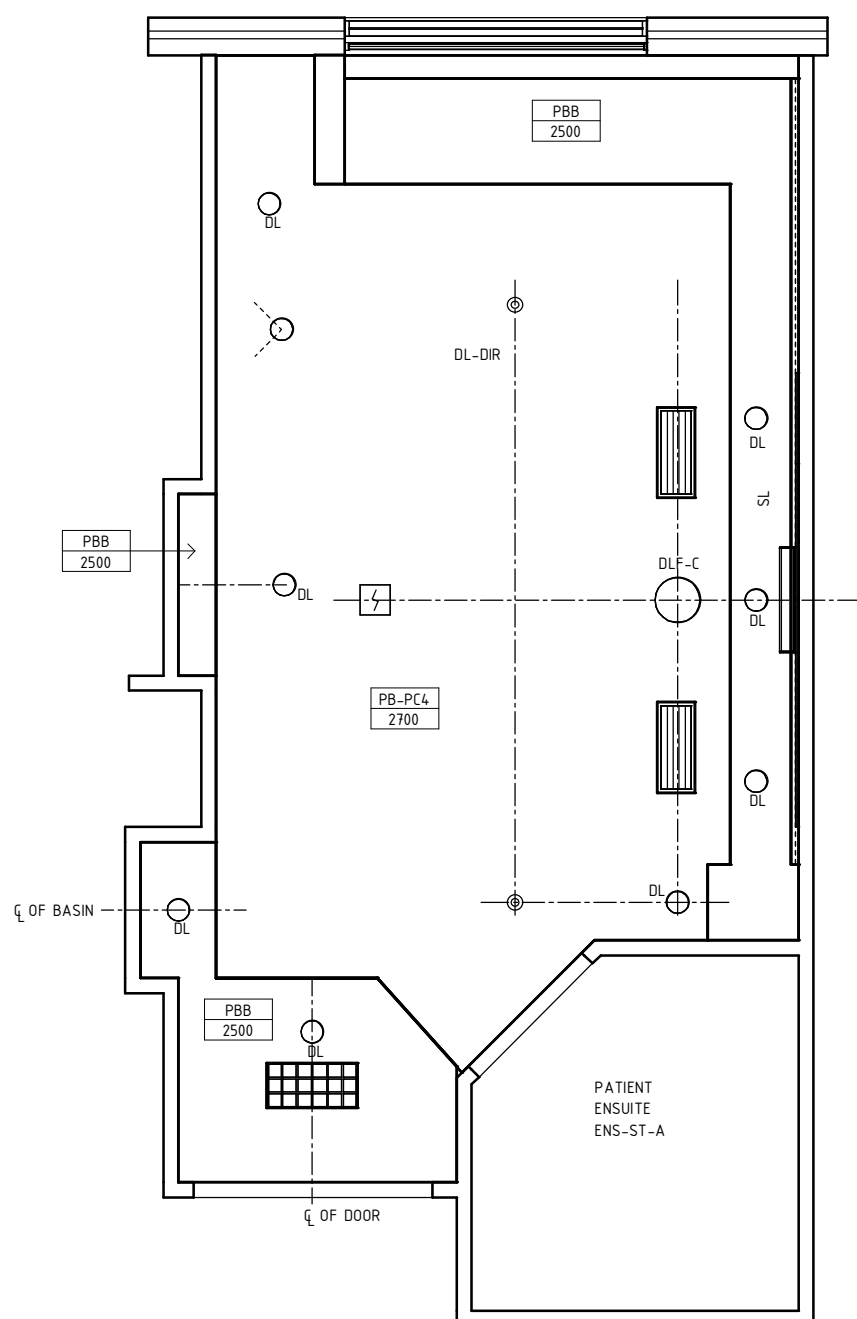

REFLECTED CEILING PLAN

REV	DESCRIPTION	DATE	BY	REV	DESCRIPTION	DATE	BY	REV	DESCRIPTION	DATE	BY
1	FIRST REVISION	22.02.2013	CT								
2	SECOND REVISION	30.05.2014	NB								



International Health Facility Guidelines

International Health Facility Guidelines at:
www.healthdesign.com.au/ihfg
 Editable version of Standard Components on
 Health Facility Briefing System (HFBS) at:
www.healthdesign.com.au
 ©TAHPI


DESIGNED	APPROVED	DATE	SCALE(S)	SHEET
RC / CT	DB	21/02/13	1 : 50	3 of 4
REVIT FILE NAME 1 BR-LG-28A-l		PAPER DRAWING ID 1 BR-LG-28A-lc		
				ISSUE 1

iHFG Standard Components


Room Layout Sheet

Room Name 1 Bed Room - Large, 28m²

RLS Room Code 1 BR-LG-28A-I
RDS Room Code 1 BR-LG-28-I

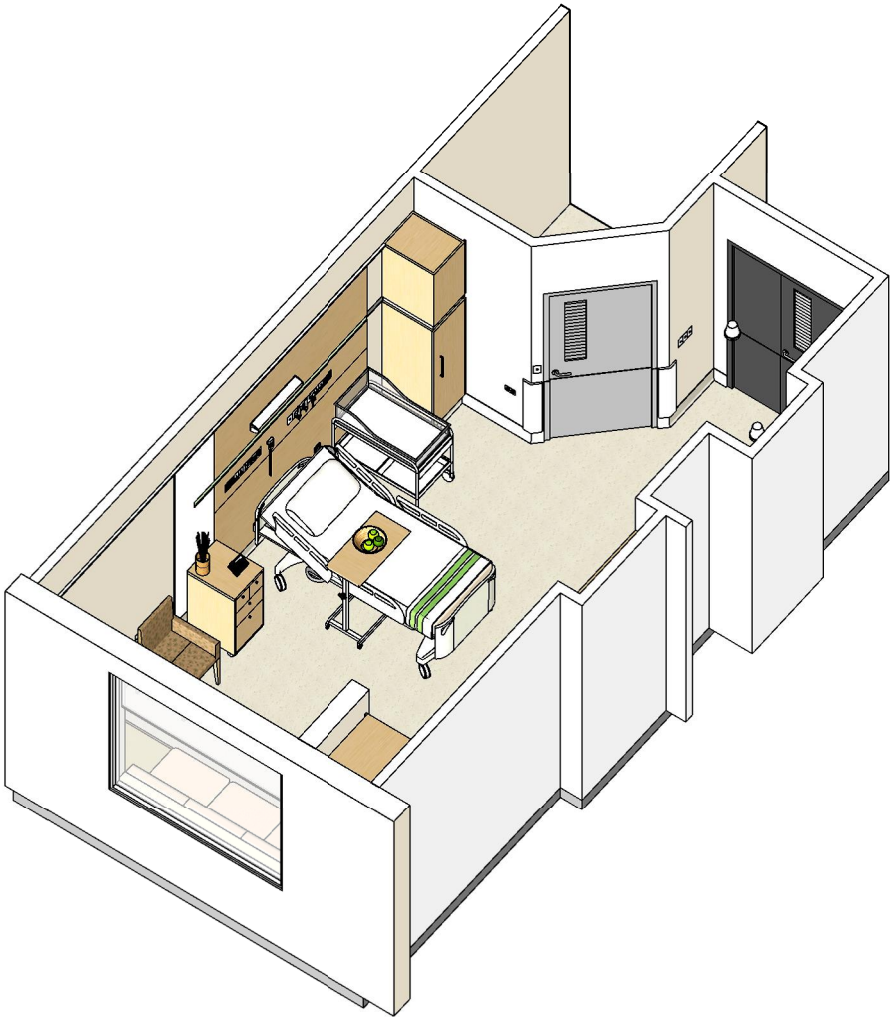

ISOMETRIC VIEW 01

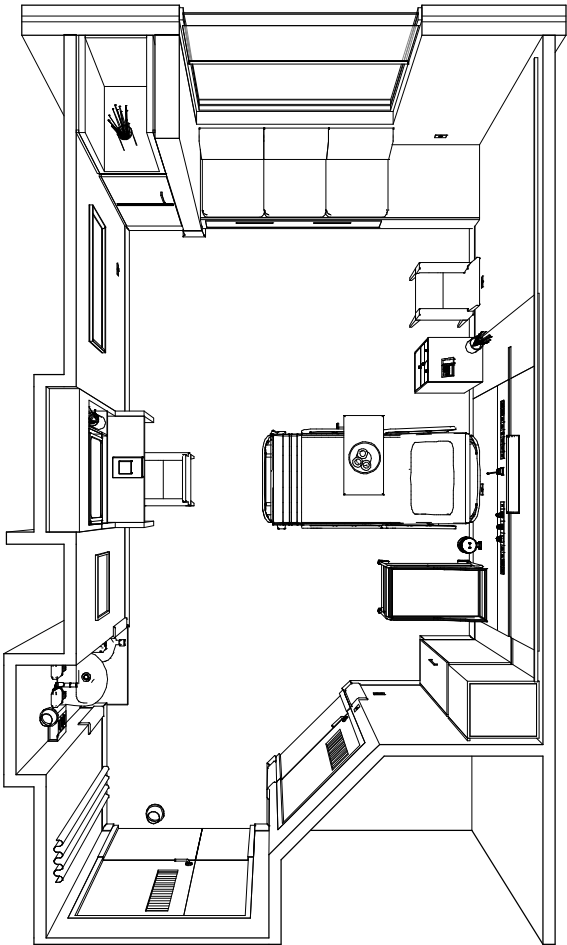

PERSPECTIVE PLAN VIEW



ISOMETRIC VIEW 02

REV	DESCRIPTION	DATE	BY	REV	DESCRIPTION	DATE	BY	REV	DESCRIPTION	DATE	BY
1	FIRST REVISION	22.02.2013	CT								
2	SECOND REVISION	30.05.2014	NB								



International Health Facility Guidelines

International Health Facility Guidelines at:
www.healthdesign.com.au/iHFG
Editable version of Standard Components on
Health Facility Briefing System (HFBS) at:
www.healthdesign.com.au
©TAHPI

DESIGNED	APPROVED	DATE	SCALE(S)	SHEET
RC / CT	DB	04/10/13		4 of 5
REVIT FILE NAME		PAPER DRAWING ID		ISSUE
1 BR-LG-28A-I		1 BR-LG-28A-Id		1

Room Layout Sheet

RLS Room Code 1 BR-LG-28A-I
RDS Room Code 1 BR-LG-28-I



A 3D architectural rendering of a modern hospital patient room. The room features a white hospital bed with green and white striped bedding, a small wooden desk with a chair, a built-in sofa with green and white patterned cushions, and a large window with a view of a tree. The walls are light-colored with green accents, and the ceiling has recessed lighting.

[illegible]



The International Health Facility Guidelines recommends the use of HFBS “Health Facility Briefing System” to edit all room data sheet information for your project.

HFBS provides edit access to all iHFG standard rooms, and departments, and more than 100 custom report templates.

HFBS Health Facility Briefing System



Briefing Module

The Health Facility Briefing System (HFBS) has numerous modules available via annual subscription. It suits healthcare Architects, Medical Planners, Equipment Planners Project Managers and Health Authorities.

Use the HFBS Briefing Module to quickly drag in health facility departments or pre-configured room templates from the iHFG standard, edit the room features such as finishes, furniture, fittings, fixtures, medical equipment, engineering services. The system can print or download as PDF more than 100 custom reports including room data sheets, schedules, and more...

To learn more about the HFBS web-based Healthcare Briefing and Design Software and to obtain editable versions of the “Standard Components” including Room Data Sheets (RDS) and Room Layout Sheets (RLS) offered on the iHFG website, signup for HFBS using the link below.

Get Started Now:
hfbs.healthdesign.com.au

- ✓ iHFG Room Data Sheets and Departments are instantly editable in the HFBS software available online.
- ✓ You can access hundreds of report templates to print your iHFG room data in HFBS.
- ✓ HFBS has a onetime free 3 day trial available to all new users.

Get Started Now:
hfbs.healthdesign.com.au



HFBS

Health Facility Briefing System

hfbsinfo.com | techsupport@healthdesign.com.au