


iHFG Standard Components

Room Layout Sheet


Room Name	1 Bed Room - Mental Health, 25m2	RLS Room Code	1br-mh-25-i
		RDS Room Code	1br-mh-25-i

AW	ARTWORK
BD/D	BED - DOMESTIC, SINGLE
BLVI	BLIND - VENETIAN, INTEGRAL
BRCTVW	BRACKET - TELEVISION, WALL MOUNTED
CHR	CHAIR
CHR/P	CHAIR - PATIENT
CPT	CARPET
DK/BI	DESK - BUILT IN
L/NLV	LIGHT - NIGHT LIGHT, VANDAL PROOF
LO/FT	LOUNGE - FOAM TYPE
LS/N	LIGHT SWITCH - NIGHT LIGHT
PO/1	POWER OUTLET - SINGLE
SK1	MDF SKIRTING
SK4	FLOOR VINYL COVED SKIRTING
SUFS	SHELVING UNIT - FIXED SHELVES
TB/B	TABLE - BEDSIDE
TB/CO	TABLE - COFFEE
TV	TELEVISION
V2	VINYL FLOORING, CUSHIONED
WPF	WALL PAINT FINISH
WPP	WALL PROTECTION PANEL

NOTE:
1. ALL POWER OUTLETS, LIGHTING & MECHANICAL FIXTURES TO BE ANTI-LIGATURE
2. ALL FURNITURES TO BE SOLID, HIGH DENSITY FOAM

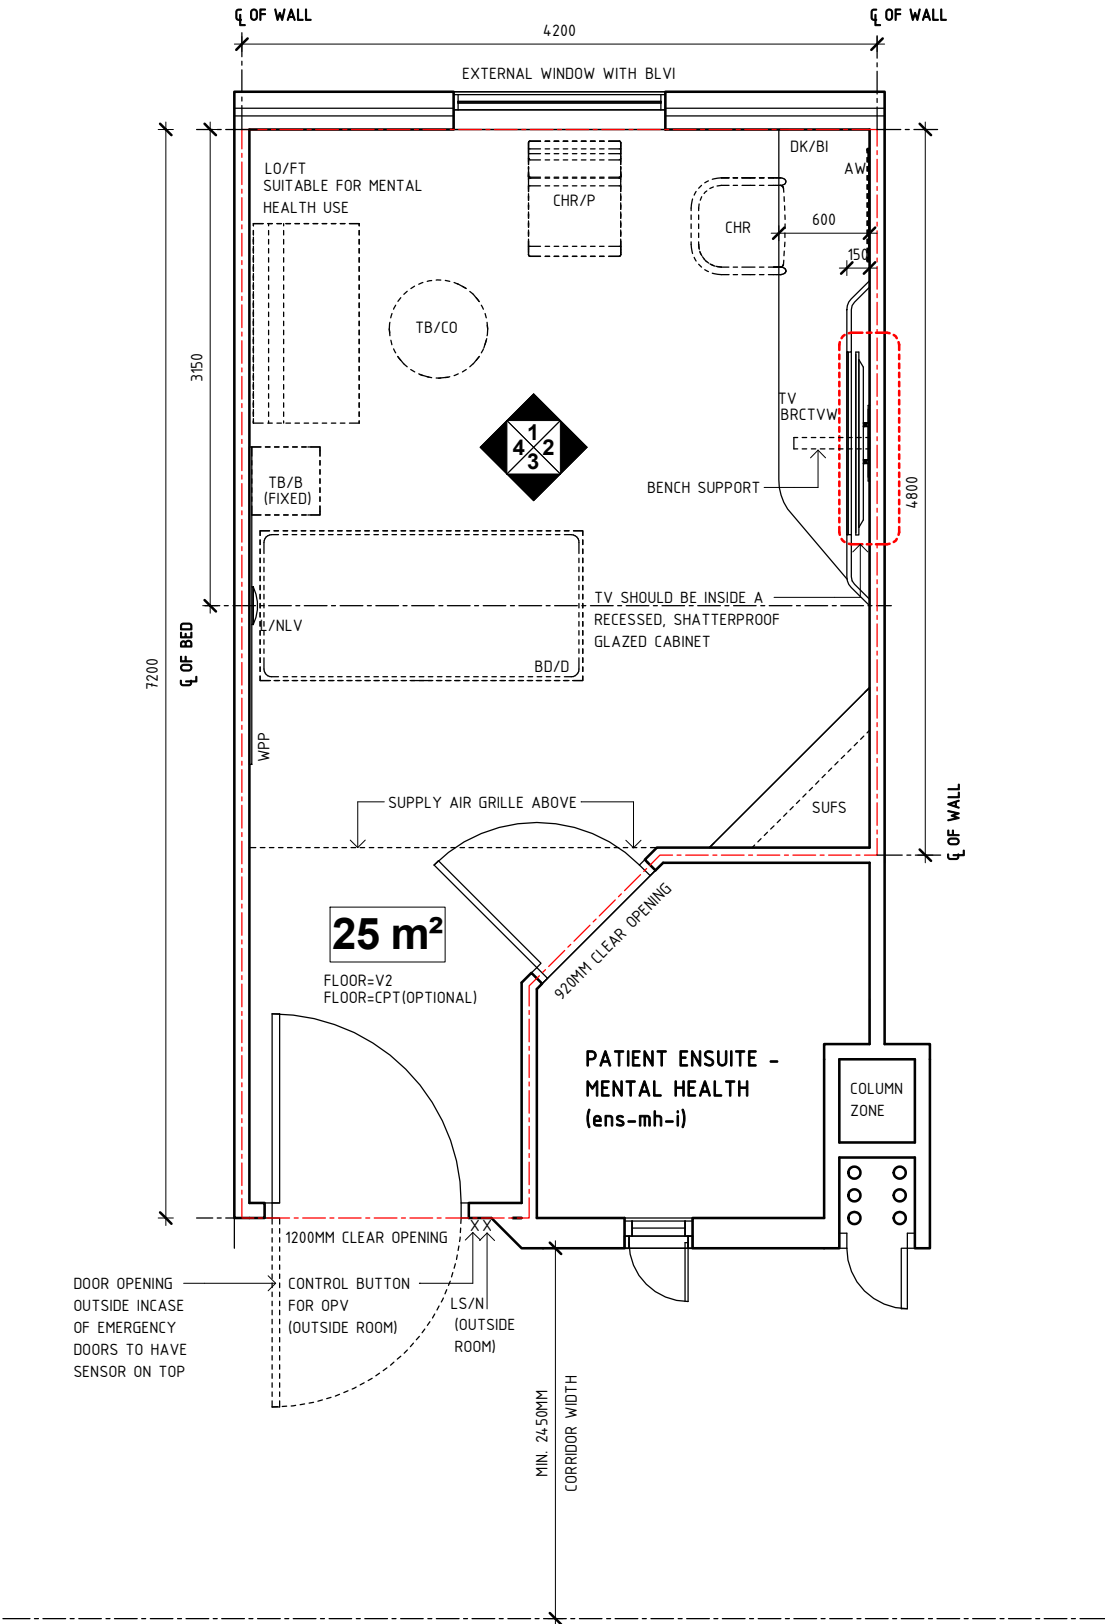

PLAN

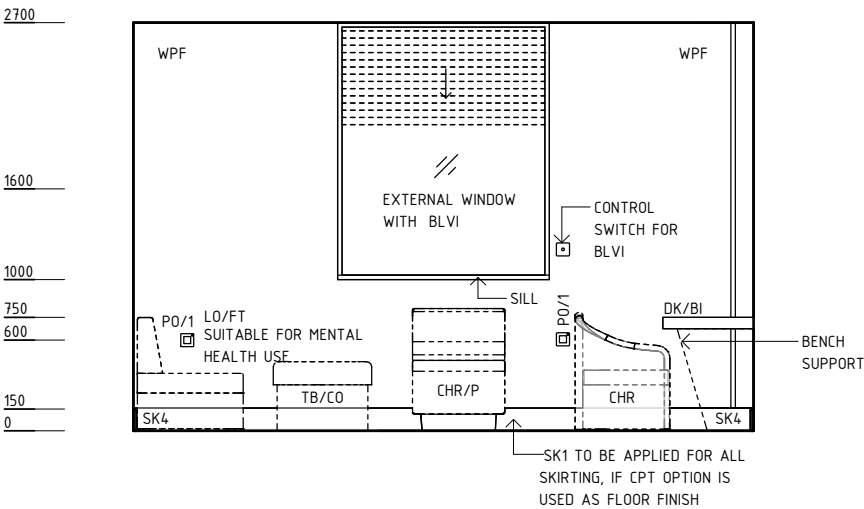

ELEVATION 1

REV	DESCRIPTION	DATE	BY	REV	DESCRIPTION	DATE	BY	COMPATIBILITY																				
1	FIRST ISSUE	24.10.10	SYH	4	GENERAL REVISION	25.05.23	AM	iHFG																				
2	GENERAL REVISION	30.08.11	DJ	5	GENERAL REVISION	03.01.25	MSF																					
3	GENERAL REVISION	31.10.12	CT																									
iHFG International Health Facility Guidelines International Health Facility Guidelines at: www.healthdesign.com.au/iHFG Editable version of Standard Components on Health Facility Briefing System (HFBS) at: www.healthdesign.com.au ©TAHPI ISO 9001 QUALITY MANAGEMENT SYSTEM <table><tr><th>DESIGNED</th><th>APPROVED</th><th>DATE</th><th>SCALE(S)</th><th>SHEET</th></tr><tr><td>MSF</td><td>RH</td><td>03.01.25</td><td>1 : 50</td><td>1 OF 4</td></tr><tr><td colspan="2">REVIT FILE NAME</td><td colspan="2">PAPER DRAWING ID</td><td>ISSUE</td></tr><tr><td colspan="2">1br-mh-25-i</td><td colspan="2">1br-mh-25-i-1</td><td>5</td></tr></table>									DESIGNED	APPROVED	DATE	SCALE(S)	SHEET	MSF	RH	03.01.25	1 : 50	1 OF 4	REVIT FILE NAME		PAPER DRAWING ID		ISSUE	1br-mh-25-i		1br-mh-25-i-1		5
DESIGNED	APPROVED	DATE	SCALE(S)	SHEET																								
MSF	RH	03.01.25	1 : 50	1 OF 4																								
REVIT FILE NAME		PAPER DRAWING ID		ISSUE																								
1br-mh-25-i		1br-mh-25-i-1		5																								


This document is for advisory purpose only

iHFG Standard Components

Room Layout Sheet


Room Name	1 Bed Room - Mental Health, 25m2	RLS Room Code	1br-mh-25-i
		RDS Room Code	1br-mh-25-i

AW	ARTWORK
BD/D	BED - DOMESTIC, SINGLE
BH/LM	BULKHEAD - LAMINATED
BH/PB	BULKHEAD - PLASTERBOARD, PAINT FINISH
BRCTVW	BRACKET - TELEVISION, WALL MOUNTED
CHR	CHAIR
COM/IPTV	COMMUNICATION OUTLET - INTERNET PROTOCOL TELEVISION
DK/BI	DESK - BUILT IN
EC	EMERGENCY CALL
L/NLV	LIGHT - NIGHT LIGHT, VANDAL PROOF
LO/FT	LOUNGE - FOAM TYPE
LS/E	LIGHT SWITCH - ENSUITE
LS/R	LIGHT SWITCH - ROOM
LS/RL	LIGHT SWITCH - READING LIGHT
OPV	OBSERVATION PANEL WITH INTEGRAL VENETIAN BLINDS
PC	PATIENT CALL
PO/1	POWER OUTLET - SINGLE
PO/C	POWER OUTLET - CLEANER'S
SAC	STAFF ASSIST CALL
SK1	MDF SKIRTING
SK4	FLOOR VINYL COVERED SKIRTING
SUFS	SHELVING UNIT - FIXED SHELVES
TB/B	TABLE - BEDSIDE
TB/CO	TABLE - COFFEE
TV	TELEVISION
WP/L	WALL PANEL, LAMINATE
WPF	WALL PAINT FINISH
WPP	WALL PROTECTION PANEL

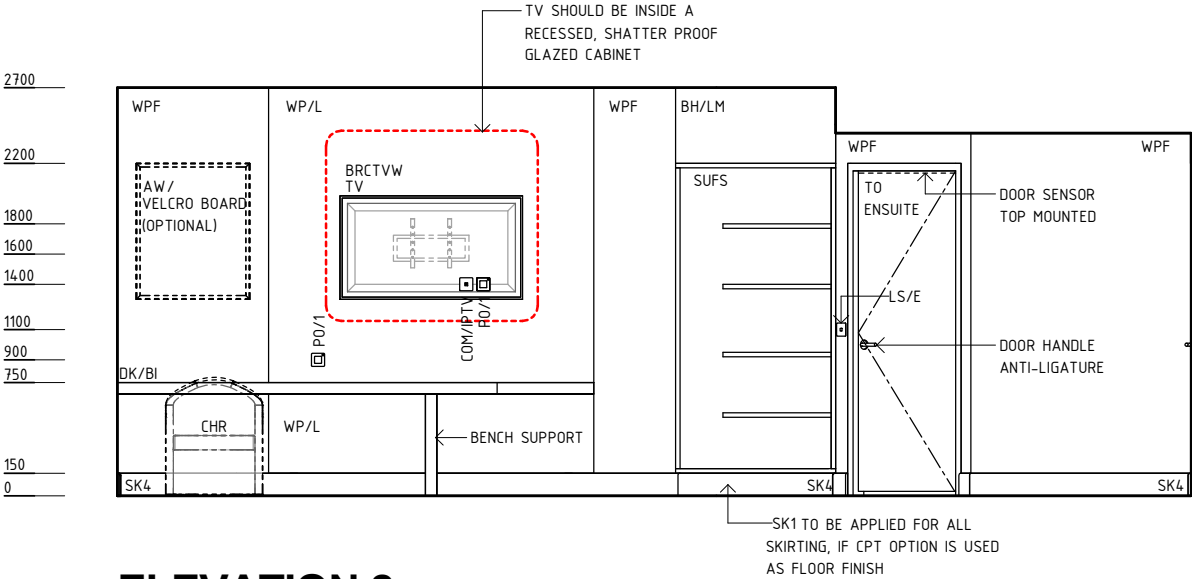


ELEVATION 2

- NOTE:
- 1. ALL POWER OUTLETS, LIGHTING & MECHANICAL FIXTURES TO BE ANTI-LIGATURE
 - 2. ALL FURNITURES TO BE SOLID, HIGH DENSITY FOAM

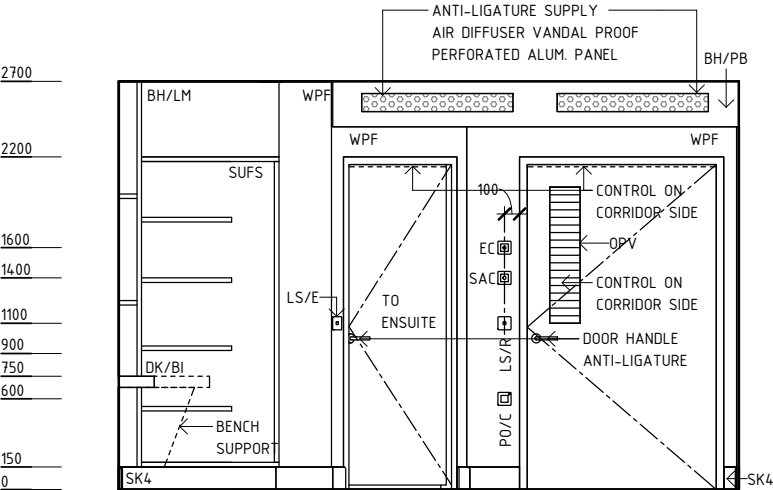

ELEVATION 3

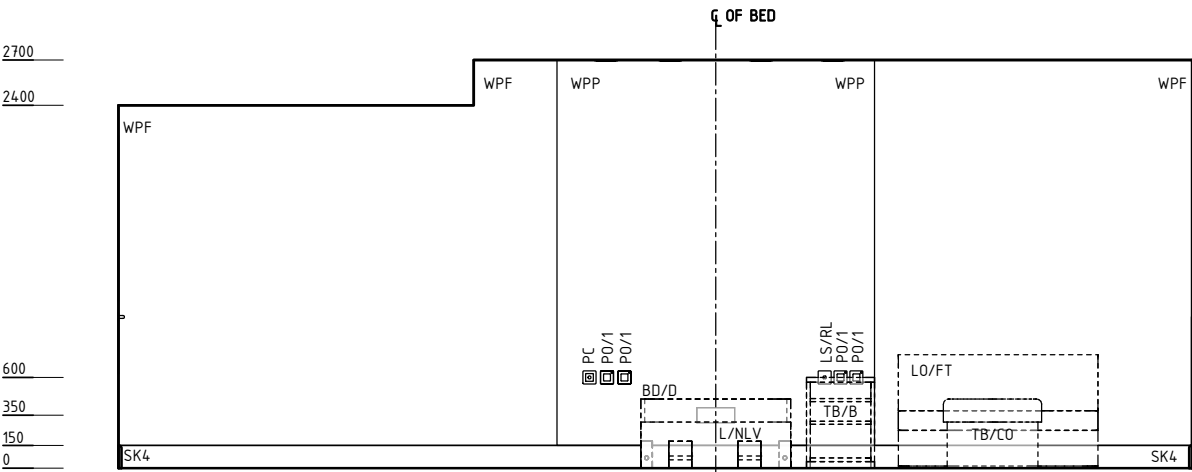

ELEVATION 4

REV	DESCRIPTION	DATE	BY	REV	DESCRIPTION	DATE	BY	COMPATIBILITY				
1	FIRST ISSUE	24.10.10	SYH	4	GENERAL REVISION	25.05.23	AM					
2	GENERAL REVISION	30.08.11	DJ	5	GENERAL REVISION	03.01.25	MSF					
3	GENERAL REVISION	31.10.12	CT									
International Health Facility Guidelines International Health Facility Guidelines at: www.healthdesign.com.au/iHFG Editable version of Standard Components on Health Facility Briefing System (HFBS) at: www.healthdesign.com.au ©TAHPI 								DESIGNED	APPROVED	DATE	SCALE(S)	SHEET
		MSF	RH	03.01.25	1 : 50	2 OF 4						
REVIT FILE NAME				PAPER DRAWING ID		ISSUE						
1br-mh-25-i				1br-mh-25-i-2		5						

Room Layout Sheet

1br-mh-25-i

1br-mh-25-i

Room Name	1 Bed Room - Mental Health, 25m2
-----------	----------------------------------

THIS DRAWING TO BE READ IN CONJUNCTION WITH R.D.S.
(ROOM DATA SHEETS) WHICH TAKES PRECEDENCE.

ALL SERVICES INDICATED ARE INDICATIVE AND SUBJECTED TO DETAILED PROJECT SPECIFIC ENGINEERING DESIGN.

Diagram of a window unit PB-PC2. The unit is labeled PB-PC2 and 2700. Labels with arrows point to the unit: CEILING TYPE, CORNICE TYPE, and HEIGHT ABOVE F.F.L.

BH/LM	BULKHEAD - LAMINATED
CB-PC3	CEMENTBOARD FLUSH SET CEILING, PAINT FINISH WITH PLASTERBOARD SQUARE SET CORNICE

— — — — — GRID LINE


☐ L/DRV	LIGHT - DOWNLIGHT, RECESSED, VANDAL PROOF
☐ L/LLV	LIGHT - LED LIGHT, VANDAL PROOF
☐ L/R-V	LIGHT - READING, VANDAL PROOF

The diagram shows two square air grilles. The top grille is labeled 'SUPPLY AIR GRILLE: TAMPER PROOF' and features a grid of small squares with a diagonal line from the top-left to the bottom-right. The bottom grille is labeled 'RETURN AIR GRILLE: TAMPER PROOF' and features a grid of small circles with a diagonal line from the top-left to the bottom-right.

	SMOKE DETECTOR
	SPRINKLER

NOTE:

1. ALL POWER OUTLETS, LIGHTING & MECHANICAL FIXTURES TO BE ANTI-LIGATURE
2. ALL FURNITURES TO BE SOLID, HIGH DENSITY FOAM

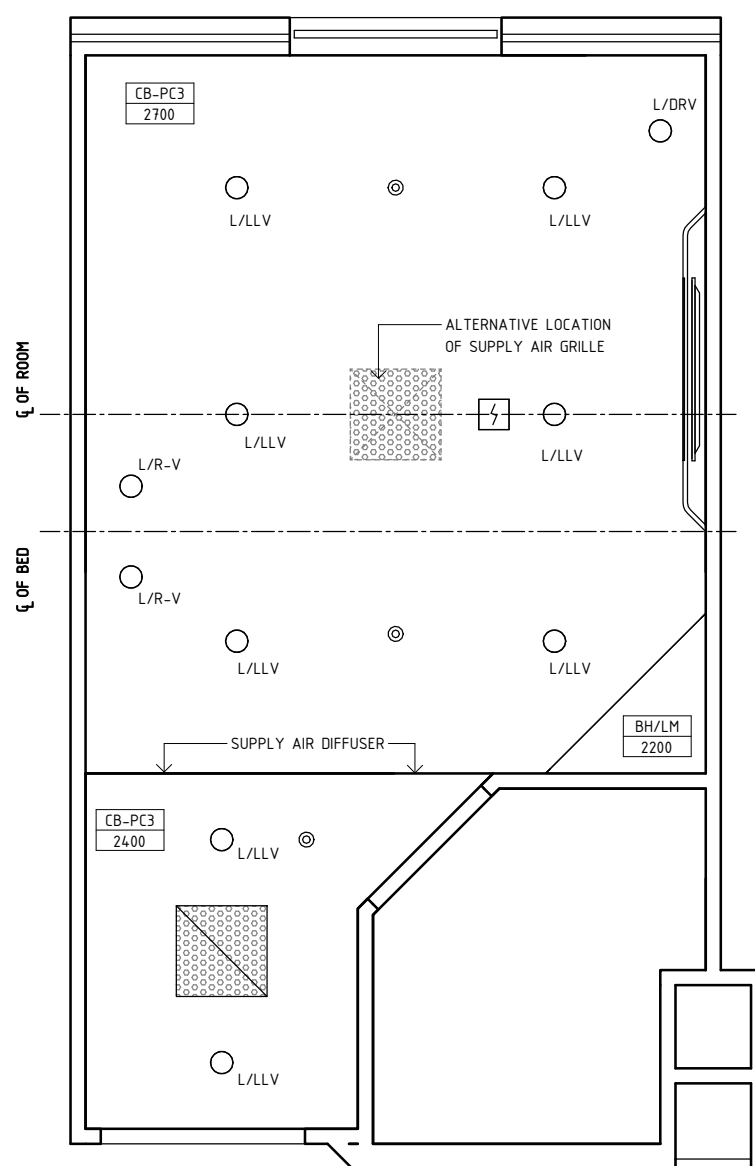

REFLECTED CEILING PLAN

REV	DESCRIPTION	DATE	BY	REV	DESCRIPTION	DATE	BY	COMPATIBILITY
1	FIRST ISSUE	24.10.10	SYH	4	GENERAL REVISION	25.05.23	AM	iHFG
2	GENERAL REVISION	30.08.11	DJ	5	GENERAL REVISION	03.01.25	MSF	
3	GENERAL REVISION	31.10.12	CT					



International Health Facility Guidelines at:
www.healthdesign.com.au/iHFG
 Editable version of Standard Components on
 Health Facility Briefing System (HFBS) at:
www.healthdesign.com.au/TAHPI



DESIGNED	APPROVED	DATE	SCALE(S)	SHEET
MSF	RH	03.01.25	1 : 50	3 OF 4
REVIT FILE NAME 1br-mh-25-i		PAPER DRAWING ID 1br-mh-25-i-3		ISSUE 5

This document is for advisory purpose only

iHFG Standard Components

Room Layout Sheet

Room Name


1 Bed Room - Mental Health, 25m2

RLS Room Code


1br-mh-25-i

RDS Room Code

1br-mh-25-i

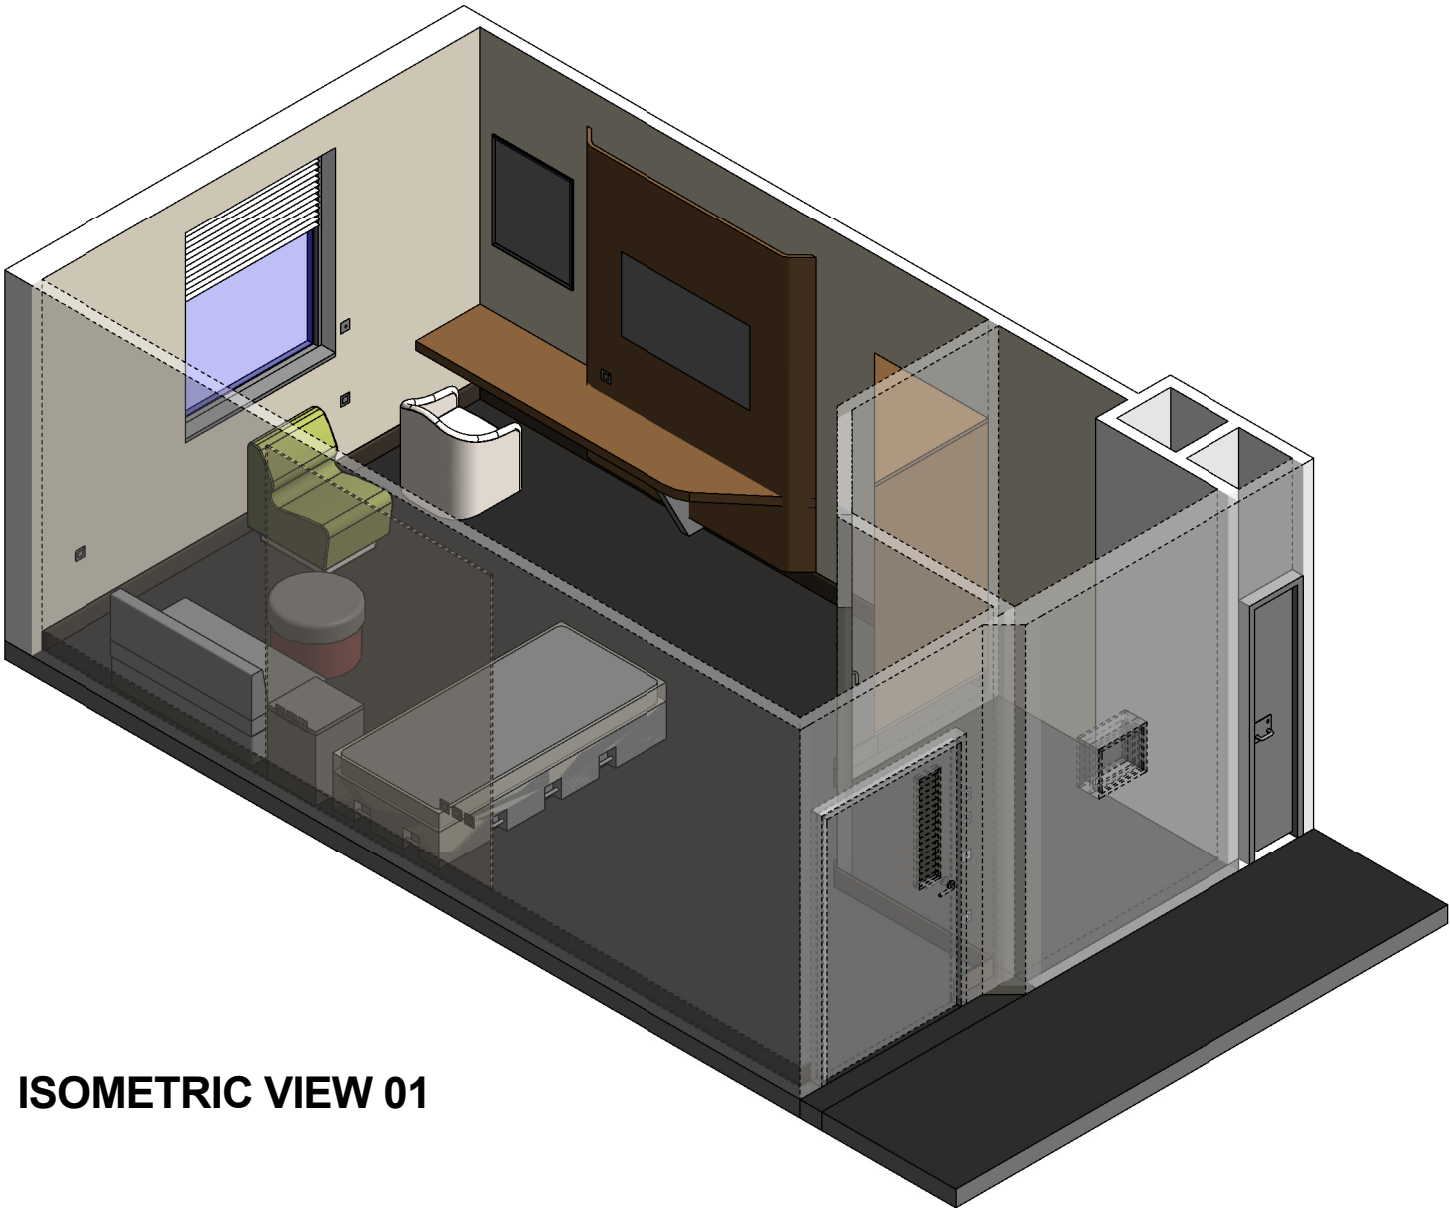

ISOMETRIC VIEW 01

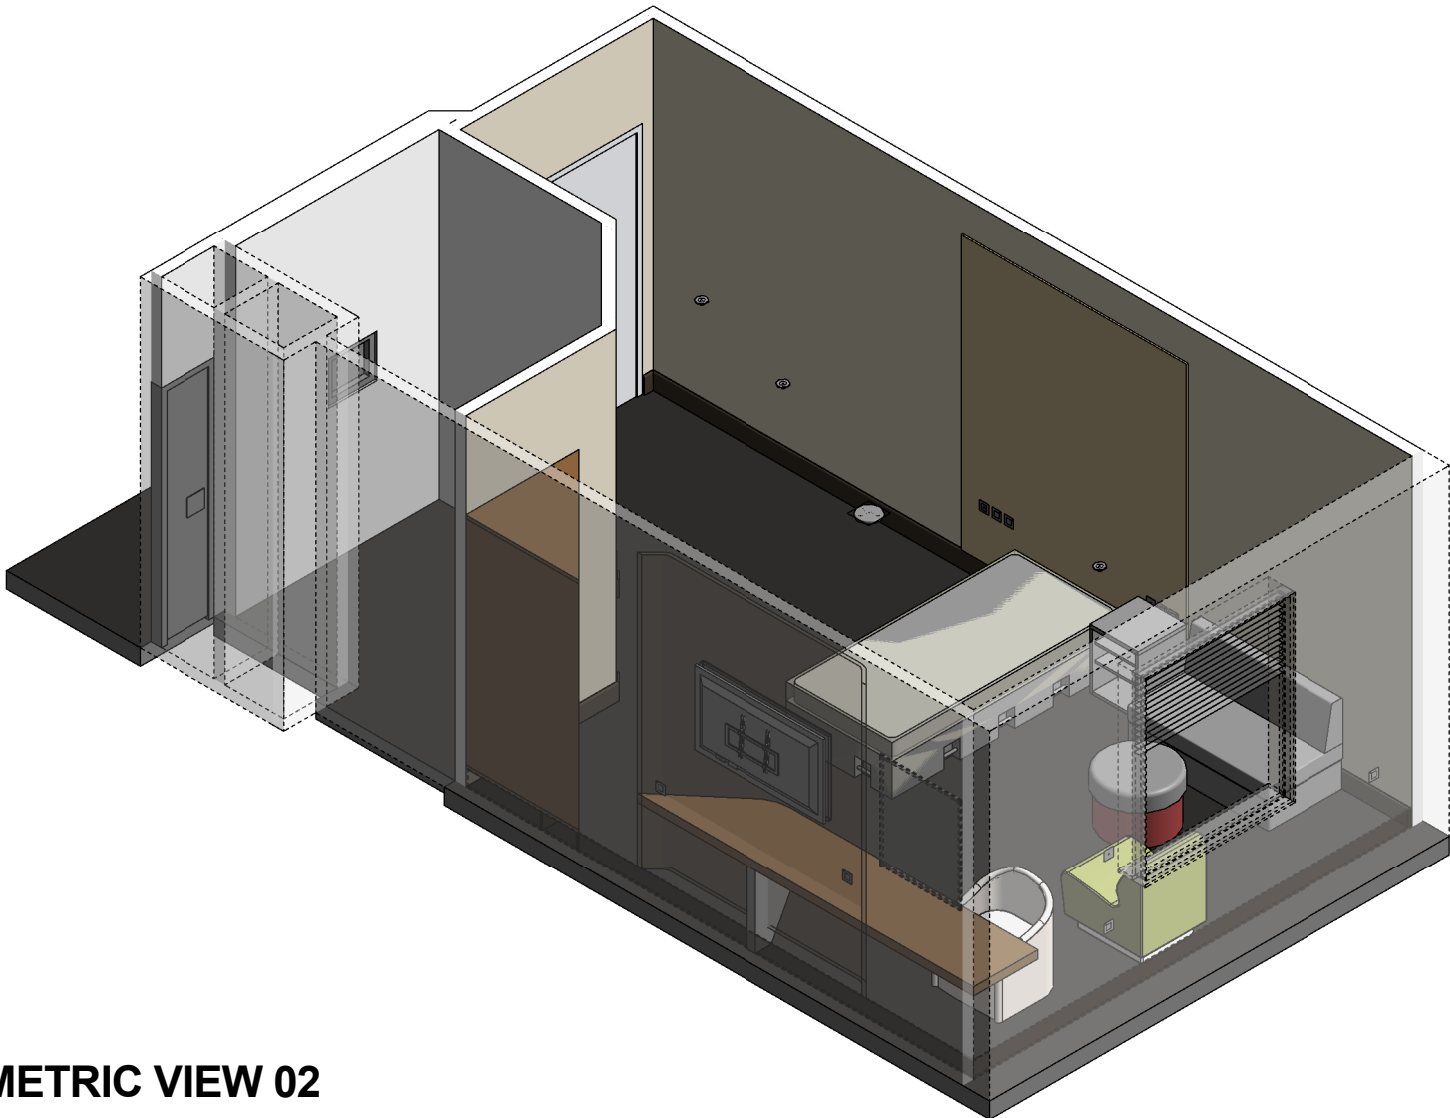

ISOMETRIC VIEW 02

REV	DESCRIPTION	DATE	BY	REV	DESCRIPTION	DATE	BY	COMPATIBILITY																				
1	FIRST ISSUE	24.10.10	SYH	4	GENERAL REVISION	25.05.23	AM	iHFG																				
2	GENERAL REVISION	30.08.11	DJ	5	GENERAL REVISION	03.01.25	MSF																					
3	GENERAL REVISION	31.10.12	CT																									
iHFG International Health Facility Guidelines International Health Facility Guidelines at: www.healthdesign.com.au/iHFG Editable version of Standard Components on Health Facility Briefing System (HFBS) at: www.healthdesign.com.au ©TAHPI ISO 9001 QUALITY MANAGEMENT SYSTEM								<table><tr><th>DESIGNED</th><th>APPROVED</th><th>DATE</th><th>SCALE(S)</th><th>SHEET</th></tr><tr><td>MSF</td><td>RH</td><td>03.01.25</td><td></td><td>4 OF 4</td></tr><tr><td colspan="2">REVIT FILE NAME</td><td colspan="2">PAPER DRAWING ID</td><td>ISSUE</td></tr><tr><td colspan="2">1br-mh-25-i</td><td colspan="2">1br-mh-25-i-4</td><td>5</td></tr></table>	DESIGNED	APPROVED	DATE	SCALE(S)	SHEET	MSF	RH	03.01.25		4 OF 4	REVIT FILE NAME		PAPER DRAWING ID		ISSUE	1br-mh-25-i		1br-mh-25-i-4		5
DESIGNED	APPROVED	DATE	SCALE(S)	SHEET																								
MSF	RH	03.01.25		4 OF 4																								
REVIT FILE NAME		PAPER DRAWING ID		ISSUE																								
1br-mh-25-i		1br-mh-25-i-4		5																								

This document is for advisory purpose only