

Room Layout Sheet



Room Name

2 Bed Room - Mental Health (Inboard Ensuite)

RLS Room Code 2 BR-MH-28-I-A

RDS Room Code 2 BR-MH-28-I

FS	FIXED SHELF
GP0/1	GENERAL POWER OUTLET - SINGLE
GP0/C	GENERAL POWER OUTLET - CLEANER'S
LS/ENS	LIGHT SWITCH - ENSUITE
LS/NL	LIGHT SWITCH - NIGHT LIGHT
LS/R	LIGHT SWITCH - ROOM
LS/RL	LIGHT SWITCH - READING LIGHT
NA	NURSE ASSIST CALL
NC	PATIENT NURSE CALL
OP	OBSERVATION PANEL
RCD	RESIDUAL CURRENT DEVICE
SK5	FEATHER EDGE VINYL SKIRTING
TMV	THERMOSTATIC MIXING VALVE

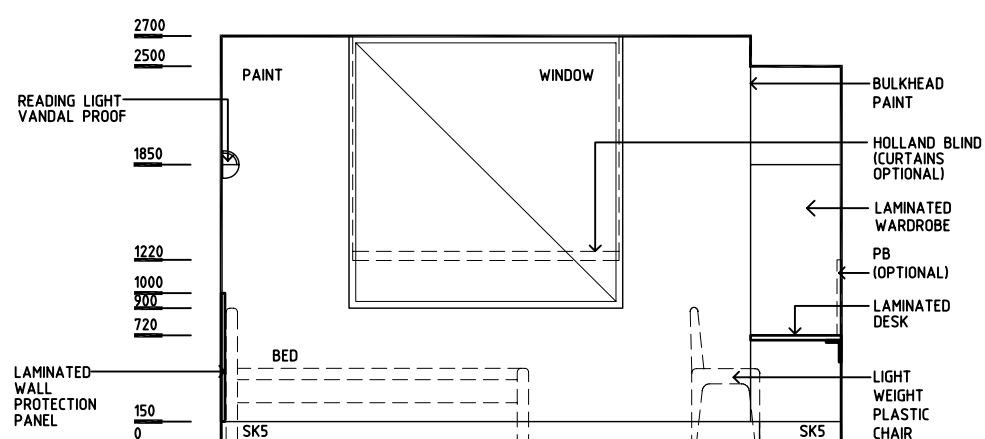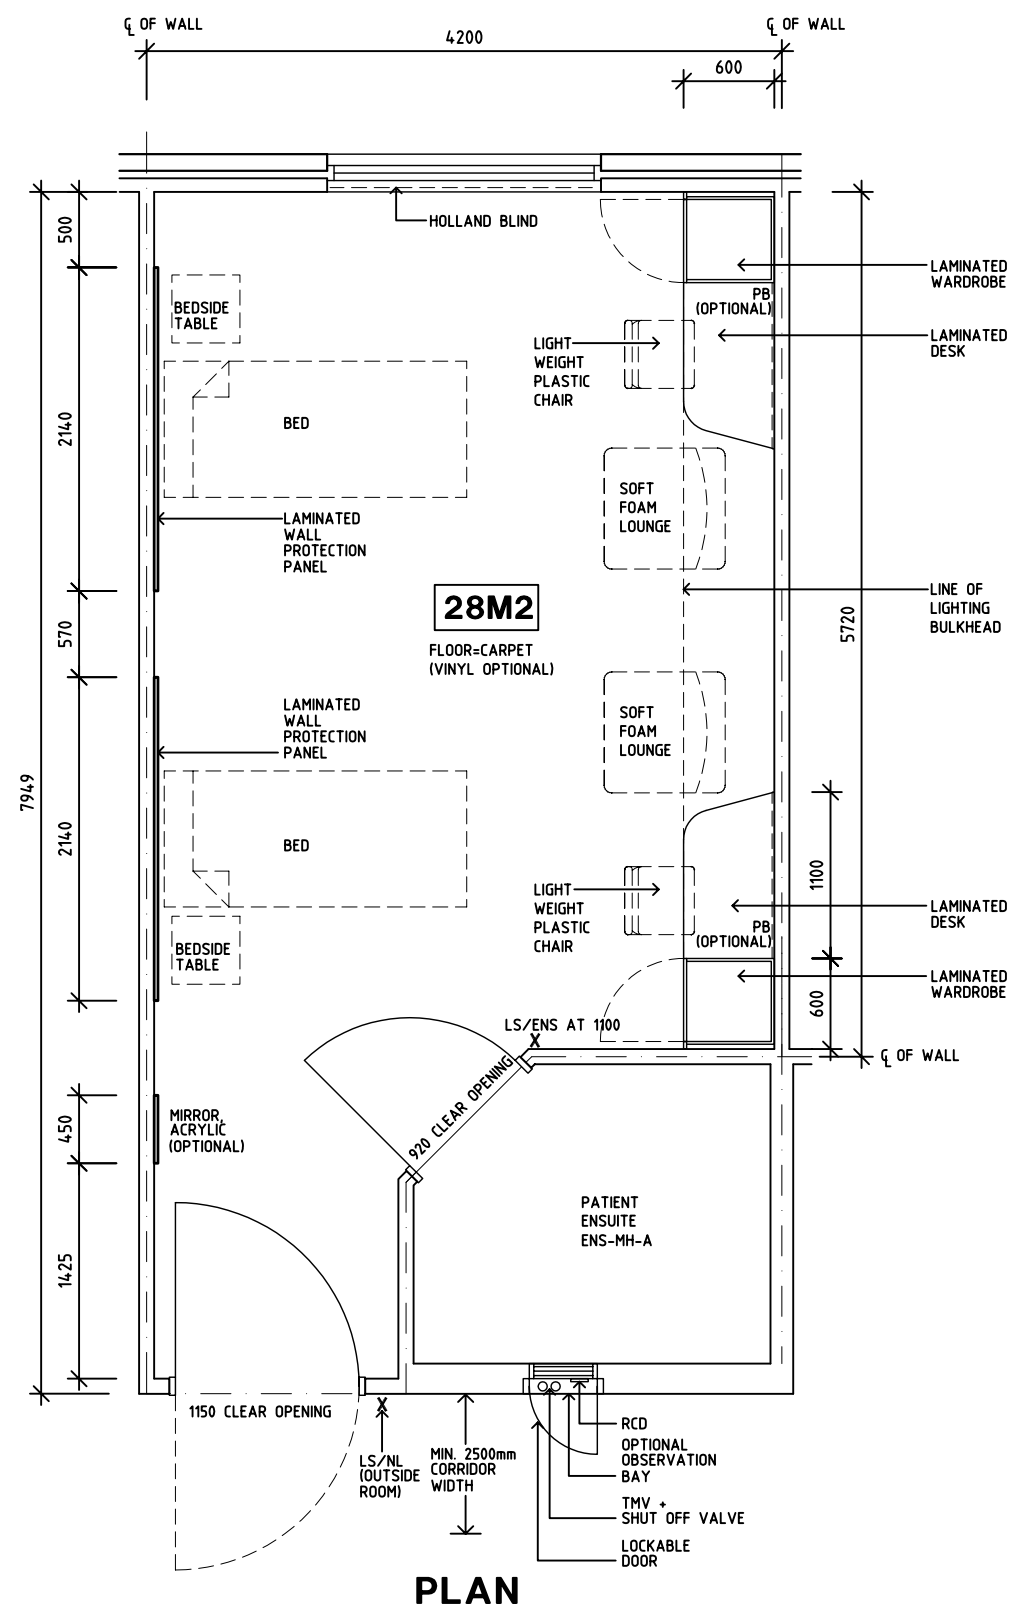

ELEVATION 1

REV	DESCRIPTION	DATE	BY	REV	DESCRIPTION	DATE	BY	REV	DESCRIPTION	DATE	BY
1	FIRST ISSUE	24.10.10	SYH								
2	GENERAL REVISION	30.08.11	DJ								
3	GENERAL REVISION	31.10.12	CT								

GENERAL REVISION		5.10.12	CT	
------------------	--	---------	----	--	--	


This document is for advisory purpose only

iHFG Standard Components


Room Layout Sheet

Room Name	2 Bed Room - Mental Health (Inboard Ensuite)	RLS Room Code	2 BR-MH-28-I-A
		RDS Room Code	2 BR-MH-28-I


FS	FIXED SHELF
GPO/1	GENERAL POWER OUTLET - SINGLE
GPO/C	GENERAL POWER OUTLET - CLEANER'S
LS/ENS	LIGHT SWITCH - ENSUITE
LS/NL	LIGHT SWITCH - NIGHT LIGHT
LS/R	LIGHT SWITCH - ROOM
LS/RL	LIGHT SWITCH - READING LIGHT
NA	NURSE ASSIST CALL
NC	PATIENT NURSE CALL
OP	OBSERVATION PANEL
RCD	RESIDUAL CURRENT DEVICE
SK5	FEATHER EDGE VINYL SKIRTING
TMV	THERMOSTATIC MIXING VALVE

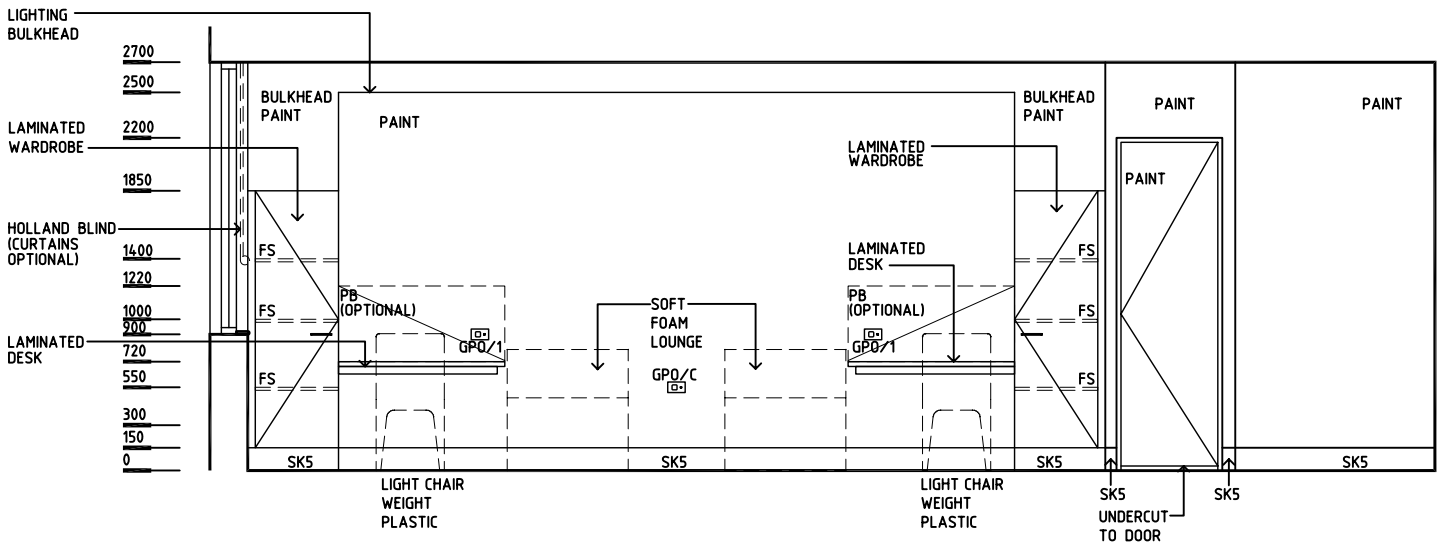

ELEVATION 2

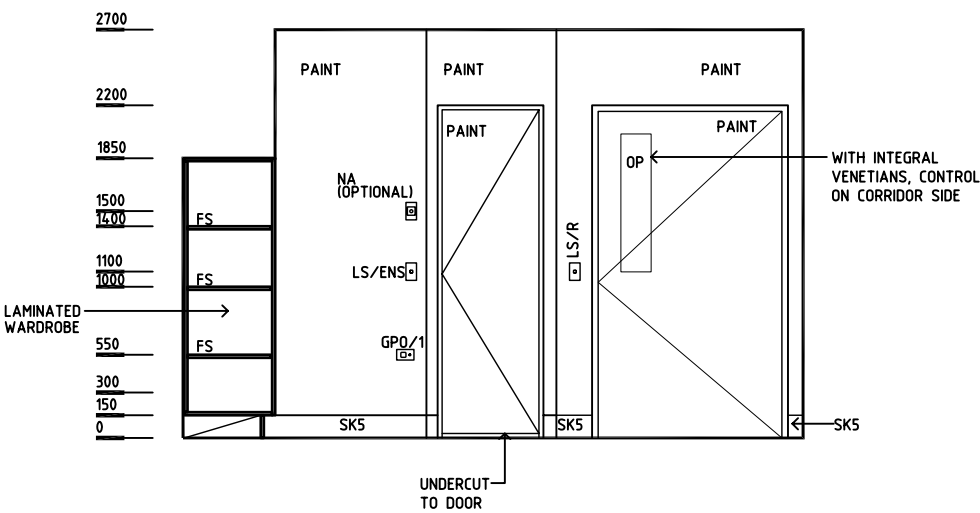

ELEVATION 3

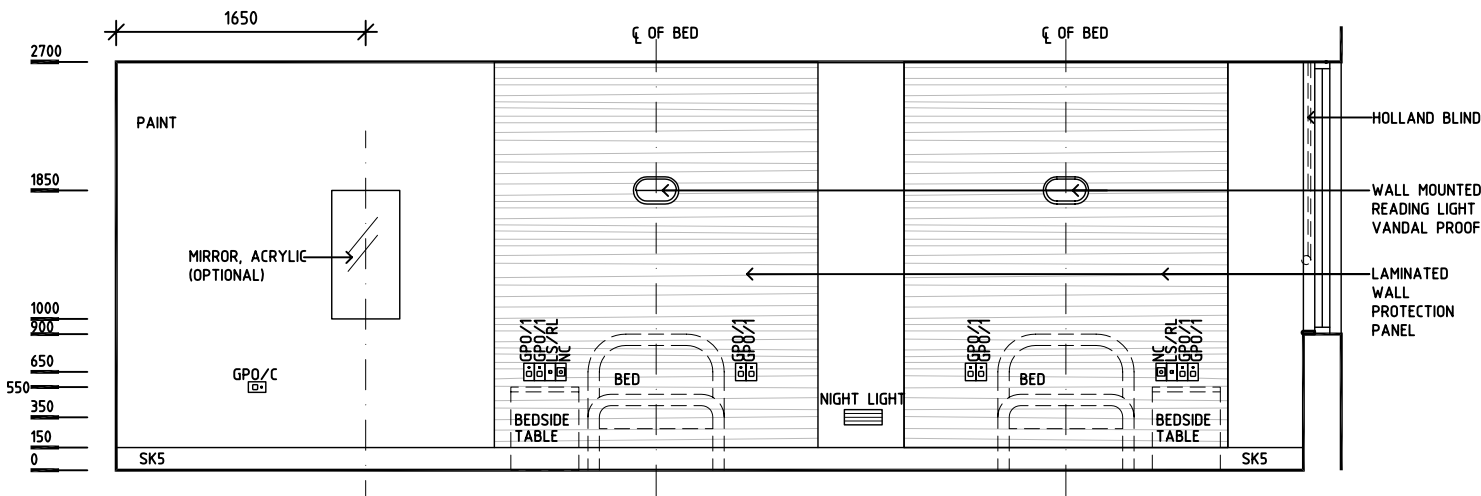

ELEVATION 4

REV	DESCRIPTION	DATE	BY	REV	DESCRIPTION	DATE	BY	REV	DESCRIPTION	DATE	BY
1	FIRST ISSUE	24.10.10	SYH								
2	GENERAL REVISION	30.08.11	DJ								
3	GENERAL REVISION	31.10.12	CT								

 International Health Facility Guidelines	DESIGNED	APPROVED	DATE	SCALE(S)	SHEET
	CC/SYH	DB/AA	02.06.11	1:50 in A3	2 of 3
	CAD FILE NAME	PAPER DRAWING ID	ISSUE		
2 BR-MH-28-I-A			2 BR-MH-28-I-Ab		
			3		

International Health Facility Guidelines at:
www.healthdesign.com.au/iHFG
Editable version of Standard Components on
Health Facility Briefing System (HFBS) at:
www.healthdesign.com.au
© TAHPI

iHFG Standard Components

Room Layout Sheet

Room Name

2 Bed Room - Mental Health (Inboard Ensuite)

RLS Room Code

2 BR-MH-28-I-A

RDS Room Code

2 BR-MH-28-I

GENERAL NOTES:

THIS DRAWING TO BE READ IN CONJUNCTION WITH R.D.S. (ROOM DATA SHEETS) WHICH TAKES PRECEDENCE.

ALL SERVICES INDICATED ARE INDICATIVE AND SUBJECTED TO DETAILED PROJECT SPECIFIC ENGINEERING DESIGN.

CEILING LEGEND:

PB	PLASTERBOARD FLUSH SET CEILING
PBB	PLASTERBOARD BULKHEAD, PAINT
PC4	24mm. SHADOW ANGLE, POWDERCOAT ALUMINIUM CORNICE
- - - - -	GRID LINE
PB 2700	CEILING TYPE HEIGHT ABOVE F.F.L.

ELEC LEGEND:


DL T	FLUORESCENT DOWNLIGHT - COMPACT, TAMPER PROOF
O D-T	DECORATIVE DOWNLIGHT - RECESSED, TAMPER PROOF

MECHANICAL LEGEND:

	SUPPLY AIR GRILLE, TAMPER PROOF
	RETURN AIR OR TRANSFER GRILLE, TAMPER PROOF

FIRE SERVICES LEGEND:

	SMOKE DETECTOR, TAMPER PROOF
	SPRINKLER, TAMPER PROOF

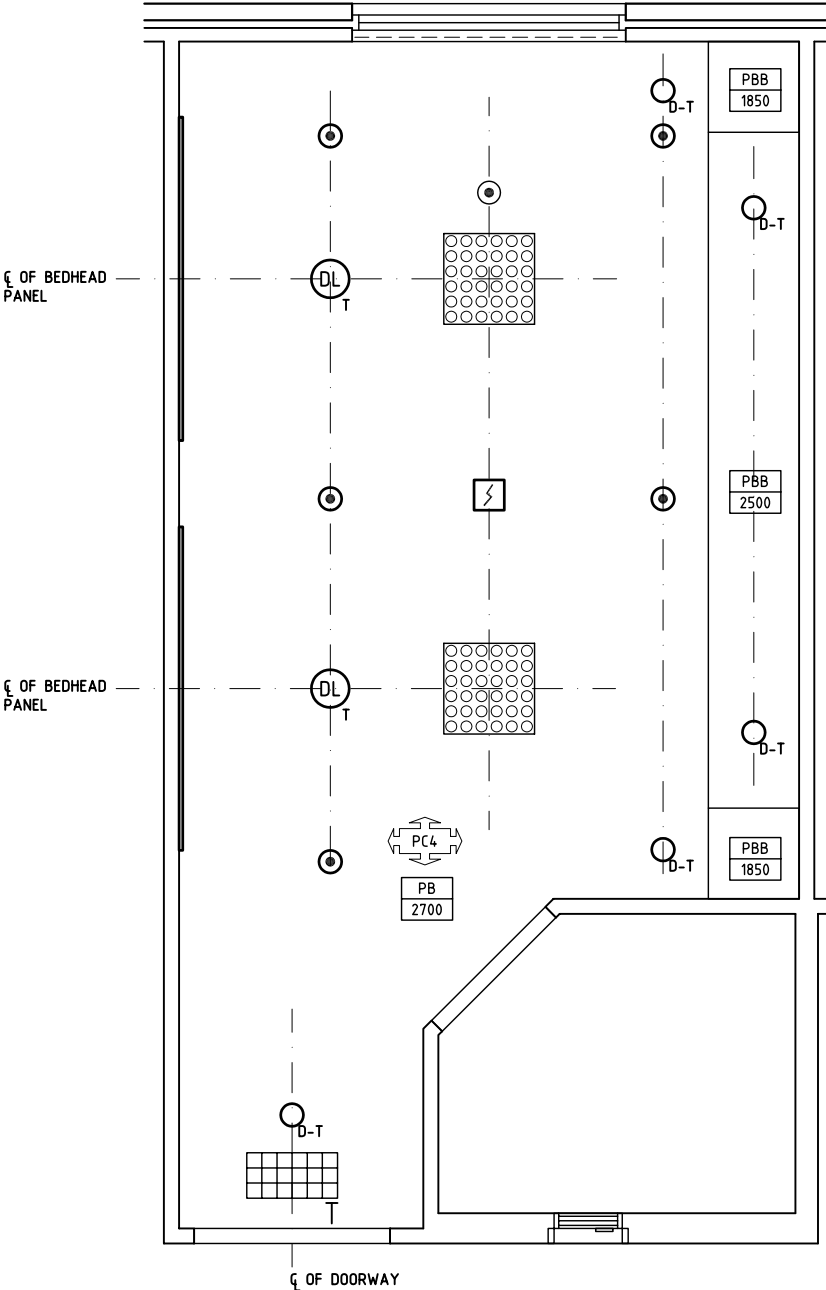

REFLECTED CEILING PLAN

REV	DESCRIPTION	DATE	BY	REV	DESCRIPTION	DATE	BY	REV	DESCRIPTION	DATE	BY
2	GENERAL REVISION	30.08.11	DJ								
3	GENERAL REVISION	31.10.12	CT								

iHFG

International Health Facility Guidelines

International Health Facility Guidelines at:
www.healthdesign.com.au/iHFG
Editable version of Standard Components on
Health Facility Briefing System (HFBS) at:
www.healthdesign.com.au
©TAHPI

DESIGNED	APPROVED	DATE	SCALE(S)	SHEET
CC/SYH	DB/AA	02.06.11	1:50 in A3	3 of 3
CAD FILE NAME		PAPER DRAWING ID		ISSUE
2 BR-MH-28-I-A		2 BR-MH-28-I-Ac		3

This document is for advisory purpose only



The International Health Facility Guidelines recommends the use of HFBS “Health Facility Briefing System” to edit all room data sheet information for your project.

HFBS provides edit access to all iHFG standard rooms, and departments, and more than 100 custom report templates.

HFBS Health Facility Briefing System



Briefing Module

The Health Facility Briefing System (HFBS) has numerous modules available via annual subscription. It suits healthcare Architects, Medical Planners, Equipment Planners Project Managers and Health Authorities.

Use the HFBS Briefing Module to quickly drag in health facility departments or pre-configured room templates from the iHFG standard, edit the room features such as finishes, furniture, fittings, fixtures, medical equipment, engineering services. The system can print or download as PDF more than 100 custom reports including room data sheets, schedules, and more...

To learn more about the HFBS web-based Healthcare Briefing and Design Software and to obtain editable versions of the “Standard Components” including Room Data Sheets (RDS) and Room Layout Sheets (RLS) offered on the iHFG website, signup for HFBS using the link below.

Get Started Now:
hfbs.healthdesign.com.au

- ✓ iHFG Room Data Sheets and Departments are instantly editable in the HFBS software available online.
- ✓ You can access hundreds of report templates to print your iHFG room data in HFBS.
- ✓ HFBS has a onetime free 3 day trial available to all new users.

Get Started Now:
hfbs.healthdesign.com.au



HFBS

Health Facility Briefing System

hfbsinfo.com | techsupport@healthdesign.com.au