

iHFG Standard Components

Room Layout Sheet

Room Name

2 Bed Room - Standard, 30m2


RLS Room Code

2br-st-30-i


RDS Room Code

2br-st-30-i

BD/IE	BED - INPATIENT, ELECTRIC
BLK	LOCKER - BEDSIDE
BLVI	BLIND - VENETIAN, INTEGRAL
BRCSB	BRACKET - SUCTION BOTTLE
BRCTVW	BRACKET - TELEVISION, WALL MOUNTED
CBD/WD	CUPBOARD - WARDROBE
CBS	CURTAIN - BED SCREEN
CG	CORNER GUARD
CHR/P	CHAIR - PATIENT
CHR/V	CHAIR - VISITOR
CTBS	CURTAIN TRACK - BED SCREEN
DDG	DISPENSER - DISPOSABLE GLOVES
DHS	DISPENSER - HAND SANITISER
DHT	DISPENSER - PAPER HAND TOWEL
DSA	DISPENSER - SOAP, ANTISEPTIC
HWB/IV	HAND WASH BASIN - INTEGRAL VANITY
IVS	IV STAND - MOBILE
L/RL	LIGHT - READING LIGHT
PO/1	POWER OUTLET - SINGLE
SB	SUCTION BOTTLE
SK4	FLOOR VINYL COVED SKIRTING
TAP/ST	TAPWARE - SENSOR TAP
TB/O	TABLE - OVERBED
TP/HS	TELEPHONE - HANDSET, STANDARD
TV	TELEVISION
V1	VINYL FLOORING, STANDARD SLIP RESISTANT
V6	VINYL FLOORING, NON SLIP - TEXTURED
WBC/50	WASTE BIN - CLINICAL, 50 LITRE
WBG/20	WASTE BIN - GENERAL, 20 LITRE
WPF	WALL PAINT FINISH

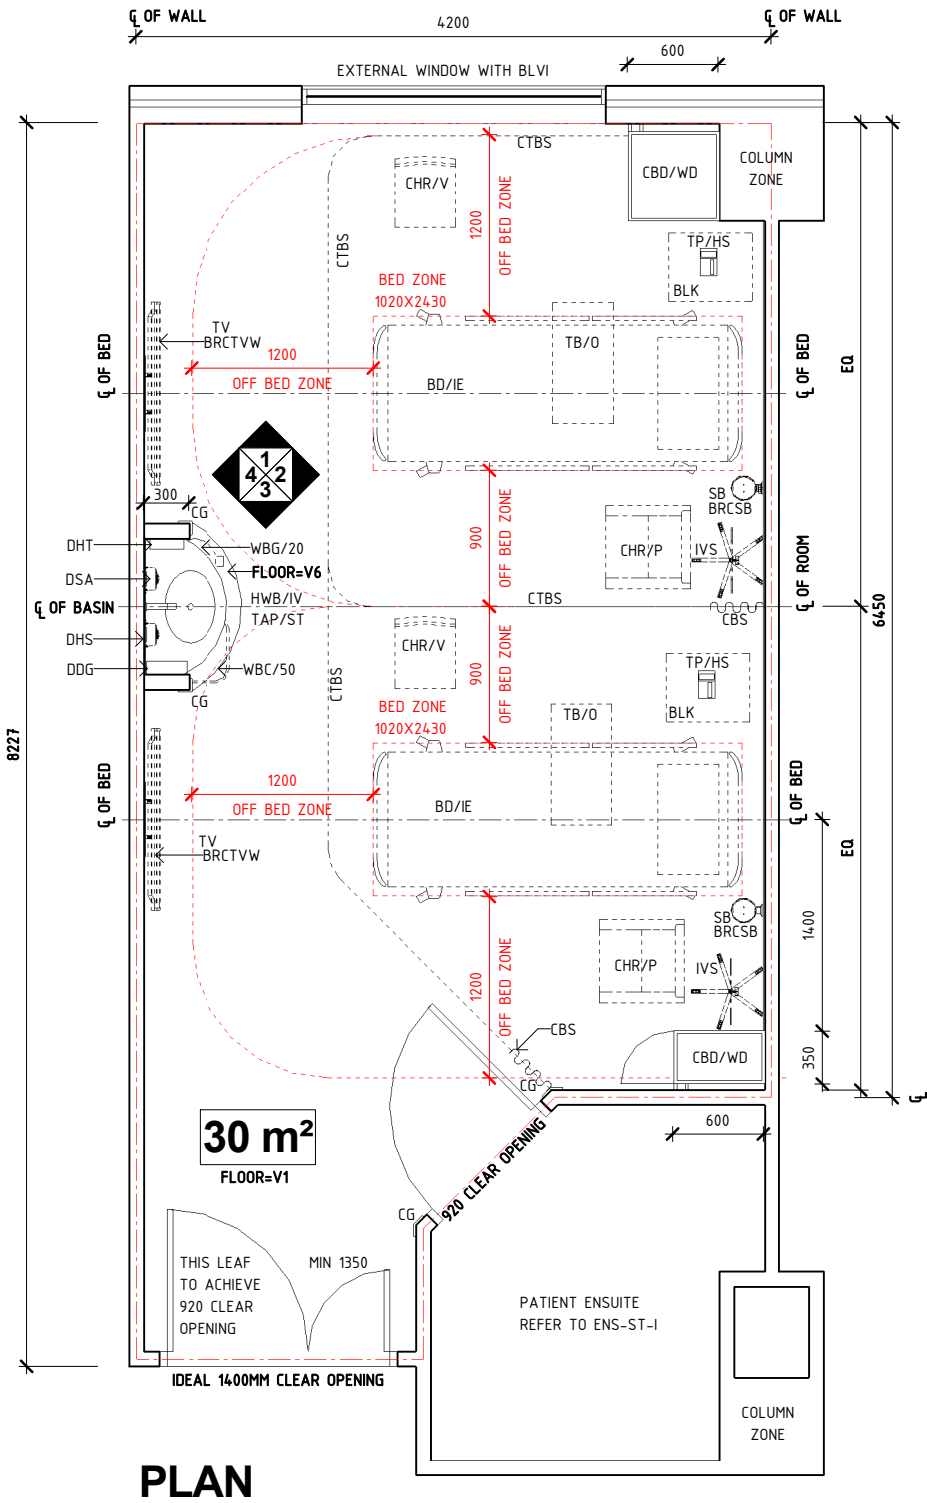

PLAN

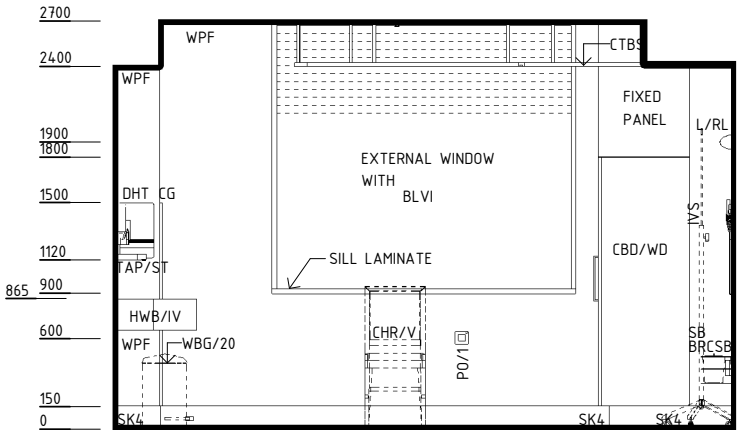

ELEVATION 1

REV	DESCRIPTION	DATE	BY	REV	DESCRIPTION	DATE	BY	COMPATIBILITY		
1	FIRST ISSUE	24.10.10	SYH					iHFG		
2	GENERAL REVISION	30.08.11	SK							
3	GENERAL REVISION	13.03.22	ES							
iHFG International Health Facility Guidelines International Health Facility Guidelines at: www.healthdesign.com.au/iHFG Editable version of Standard Components on Health Facility Briefing System (HFBS) at: www.healthdesign.com.au ©TAHPI ISO9001 QUALITY MANAGEMENT SYSTEM								DESIGNED	APPROVED	DATE
								ES	CC	13.03.22
								SCALE(S)	SHEET	
								REVIT FILE NAME	PAPER DRAWING ID	ISSUE
								2br-st-30-i	2br-st-30-i-1	3

iHFG Standard Components

Room Layout Sheet

Room Name2 Bed Room - Standard, 30m2


RLS Room Code

2br-st-30-i


RDS Room Code

2br-st-30-i


- AS
- BH/PB
- BLK
- BRCSB
- BRCTVW
- CBD/WD
- CBS
- CG
- CHR/P
- CHR/V
- COM/2
- COM/IPTV
- CTBS
- DDG
- DFP
- DHS
- DHT
- DSA
- EC
- FS
- HGR
- HWB/IV
- IVS
- L/NL
- L/RL
- LS/3
- LS/E
- LS/EL
- MA
- O2
- OP
- PC
- PCH
- PO/1
- PO/1E
- PO/C
- S
- SAC
- SB
- SBK
- SK4
- TAP/ST
- TB/O
- TP/HS
- TV
- WBC/50
- WBG/20
- WPF
- WPP
- ADJUSTABLE SHELF
- BULKHEAD - PLASTERBOARD, PAINT FINISH
- LOCKER - BEDSIDE
- BRACKET - SUCTION BOTTLE
- BRACKET - TELEVISION, WALL MOUNTED
- CUPBOARD - WARDROBE
- CURTAIN - BED SCREEN
- CORNER GUARD
- CHAIR - PATIENT
- CHAIR - VISITOR
- COMMUNICATION OUTLET - DOUBLE
- COMMUNICATION OUTLET - INTERNET PROTOCOL TELEVISION
- CURTAIN TRACK - BED SCREEN
- DISPENSER - DISPOSABLE GLOVES
- DOOR AND DOOR FRAME PROTECTION
- DISPENSER - HAND SANITISER
- DISPENSER - PAPER HAND TOWEL
- DISPENSER - SOAP, ANTISEPTIC
- EMERGENCY CALL
- FIXED SHELF
- HANGING RAIL
- HAND WASH BASIN - INTEGRAL VANITY
- IV STAND - MOBILE
- LIGHT - NIGHT LIGHT
- LIGHT - READING LIGHT
- LIGHT SWITCH - 3 GANG
- LIGHT SWITCH - ENSUITE
- LIGHT SWITCH - EXAMINATION LIGHT
- MEDICAL AIR
- OXYGEN
- OBSERVATION PANEL
- PATIENT CALL
- PATIENT CALL HANDSET
- POWER OUTLET - SINGLE
- POWER OUTLET - EMERGENCY, SINGLE
- POWER OUTLET - CLEANER'S
- SUCTION
- STAFF ASSIST CALL
- SUCTION BOTTLE
- SPLASHBACK
- FLOOR VINYL COVED SKIRTING
- TAPWARE - SENSOR TAP
- TABLE - OVERBED
- TELEPHONE - HANDSET, STANDARD
- TELEVISION
- WASTE BIN - CLINICAL, 50 LITRE
- WASTE BIN - GENERAL, 20 LITRE
- WALL PAINT FINISH
- WALL PROTECTION PANEL

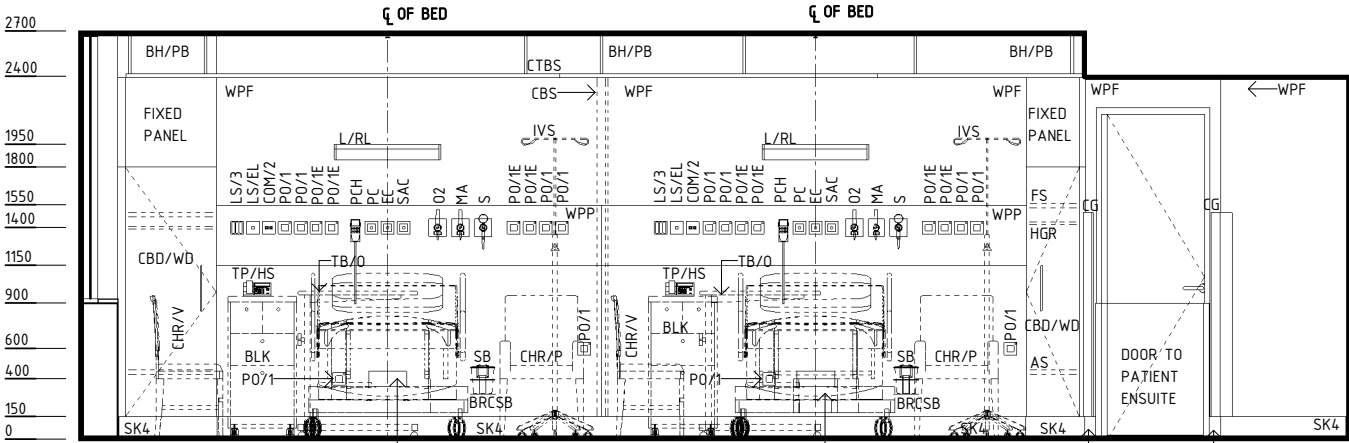

ELEVATION 2

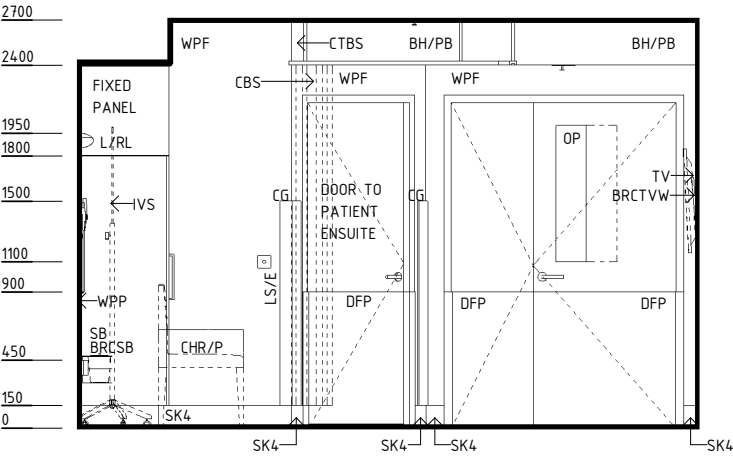

ELEVATION 3

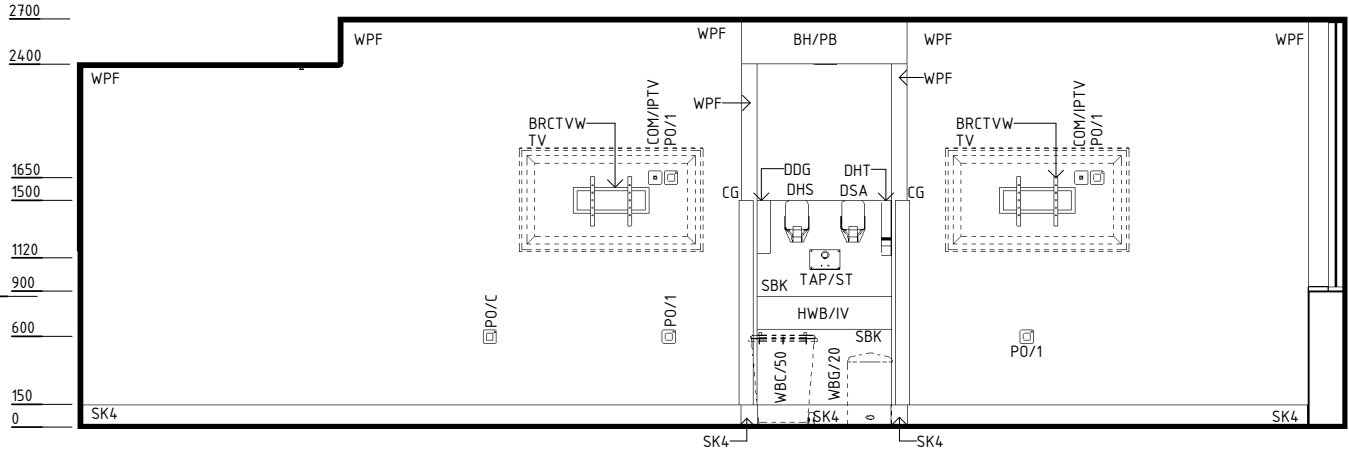

ELEVATION 4

REV	DESCRIPTION	DATE	BY	REV	DESCRIPTION	DATE	BY	COMPATIBILITY
1	FIRST ISSUE	24.10.10	SYH					
2	GENERAL REVISION	30.08.11	SK					
3	GENERAL REVISION	13.03.22	ES					

iHFG

International Health Facility Guidelines

International Health Facility Guidelines at:
www.healthdesign.com.au/iHFG
Editable version of Standard Components on
Health Facility Briefing System (HFBS) at:
www.healthdesign.com.au/TAHPI

ISO9001

QUALITY

MANAGEMENT SYSTEM

DESIGNED	APPROVED	DATE	SCALE(S)	SHEET
ES	CC	13.03.22	1 : 50	2 OF 4
REVIT FILE NAME		PAPER DRAWING ID		ISSUE
2br-st-30-i		2br-st-30-i-2		3

This document is for advisory purpose only

iHFG Standard Components

Room Layout Sheet

Room Name

2 Bed Room - Standard, 30m2

RLS Room Code

2br-st-30-i

RDS Room Code

2br-st-30-i

GENERAL NOTES:

THIS DRAWING TO BE READ IN CONJUNCTION WITH R.D.S. (ROOM DATA SHEETS) WHICH TAKES PRECEDENCE.

ALL SERVICES INDICATED ARE INDICATIVE AND SUBJECTED TO DETAILED PROJECT SPECIFIC ENGINEERING DESIGN.

CEILING LEGEND:

PB-PC2

2700

CEILING TYPE

PB-PC2

2700

CORNICE TYPE

PB-PC2

2700

HEIGHT ABOVE F.F.L.

BH/PB

PLASTERBOARD BULKHEAD, PAINT FINISH

PB-PC3

PLASTERBOARD FLUSH SET CEILING, PAINT FINISH WITH SQUARE SET CORNICE

ELECTRICAL LEGEND:

L/CC

LIGHT - COLOUR CORRECTED

L/DEX

LIGHT - DOWNLIGHT, EXAMINATION

MECHANICAL LEGEND:

SUPPLY AIR GRILLE

RETURN AIR GRILLE

FIRE SERVICES LEGEND:

SMOKE DETECTOR

SPRINKLER

REFLECTED CEILING PLAN

REV	DESCRIPTION	DATE	BY	REV	DESCRIPTION	DATE	BY	COMPATIBILITY
1	FIRST ISSUE	24.10.10	SYH					
2	GENERAL REVISION	30.08.11	SK					
3	GENERAL REVISION	13.03.22	ES					

iHFG

International Health Facility Guidelines

International Health Facility Guidelines at:
www.healthdesign.com.au/iHFG
Editable version of Standard Components on
Health Facility Briefing System (HFBS) at:
www.healthdesign.com.au ©TAHPI

ISO 9001

QUALITY MANAGEMENT SYSTEM

DESIGNED	APPROVED	DATE	SCALE(S)	SHEET
ES	CC	13.03.22	1 : 50	3 OF 4
REVIT FILE NAME		PAPER DRAWING ID		ISSUE
2br-st-30-i		2br-st-30-i-3		3

This document is for advisory purpose only

iHFG Standard Components

Room Layout Sheet

Room Name


2 Bed Room - Standard, 30m2

RLS Room Code


2br-st-30-i

RDS Room Code

2br-st-30-i

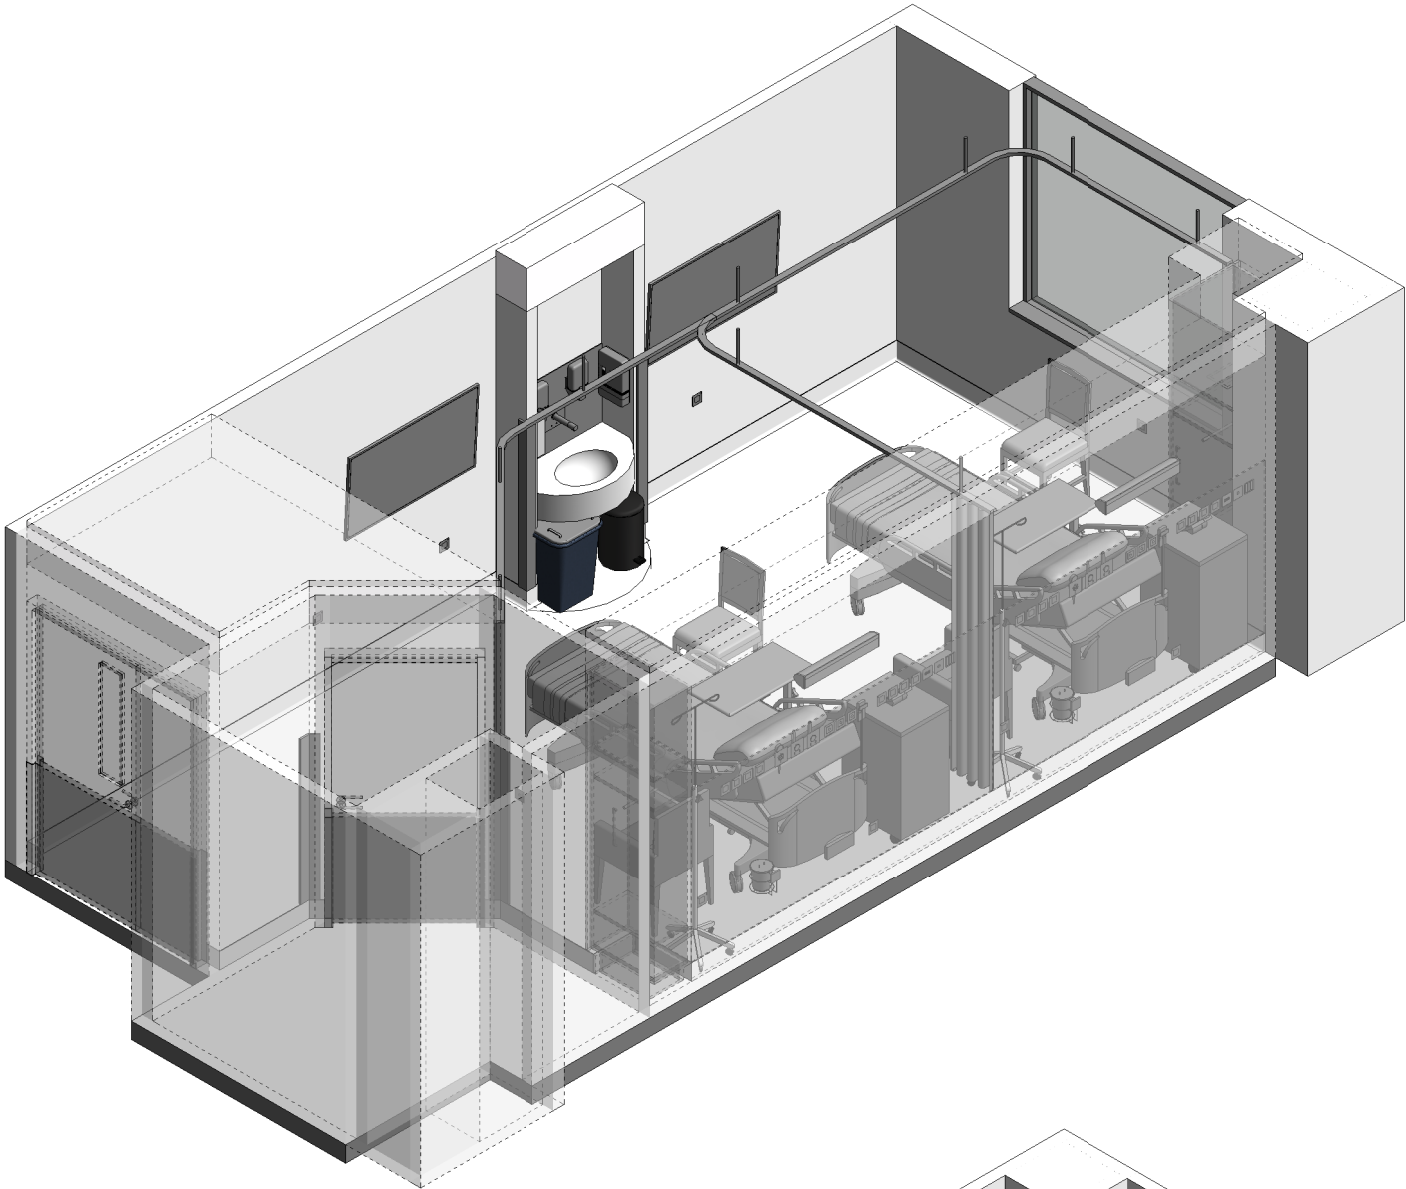

ISOMETRIC VIEW 01

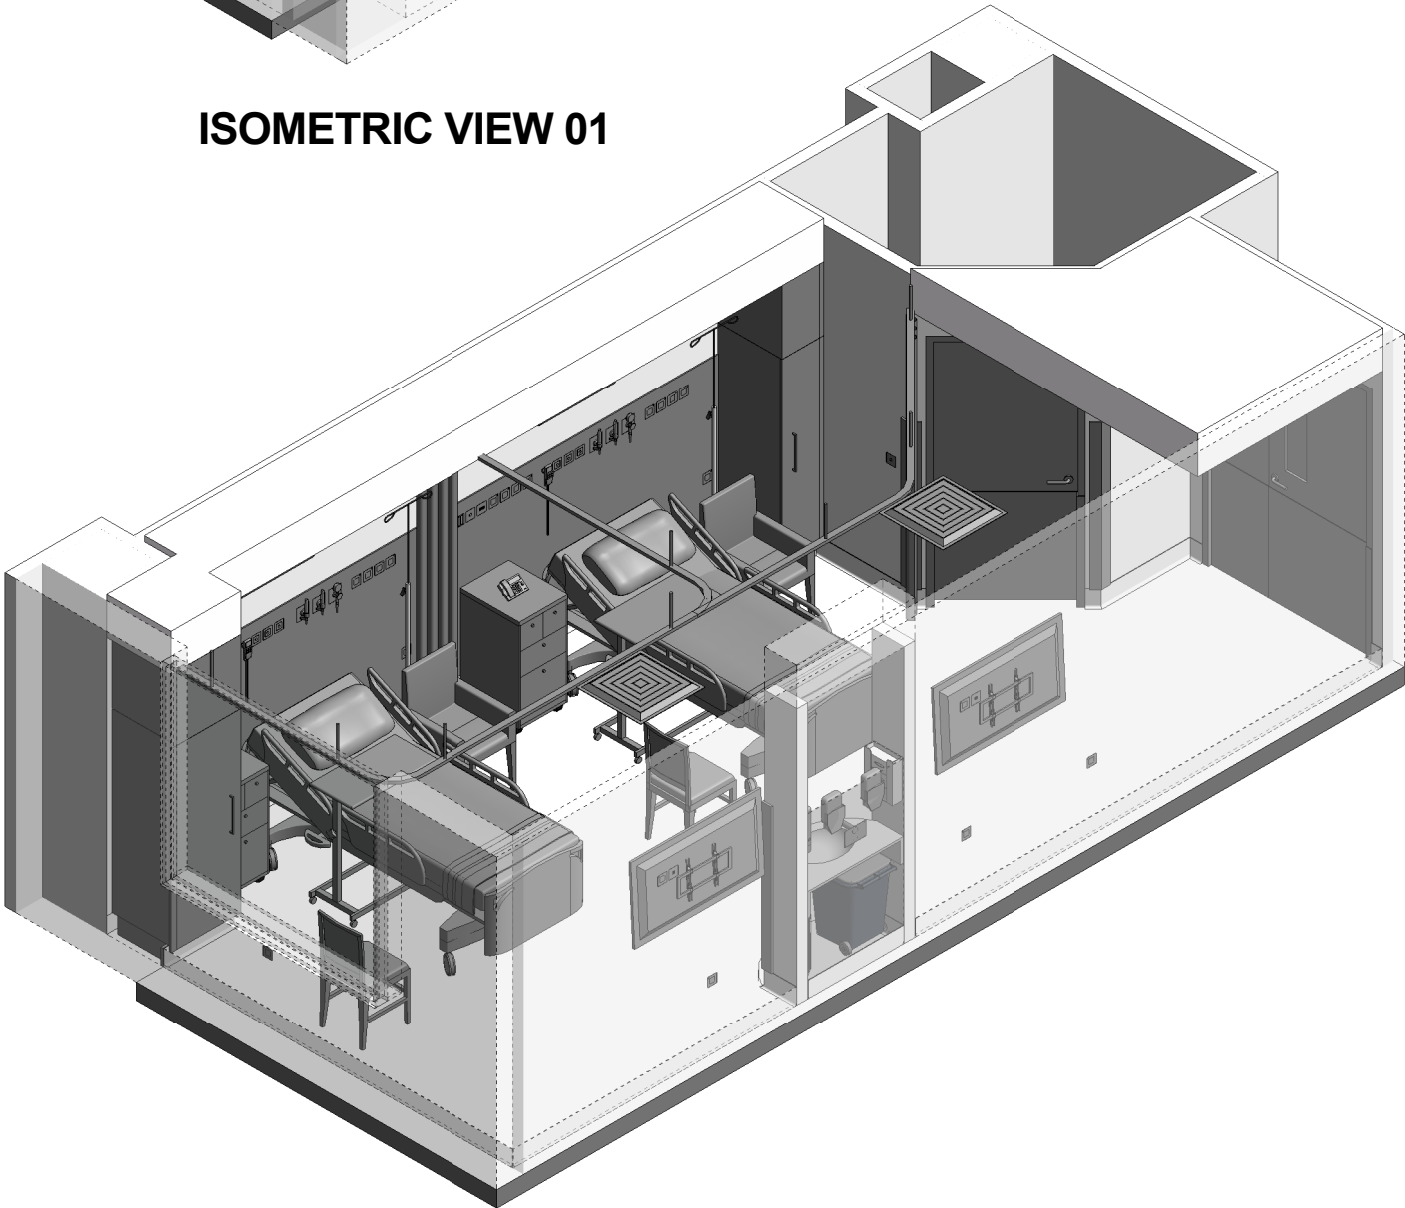

ISOMETRIC VIEW 02

REV	DESCRIPTION	DATE	BY	REV	DESCRIPTION	DATE	BY	COMPATIBILITY
1	FIRST ISSUE	24.10.10	SYH					
2	GENERAL REVISION	30.08.11	SK					
3	GENERAL REVISION	13.03.22	ES					

iHFG

International Health Facility Guidelines

International Health Facility Guidelines at:
www.healthdesign.com.au/iHFG
Editable version of Standard Components on
Health Facility Briefing System (HFBS) at:
www.healthdesign.com.au ©TAHPI

ISO 9001

QUALITY MANAGEMENT SYSTEM

DESIGNED	APPROVED	DATE	SCALE(S)	SHEET
ES	CC	13.03.22		4 OF 4
REVIT FILE NAME		PAPER DRAWING ID		ISSUE
2br-st-30-i		2br-st-30-i-4		3

This document is for advisory purpose only