


iHFG Standard Components

Room Layout Sheet

Room Name 4 Bed Room - Outboard Ensuite

RLS Room Code 4 BR-ST-42-I-B
RDS Room Code 4 BR-ST-42-I

- AS
CG
COM/2
DDG
DHT
DS
DSA
DP
EC
FS
GPO/1
GPO/1EP
HGR
LS/B
LS/ENS
LS/R
LS/UDL
MA
NA
NC
O2
RCD
S
SBB
SK4
V1
V6
- ADJUSTABLE SHELF
CORNER GUARD
COMMUNICATION OUTLET - DOUBLE
DISPENSER - DISPOSABLE GLOVES
DISPENSER - HAND TOWEL
DISPENSER - SOAP
DISPENSER - SOAP ANTISEPTIC
DOOR AND DOOR FRAME PROTECTION
EMERGENCY CALL
FIXED SHELF
GENERAL POWER OUTLET - SINGLE
GENERAL POWER OUTLET - EMERGENCY, SINGLE
HANGING RAIL
LIGHT SWITCH - BED
LIGHT SWITCH - SHOWER/WC
LIGHT SWITCH - ROOM
LIGHT SWITCH - UP-DOWN LIGHT
MEDICAL AIR
NURSE ASSIST CALL
PATIENT NURSE CALL
OXYGEN
RESIDUAL CURRENT DEVICE
SUCTION
SUCTION BOTTLE BRACKET
FLOOR VINYL COVED SKIRTING
VINYL FLOORING, STANDARD SLIP RESISTANT
VINYL FLOORING, NON SLIP - TEXTURED

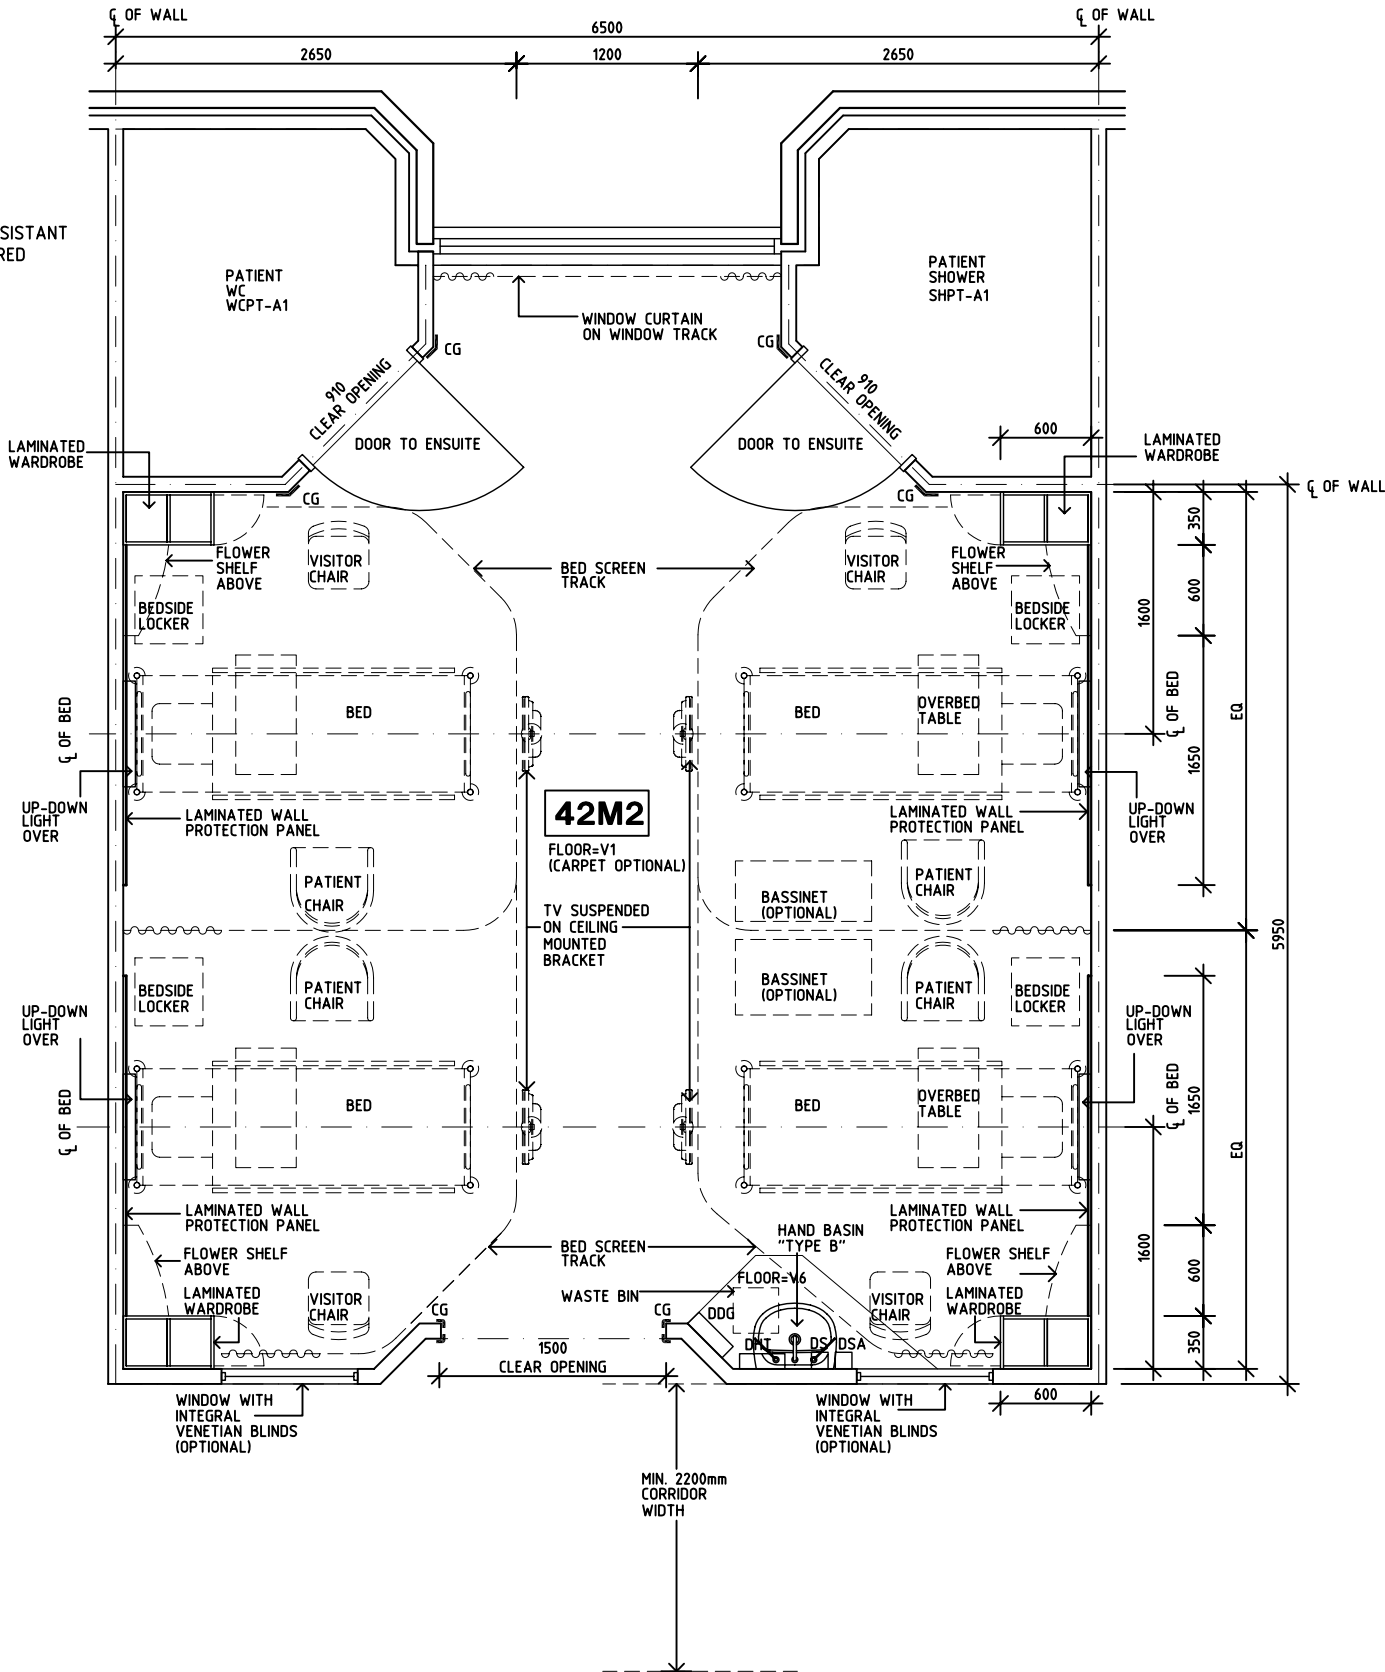

PLAN

REV	DESCRIPTION	DATE	BY	REV	DESCRIPTION	DATE	BY	REV	DESCRIPTION	DATE	BY
1	FIRST ISSUE	22.07.11	JH								
2	GENERAL REVISION AND RCP ADDED	30.08.11	DJ								
3	GENERAL REVISION	31.10.12	CT								

 International Health Facility Guidelines	International Health Facility Guidelines at: www.healthdesign.com.au/iHFG Editable version of Standard Components on Health Facility Briefing System (HFBS) at: www.healthdesign.com.au © TAHPI					DESIGNED	APPROVED	DATE	SCALE(S)	SHEET
						CC	DB	29.10.10	1:50 in A3	1 of 3
						CAD FILE NAME 4 BR-ST-42-I-B		PAPER DRAWING ID 4 BR-ST-42-I-Ba		ISSUE 3

iHFG Standard Components


Room Layout Sheet

Room Name 4 Bed Room - Outboard Ensuite


RLS Room Code 4 BR-ST-42-I-B

RDS Room Code 4 BR-ST-42-I


- AS
- CG
- COM/2
- DDG
- DHT
- DS
- DSA
- DP
- EC
- FS
- GPO/1
- GPO/1EP
- HGR
- LS/B
- LS/ENS
- LS/R
- LS/UDL
- MA
- NA
- NC
- O2
- RCD
- S
- SBB
- SK4
- V1
- V6
- ADJUSTABLE SHELF
- CORNER GUARD
- COMMUNICATION OUTLET - DOUBLE
- DISPENSER - DISPOSABLE GLOVES
- DISPENSER - HAND TOWEL
- DISPENSER - SOAP
- DISPENSER - SOAP ANTISEPTIC
- DOOR AND DOOR FRAME PROTECTION
- EMERGENCY CALL
- FIXED SHELF
- GENERAL POWER OUTLET - SINGLE
- GENERAL POWER OUTLET - EMERGENCY, SINGLE
- HANGING RAIL
- LIGHT SWITCH - BED
- LIGHT SWITCH - SHOWER/WC
- LIGHT SWITCH - ROOM
- LIGHT SWITCH - UP-DOWN LIGHT
- MEDICAL AIR
- NURSE ASSIST CALL
- PATIENT NURSE CALL
- OXYGEN
- RESIDUAL CURRENT DEVICE
- SUCTION
- SUCTION BOTTLE BRACKET
- FLOOR VINYL COVED SKIRTING
- VINYL FLOORING, STANDARD SLIP RESISTANT
- VINYL FLOORING, NON SLIP - TEXTURED

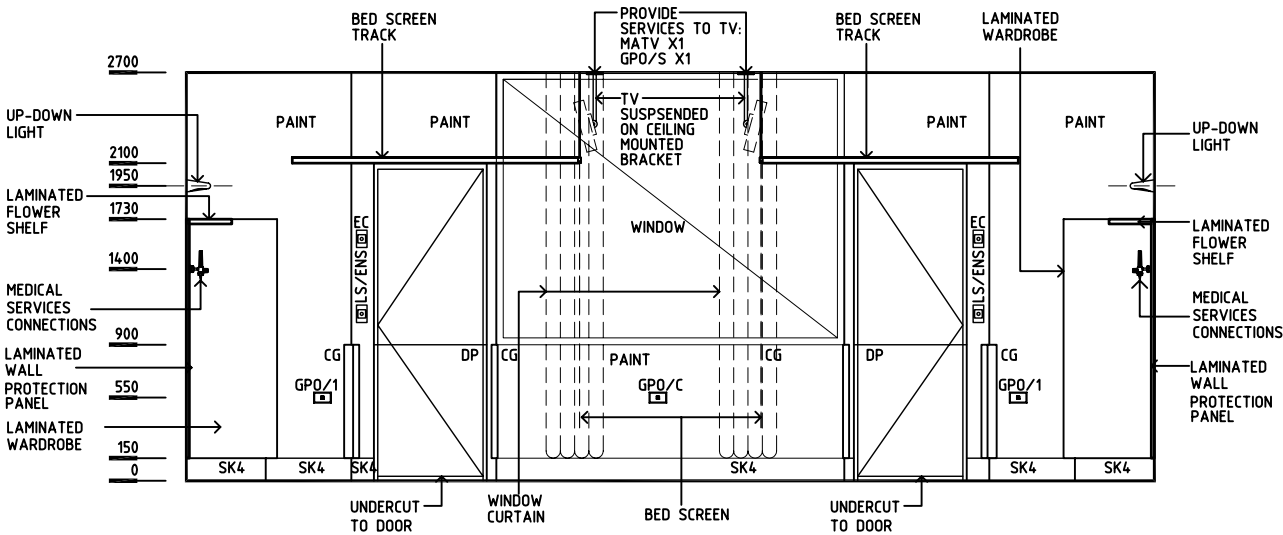

ELEVATION 1

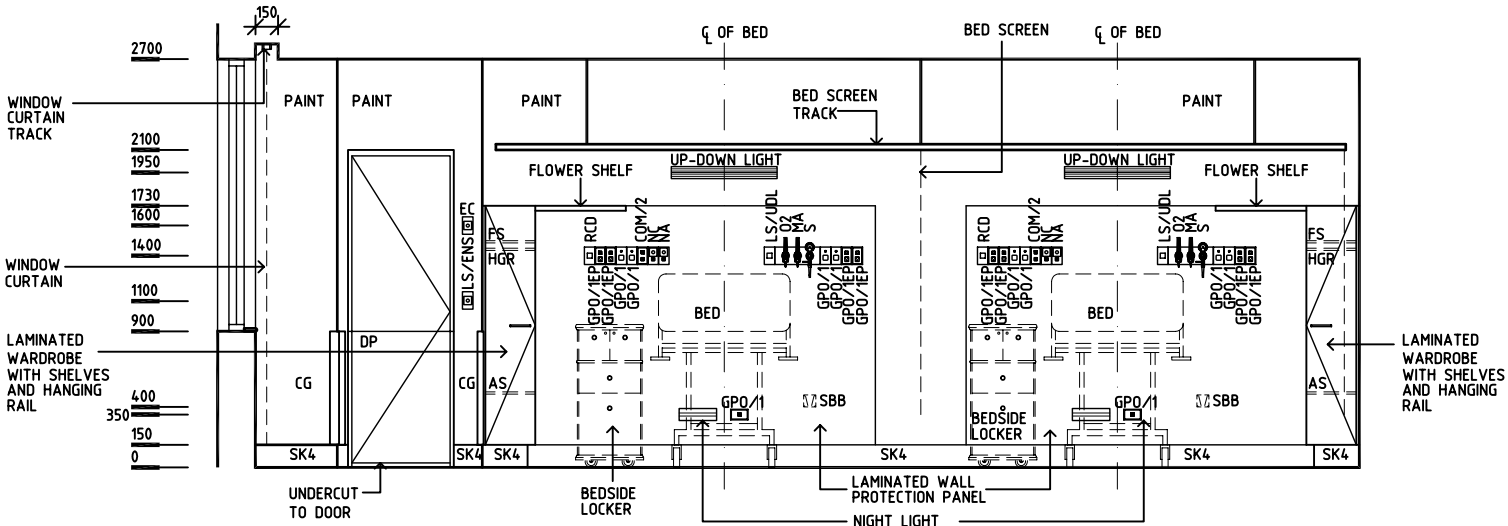

ELEVATION 2
ELEVATION 4 (MIRROR & SIMILAR)

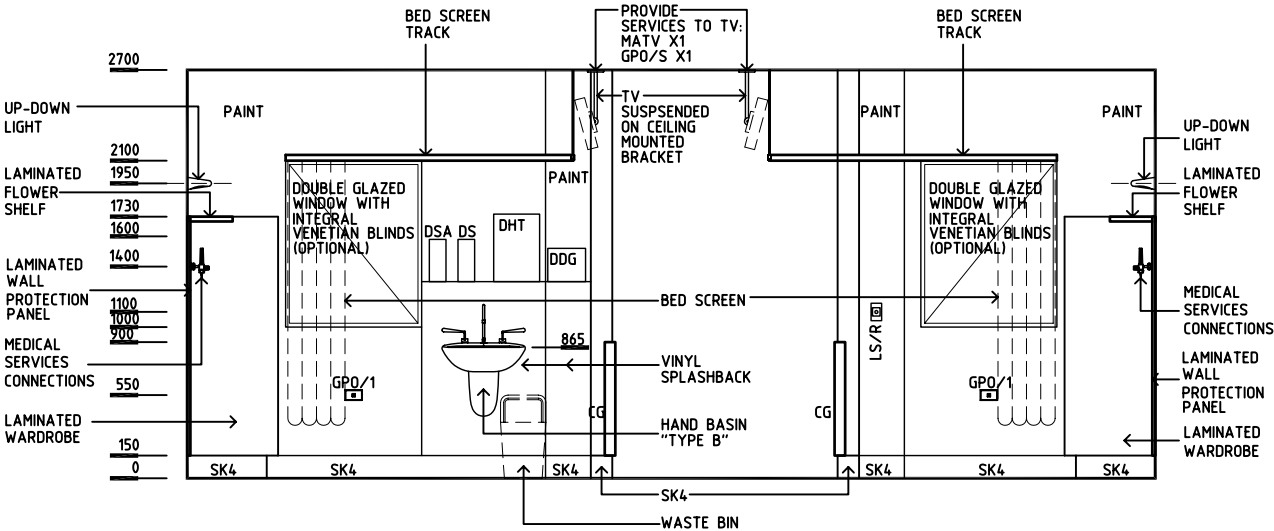

ELEVATION 3

REV	DESCRIPTION	DATE	BY	REV	DESCRIPTION	DATE	BY	REV	DESCRIPTION	DATE	BY
1	FIRST ISSUE	22.07.11	JH								
2	GENERAL REVISION AND RCP ADDED	30.08.11	DJ								
3	GENERAL REVISION	31.10.12	CT								

	International Health Facility Guidelines					DESIGNED	APPROVED	DATE	SCALE(S)	SHEET
						CC	DB	29.10.10	1:50 in A3	2 of 3
						CAD FILE NAME 4 BR-ST-42-I-B		PAPER DRAWING ID 4 BR-ST-42-I-Bb		ISSUE 3

iHFG Standard Components

Room Layout Sheet

Room Name

4 Bed Room - Outboard Ensuite

RLS Room Code 4 BR-ST-42-I-B

RDS Room Code 4 BR-ST-42-I

GENERAL NOTES:

THIS DRAWING TO BE READ IN CONJUNCTION WITH R.D.S. (ROOM DATA SHEETS) WHICH TAKES PRECEDENCE.

ALL SERVICES INDICATED ARE INDICATIVE AND SUBJECTED TO DETAILED PROJECT SPECIFIC ENGINEERING DESIGN.

CEILING LEGEND:

PB	PLASTERBOARD FLUSH SET CEILING, PAINT
PC4	24mm. SHADOW ANGLE, POWDERCOAT ALUMINIUM CORNICE
---	GRID LINE
PB 2700	CEILING TYPE HEIGHT ABOVE F.F.L.

ELECTRICAL LEGEND:


C	FLUORESCENT DIFFUSED - SURFACE, COLOUR CORRECTED - CYANOSIS
Q	DECORATIVE DOWNLIGHT - RECESSED
TV	TV - CEILING MOUNT (FLAT SCREEN)

MECHANICAL LEGEND:

Supply Air Grille	SUPPLY AIR GRILLE
Return Air or Transfer Grille	RETURN AIR OR TRANSFER GRILLE

FIRE SERVICES LEGEND:

Smoke Detector	SMOKE DETECTOR
Sprinkler	SPRINKLER

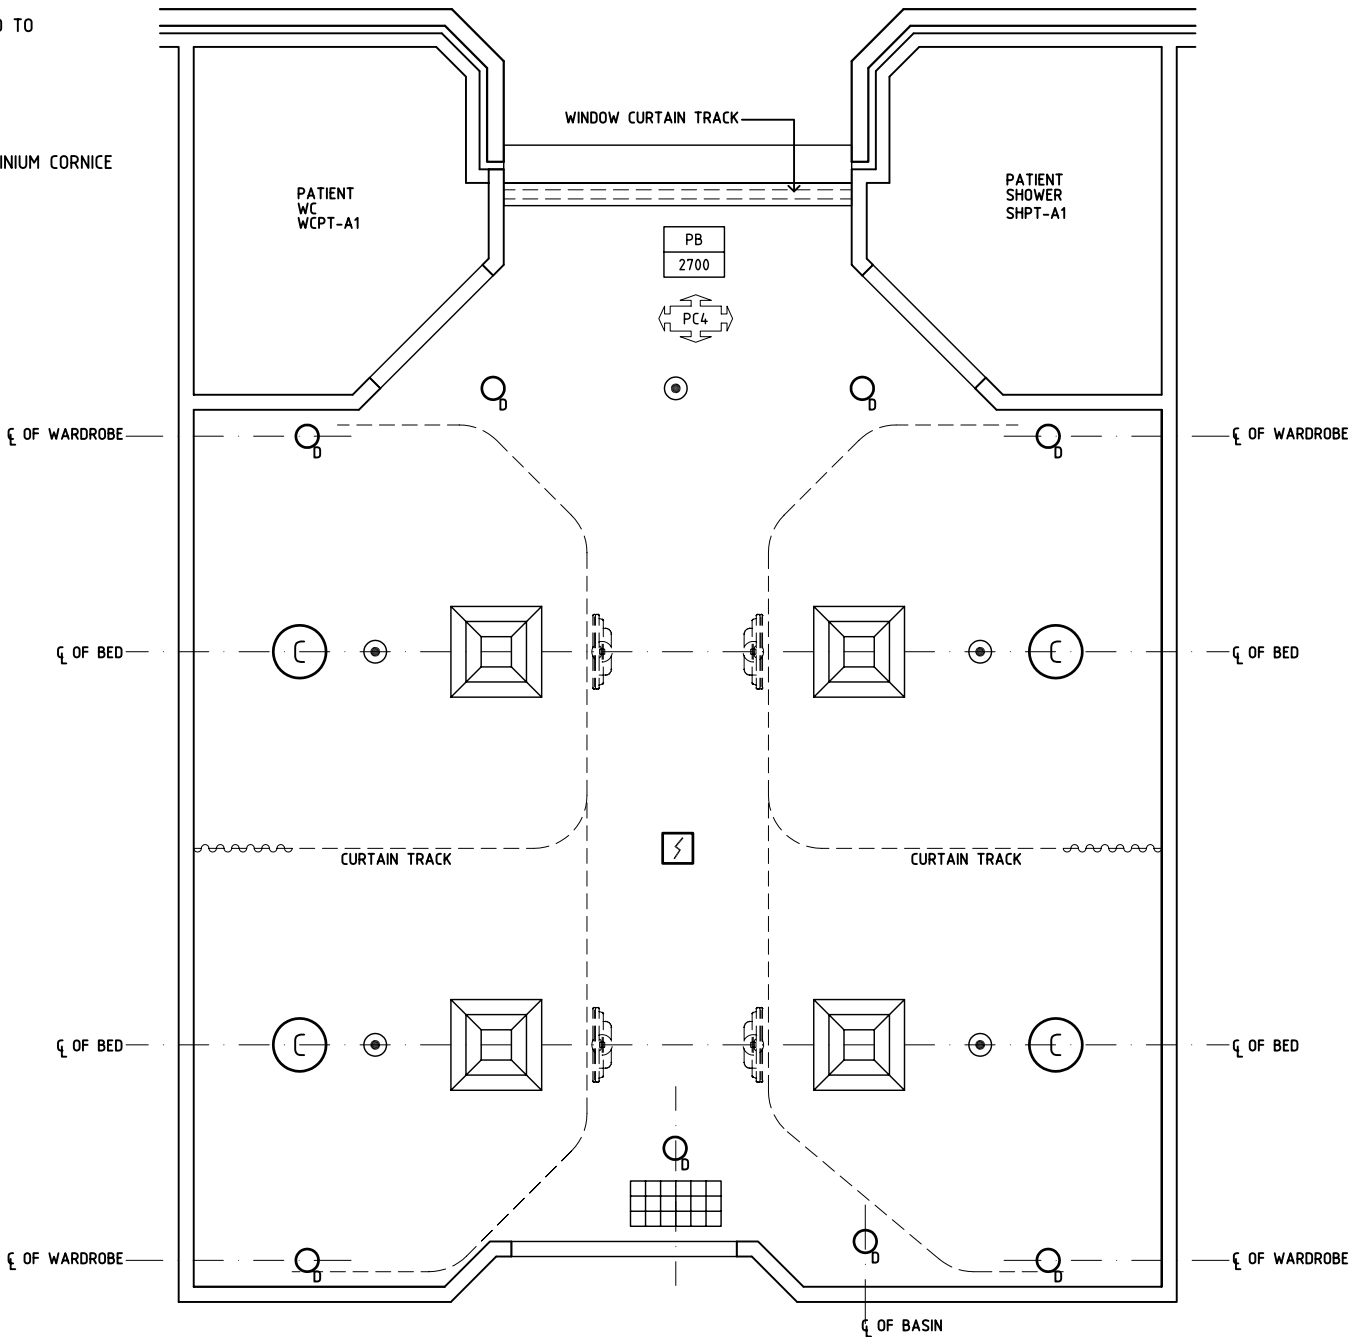

REFLECTED CEILING PLAN

REV	DESCRIPTION	DATE	BY	REV	DESCRIPTION	DATE	BY	REV	DESCRIPTION	DATE	BY
2	GENERAL REVISION	30.08.11	DJ								
3	GENERAL REVISION	31.10.12	CT								

	International Health Facility Guidelines	International Health Facility Guidelines at: www.healthdesign.com.au/iHFG Editable version of Standard Components on Health Facility Briefing System (HFBS) at: www.healthdesign.com.au ©TAHPI	DESIGNED	APPROVED	DATE	SCALE(S)	SHEET
			CC	DB	29.10.10	1:50 in A3	3 of 3
			CAD FILE NAME		PAPER DRAWING ID		ISSUE
			4 BR-ST-42-I-B		4 BR-ST-42-I-Bc		3



The International Health Facility Guidelines recommends the use of HFBS “Health Facility Briefing System” to edit all room data sheet information for your project.

HFBS provides edit access to all iHFG standard rooms, and departments, and more than 100 custom report templates.

HFBS Health Facility Briefing System



Briefing Module

The Health Facility Briefing System (HFBS) has numerous modules available via annual subscription. It suits healthcare Architects, Medical Planners, Equipment Planners Project Managers and Health Authorities.

Use the HFBS Briefing Module to quickly drag in health facility departments or pre-configured room templates from the iHFG standard, edit the room features such as finishes, furniture, fittings, fixtures, medical equipment, engineering services. The system can print or download as PDF more than 100 custom reports including room data sheets, schedules, and more...

To learn more about the HFBS web-based Healthcare Briefing and Design Software and to obtain editable versions of the “Standard Components” including Room Data Sheets (RDS) and Room Layout Sheets (RLS) offered on the iHFG website, signup for HFBS using the link below.

Get Started Now:
hfbs.healthdesign.com.au

- ✓ iHFG Room Data Sheets and Departments are instantly editable in the HFBS software available online.
- ✓ You can access hundreds of report templates to print your iHFG room data in HFBS.
- ✓ HFBS has a onetime free 3 day trial available to all new users.

Get Started Now:
hfbs.healthdesign.com.au



HFBS

Health Facility Briefing System

hfbsinfo.com | techsupport@healthdesign.com.au