

iHFG Standard Components

Room Layout Sheet

Room Name

Birthing Room - LDR with Water Birth


RLS Room Code

birm-wb-i


RDS Room Code

birm-wb-i

- BD/BE
- BLK
- BNL
- BR/W
- BRCSB
- BRCSOT
- BRCTVW
- BSN
- CBD/SP
- CBD/W
- CBD/WD
- CG
- CHR/RE
- CHR/VP
- COM/2
- CPS
- CTEW
- CTPS
- CWIN
- DDG
- DHS
- DHT
- DSA
- EC
- FR/UB
- HWB/A
- IVS
- L/EXC
- L/EXCR
- LO/2.5
- LS/RL
- MA
- MON/PMF
- N2O
- O2
- PC
- PC2
- PCH
- PO/1
- PO/1E
- PO/1U
- PO/2
- PU/IN2
- PU/S
- S
- SAC
- SB
- SBINT
- SC
- SK4
- SP
- STAMH
- SUA
- SUH
- T/MUL
- TAP/ST
- TB/O
- TP/HS
- TV
- V1
- V4
- WBC/120
- WBG/20
- WPF
- WPP
- BED - BIRTHING, ELECTRIC
- LOCKER - BEDSIDE
- BENCH - LAMINATE
- BABY RESUSCITAIRE WITH WARMER
- BRACKET - SUCTION BOTTLE
- BRACKET - SHARPS ON TROLLEY
- BRACKET - TELEVISION, WALL MOUNTED
- BASSINET
- CUPBOARD - SPECIAL
- CUPBOARD - WALL MOUNTED
- CUPBOARD - WARDROBE
- CORNER GUARD
- CHAIR - RECLINER, ELECTRIC
- CHAIR - VISITOR, PATIENT
- COMMUNICATION OUTLET - DOUBLE
- CURTAIN - PRIVACY SCREEN
- CURTAIN TRACK - EXTERNAL WINDOW
- CURTAIN TRACK - PRIVACY SCREEN
- CURTAIN - WINDOW
- DISPENSER - DISPOSABLE GLOVES
- DISPENSER - HAND SANITISER
- DISPENSER - PAPER HAND TOWEL
- DISPENSER - SOAP, ANTISEPTIC
- EMERGENCY CALL
- FRIDGE - UNDER BENCH
- HAND WASH BASIN - TYPE 'A'
- IV STAND - MOBILE
- LIGHT - EXAMINATION, CEILING MOUNTED
- LIGHT - EXAMINATION, CEILING RECESSED
- LOUNGE - 2 1/2 SEAT
- LIGHT SWITCH - READING LIGHT
- MEDICAL AIR
- MONITOR - PHYSIOLOGIC, MATERNAL/FOETAL
- NITROUS OXIDE
- OXYGEN
- PATIENT CALL
- PLASTERBOARD CORNICE, FLUSHED COVERED
- PATIENT CALL HANDSET
- POWER OUTLET - SINGLE
- POWER OUTLET - EMERGENCY, SINGLE
- UNINTERRUPTED POWER SUPPLY - SINGLE
- POWER OUTLET - DOUBLE
- PUMP - INFUSION, DOUBLE
- PUMP - SYRINGE
- SUCTION
- STAFF ASSIST CALL
- SUCTION BOTTLE
- SHARPS BIN - ON TROLLEY
- SCAVENGE OUTLET
- FLOOR VINYL COVED SKIRTING
- SERVICES PANEL
- STOOL - ADJUSTABLE, MOBILE, HIGH
- SHELVING UNIT - ADJUSTABLE
- SHELVING UNIT - HEAVY DUTY
- TROLLEY - MULTIPURPOSE
- TAPWARE - SENSOR TAP
- TABLE - OVERBED
- TELEPHONE - HANDSET, STANDARD
- TELEVISION
- VINYL FLOORING, STANDARD SLIP RESISTANT
- VINYL FLOORING, NON SLIP - SAFETY
- WASTE BIN - CLINICAL, 120 LITRE
- WASTE BIN - GENERAL, 20 LITRE
- WALL PAINT FINISH
- WALL PROTECTION PANEL

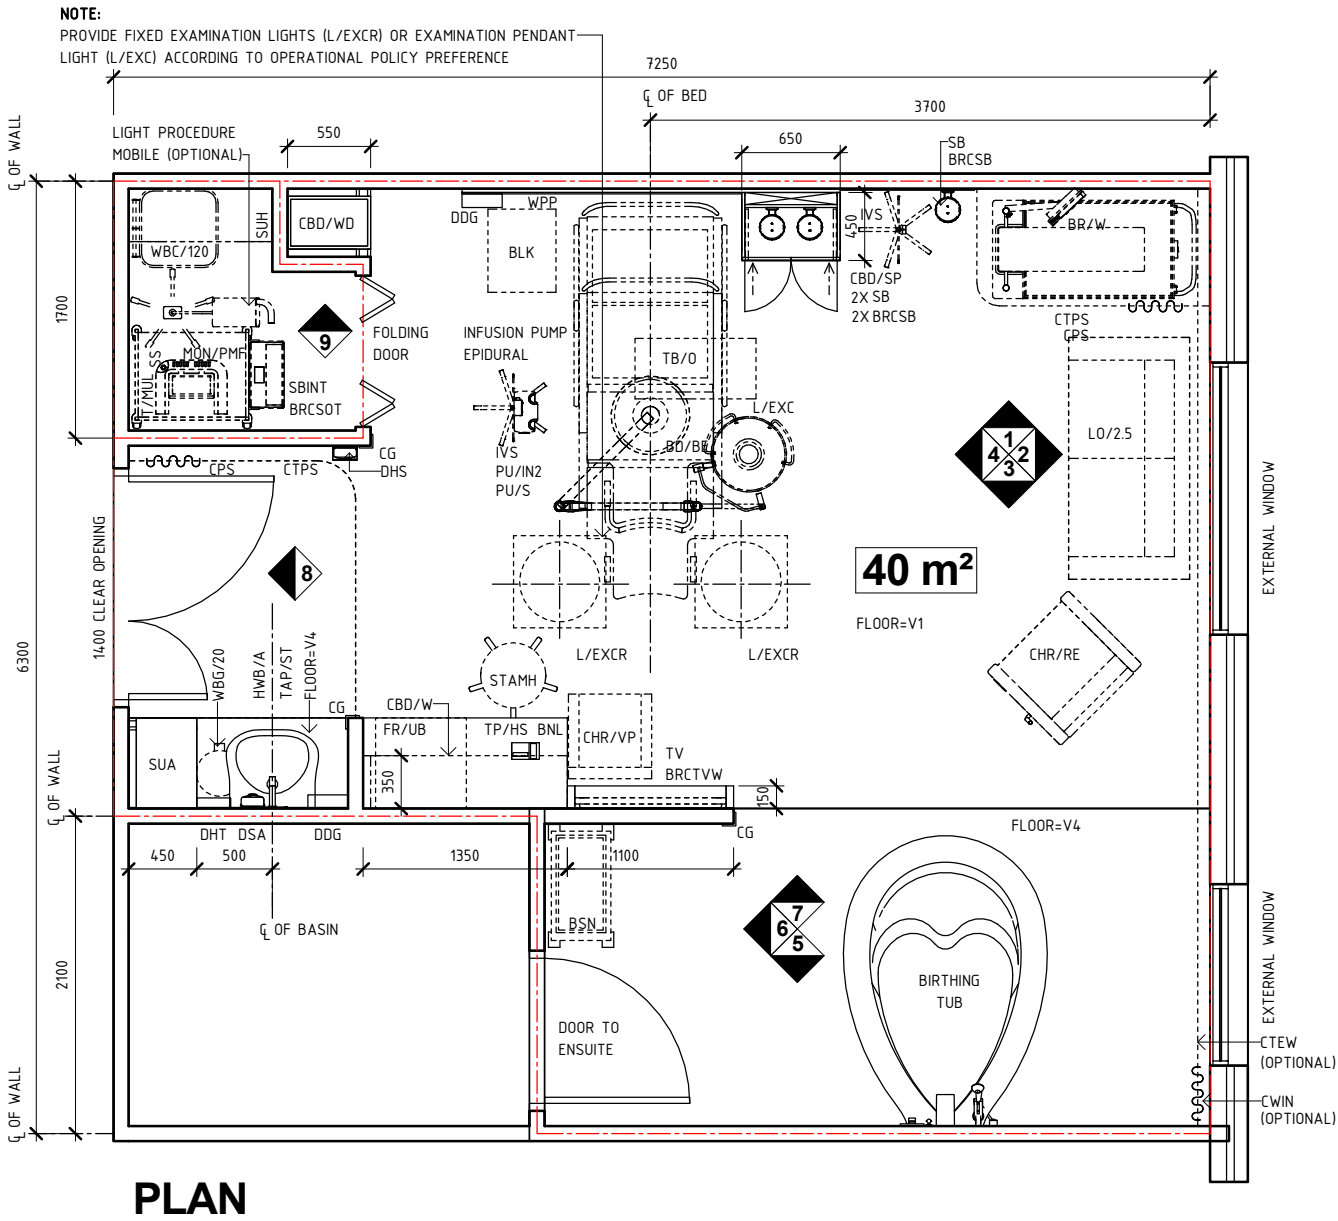

PLAN

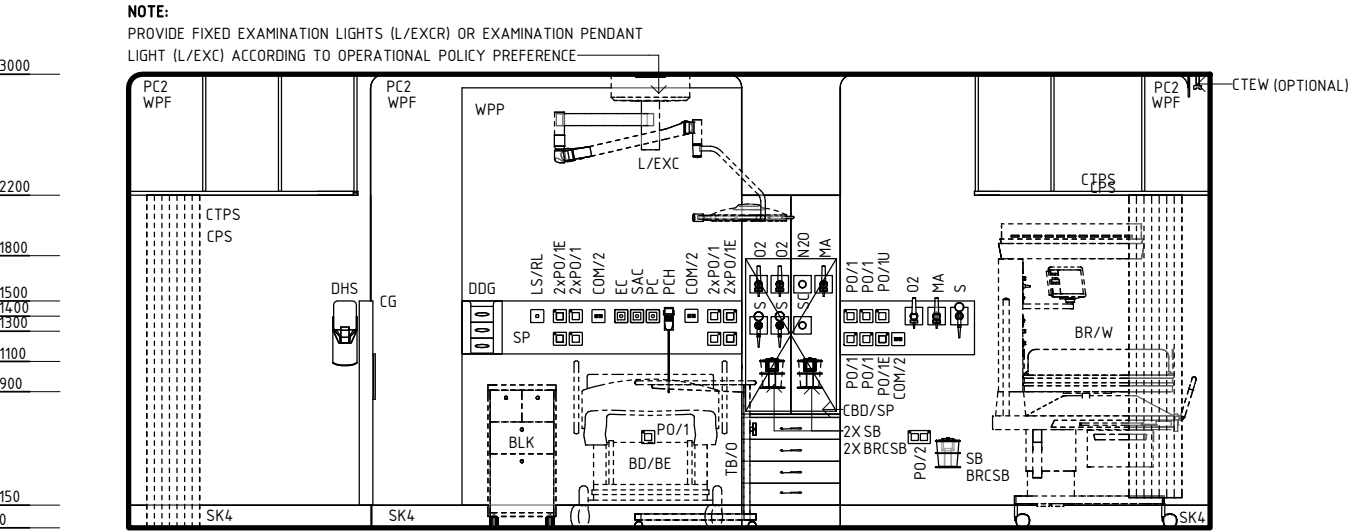

ELEVATION 1


REV	DESCRIPTION	DATE	BY	REV	DESCRIPTION	DATE	BY	COMPATIBILITY
1	FIRST ISSUE	17.11.23	AK					
								iHFG
								DESIGNED AK
								APPROVED RH
								DATE 17.11.23
								SCALE(S) 1 : 50
								SHEET 1 OF 5
								REVIT FILE NAME birm-wb-i
								PAPER DRAWING ID birm-wb-i-1
								ISSUE 1

iHFG Standard Components


Room Layout Sheet

Room Name	Birthing Room - LDR with Water Birth	RLS Room Code	birm-wb-i
		RDS Room Code	birm-wb-i


AS	ADJUSTABLE SHELF
BH/PB	BULKHEAD - PLASTERBOARD, PAINT FINISH
BLVI	BLIND - VENETIAN, INTEGRAL
BNL	BENCH - LAMINATE
BR/W	BABY RESUSCITAIRE WITH WARMER
BRCTVW	BRACKET - TELEVISION, WALL MOUNTED
C/D	CLOCK - DIGITAL
CBD/W	CUPBOARD - WALL MOUNTED
CBD/WD	CUPBOARD - WARDROBE
CG	CORNER GUARD
CHR/RE	CHAIR - RECLINER, ELECTRIC
CHR/VP	CHAIR - VISITOR, PATIENT
COH	COAT HOOK
COM/2	COMMUNICATION OUTLET - DOUBLE
COM/IPTV	COMMUNICATION OUTLET - INTERNET PROTOCOL TELEVISION
CPS	CURTAIN - PRIVACY SCREEN
CTPS	CURTAIN TRACK - PRIVACY SCREEN
CWIN	CURTAIN - WINDOW
DDG	DISPENSER - DISPOSABLE GLOVES
DFP	DOOR AND DOOR FRAME PROTECTION
DHT	DISPENSER - PAPER HAND TOWEL
DSA	DISPENSER - SOAP, ANTISEPTIC
FR/UB	FRIDGE - UNDER BENCH
FS	FIXED SHELF
HGR	HANGING RAIL
HWB/A	HAND WASH BASIN - TYPE 'A'
iGL	INTELLIGENT GLASS OR APPROVED ALTERNATE
IVS	IV STAND - MOBILE
LO/2.5	LOUNGE - 2 1/2 SEAT
N2O	NITROUS OXIDE
O2	OXYGEN
PC2	PLASTERBOARD CORNICE, FLUSHED COVED
PO/1	POWER OUTLET - SINGLE
PO/2	POWER OUTLET - DOUBLE
SBK	SPLASHBACK
SC	SCAVENGE OUTLET
SK4	FLOOR VINYL COVED SKIRTING
STAMH	STOOL - ADJUSTABLE, MOBILE, HIGH
SUA	SHELVING UNIT - ADJUSTABLE
TAP/SM	TAPWARE - SHOWER MIXER
TAP/ST	TAPWARE - SENSOR TAP
TAP/WM	TAPWARE - WALL MOUNT
TP/HS	TELEPHONE - HANDSET, STANDARD
TV	TELEVISION
WBG/20	WASTE BIN - GENERAL, 20 LITRE
WP/L	WALL PANEL, LAMINATE
WPF	WALL PAINT FINISH
WV	WALL VINYL

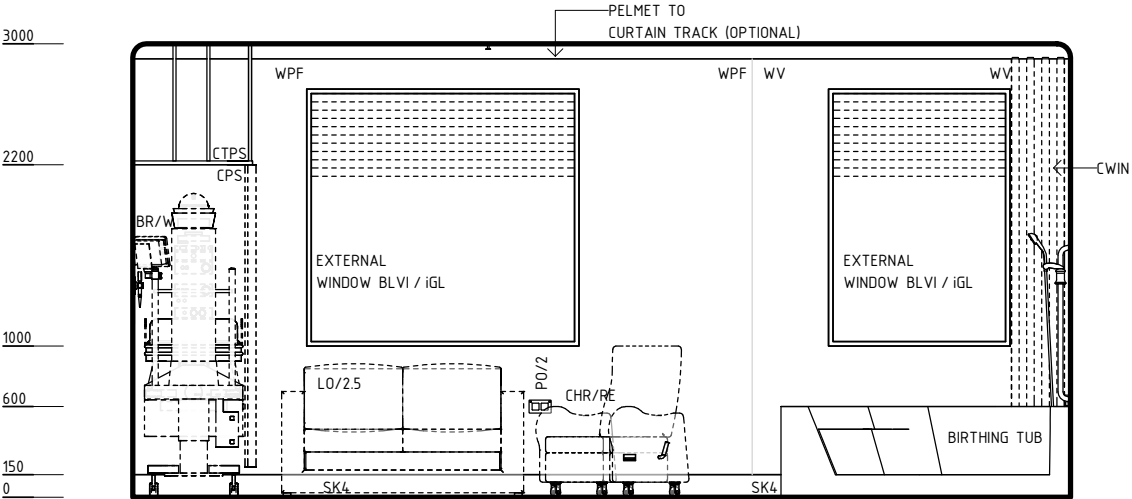

ELEVATION 2

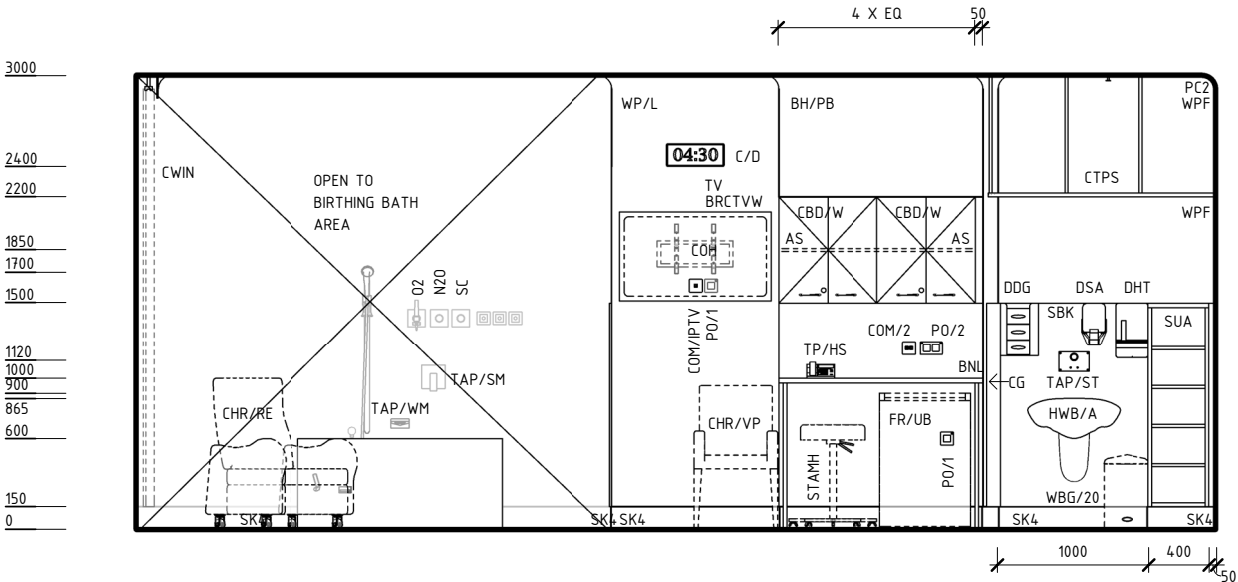

ELEVATION 3

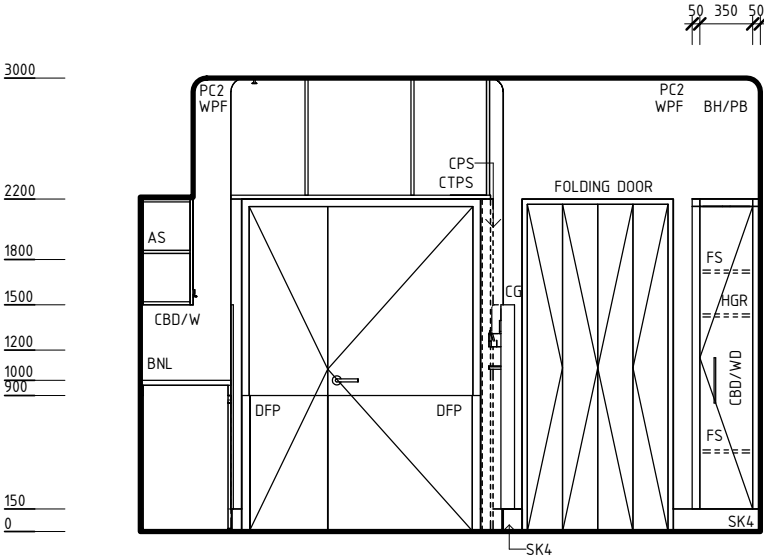

ELEVATION 4

REV	DESCRIPTION	DATE	BY	REV	DESCRIPTION	DATE	BY	COMPATIBILITY
1	FIRST ISSUE	17.11.23	AK					
								iHFG
								DESIGNED AK
								APPROVED RH
								DATE 17.11.23
								SCALE(S) 1 : 50
								SHEET 2 OF 5
								REVIT FILE NAME birm-wb-i
								PAPER DRAWING ID birm-wb-i-2
								ISSUE 1


Room Layout Sheet

birm-wb-i


birm-wb-i

Birthing Room - LDR with Water Birth


3000
2200
1700
1400
1000
900
700
600
150
0

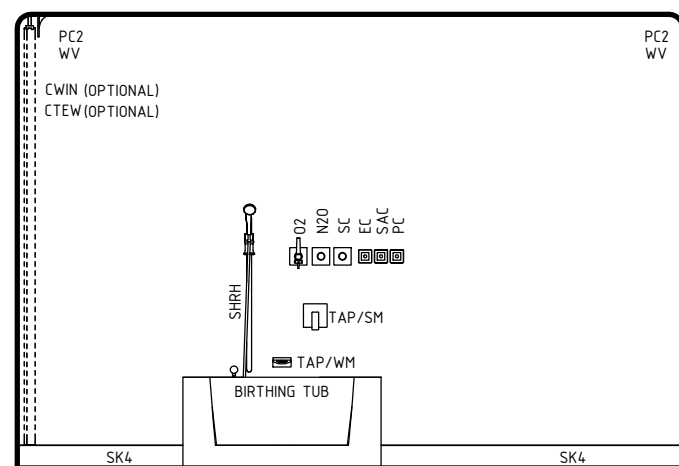


ELEVATION 5

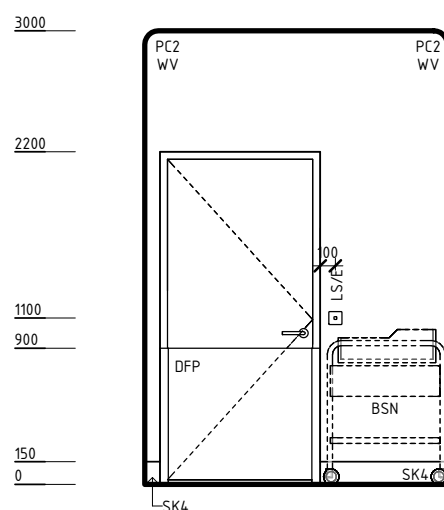


ELEVATION 6

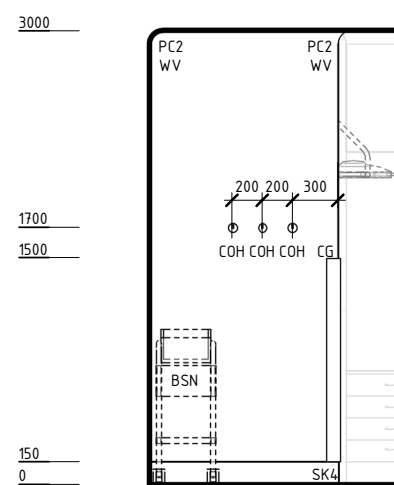

ELEVATION 7

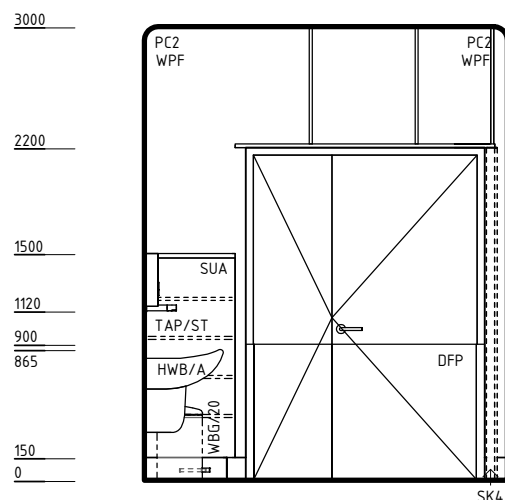

ELEVATION 8

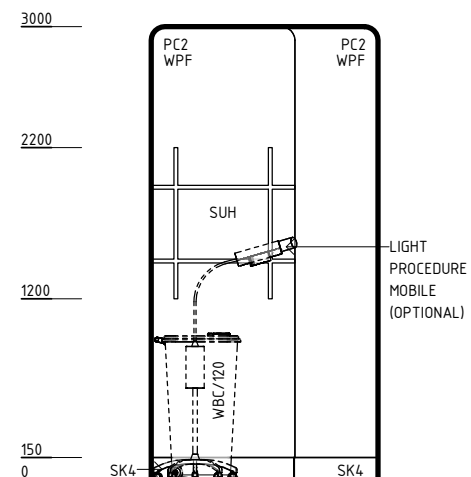

ELEVATION 9

REV	DESCRIPTION	DATE	BY	REV	DESCRIPTION	DATE	BY	COMPATIBILITY
1	FIRST ISSUE	17.11.23	AK					



International Health Facility Guidelines

International Health Facility Guidelines at:
www.healthdesign.com.au/iHFG
 Editable version of Standard Components on
 Health Facility Briefing System (HFBS) at:
www.healthdesign.com.au/@TAHPI



DESIGNED	APPROVED	DATE	SCALE(S)	SHEET
AK	RH	17.11.23	1 : 50	3 OF 5
REVIT FILE NAME		PAPER DRAWING ID		ISSUE
birm-wb-i		birm-wb-i-3		1

This document is for advisory purpose only

Room Layout Sheet

birm-wb-i

birm-wb-i

Room Name | Birthing Room - LDR with Water Birth

THIS DRAWING TO BE READ IN CONJUNCTION WITH R.D.S.
(ROOM DATA SHEETS) WHICH TAKES PRECEDENCE.

Diagram illustrating a ceiling type with a height of 2700 above the finished floor level (F.F.L.). The diagram shows a rectangular box divided into two sections. The top section is labeled "PB" and the bottom section is labeled "2700". An arrow points from the text "CEILING TYPE" to the top section, and another arrow points from the text "HEIGHT ABOVE F.F.L." to the bottom section.

BH/PB	PLASTERBOARD BULKHEAD, PAINT FINISH
PB-PC2	PLASTERBOARD FLUSH SET CEILING, PAINT FINISH WITH PLASTERBOARD CORNICE, FLUSHED COVED
<u>WPB-PC2</u>	WATER RESISTANT PLASTERBOARD FLUSH SET CEILING, PAINT FINISH WITH PLASTERBOARD CORNICE, FLUSHED COVED

	L/CCD	LIGHT - COLOUR CORRECTED, DIMMABLE
	L/DR	LIGHT - DOWNLIGHT, RECESSED
	L/EXCR	LIGHT - EXAMINATION, CEILING RECESSED

	SMOKE DETECTOR
	SPRINKLER

REFLECTED CEILING PLAN

REV	DESCRIPTION	DATE	BY	REV	DESCRIPTION	DATE	BY	COMPATIBILITY
1	FIRST ISSUE	17.11.23	AK					



International Health Facility Guidelines

International Health Facility Guidelines at:
www.healthdesign.com.au/iHFG
 Editable version of Standard Components on
 Health Facility Briefing System (HFBS) at:
[@TAHPI](http://www.healthdesign.com.au)



DESIGNED	APPROVED	DATE	SCALE(S)	SHEET
AK	RH	17.11.23	1 : 50	4 OF 5

REVIT FILE NAME birm-wb-i	PAPER DRAWING ID birm-wb-i-4	ISSUE 1
-------------------------------------	--	-------------------

iHFG Standard Components

Room Layout Sheet

Room Name


Birthing Room - LDR with Water Birth

RLS Room Code


birm-wb-i

RDS Room Code

birm-wb-i

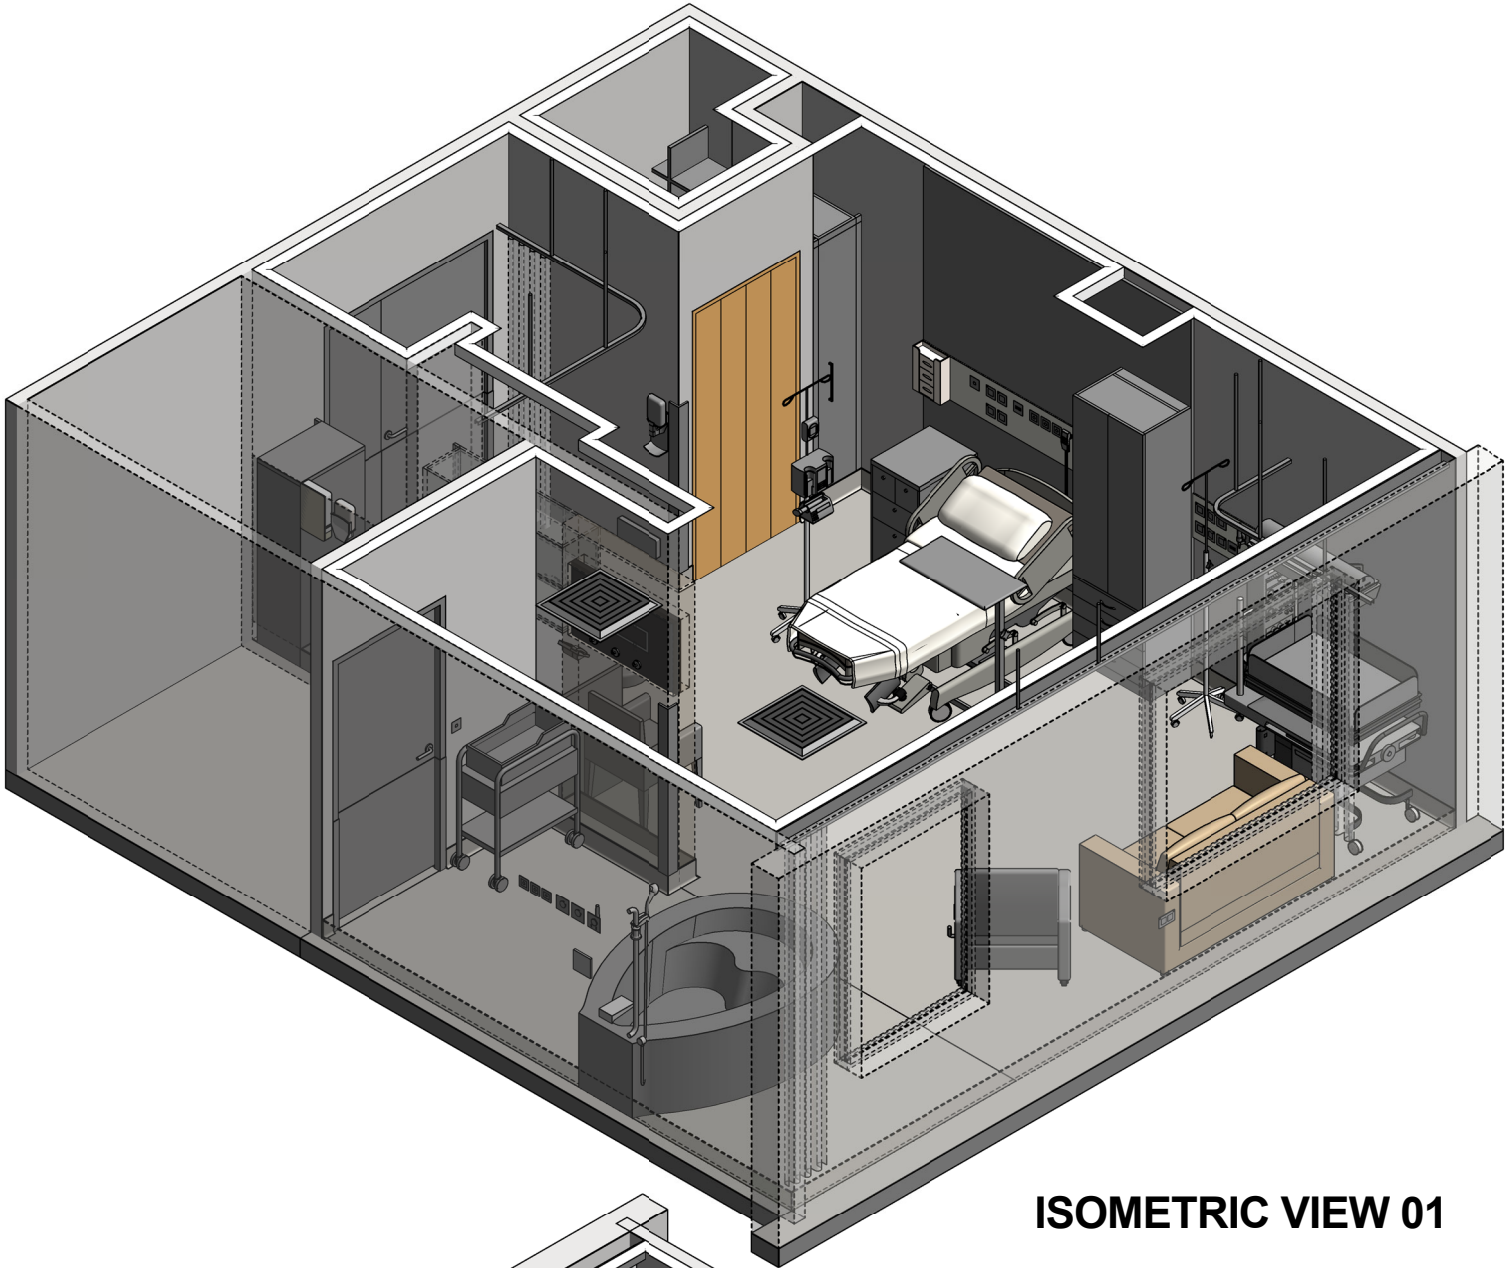

ISOMETRIC VIEW 01

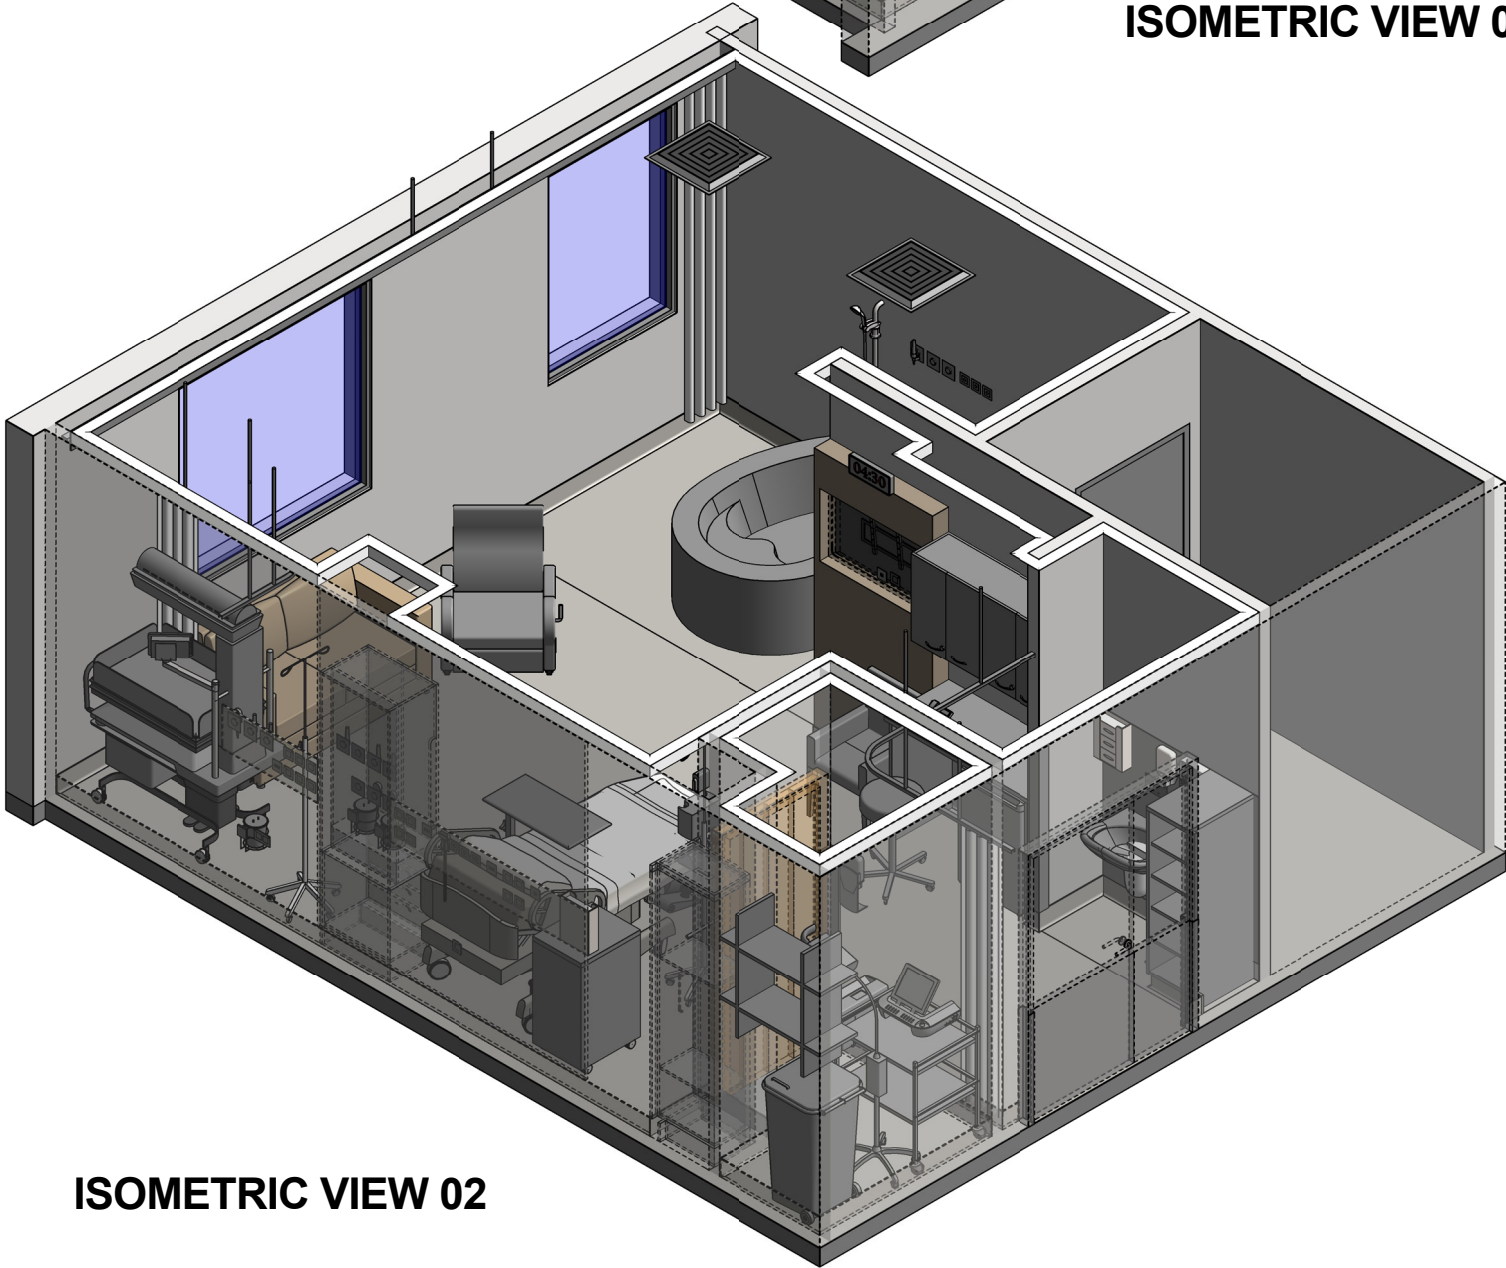

ISOMETRIC VIEW 02

REV	DESCRIPTION	DATE	BY	REV	DESCRIPTION	DATE	BY	COMPATIBILITY
1	FIRST ISSUE	17.11.23	AK					iHFG
						DESIGNED	APPROVED	DATE
						AK	RH	17.11.23
						SCALE(S)	SHEET	
						5 OF 5		
						REVIT FILE NAME	PAPER DRAWING ID	
						birm-wb-i	birm-wb-i-5	
						ISSUE		1