

iHFG Standard Components

Room Layout Sheet


Room Name

Dining Room (Mental Health), 30m2


RLS Room Code DINMH-30-I

RDS Room Code DINMH-30-I

AS	ADJUSTABLE SHELF
COM/1	COMMUNICATION OUTLET - SINGLE
EC	EMERGENCY CALL
GPO/2	GENERAL POWER OUTLET - DOUBLE
GPO/C	GENERAL POWER OUTLET - CLEANER'S
LS/R	LIGHT SWITCH - ROOM
LS/D	LIGHT SWITCH - DIMMER
OP	OBSERVATION PANEL
PB	PINBOARD
SK4	FLOOR VINYL COVED SKIRTING
V1	FLOOR VINYL - STANDARD SLIP RESISTANT
WT	WALL TELEPHONE

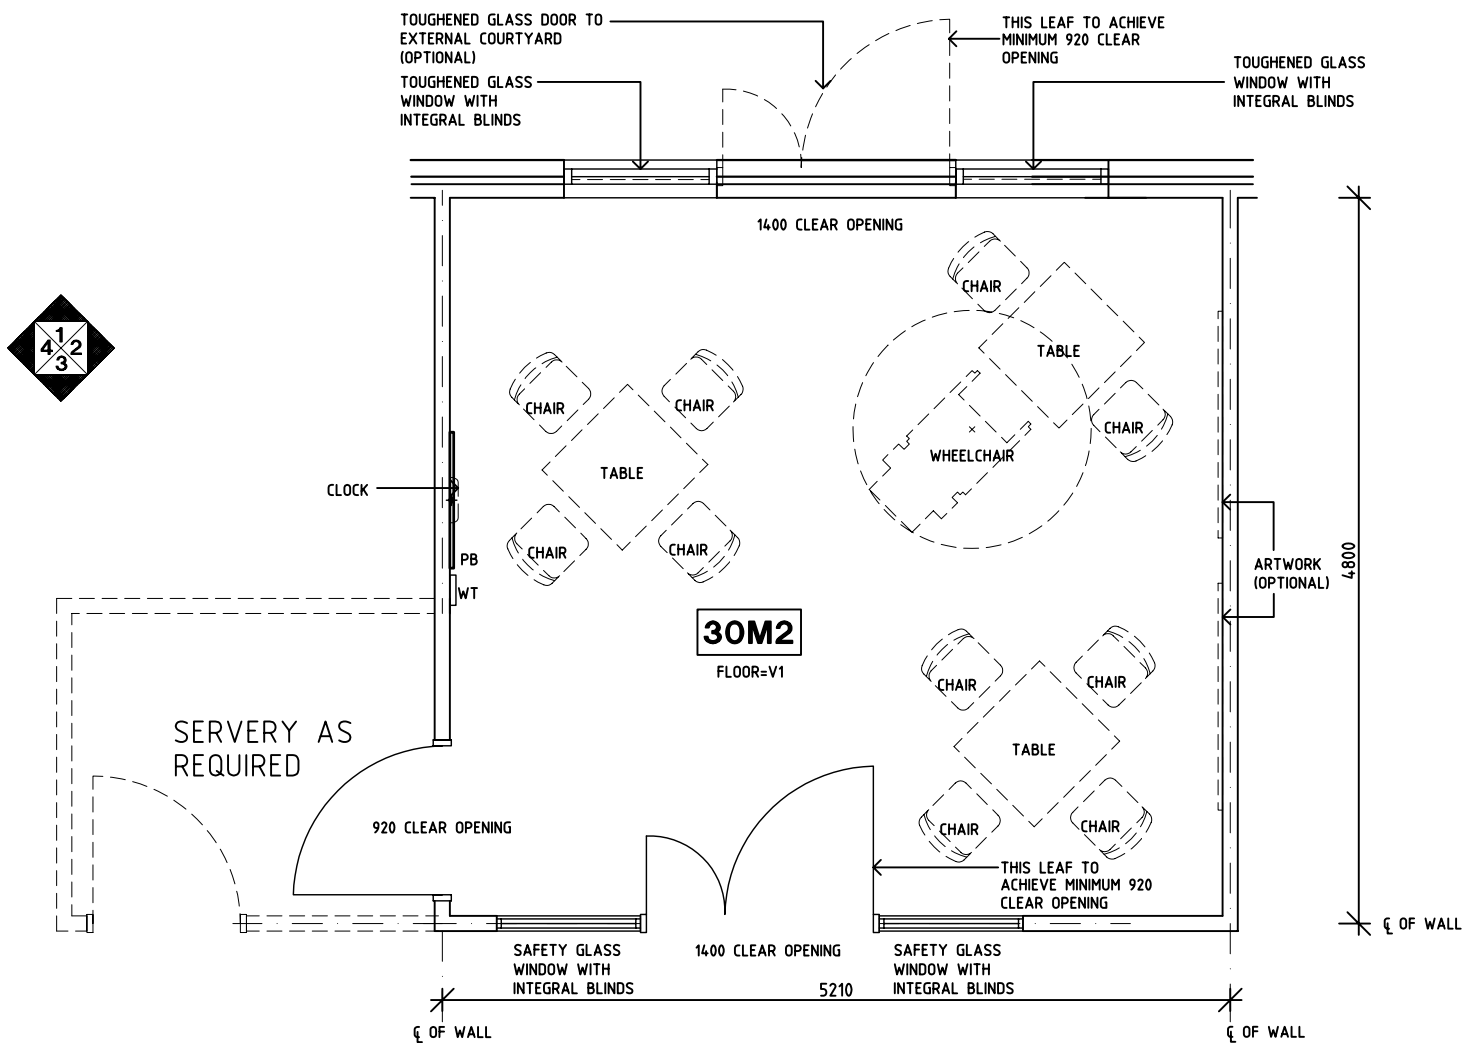

PLAN

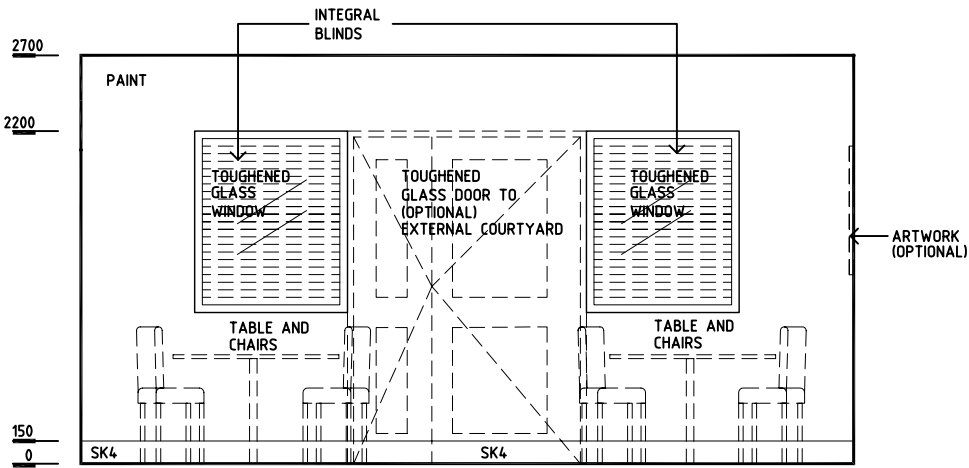

ELEVATION 1

REV	DESCRIPTION	DATE	BY	REV	DESCRIPTION	DATE	BY	REV	DESCRIPTION	DATE	BY
1	FIRST ISSUE	24.10.10	CC								
2	GENERAL REVISION	30.08.11	ASD								
3	GENERAL REVISION	31.10.12	KC								

 International Health Facility Guidelines	International Health Facility Guidelines at: www.healthdesign.com.au/iHFG Editable version of Standard Components on Health Facility Briefing System (HFBS) at: www.healthdesign.com.au ©TAHPI				DESIGNED	APPROVED	DATE	SCALE(S)	SHEET
	CC	DB	24.10.2010	1:50 in A3	1 of 3				
	CAD FILE NAME DINMH-30-I		PAPER DRAWING ID DINMH-30-Ia		ISSUE 3				

Room Name Dining Room (Mental Health), 30m2

RLS Room Code DINMH-30-I

RDS Room Code DINMH-30-I

- AS

COM/1

EC

GPO/2

GPO/C

LS/R

LS/D

OP

PB

SK4

V1

WT
- ADJUSTABLE SHELF

COMMUNICATION OUTLET - SINGLE

EMERGENCY CALL

GENERAL POWER OUTLET - DOUBLE

GENERAL POWER OUTLET - CLEANER'S

LIGHT SWITCH - ROOM

LIGHT SWITCH - DIMMER


OBSERVATION PANEL

PINBOARD


FLOOR VINYL COVED SKIRTING

FLOOR VINYL - STANDARD SLIP RESISTANT


WALL TELEPHONE

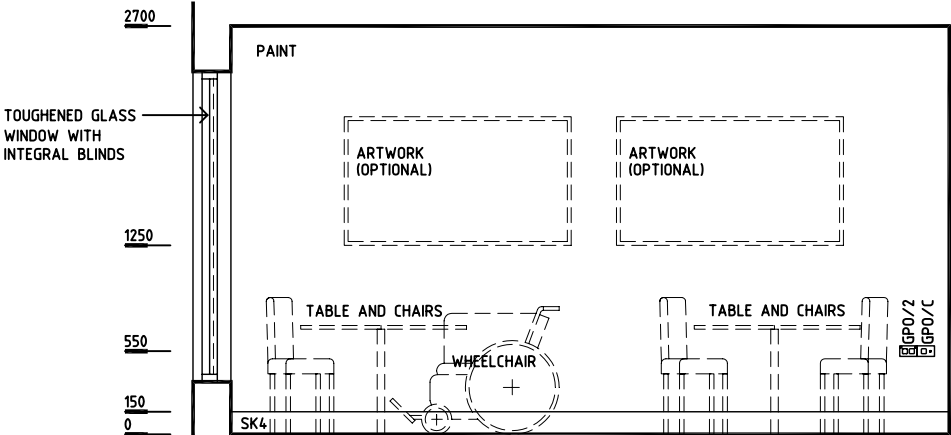

ELEVATION 2

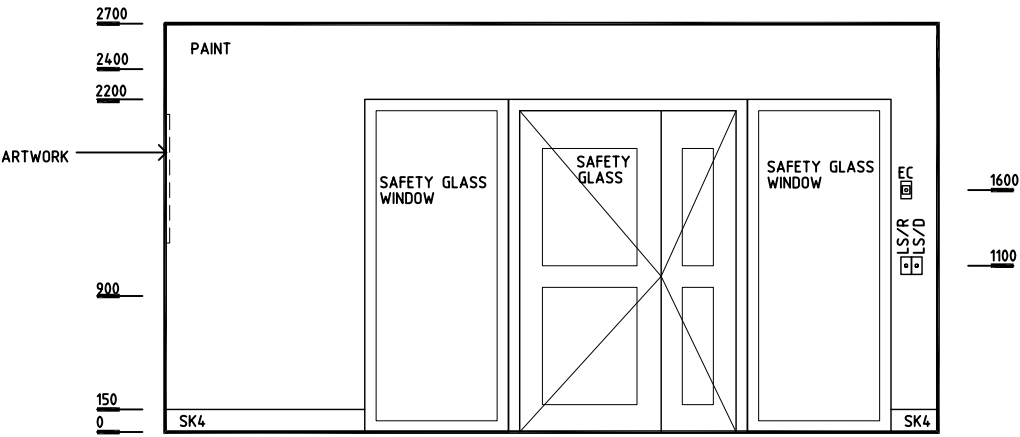

ELEVATION 3

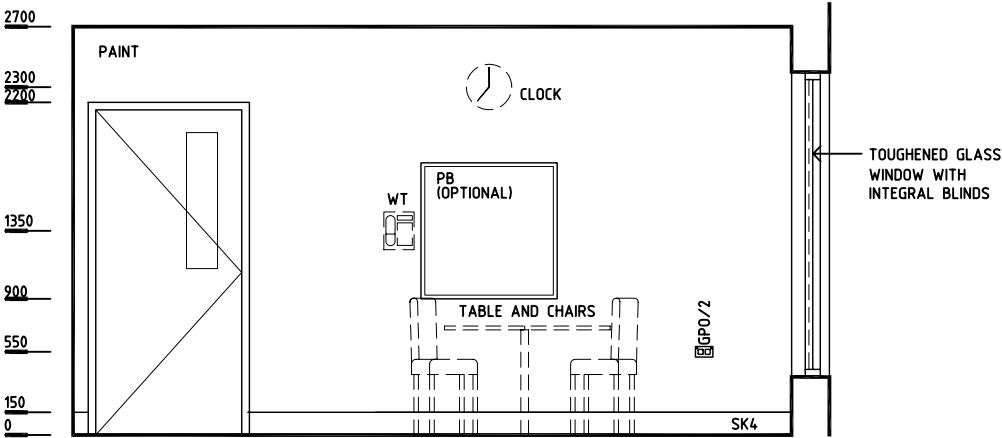

ELEVATION 4

REV	DESCRIPTION	DATE	BY	REV	DESCRIPTION	DATE	BY	REV	DESCRIPTION	DATE	BY
1	FIRST ISSUE	24.10.10	CC								
2	GENERAL REVISION	30.08.11	ASD								
3	GENERAL REVISION	31.10.12	KC								

iHFG

International Health Facility Guidelines

International Health Facility Guidelines at:
www.healthdesign.com.au/ihfg
Editable version of Standard Components on
Health Facility Briefing System (HFBS) at:
www.healthdesign.com.au
© TAHPI

DESIGNED	APPROVED	DATE	SCALE(S)	SHEET
CC	DB	24.10.2010	1:50 in A3	2 of 3
CAD FILE NAME DINMH-30-I		PAPER DRAWING ID DINMH-30-Ib		ISSUE 3

This document is for advisory purpose only

iHFG Standard Components

Room Layout Sheet

Room Name

Dining Room (Mental Health), 30m2

RLS Room Code DINMH-30-I

RDS Room Code DINMH-30-I

GENERAL NOTES:

THIS DRAWING TO BE READ IN CONJUNCTION WITH R.D.S. (ROOM DATA SHEETS) WHICH TAKES PRECEDENCE.

ALL SERVICES INDICATED ARE INDICATIVE AND SUBJECTED TO DETAILED PROJECT SPECIFIC ENGINEERING DESIGN.

CEILING LEGEND:

PB	PLASTERBOARD FLUSH SET CEILING, PAINT
PC4	24mm. SHADOW ANGLE, POWDERCOAT ALUMINIUM CORNICE
- - - -	GRID LINE

PB	CEILING TYPE
2700	HEIGHT ABOVE F.F.L.

ELECTRICAL LEGEND:


	FLUORESCENT DOWNLIGHT - COMPACT, DIMMABLE, TAMPER PROOF
	DIRECTIONAL DOWNLIGHT - RECESSED, DIMMABLE, TAMPER PROOF

MECHANICAL LEGEND:

	SUPPLY AIR GRILLE
	RETURN AIR OR TRANSFER GRILLE

FIRE SERVICES LEGEND:

	SMOKE DETECTOR
	SPRINKLER

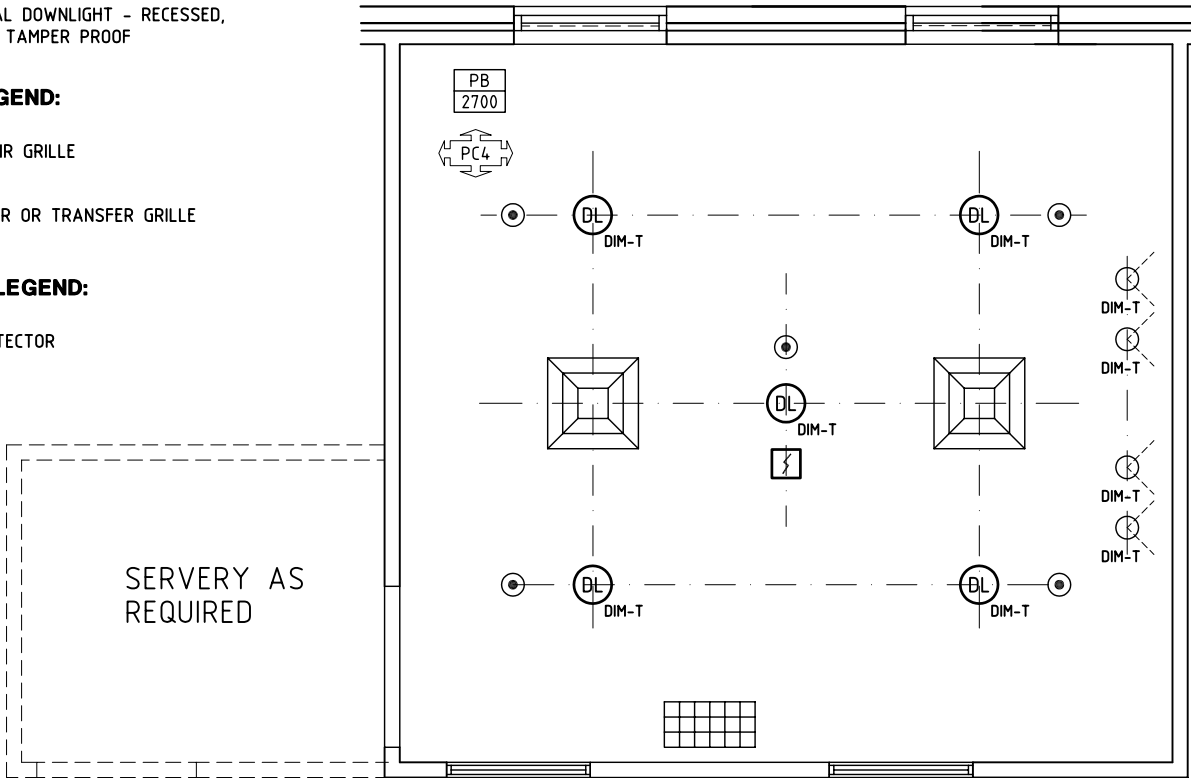

REFLECTED CEILING PLAN

REV	DESCRIPTION	DATE	BY	REV	DESCRIPTION	DATE	BY	REV	DESCRIPTION	DATE	BY
2	GENERAL REVISION	30.08.11	DJ								
3	GENERAL REVISION	31.10.12	KC								

	International Health Facility Guidelines						DESIGNED	APPROVED	DATE	SCALE(S)	SHEET
							CC	DB	24.10.2010	1:50 in A3	3 of 3
							CAD FILE NAME DINMH-30-I		PAPER DRAWING ID DINMH-30-Ic		ISSUE 3



The International Health Facility Guidelines recommends the use of HFBS “Health Facility Briefing System” to edit all room data sheet information for your project.

HFBS provides edit access to all iHFG standard rooms, and departments, and more than 100 custom report templates.

HFBS Health Facility Briefing System



Briefing Module

The Health Facility Briefing System (HFBS) has numerous modules available via annual subscription. It suits healthcare Architects, Medical Planners, Equipment Planners Project Managers and Health Authorities.

Use the HFBS Briefing Module to quickly drag in health facility departments or pre-configured room templates from the iHFG standard, edit the room features such as finishes, furniture, fittings, fixtures, medical equipment, engineering services. The system can print or download as PDF more than 100 custom reports including room data sheets, schedules, and more...

To learn more about the HFBS web-based Healthcare Briefing and Design Software and to obtain editable versions of the “Standard Components” including Room Data Sheets (RDS) and Room Layout Sheets (RLS) offered on the iHFG website, signup for HFBS using the link below.

Get Started Now:
hfbs.healthdesign.com.au

- ✓ iHFG Room Data Sheets and Departments are instantly editable in the HFBS software available online.
- ✓ You can access hundreds of report templates to print your iHFG room data in HFBS.
- ✓ HFBS has a onetime free 3 day trial available to all new users.

Get Started Now:
hfbs.healthdesign.com.au



HFBS

Health Facility Briefing System

hfbsinfo.com | techsupport@healthdesign.com.au