


Room Layout Sheet

genxr-36-i

genxr-36-i

General X-Ray, 36m2

NOTE:
RADIATION SHIELDING REQUIREMENTS TO BE PROVIDED BY A
QUALIFIED RADIATION SHIELDING CONSULTANT

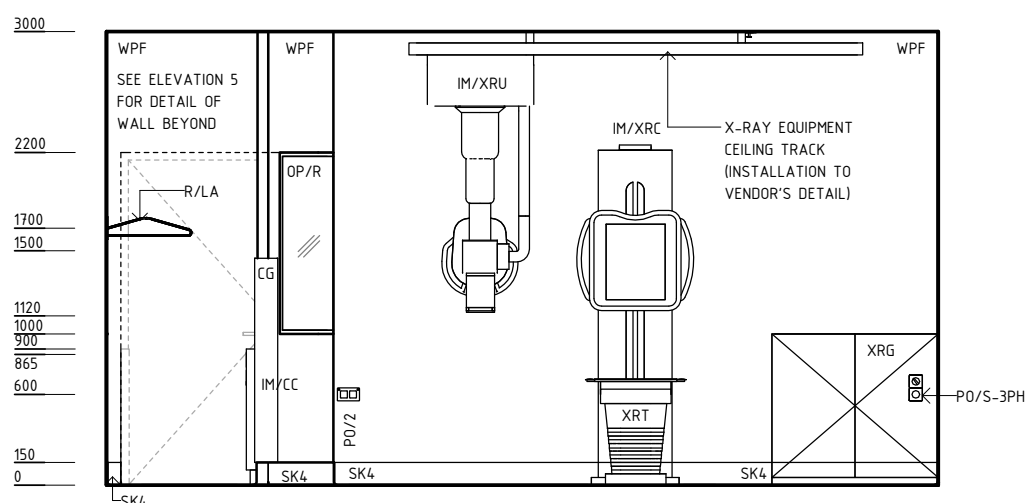

ELEVATION 1

REV	DESCRIPTION	DATE	BY	REV	DESCRIPTION	DATE	BY	COMPATIBILITY
1	FIRST ISSUE	17.11.23	JI					



International Health Facility Guidelines

International Health Facility Guidelines at:
www.healthdesign.com.au/iHFG
 Editable version of Standard Components on
 Health Facility Briefing System (HFBS) at:
www.healthdesign.com.au @TAHPI



DESIGNED	APPROVED	DATE	SCALE(S)	SHEET
JI	RH	17.11.23	1 : 50	1 OF 3
REVIT FILE NAME		PAPER DRAWING ID		ISSUE
genxr-36-i		genxr-36-i-1		1

Room Layout Sheet

General X-Ray, 36m2

genxr-36-i

genxr-36-i

NOTE:
RADIATION SHIELDING REQUIREMENTS TO BE PROVIDED BY A
QUALIFIED RADIATION SHIELDING CONSULTANT



This document is for advisory purpose only

iHFG Standard Components

Room Layout Sheet

Room Name

General X-Ray, 36m2

RLS Room Code

genxr-36-i

RDS Room Code

genxr-36-i

GENERAL NOTES:

THIS DRAWING TO BE READ IN CONJUNCTION WITH R.D.S. (ROOM DATA SHEETS) WHICH TAKES PRECEDENCE.

ALL SERVICES INDICATED ARE INDICATIVE AND SUBJECTED TO DETAILED PROJECT SPECIFIC ENGINEERING DESIGN.

CEILING LEGEND:

PB-PC2

2700

PBT-PC4

CEILING TYPE

CORNICE TYPE

HEIGHT ABOVE F.F.L.

PLATERBOARD DROP-IN CEILING TILES WITH SHADOW ANGLE, POWDERCOAT ALUMINIUM CORNICE

GRID LINE

TILE CEILING GRID (600 X 600)

ELECTRICAL LEGEND:

L/CCD

L/DR

LIGHT - COLOUR CORRECTED, DIMMABLE

LIGHT - DOWNLIGHT, RECESSED

MECHANICAL LEGEND:


SUPPLY AIR GRILLE

RETURN AIR GRILLE


FIRE SERVICES LEGEND:

SMOKE DETECTOR

SPRINKLER

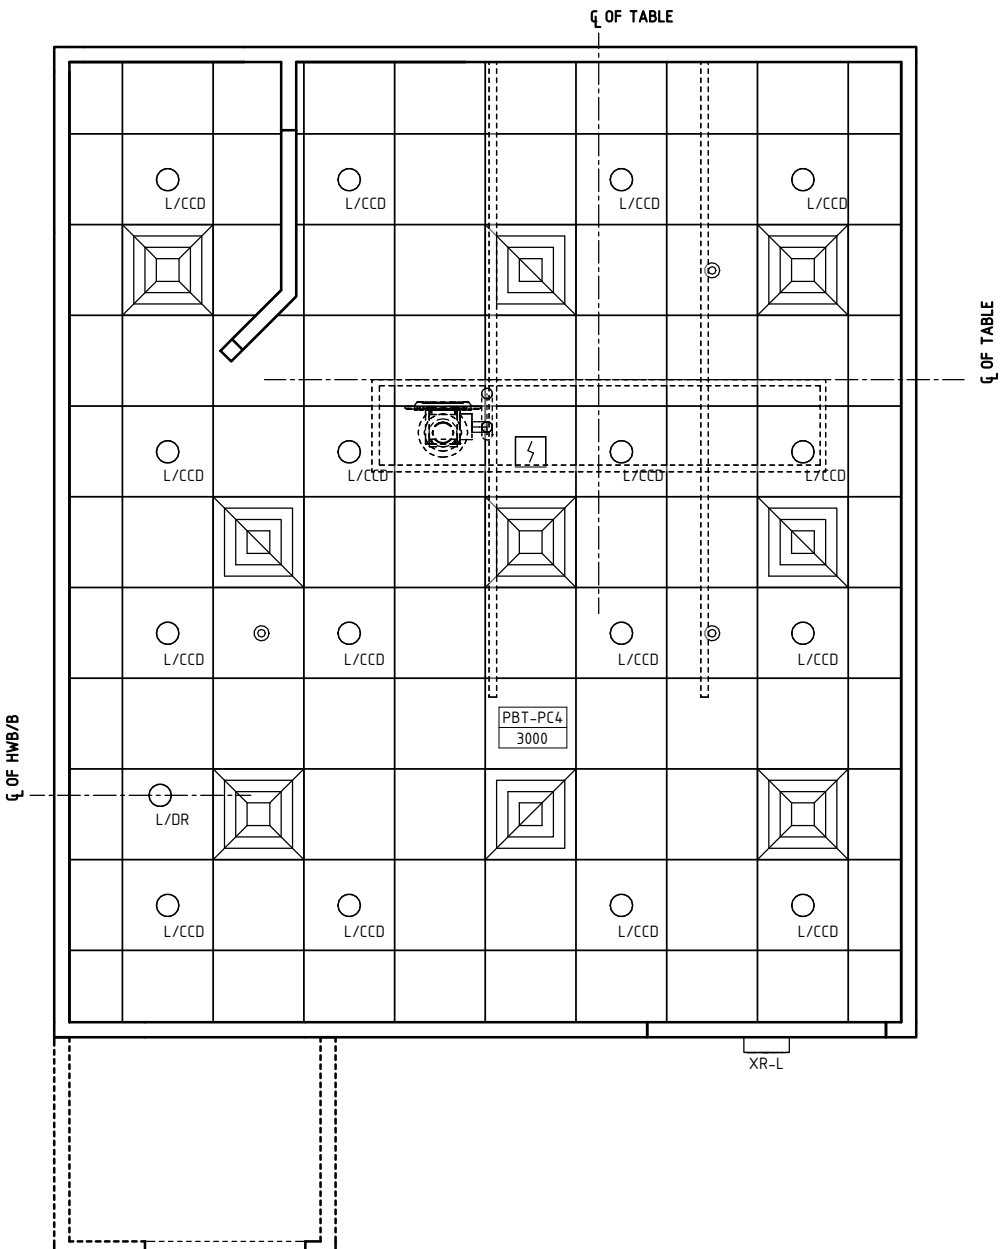

REFLECTED CEILING PLAN

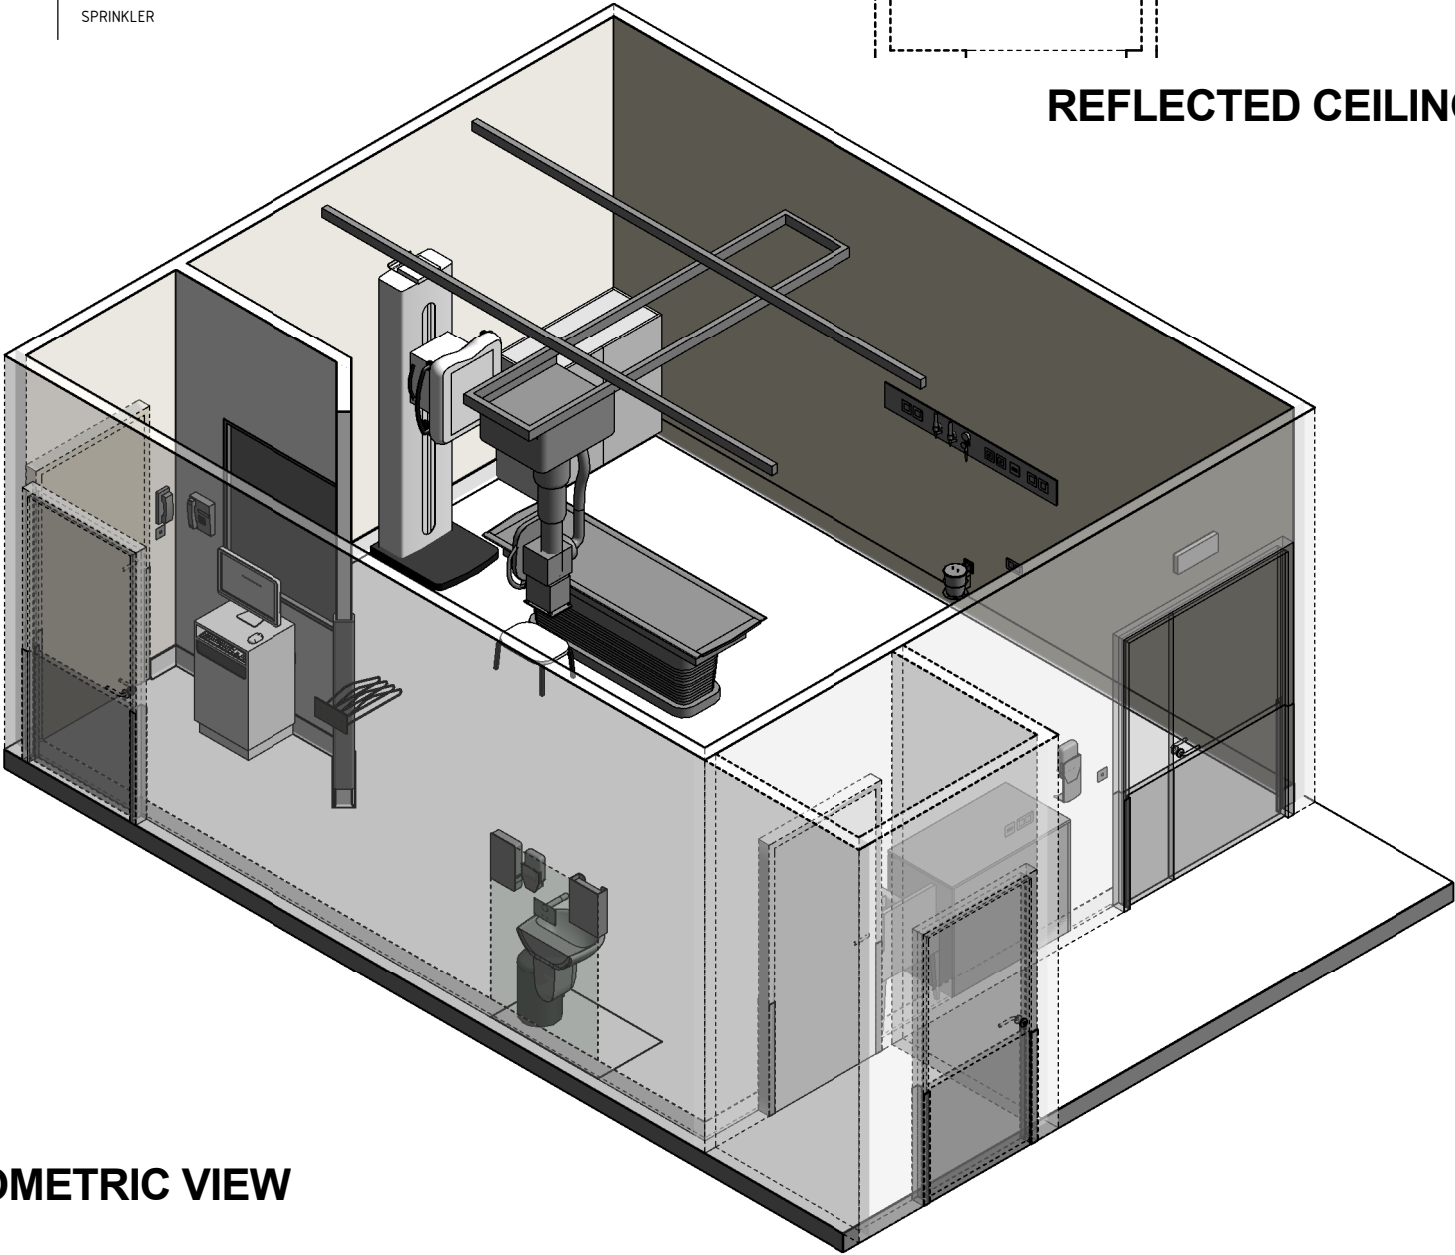

ISOMETRIC VIEW

REV	DESCRIPTION	DATE	BY	REV	DESCRIPTION	DATE	BY	COMPATIBILITY
1	FIRST ISSUE	17.11.23	JJ					
								iHFG
				DESIGNED	APPROVED	DATE	SCALE(S)	SHEET
				JJ	RH	17.11.23	1 : 50	3 OF 3
				REVIT FILE NAME		PAPER DRAWING ID		ISSUE
				genxr-36-i		genxr-36-i-3		1