

iHFG Standard Components

Room Layout Sheet

Room Name **Lecture Room, 100m2**

RLS Room Code

lec-100-i

RDS Room Code

lec-100-i

- BRCP

BRCW

CHR/EH

CHR/TA

CPT

LCT

PR/C

PRS/C

WCH
- BRACKET - PROJECTOR

BRACKET - WALL

CHAIR - ERGONOMIC, HIGH

CHAIR - TABLET ARM


CARPET

LECTERN

PROJECTOR - CEILING MOUNTED

PROJECTION SCREEN, CEILING MOUNTED

WHEELCHAIR

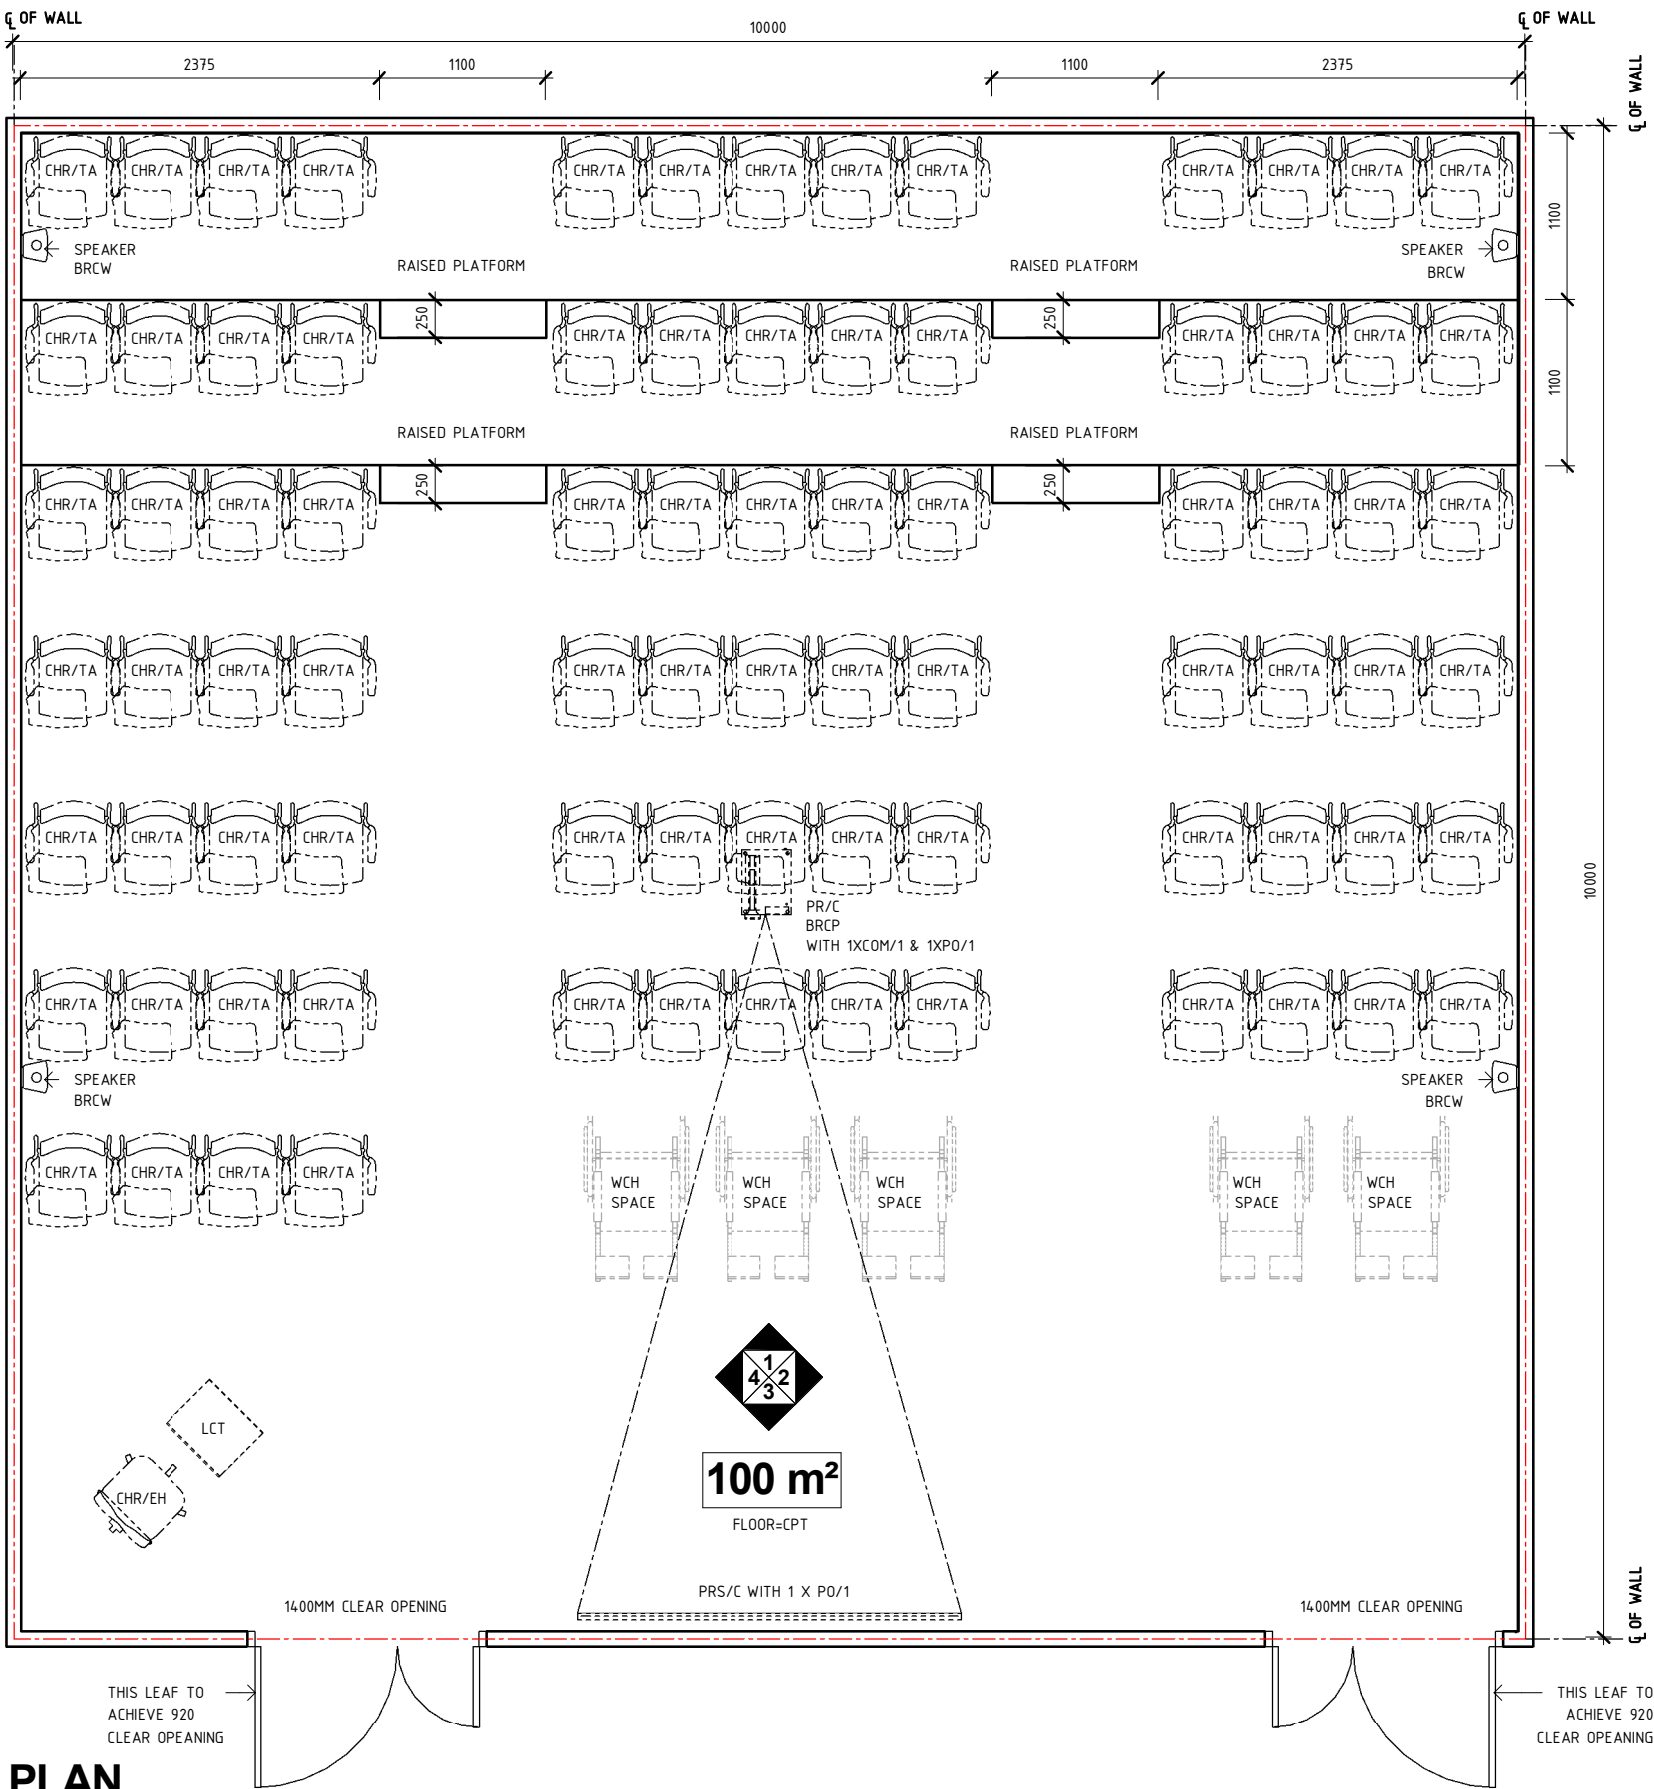

REV	DESCRIPTION	DATE	BY	REV	DESCRIPTION	DATE	BY	COMPATIBILITY																					
1	FIRST ISSUE	24.10.10	LL	4	GENERAL REVISION	25.05.23	AM	iHFG																					
2	GENERAL REVISION	30.08.11	SK																										
3	GENERAL REVISION	31.10.12	CT																										
iHFG International Health Facility Guidelines International Health Facility Guidelines at: www.healthdesign.com.au/iHFG Editable version of Standard Components on Health Facility Briefing System (HFBS) at: www.healthdesign.com.au ©TAHPI ISO 9001 QUALITY MANAGEMENT SYSTEM									<table><tr><th>DESIGNED</th><th>APPROVED</th><th>DATE</th><th>SCALE(S)</th><th>SHEET</th></tr><tr><td>AM</td><td>SA</td><td>25.05.23</td><td>1 : 50</td><td>1 OF 4</td></tr><tr><td colspan="2">REVIT FILE NAME</td><td colspan="2">PAPER DRAWING ID</td><td>ISSUE</td></tr><tr><td colspan="2">lec-100-i</td><td colspan="2">lec-100-i-1</td><td>4</td></tr></table>	DESIGNED	APPROVED	DATE	SCALE(S)	SHEET	AM	SA	25.05.23	1 : 50	1 OF 4	REVIT FILE NAME		PAPER DRAWING ID		ISSUE	lec-100-i		lec-100-i-1		4
DESIGNED	APPROVED	DATE	SCALE(S)	SHEET																									
AM	SA	25.05.23	1 : 50	1 OF 4																									
REVIT FILE NAME		PAPER DRAWING ID		ISSUE																									
lec-100-i		lec-100-i-1		4																									

This document is for advisory purpose only

Room Layout Sheet

lec-100-i

lec-100-i

Lecture Room, 100m²

BRCW	BRACKET - WALL	OP	OBSERVATION PANEL
CHR/EH	CHAIR - ERGONOMIC, HIGH	PO/2	POWER OUTLET - DOUBLE
CHR/TA	CHAIR - TABLET ARM	PO/C	POWER OUTLET - CLEANER'S
COM/2	COMMUNICATION OUTLET - DOUBLE	PRS/C	PROJECTION SCREEN, CEILING MOUNTED
CPT	CARPET	SK7	TIMBER SKIRTING
KP	KICKPLATE	WCH	WHEELCHAIR
LCT	LECTERN	WPF	WALL PAINT FINISH
LS/DD	LIGHT SWITCH - DOWNLIGHT DIMMER		



REV	DESCRIPTION	DATE	BY	REV	DESCRIPTION	DATE	BY	COMPATIBILITY
1	FIRST ISSUE	24.10.10	LL	4	GENERAL REVISION	25.05.23	AM	
2	GENERAL REVISION	30.08.11	SK					
3	GENERAL REVISION	31.10.12	CT					



International Health Facility Guidelines at:
www.healthdesign.com.au/iHFG
 Editable version of Standard Components on
 Health Facility Briefing System (HFBS) at:
[@TAHPI](http://www.healthdesign.com.au)



DESIGNED	APPROVED	DATE	SCALE(S)	SHEET
AM	SA	25.05.23	1 : 50	2 OF 4
REVIT FILE NAME		PAPER DRAWING ID		ISSUE
lec-100-i		lec-100-i-2		4

iHFG Standard Components

Room Layout Sheet

Room Name

Lecture Room, 100m2

RLS Room Code

lec-100-i

RDS Room Code


lec-100-i

GENERAL NOTES:

THIS DRAWING TO BE READ IN CONJUNCTION WITH R.D.S.
(ROOM DATA SHEETS) WHICH TAKES PRECEDENCE.

ALL SERVICES INDICATED ARE INDICATIVE AND SUBJECTED TO
DETAILED PROJECT SPECIFIC ENGINEERING DESIGN.

CEILING LEGEND:

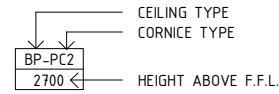


ACT-PC5
ACOUSTIC CEILING TILES WITH POWDERCOAT ALUMINIUM
CORNICE, FLUSHED AGAINST WALL


GRID LINE

TILE CEILING GRID (600 x 600)



ELECTRICAL LEGEND:

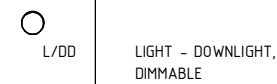

MECHANICAL LEGEND:

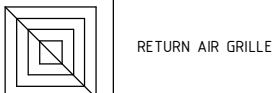

FIRE SERVICES LEGEND:

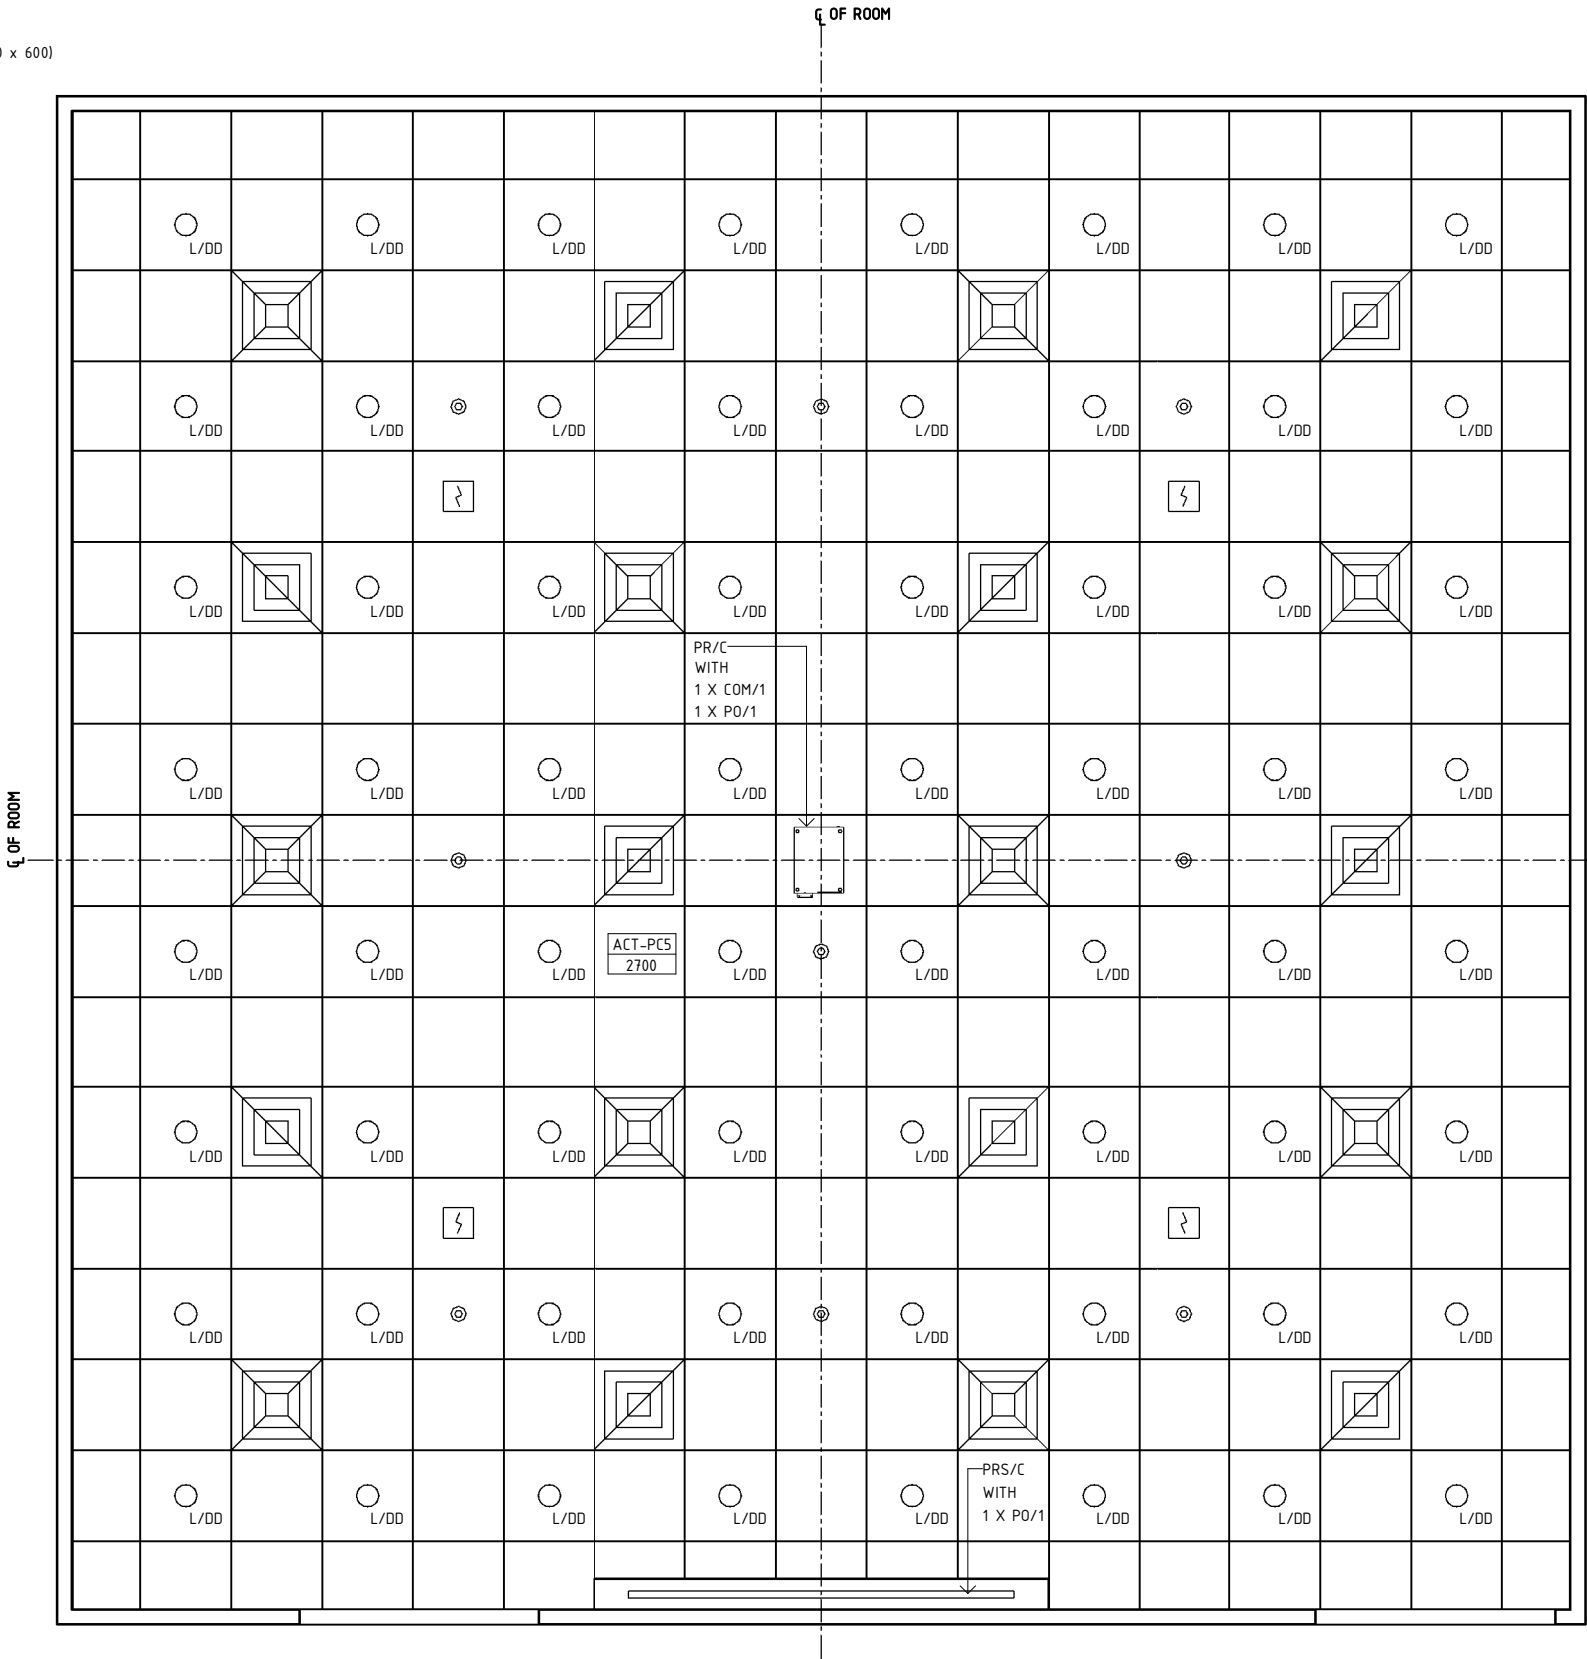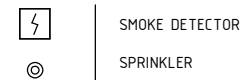

REFLECTED CEILING PLAN


REV	DESCRIPTION	DATE	BY	REV	DESCRIPTION	DATE	BY	COMPATIBILITY
1	FIRST ISSUE	24.10.10	LL	4	GENERAL REVISION	25.05.23	AM	iHFG
2	GENERAL REVISION	30.08.11	SK					
3	GENERAL REVISION	31.10.12	CT					
								DESIGNED AM
								APPROVED SA
								DATE 25.05.23
								SCALE(S) 1 : 50
								SHEET 3 OF 4
								REVIT FILE NAME lec-100-i
								PAPER DRAWING ID lec-100-i-3
								ISSUE 4

iHFG Standard Components

Room Layout Sheet

Room Name | Lecture Room, 100m2

RLS Room Code | lec-100-i
RDS Room Code | lec-100-i

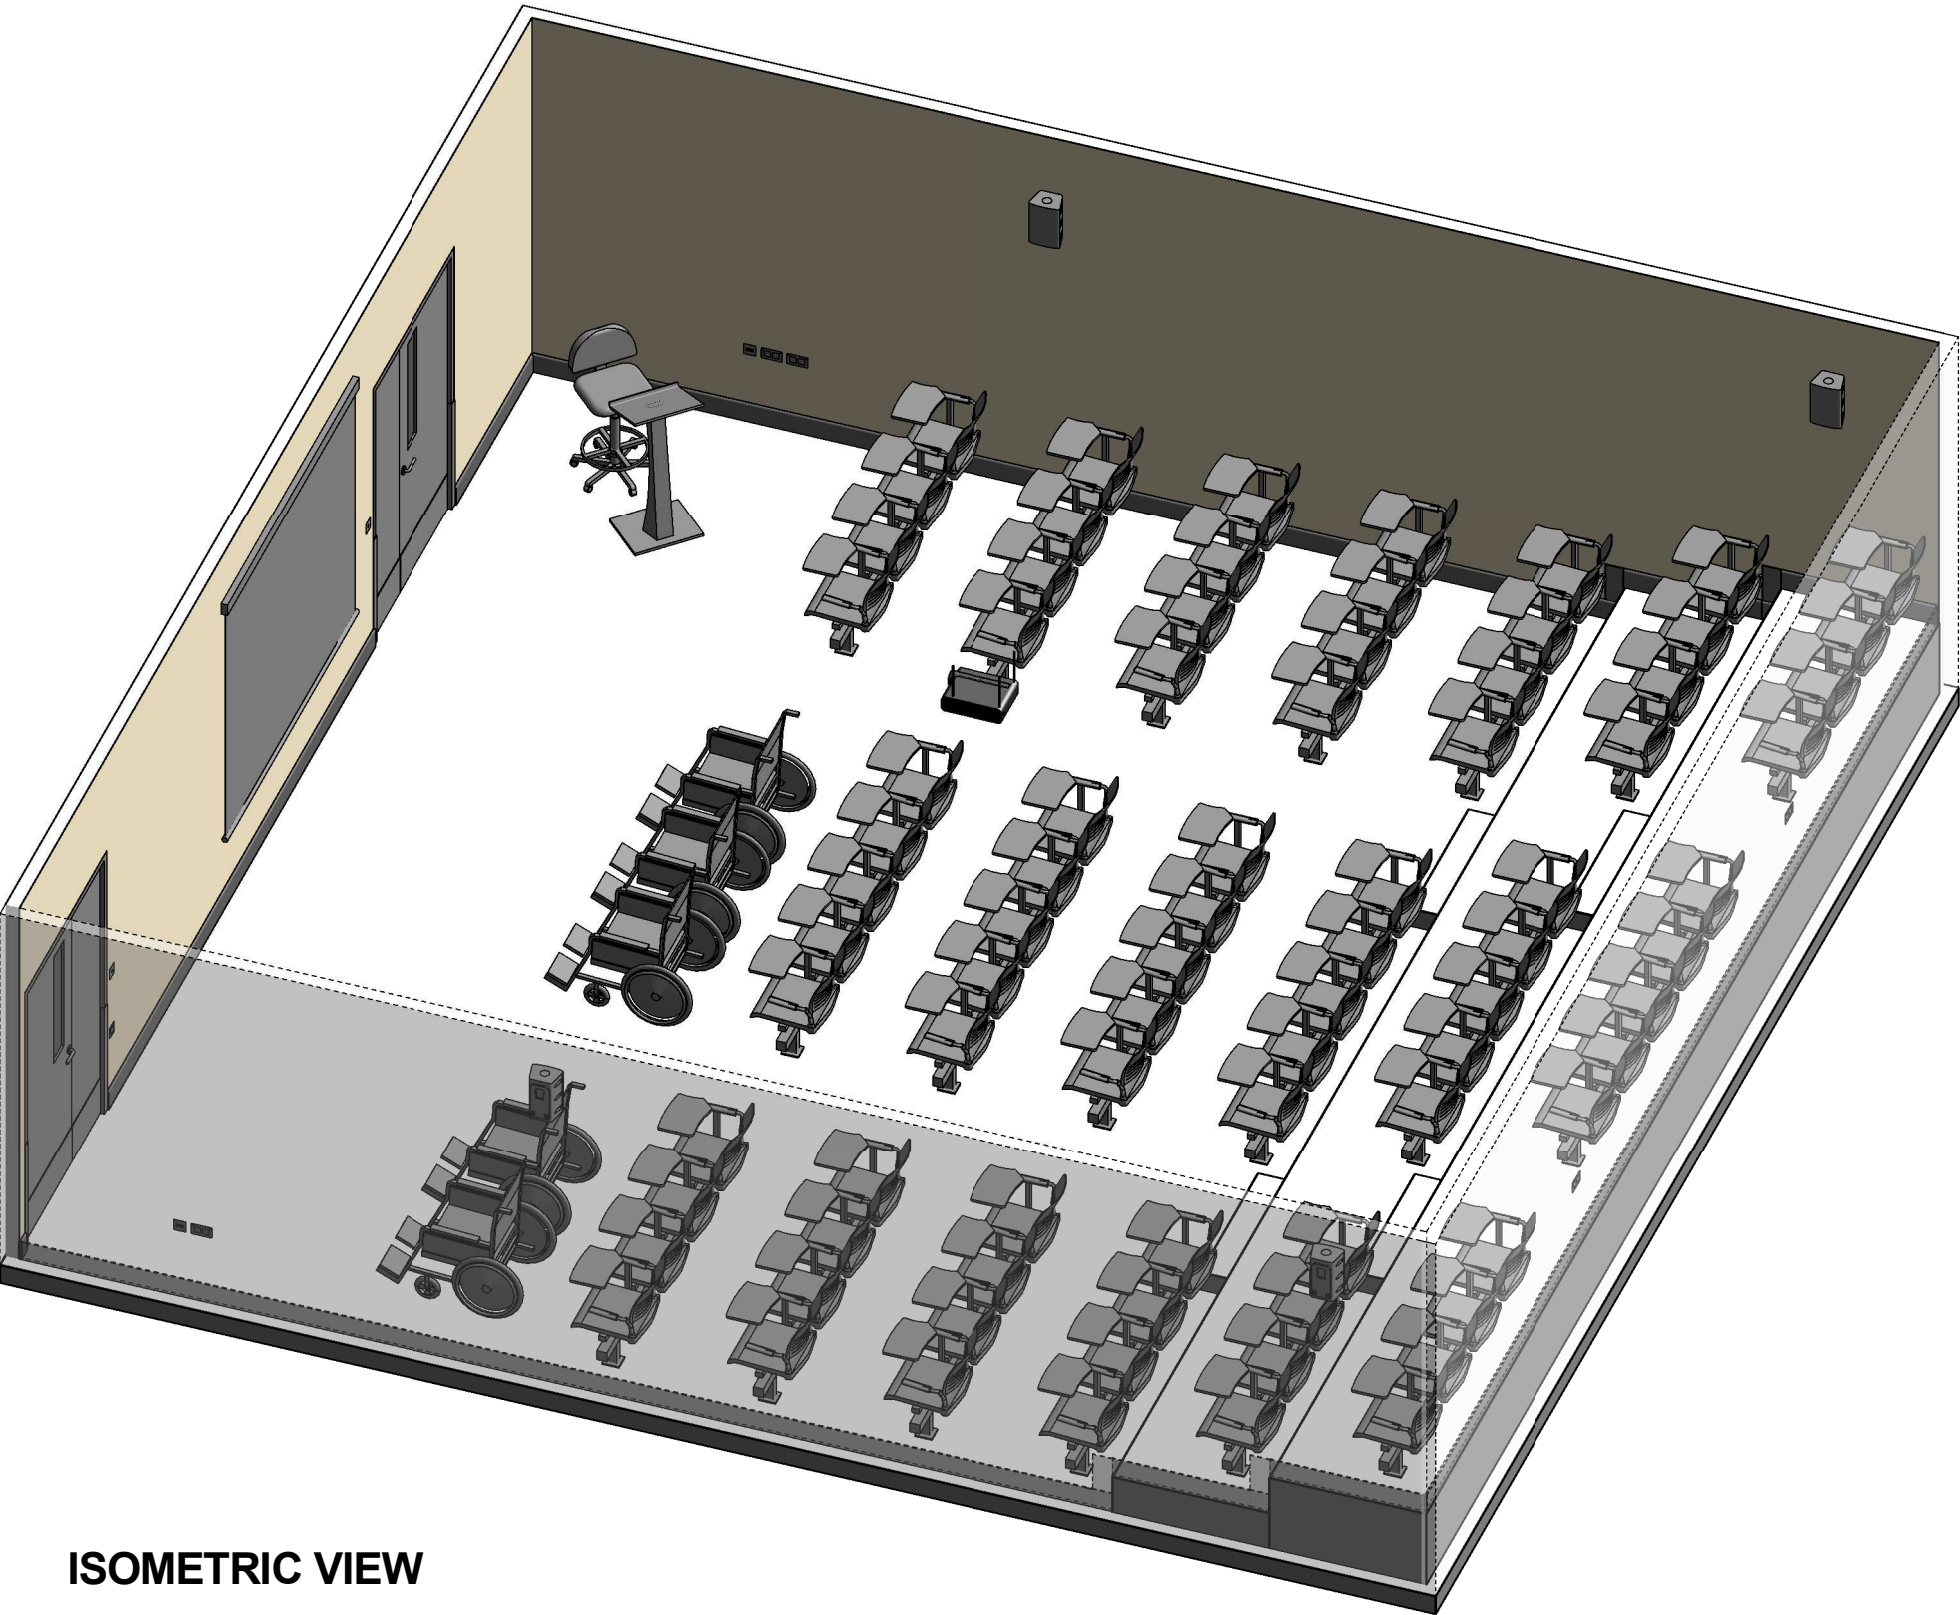

ISOMETRIC VIEW

REV	DESCRIPTION	DATE	BY	REV	DESCRIPTION	DATE	BY	COMPATIBILITY
1	FIRST ISSUE	24.10.10	LL	4	GENERAL REVISION	25.05.23	AM	iHFG
2	GENERAL REVISION	30.08.11	SK					
3	GENERAL REVISION	31.10.12	CT					

iHFG

International Health Facility Guidelines

International Health Facility Guidelines at:
www.healthdesign.com.au/iHFG
Editable version of Standard Components on
Health Facility Briefing System (HFBS) at:
www.healthdesign.com.au ©TAHPI

ISO 9001

QUALITY MANAGEMENT SYSTEM

DESIGNED	APPROVED	DATE	SCALE(S)	SHEET
AM	SA	25.05.23		4 OF 4
REVIT FILE NAME		PAPER DRAWING ID		ISSUE
lec-100-i		lec-100-i-4		4

This document is for advisory purpose only