

Room Layout Sheet

Inac-55-i

Inac-55-i

Room Name Lounge - Activities (Mental Health), 55m2

[illegible]

REV	DESCRIPTION	DATE	BY	REV	DESCRIPTION	DATE	BY	COMPATIBILITY
1	FIRST ISSUE	24.10.10	LL	4	GENERAL REVISION	25.05.23	SS	
2	GENERAL REVISION	30.08.11	SK					
3	GENERAL REVISION	31.10.12	CT					

International Health Facility Guidelines at:
www.healthdesign.com.au/iHFG
 Editable version of Standard Components on
 Health Facility Briefing System (HFBS) at:
www.healthdesign.com.au ©TAHP1

DESIGNED	APPROVED	DATE	SCALE(S)	SHEET
SS	SA	25.05.23	1 : 50	1 OF 4
REVIT FILE NAME Inac-55-i		PAPER DRAWING ID Inac-55-i-1		ISSUE 4


This document is for advisory purpose only

iHFG Standard Components


Room Layout Sheet

Room Name	Lounge - Activities (Mental Health), 55m2	RLS Room Code	Inac-55-i
		RDS Room Code	Inac-55-i


AS	ADJUSTABLE SHELF
BH/PB	BULKHEAD - PLASTERBOARD, PAINT FINISH
BLVI	BLIND - VENETIAN, INTEGRAL
BNL	BENCH - LAMINATE
BRCTVW	BRACKET - TELEVISION, WALL MOUNTED
CBD/FA	CUPBOARD - FULL HEIGHT, ADJUSTABLE SHELVES
CBD/UBL	CUPBOARD - UNDER BENCH, LOCKABLE
CBD/WL	CUPBOARD - WALL MOUNTED, LOCKABLE
CHR/P	CHAIR - PATIENT
COM/IPTV	COMMUNICATION OUTLET - INTERNET PROTOCOL TELEVISION
DFP	DOOR AND DOOR FRAME PROTECTION
EC	EMERGENCY CALL
GL	GLAZING
LO/1	LOUNGE - 1 SEAT
LS/R	LIGHT SWITCH - ROOM
OWIN	OBSERVATION WINDOW
PO/1	POWER OUTLET - SINGLE
PO/2	POWER OUTLET - DOUBLE
SAC	STAFF ASSIST CALL
SK7	TIMBER SKIRTING
TB/CO	TABLE - COFFEE
TP/HS	TELEPHONE - HANDSET, STANDARD
TV	TELEVISION
WBG/20	WASTE BIN - GENERAL, 20 LITRE
WPF	WALL PAINT FINISH

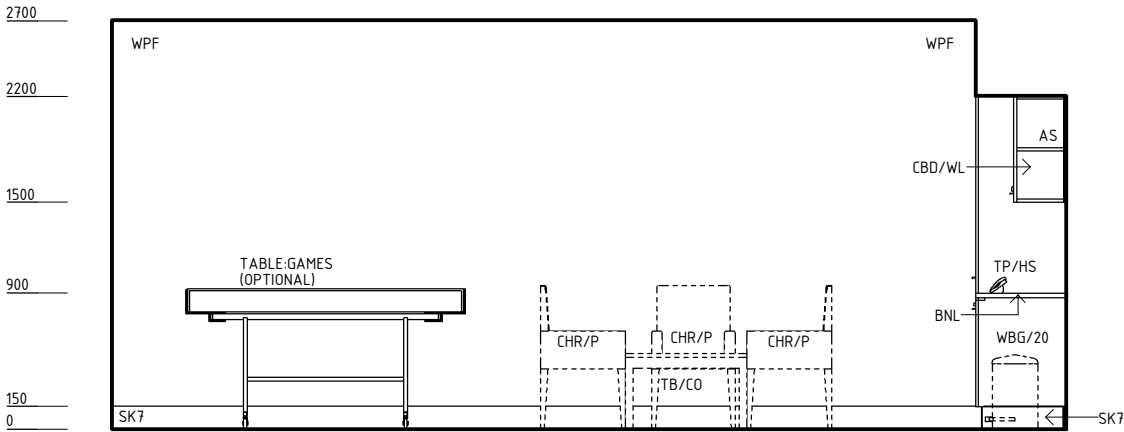

ELEVATION 2

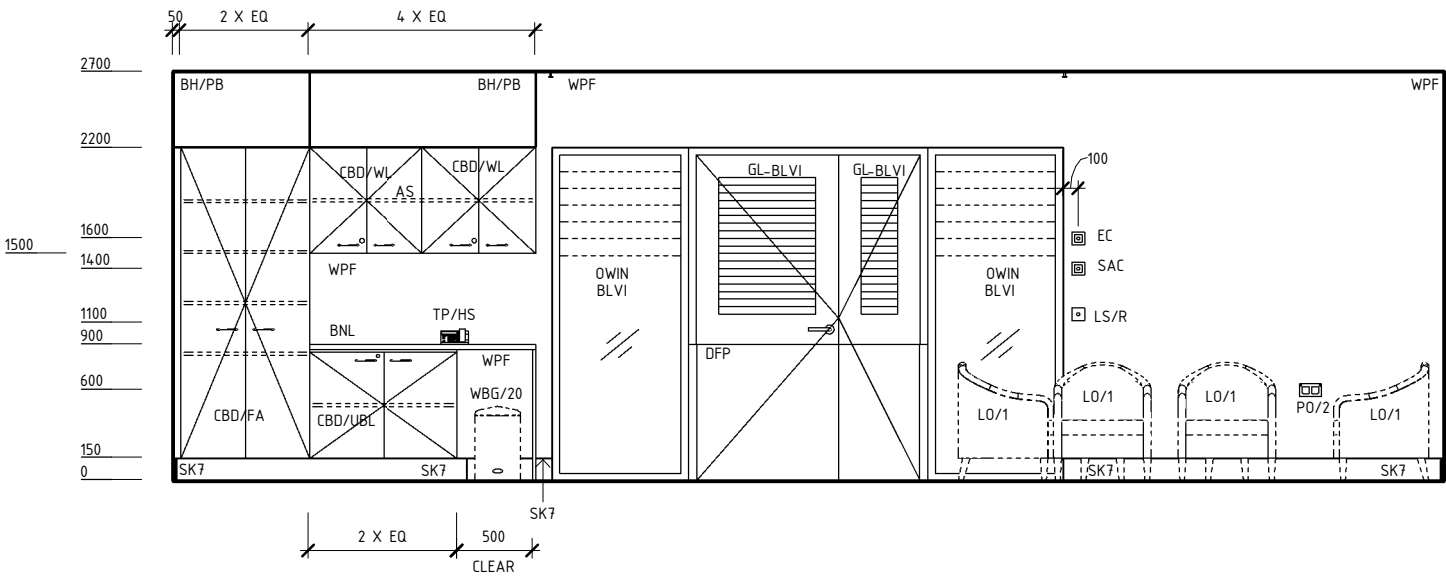

ELEVATION 3

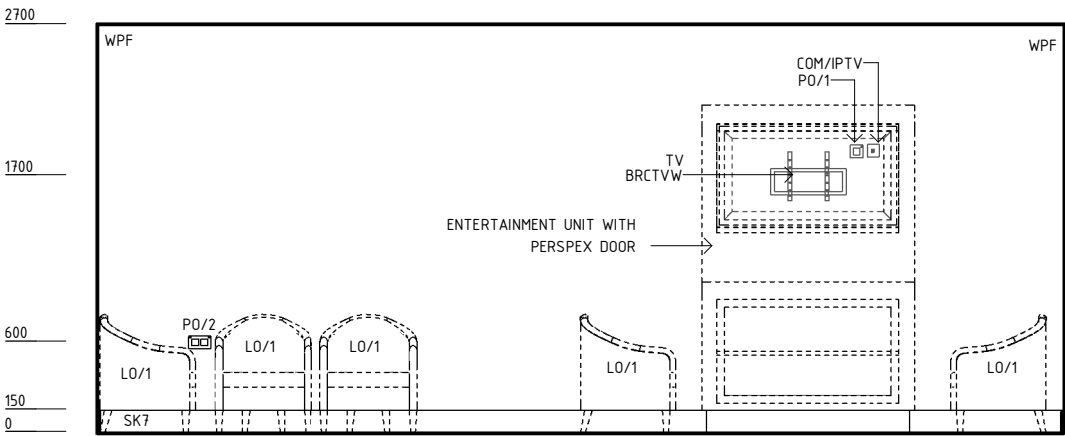

ELEVATION 4

REV	DESCRIPTION	DATE	BY	REV	DESCRIPTION	DATE	BY	COMPATIBILITY
1	FIRST ISSUE	24.10.10	LL	4	GENERAL REVISION	25.05.23	SS	iHFG
2	GENERAL REVISION	30.08.11	SK					
3	GENERAL REVISION	31.10.12	CT					
iHFG International Health Facility Guidelines International Health Facility Guidelines at: www.healthdesign.com.au/iHFG Editable version of Standard Components on Health Facility Briefing System (HFBS) at: www.healthdesign.com.au ©TAHPI								DESIGNED SS APPROVED SA DATE 25.05.23 SCALE(S) 1 : 50 SHEET 2 OF 4
ISO 9001 QUALITY MANAGEMENT SYSTEM REVIT FILE NAME Inac-55-i PAPER DRAWING ID Inac-55-i-2 ISSUE 4								

iHFG Standard Components

Room Layout Sheet

Room Name

Lounge - Activities (Mental Health), 55m2

RLS Room Code

Inac-55-i

RDS Room Code

Inac-55-i

GENERAL NOTES:

THIS DRAWING TO BE READ IN CONJUNCTION WITH R.D.S. (ROOM DATA SHEETS) WHICH TAKES PRECEDENCE.

ALL SERVICES INDICATED ARE INDICATIVE AND SUBJECTED TO DETAILED PROJECT SPECIFIC ENGINEERING DESIGN.

CEILING LEGEND:


BP-PC2
2700

CEILING TYPE
CORNICE TYPE
HEIGHT ABOVE F.F.L.


BH/PB
PB-PC3

BULKHEAD - PLASTERBOARD, PAINT FINISH
PLASTERBOARD FLUSH SET CEILING, WITH PLASTERBOARD
SQUARE SET CORNICE


TILE CEILING GRID (600 x 600)



GRID LINE


ELECTRICAL LEGEND:


L/LLV

LIGHT - LED LIGHT, VANDAL PROOF

MECHANICAL LEGEND:

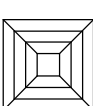

SUPPLY AIR GRILLE

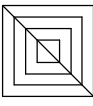
RETURN AIR GRILLE

FIRE SERVICES LEGEND:


SMOKE DETECTOR


SPRINKLER

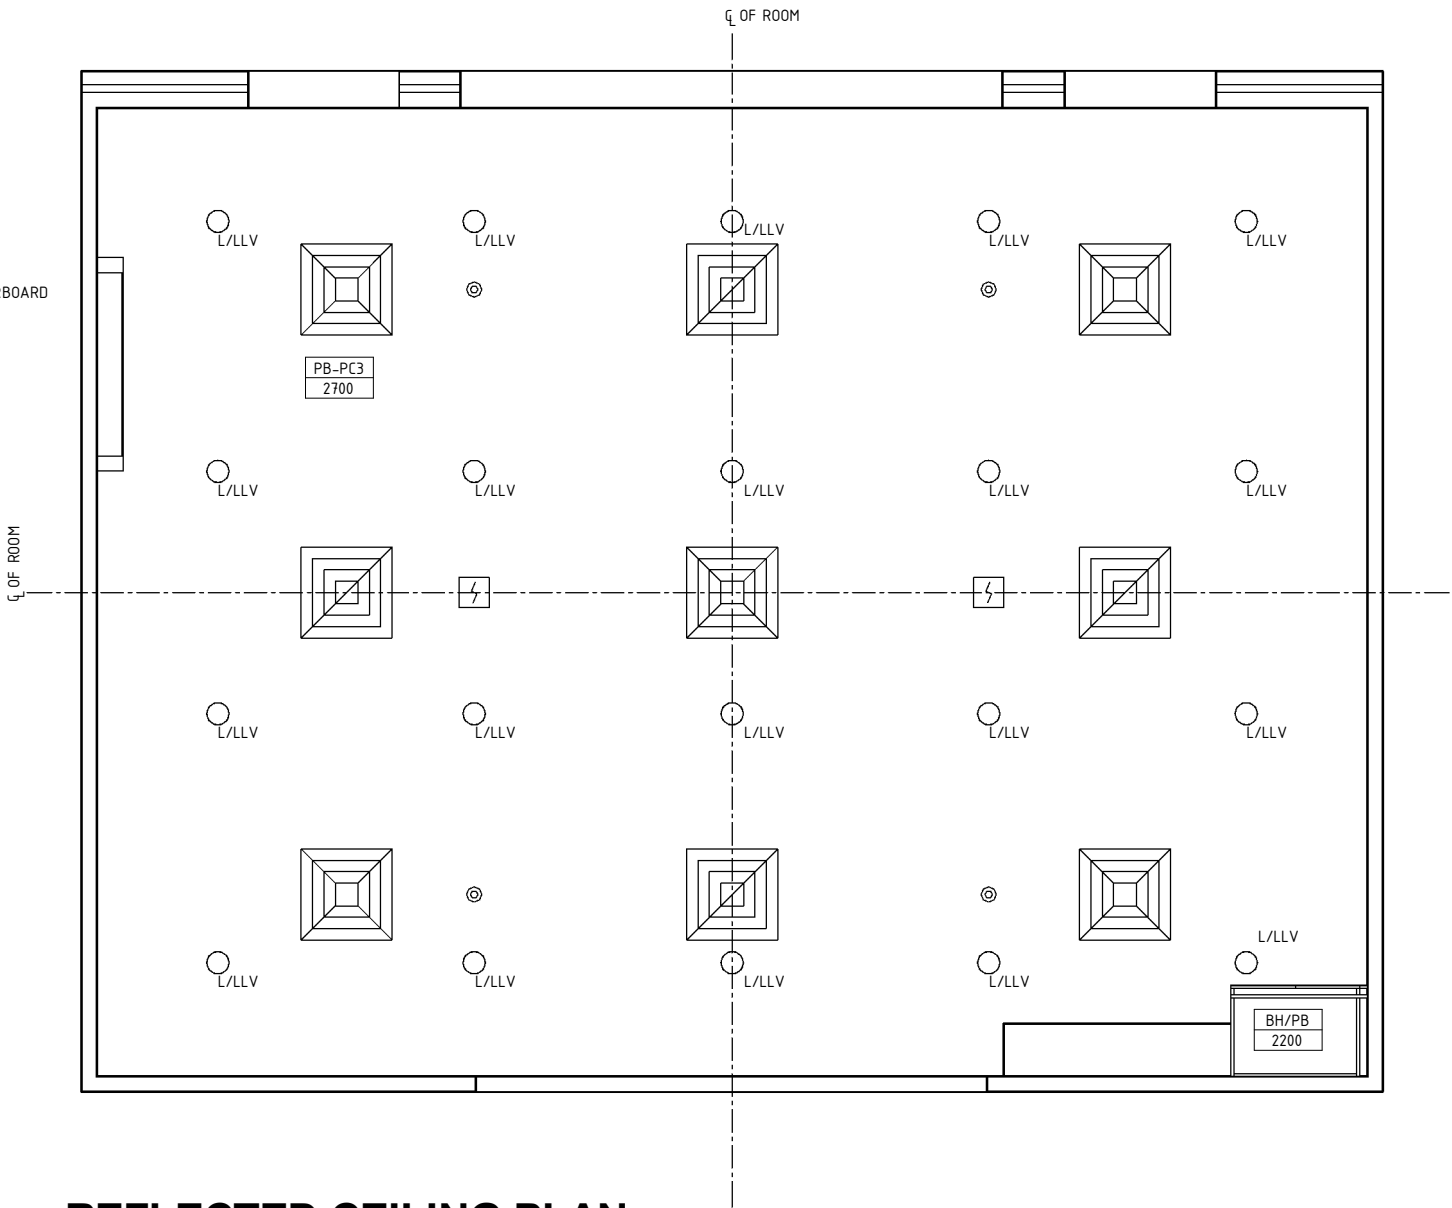

REFLECTED CEILING PLAN

REV	DESCRIPTION	DATE	BY	REV	DESCRIPTION	DATE	BY	COMPATIBILITY																				
1	FIRST ISSUE	24.10.10	LL	4	GENERAL REVISION	25.05.23	SS	iHFG																				
2	GENERAL REVISION	30.08.11	SK																									
3	GENERAL REVISION	31.10.12	CT																									
iHFG International Health Facility Guidelines International Health Facility Guidelines at: www.healthdesign.com.au/iHFG Editable version of Standard Components on Health Facility Briefing System (HFBS) at: www.healthdesign.com.au ©TAHPI ISO 9001 QUALITY MANAGEMENT SYSTEM <table><tr><th>DESIGNED</th><th>APPROVED</th><th>DATE</th><th>SCALE(S)</th><th>SHEET</th></tr><tr><td>SS</td><td>SA</td><td>25.05.23</td><td>1 : 50</td><td>3 OF 4</td></tr><tr><td colspan="2">REVIT FILE NAME</td><td colspan="2">PAPER DRAWING ID</td><td>ISSUE</td></tr><tr><td colspan="2">Inac-55-i</td><td colspan="2">Inac-55-i-3</td><td>4</td></tr></table>									DESIGNED	APPROVED	DATE	SCALE(S)	SHEET	SS	SA	25.05.23	1 : 50	3 OF 4	REVIT FILE NAME		PAPER DRAWING ID		ISSUE	Inac-55-i		Inac-55-i-3		4
DESIGNED	APPROVED	DATE	SCALE(S)	SHEET																								
SS	SA	25.05.23	1 : 50	3 OF 4																								
REVIT FILE NAME		PAPER DRAWING ID		ISSUE																								
Inac-55-i		Inac-55-i-3		4																								

This document is for advisory purpose only

iHFG Standard Components

Room Layout Sheet

Room Name

Lounge - Activities (Mental Health), 55m2

RLS Room Code

Inac-55-i

RDS Room Code

Inac-55-i



ISOMETRIC VIEW 01



ISOMETRIC VIEW 02

REV	DESCRIPTION	DATE	BY	REV	DESCRIPTION	DATE	BY	COMPATIBILITY
1	FIRST ISSUE	24.10.10	LL	4	GENERAL REVISION	25.05.23	SS	iHFG
2	GENERAL REVISION	30.08.11	SK					
3	GENERAL REVISION	31.10.12	CT					

iHFG

International Health Facility Guidelines

This document is for advisory purpose only

International Health Facility Guidelines at:
www.healthdesign.com.au/iHFG
Editable version of Standard Components on
Health Facility Briefing System (HFBS) at:
www.healthdesign.com.au ©TAHPI

ISO 9001
QUALITY
MANAGEMENT SYSTEM

DESIGNED	APPROVED	DATE	SCALE(S)	SHEET
SS	SA	25.05.23		4 OF 4
REVIT FILE NAME		PAPER DRAWING ID		ISSUE
Inac-55-i		Inac-55-i-4		4