


iHFG Standard Components

Room Layout Sheet

Room Name		Operating Room - C-Section		RLS Room Code	or-csec-i
				RDS Room Code	or-csec-i
ANMM	ANAESTHETIC - MACHINE WITH ANAESTHETIC MONITOR	PO/C	POWER OUTLET - CLEANER'S	SUPPLY UNIT - ANAESTHETIC (SUP/A)	4 x AV (2 PER ARM) 4 x COM/2 (2 PER ARM) 1 x O2 2 x N2O (1 PER ARM) 1 x MA 1 x S 2 x SC (1 PER ARM) 1 x EC 1 x SAC 1 x OPC (OPTIONAL) 12 x PO/11 (6 PER ARM) 1 x DCE 1 x TA/DC (FOR SUPPLY UNIT BRAKES)
AV	AUDIO VISUAL OUTLET	PU/IN1	PUMP - INFUSION, SINGLE	SUPPLY UNIT - SURGICAL (SUP/S)	4 x AV 4 x COM/2 1 x O2 1 x MA 1 x S 2 x SA 1 x CO2 (OPTIONAL) 12 x PO/11 1 x DCE 1 x TA/DC (FOR SUPPLY UNIT BRAKES)
BLVI	BLIND - VENETIAN, INTEGRAL	PU/S	PUMP - SYRINGE	L/O3CM (IN CEILING OUTLETS)	1 x AV (MON/D) 1 x COM/2 (MON/D) 1 x DCU/1 1 x PO/2U (MON/D) 1 x COM/DC (IN LIGHT CAMERA)
BNR	BENCH - RESINATE	PU/SAP	PUMP - SUCTION, ASPIRATOR, PORTABLE	CONP/SR	1 x DCU/1 1 x COM/DC
BRCCM	BRACKET - CARDIAC MONITOR	PU/SAUM	PUMP - SUCTION, ASPIRATOR, UTERINE, MOBILE		
BRCSB	BRACKET - SUCTION BOTTLE	RAG	RETURN AIR GRILLE		
BS1	BOWL STAND - SINGLE	S	SUCTION		
CARP	CARDIAC PROTECTED	SB	SUCTION BOTTLE		
CBT/BFW	CABINET - BLANKET/ FLUID WARMING	SBC	SUCTION BOTTLE CARRIER		
CBT/STO	CABINET - STORAGE, OPERATING THEATRE INSTRUMENT	SCD	SEQUENTIAL COMPRESSION DEVICE		
CHR/A	CHAIR - ANAESTHETIST	SK4	FLOOR VINYL COVED SKIRTING		
CMP	COMPUTER	SME	SMOKE EVACUATOR		
COM/1	COMMUNICATION OUTLET - SINGLE	SP	SERVICES PANEL		
COM/2	COMMUNICATION OUTLET - DOUBLE	SPE/A	SERVICES PENDANT - ANAESTHESIA		
COM/DC	COMMUNICATION OUTLET - DIRECT CONNECTION	SPE/S	SERVICES PENDANT - SURGICAL		
CONP/SR	CONTROL PANEL - SURGICAL, RECESSED	ST/O	STOOL - OPERATING, MOBILE		
DCE	DIRECT CONNECTION - EMERGENCY POWER SUPPLY	T/A	TROLLEY - ANAESTHETIC		
DCU/1	DIRECT CONNECTION - UNINTERRUPTED POWER SUPPLY, SINGLE	T/AMD	TROLLEY - AUTOMATED MEDICATION DISPENSING		
DDG	DISPENSER - DISPOSABLE GLOVES	T/G	TROLLEY - GOWNS		
DFP	DOOR AND DOOR FRAME PROTECTION	T/I	TROLLEY - INSTRUMENT		
DFR	DEFIBRILLATOR	T/R	TROLLEY - RESUSCITATION, ADULT		
ESU	ELECTRO SURGICAL UNIT	T/SCC	TROLLEY - SURGICAL CASE, CLOSED		
FST	FOOTSTOOL	TA/DC	TOOL AIR - DIRECT CONNECTION		
IVS	IV STAND - MOBILE	TB/MY	TABLE - MAYO		
KB	KICKBUCKET & STAND	TP/HH	TELEPHONE - HANDSET, HANDSFREE		
L/CCD	LIGHT - COLOUR CORRECTED, DIMMABLE	V1	VINYL FLOORING, STANDARD SLIP RESISTANT		
L/O3CM	LIGHT - OPERATING, 3-ARM, 2 LIGHT WITH CAMERA / 1 MONITOR	WP/A	WAVE PAD ACCESS		
LIND/S	LINEN CARRIER - DIRTY, SINGLE	WPFSR	WALL PAINT FINISH, SCRUB RESISTANT		
MA	MEDICAL AIR	WR/NR	WARMER, NEONATAL WITH RESUS		
MON/C	MONITOR - CARDIAC				
MON/D	MONITOR - DISPLAY				
O2	OXYGEN				
OP	OBSERVATION PANEL				
OTA/M	OPERATING TABLE - MOBILE, ELECTRIC	SERVICE PANEL (SP)	2 x COM/2 2 x O2 2 x MA 2 x S 8 x PO/11		
PC2	PLASTERBOARD CORNICE, FLUSHED COVED				
PO/11	ISOLATED POWER SUPPLY - SINGLE				
PO/2E	POWER OUTLET - EMERGENCY, DOUBLE				
PO/2U	UNINTERRUPTED POWER SUPPLY - DOUBLE				

NOTE:
NUMBER OF REQUIRED SERVICES PER PENDANT TO BE ADJUSTED TO MEET PROJECT REQUIREMENTS BUT NOT TO BE LESS THAN THE NUMBERS SHOWN HERE.

NOTE:
WALL FINISH: FULL HEIGHT WALL VINYL OR EPOXY PAINT OR WPFSR.
DOOR: LAMINATED DOOR PANEL WITH ENAMEL PAINT FINISH ON METAL DOOR FRAME

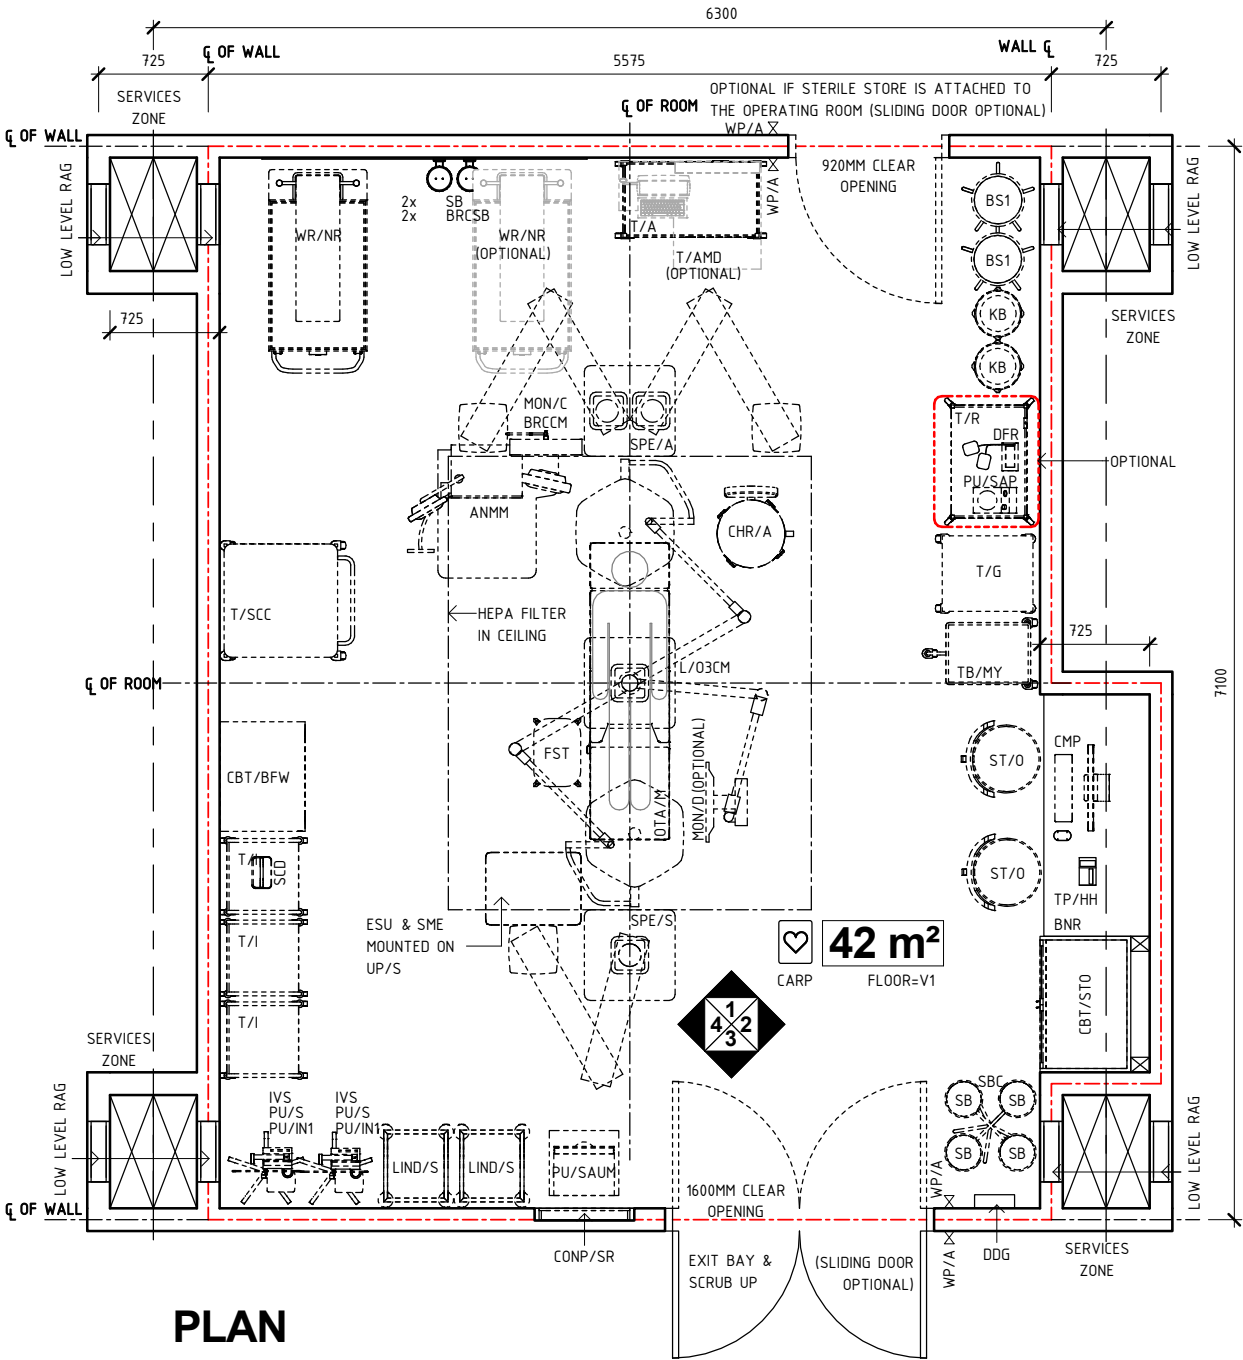

REV	DESCRIPTION	DATE	BY	REV	DESCRIPTION	DATE	BY	COMPATIBILITY
1	FIRST ISSUE	31.10.24	AK					
								iHFG
								DESIGNED AK
								APPROVED RH
								DATE 31.10.24
								SCALE(S) 1 : 50
								SHEET 1 OF 4
								REVIT FILE NAME or-csec-i
								PAPER DRAWING ID or-csec-i-1
								ISSUE 1

Room Layout Sheet

Room Name	Operating Room - C-Section	RLS Room Code	or-csec-i
		RDS Room Code	or-csec-i

BLVI	BLIND - VENETIAN, INTEGRAL
BNR	BENCH - RESINATE
BRCSB	BRACKET - SUCTION BOTTLE
BS1	BOWL STAND - SINGLE
CBT/BFW	CABINET - BLANKET/ FLUID WARMING
CBT/STO	CABINET - STORAGE, OPERATING THEATRE INSTRUMENT
CMP	COMPUTER
COM/1	COMMUNICATION OUTLET - SINGLE
COM/2	COMMUNICATION OUTLET - DOUBLE
CONP/SR	CONTROL PANEL - SURGICAL, RECESSED
DDG	DISPENSER - DISPOSABLE GLOVES
DFP	DOOR AND DOOR FRAME PROTECTION
DFR	DEFIBRILLATOR
IVS	IV STAND - MOBILE
KB	KICKBUCKET & STAND
L/03CM	LIGHT - OPERATING, 3-ARM, 2 LIGHT WITH CAMERA / 1 MONITOR
LIND/S	LINEN CARRIER - DIRTY, SINGLE
MA	MEDICAL AIR
O2	OXYGEN
OP	OBSERVATION PANEL
PC2	PLASTERBOARD CORNICE, FLUSHED COVERED
P0/1I	ISOLATED POWER SUPPLY - SINGLE
P0/2E	POWER OUTLET - EMERGENCY, DOUBLE
P0/2U	UNINTERRUPTED POWER SUPPLY - DOUBLE
P0/C	POWER OUTLET - CLEANER'S
PU/IN1	PUMP - INFUSION, SINGLE
PU/S	PUMP - SYRINGE
PU/SAP	PUMP - SUCTION, ASPIRATOR, PORTABLE
PU/SAUM	PUMP - SUCTION, ASPIRATOR, UTERINE, MOBILE
RAG	RETURN AIR GRILLE
S	SUCTION
SB	SUCTION BOTTLE
SBC	SUCTION BOTTLE CARRIER
SCD	SEQUENTIAL COMPRESSION DEVICE
SK4	FLOOR VINYL COVERED SKIRTING
SP	SERVICES PANEL
T/A	TROLLEY - ANAESTHETIC
T/AMD	TROLLEY - AUTOMATED MEDICATION DISPENSING
T/G	TROLLEY - GOWNS
T/I	TROLLEY - INSTRUMENT
T/R	TROLLEY - RESUSCITATION, ADULT
T/SCC	TROLLEY - SURGICAL CASE, CLOSED
TB/MY	TABLE - MAYO
TP/HH	TELEPHONE - HANDSET, HANDSFREE
WP/A	WAVE PAD ACCESS
WPFSR	WALL PAINT FINISH, SCRUB RESISTANT



SUPPLY UNIT -	4 x AV (2 PER ARM)
ANAESTHETIC	4 x COM/2 (2 PER ARM)
(SUP/A)	1 x O2
	2 x N2O (1 PER ARM)
	1 x MA
	1 x S
	2 x SC (1 PER ARM)
	1 x EC
	1 x SAC
	1 x OPC (OPTIONAL)
	12 x PO/11 (6 PER ARM)
	1 x DCE
	1 x TA/DC (FOR SUPPLY UNIT BRAKES)

SUPPLY UNIT -	4 x AV
SURGICAL (SUP/S)	4 x COM/2
	1 x O2
	1 x MA
	1 x S
	2 x SA
	1 x CO2 (OPTIONAL)
	12 x PO/11
	1 x DCE
	1 x TA/DC (FOR SUPPLY UNIT BRAKES)


L/O3CM	1 x AV (MON/D)
(IN CEILING	1 x COM/2 (MON/D)
OUTLETS)	1 x DCU/1
	1 x PO/2U (MON/D)
	1 x COM/DC (IN LIGHT CAMERA)

COMP/SR	1 x DCU/1
	1 x COM/DC



SERVICE PANEL	2 x COM/2
(SP)	2 x O2
	2 x MA
	2 x S
	8 x PQ/1

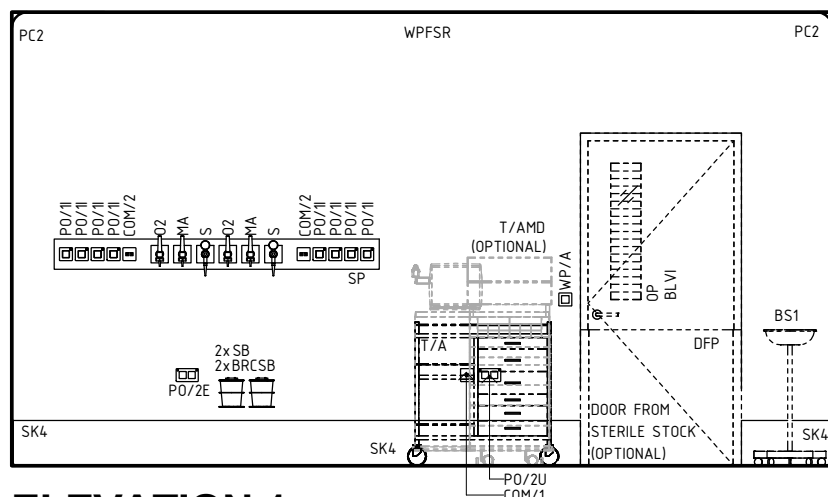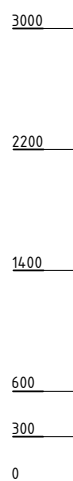


ELEVATION 1

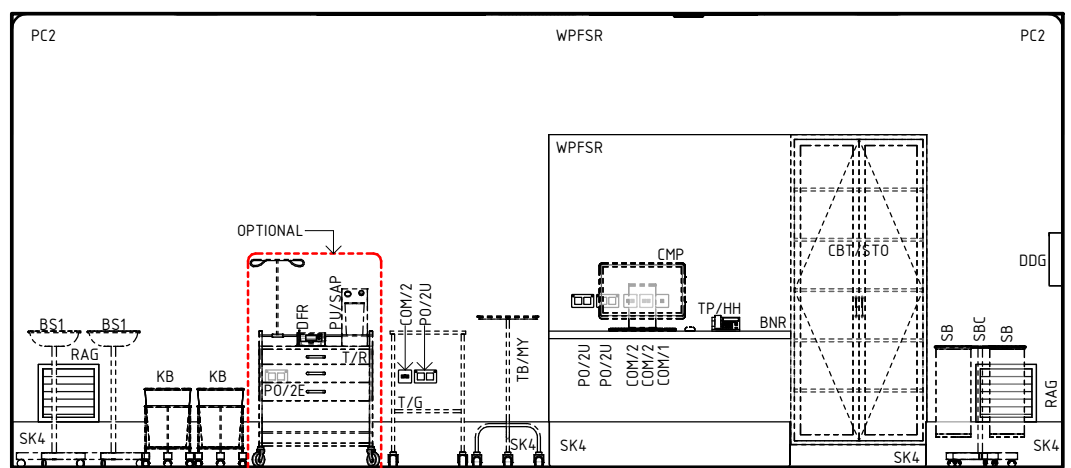

ELEVATION 2

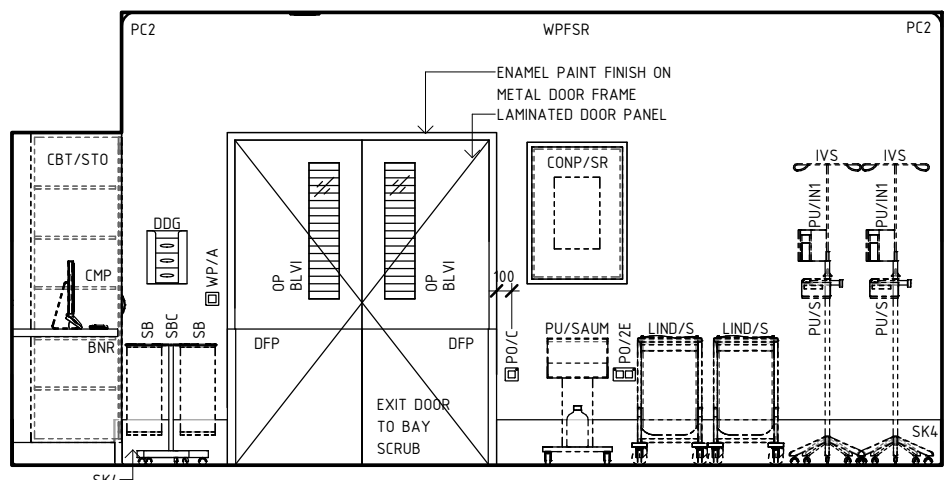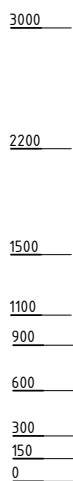

ELEVATION 3

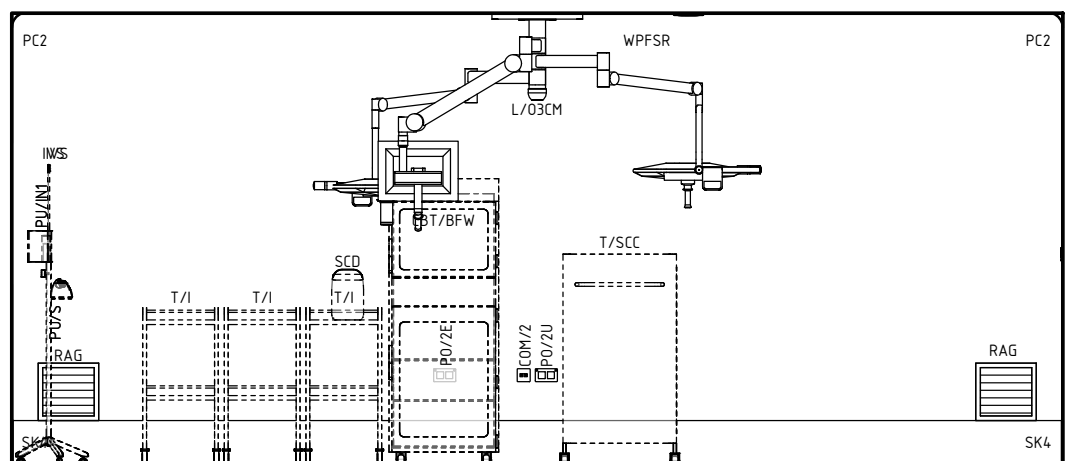

ELEVATION 4

NOTE: NUMBER OF REQUIRED SERVICES PER PENDANT TO BE ADJUSTED TO MEET PROJECT REQUIREMENTS BUT NOT TO BE LESS THAN THE NUMBERS SHOWN HERE.
NOTE: WALL FINISH: FULL HEIGHT WALL VINYL OR EPOXY PAINT OR WPFSR. DOOR: LAMINATED DOOR PANEL WITH ENAMEL PAINT FINISH ON METAL DOOR FRAME

REV	DESCRIPTION	DATE	BY	REV	DESCRIPTION	DATE	BY	COMPATIBILITY
1	FIRST ISSUE	31.10.24	AK					iHFG



International Health Facility Guidelines at:
www.healthdesign.com.au/iHFG
 Editable version of Standard Components on
 Health Facility Briefing System (HFBS) at:
www.healthdesign.com.au ©TAHPI



DESIGNED	APPROVED	DATE	SCALE(S)	SHEET
AK	RH	31.10.24	1 : 50	2 OF 4
REVIT FILE NAME		PAPER DRAWING ID		ISSUE
or-csec-i		or-csec-i-2		1

Room Layout Sheet

or-csec-i

or-csec-i

Room Name	Operating Room - C-Section
-----------	----------------------------

THIS DRAWING TO BE READ IN CONJUNCTION WITH R.D.S.
(ROOM DATA SHEETS) WHICH TAKES PRECEDENCE.

ALL SERVICES INDICATED ARE INDICATIVE AND SUBJECTED TO DETAILED PROJECT SPECIFIC ENGINEERING DESIGN.

BP-PC2
2700

CEILING TYPE
CORNICE TYPE
HEIGHT ABOVE F.F.L.


PBSR-PC2	PLASTERBOARD FLUSH SET CEILING, SCRUB RESISTANT PAINT FINISH WITH PLASTERBOARD CORNICE, FLUSHED COVERED
----------	---

— — — GRID LINE

	L/CC	LIGHT - COLOUR CORRECTED
	L/CCD	LIGHT - COLOUR CORRECTED, DIMMABLE

HEPA FILTER GRILLE

	SMOKE DETECTOR
	SPRINKLER

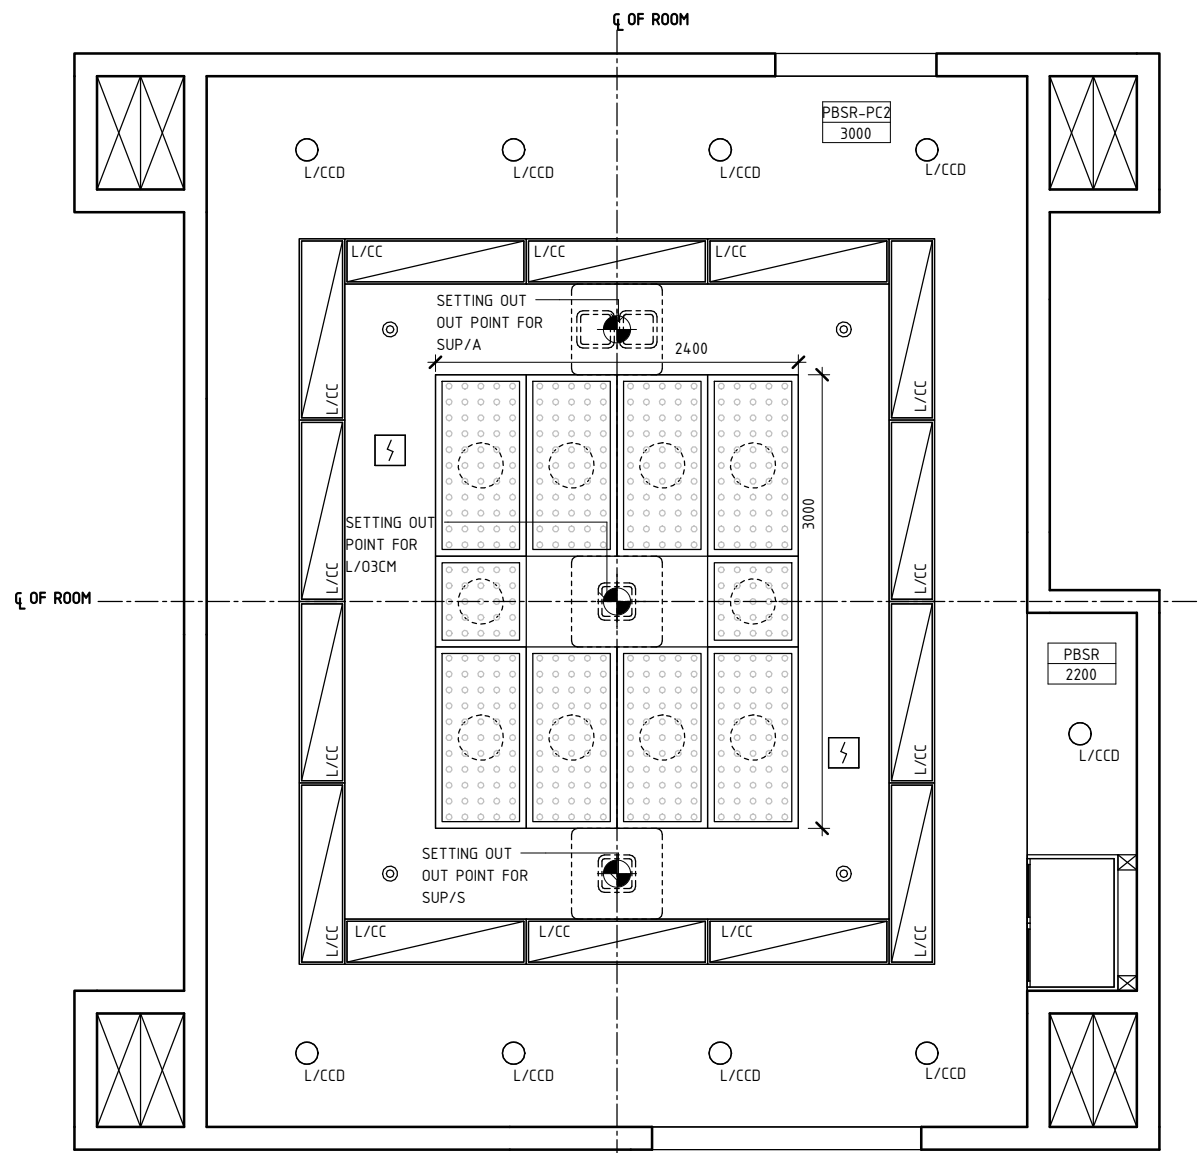

REFLECTED CEILING PLAN

REV	DESCRIPTION	DATE	BY	REV	DESCRIPTION	DATE	BY	COMPATIBILITY
1	FIRST ISSUE	31.10.24	AK					



International Health Facility Guidelines

International Health Facility Guidelines at:
www.healthdesign.com.au/iHFG
 Editable version of Standard Components on
 Health Facility Briefing System (HFBS) at:
www.healthdesign.com.au ©TAHPI



DESIGNED	APPROVED	DATE	SCALE(S)	SHEET
AK	RH	27.01.23	1 : 50	3 OF 4
REVIT FILE NAME		PAPER DRAWING ID		ISSUE
or-csec-i		or-csec-i-3		1

This document is for advisory purpose only

iHFG Standard Components

Room Layout Sheet

Room Name


Operating Room - C-Section

RLS Room Code


or-csec-i

RDS Room Code

or-csec-i

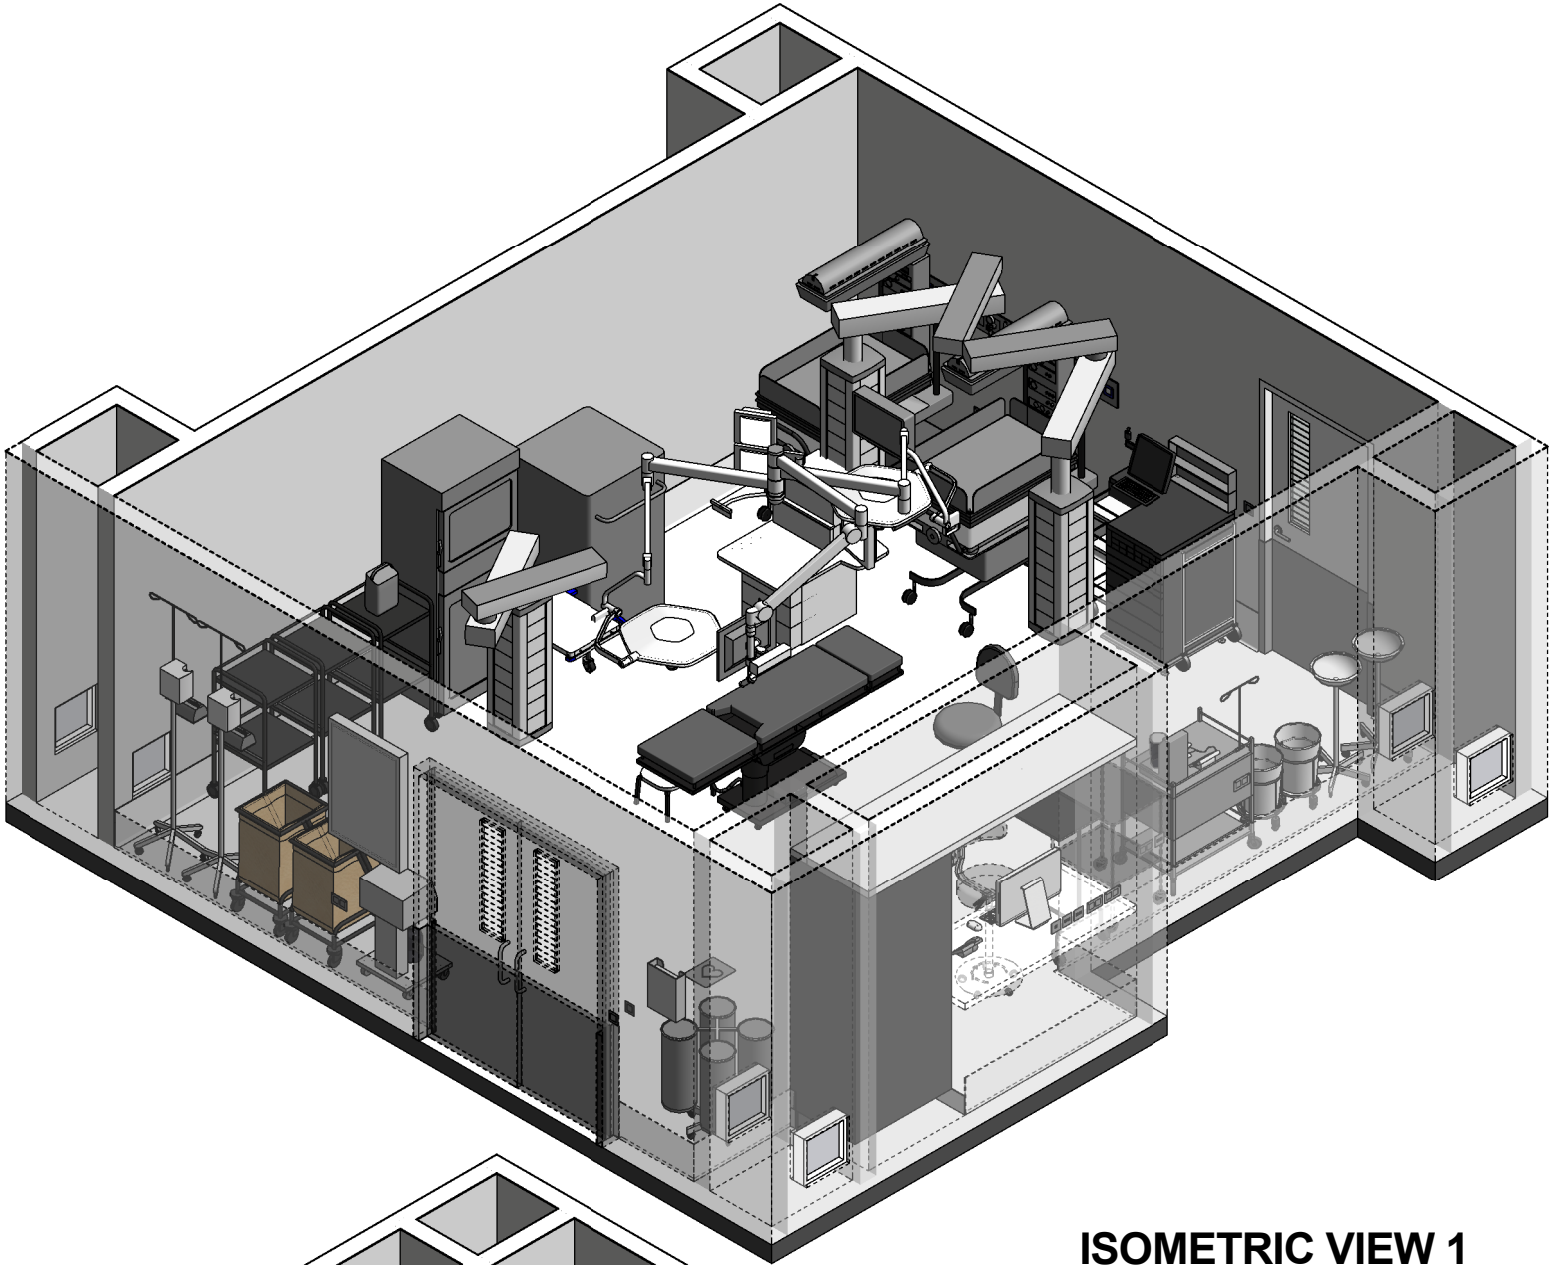

ISOMETRIC VIEW 1

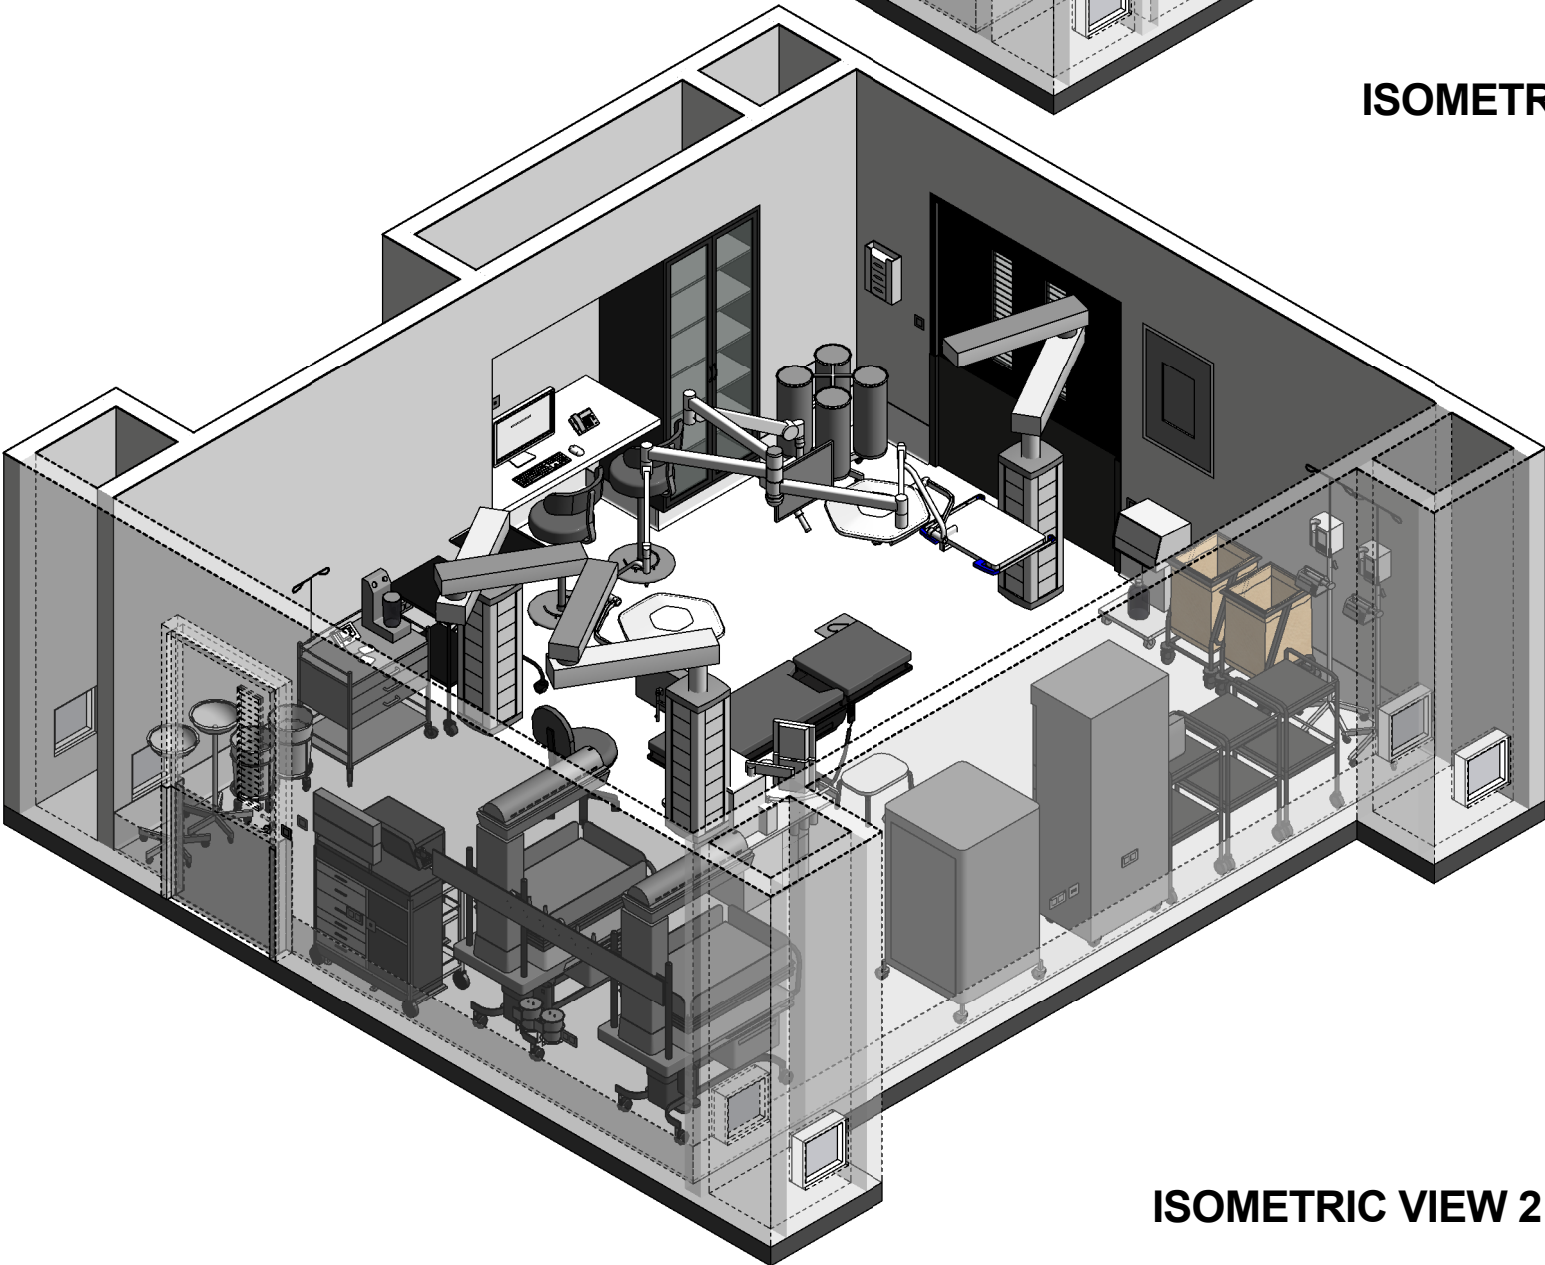

ISOMETRIC VIEW 2

REV	DESCRIPTION	DATE	BY	REV	DESCRIPTION	DATE	BY	COMPATIBILITY				
1	FIRST ISSUE	31.10.24	AK					iHFG				
iHFG International Health Facility Guidelines International Health Facility Guidelines at: www.healthdesign.com.au/iHFG Editable version of Standard Components on Health Facility Briefing System (HFBS) at: www.healthdesign.com.au ©TAHP! ISO 9001 QUALITY MANAGEMENT SYSTEM								DESIGNED	APPROVED	DATE	SCALE(S)	SHEET
								AK	RH	27.01.23		4 OF 4
								REVIT FILE NAME		PAPER DRAWING ID		ISSUE
								or-csec-i		or-csec-i-4		1