


iHFG Standard Components

Room Layout Sheet

Room Name	PET/ CT Scanning Room	RLS Room Code	pet-ct-i
		RDS Room Code	pet-ct-i

BNL	BENCH - LAMINATE
BRCSB	BRACKET - SUCTION BOTTLE
CR	CRASH RAIL
DDG	DISPENSER - DISPOSABLE GLOVES
DHT	DISPENSER - PAPER HAND TOWEL
DSA	DISPENSER - SOAP, ANTISEPTIC
FST	FOOTSTOOL
HWB/A	HAND WASH BASIN - TYPE 'A'
INJ/CMS	INJECTOR - CONTRAST MEDIA, SINGLE
INT	INTERCOM
MON/PVO	MONITOR - PHYSIOLOGIC, VITAL SIGNS, ON STAND
OP/R	OBSERVATION PANEL - RADIATION SHIELDING
SB	SUCTION BOTTLE
SCR/LSM	SCREEN - LEAD SHIELDING, MOBILE
SNK1	SINK - 450x350x250D
TAP/1M	TAPWARE - SINGLE MIXER
TAP/ST	TAPWARE - SENSOR TAP
TP/HS	TELEPHONE - HANDSET, STANDARD
V6	VINYL FLOORING, NON SLIP - TEXTURED
WBG/20	WASTE BIN - GENERAL, 20 LITRE
WBRA	WASTE BIN - RADIOACTIVE
XR-L	X-RAY IN USE' LIGHT

NOTE:
RADIATION SHIELDING REQUIREMENTS TO BE PROVIDED BY
A QUALIFIED RADIATION SHIELDING CONSULTANT

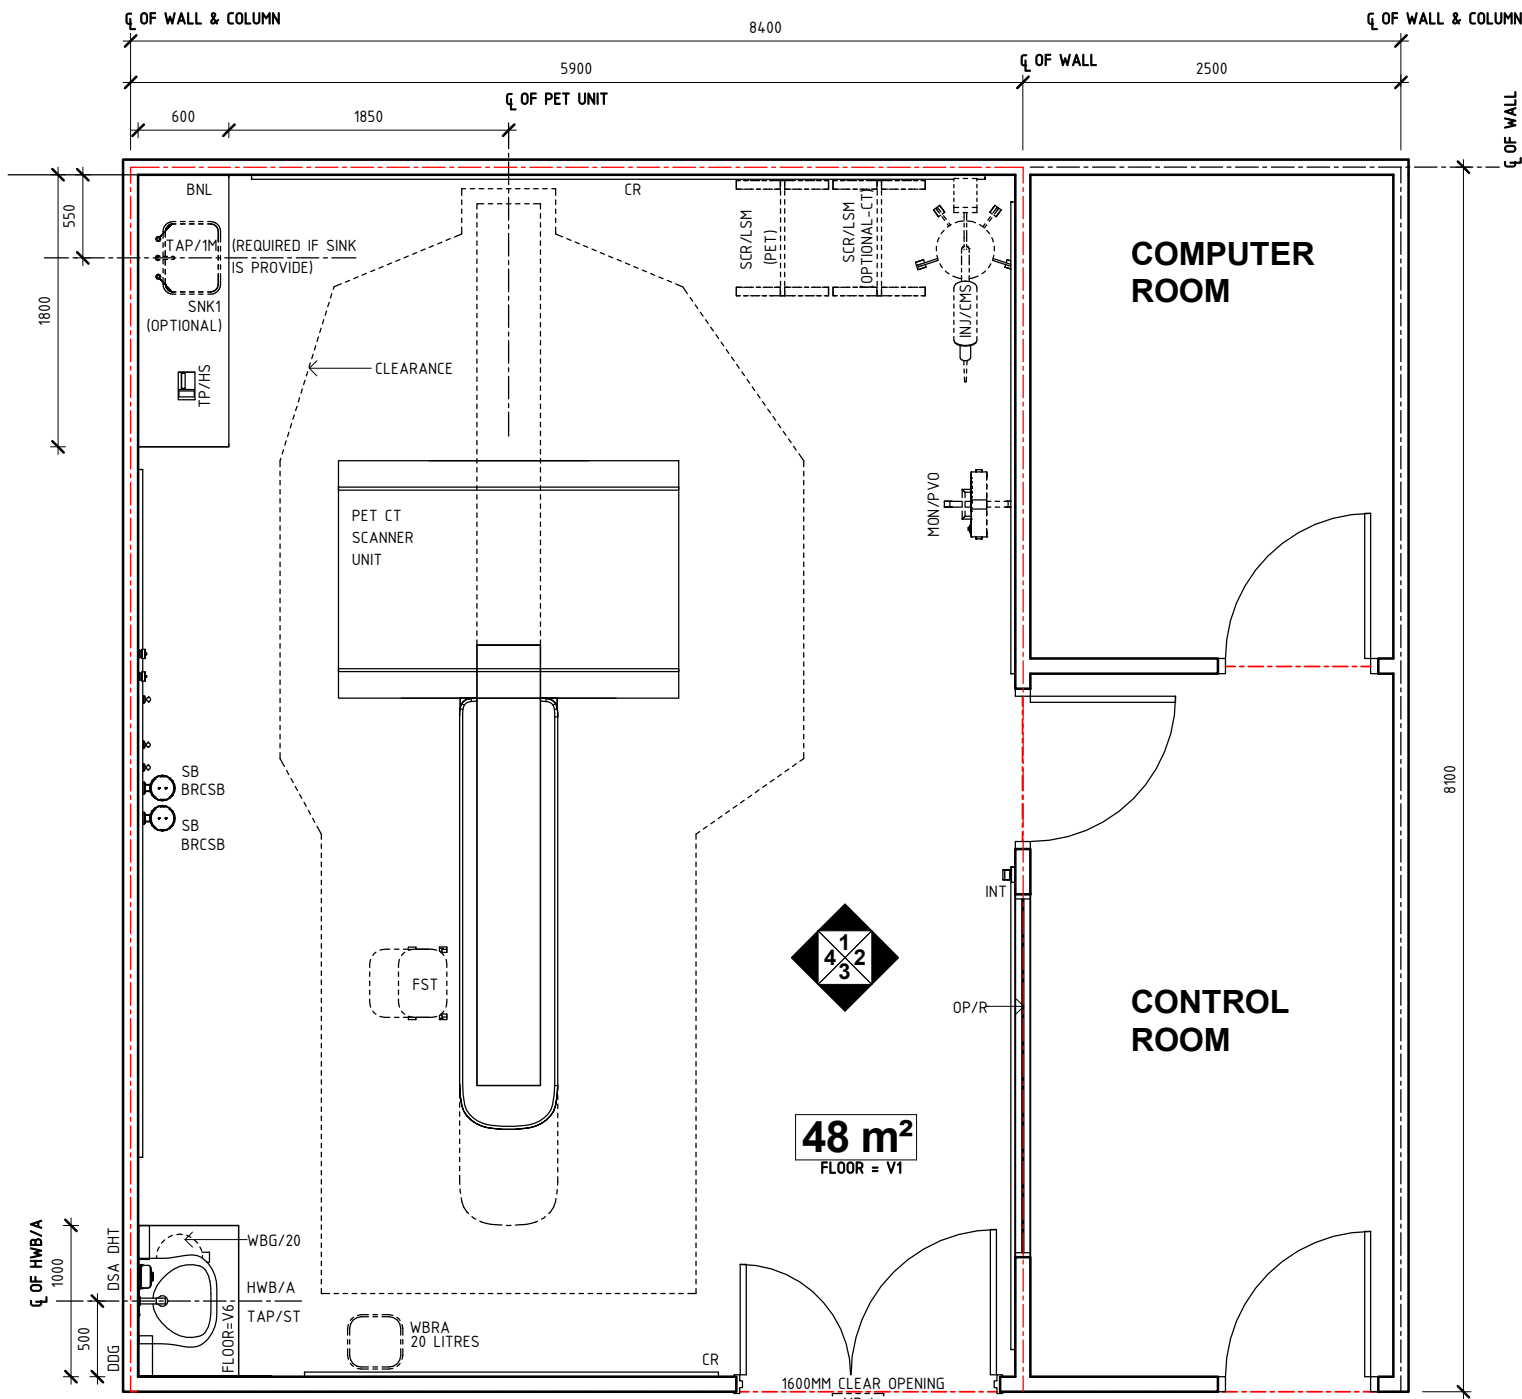

PLAN

REV	DESCRIPTION	DATE	BY	REV	DESCRIPTION	DATE	BY	COMPATIBILITY				
1	FIRST ISSUE	13.10.22	AK					iHFG				



International Health Facility Guidelines at:
www.healthdesign.com.au/iHFG
Editable version of Standard Components on
Health Facility Briefing System (HFBS) at:
[@TAHP!](http://www.healthdesign.com.au)



DESIGNED	APPROVED	DATE	SCALE(S)	SHEET
AK	RH	13.10.22	1 : 50	1 OF 4
REVIT FILE NAME		PAPER DRAWING ID		ISSUE
pet-ct-i		pet-ct-i-1		1



International Health
Facility Guidelines

International Health Facility Guidelines at:
www.healthdesign.com.au/iHFG
Editable version of Standard Components on
Health Facility Briefing System (HFBS) at:
www.healthdesign.com.au ©TAHPI



This document is for advisory purpose only

Room Layout Sheet

pet-ct-i

pet-ct-i


Room Name | PET/ CT Scanning Room

3000
2400
2200
1400
1000
900
600
400
150
0


SB BRCBS
BN1
CR
P07ZE
FST
SK4
CCTV
SCR/LSM
INJ/CMS
INT

PFT SYSTEM UNIT


ELEVATION 1

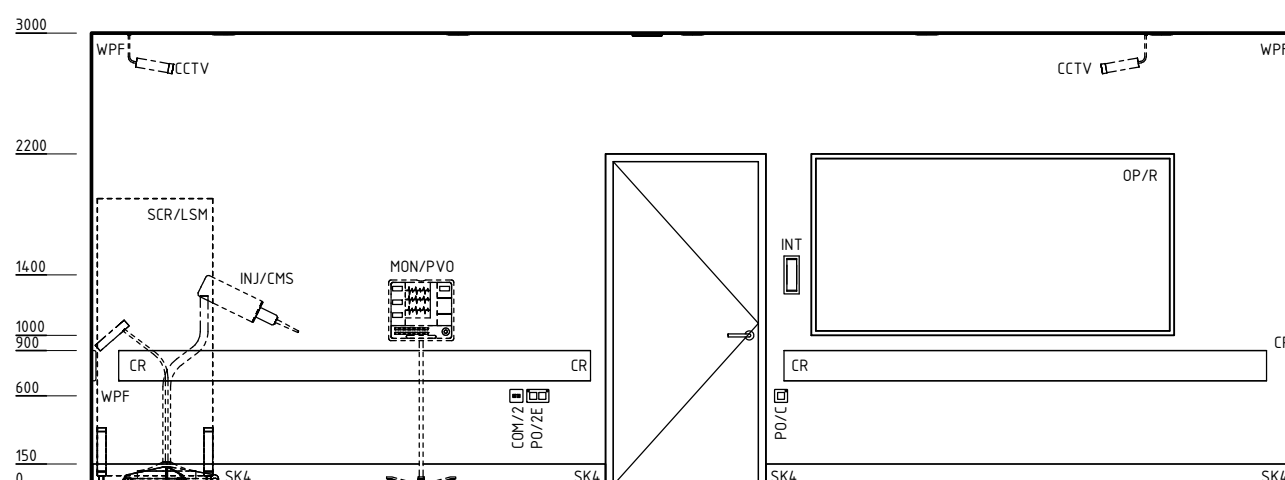

ELEVATION 2

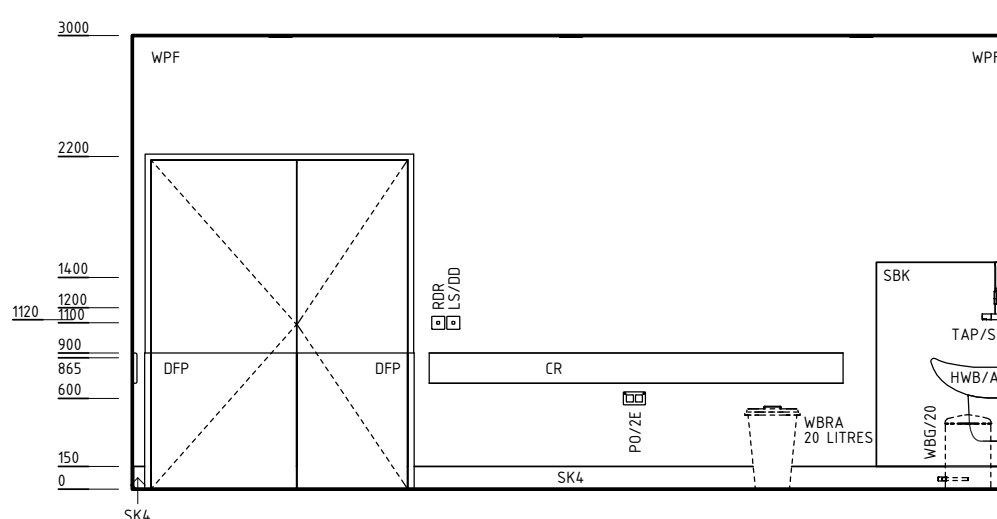

ELEVATION 3

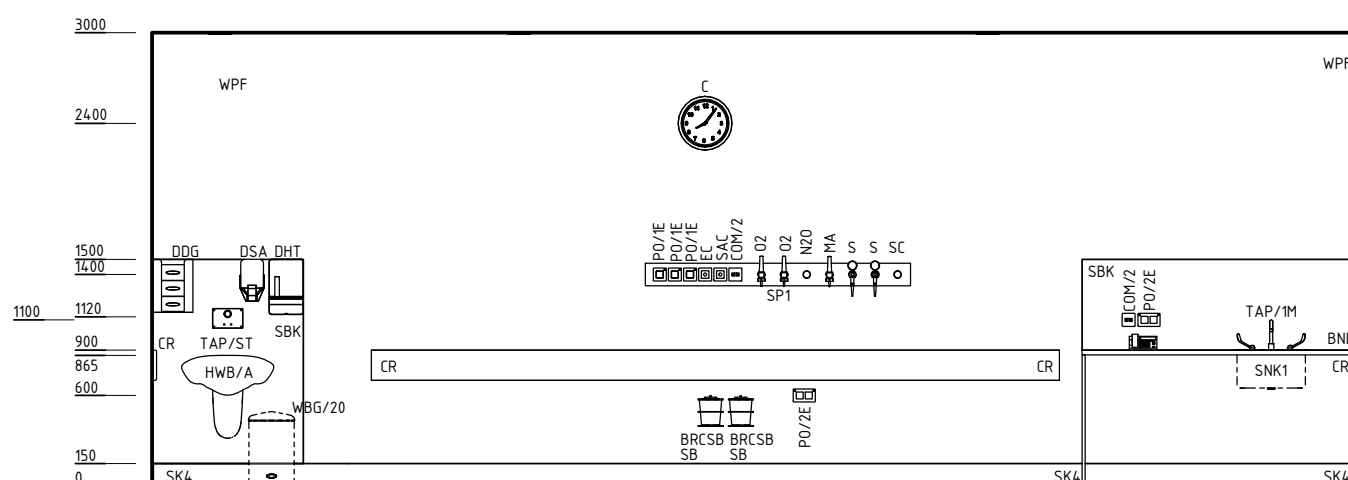

ELEVATION 4

REV	DESCRIPTION	DATE	BY	REV	DESCRIPTION	DATE	BY	COMPATIBILITY
1	FIRST ISSUE	13.10.22	AK					



International Health Facility Guidelines

International Health Facility Guidelines at:
www.healthdesign.com.au/iHFG
 Editable version of Standard Components on
 Health Facility Briefing System (HFBS) at:
[@TAHPI](http://www.healthdesign.com.au)



DESIGNED	APPROVED	DATE	SCALE(S)	SHEET
AK	RH	13.10.22	1 : 50	2 OF 4
REVIT FILE NAME		PAPER DRAWING ID		ISSUE
pet-ct-i		pet-ct-i-2		1

This document is for advisory purpose only

iHFG Standard Components

Room Layout Sheet

Room Name

RLS Room Code

pet-ct-i

RDS Room Code

GENERAL NOTES:

THIS DRAWING TO BE READ IN CONJUNCTION WITH R.D.S. (ROOM DATA SHEETS) WHICH TAKES PRECEDENCE.

ALL SERVICES INDICATED ARE INDICATIVE AND SUBJECTED TO DETAILED PROJECT SPECIFIC ENGINEERING DESIGN.

CEILING LEGEND:

- PB-PC3

PLASTERBOARD FLUSH SET CEILING WITH SQUARE SET PLASTERBOARD CORNICE
- GRID LINE
- PB

3000

CEILING TYPE
- PB

3000

HEIGHT ABOVE F.F.L.

ELECTRICAL LEGEND:

- L/CCD

LIGHT - COLOUR CORRECTED, DIMMABLE
- L/DR

LIGHT - DOWNLIGHT, RECESSED

MECHANICAL LEGEND:

- 

RETURN AIR GRILLE
- 

SUPPLY AIR GRILLE

FIRE SERVICES LEGEND:

- 


SMOKE DETECTOR
- 

SPRINKLER

SECURITY LEGEND:

- 

CLOSED CIRCUIT TELEVISION

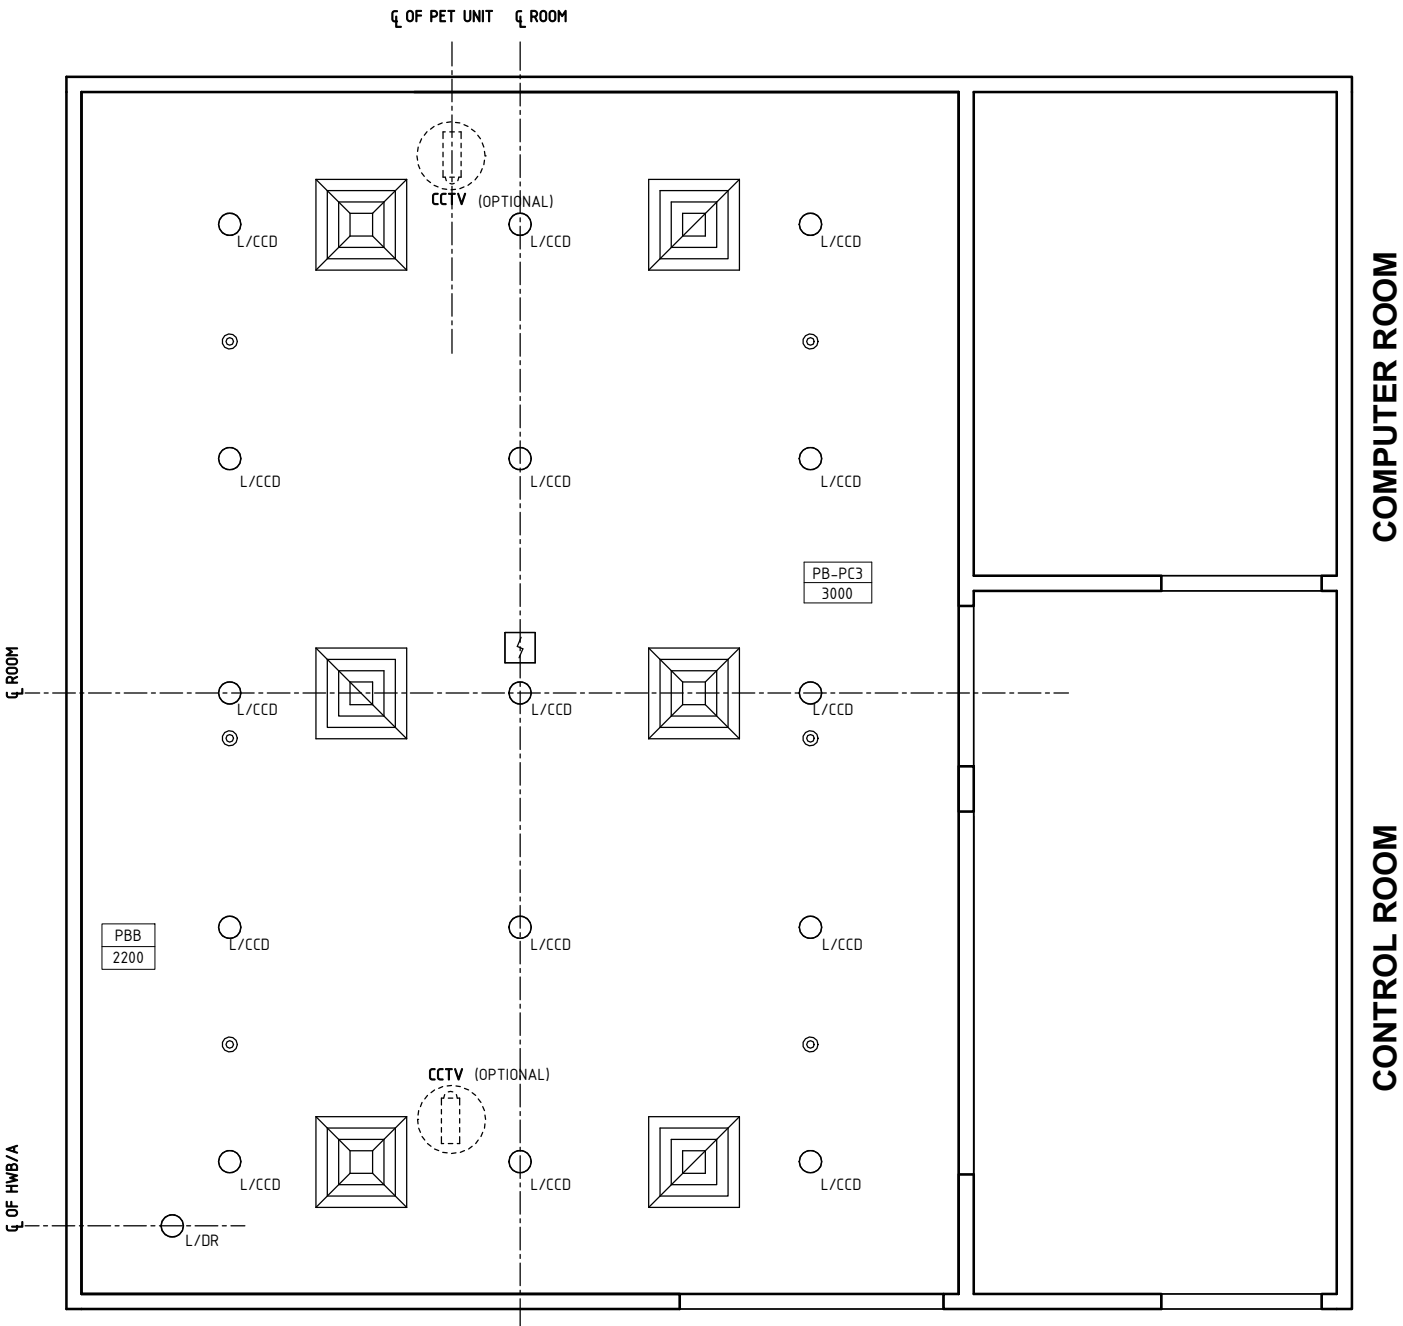

REFLECTED CEILING PLAN

REV	DESCRIPTION	DATE	BY	REV	DESCRIPTION	DATE	BY	COMPATIBILITY				
1	FIRST ISSUE	13.10.22	AK					iHFG				
iHFG International Health Facility Guidelines International Health Facility Guidelines at: www.healthdesign.com.au/iHFG Editable version of Standard Components on Health Facility Briefing System (HFBS) at: www.healthdesign.com.au ©TAHP! ISO9001 QUALITY MANAGEMENT SYSTEM								DESIGNED	APPROVED	DATE	SCALE(S)	SHEET
								AK	RH	13.10.22	1 : 50	3 OF 4
								REVIT FILE NAME		PAPER DRAWING ID		ISSUE
								pet-ct-i		pet-ct-i-3		1

iHFG Standard Components

Room Layout Sheet

Room Name


PET/ CT Scanning Room

RLS Room Code


pet-ct-i

RDS Room Code

pet-ct-i

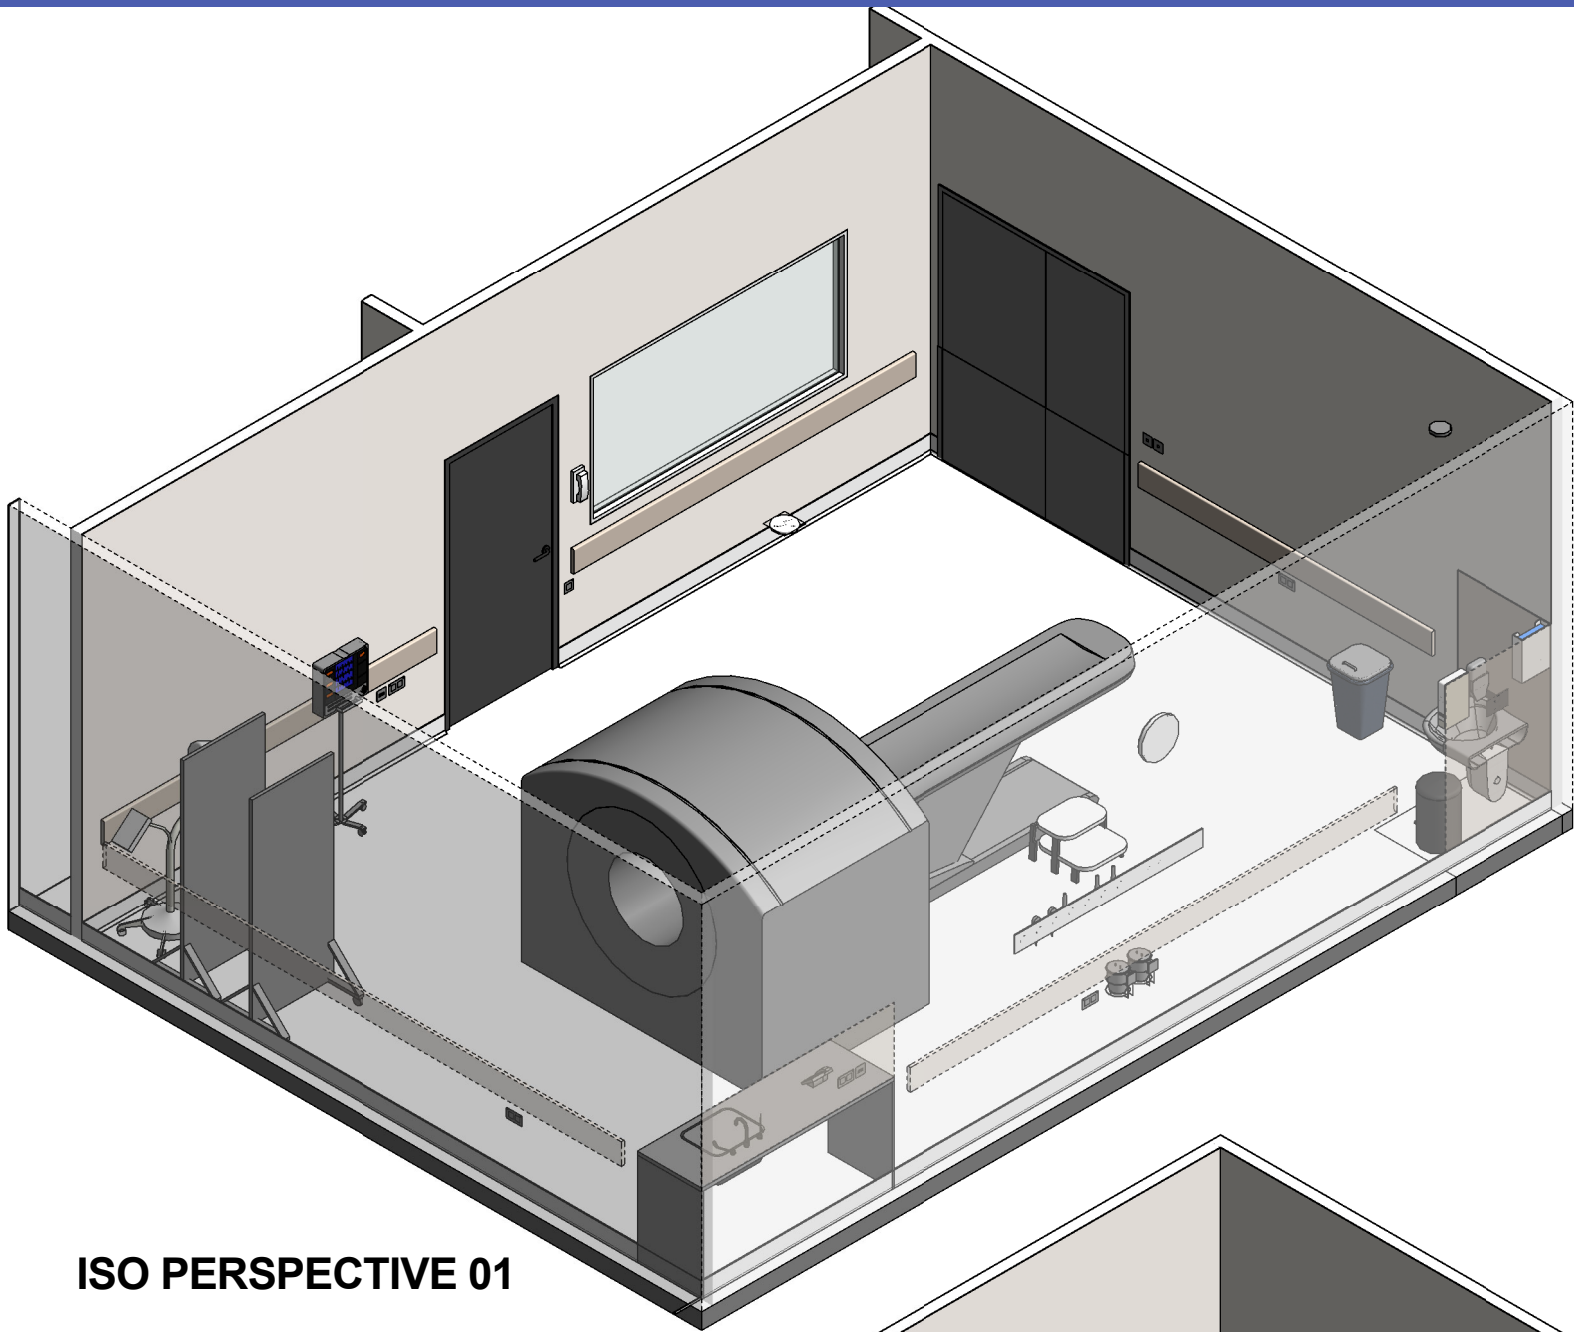

ISO PERSPECTIVE 01

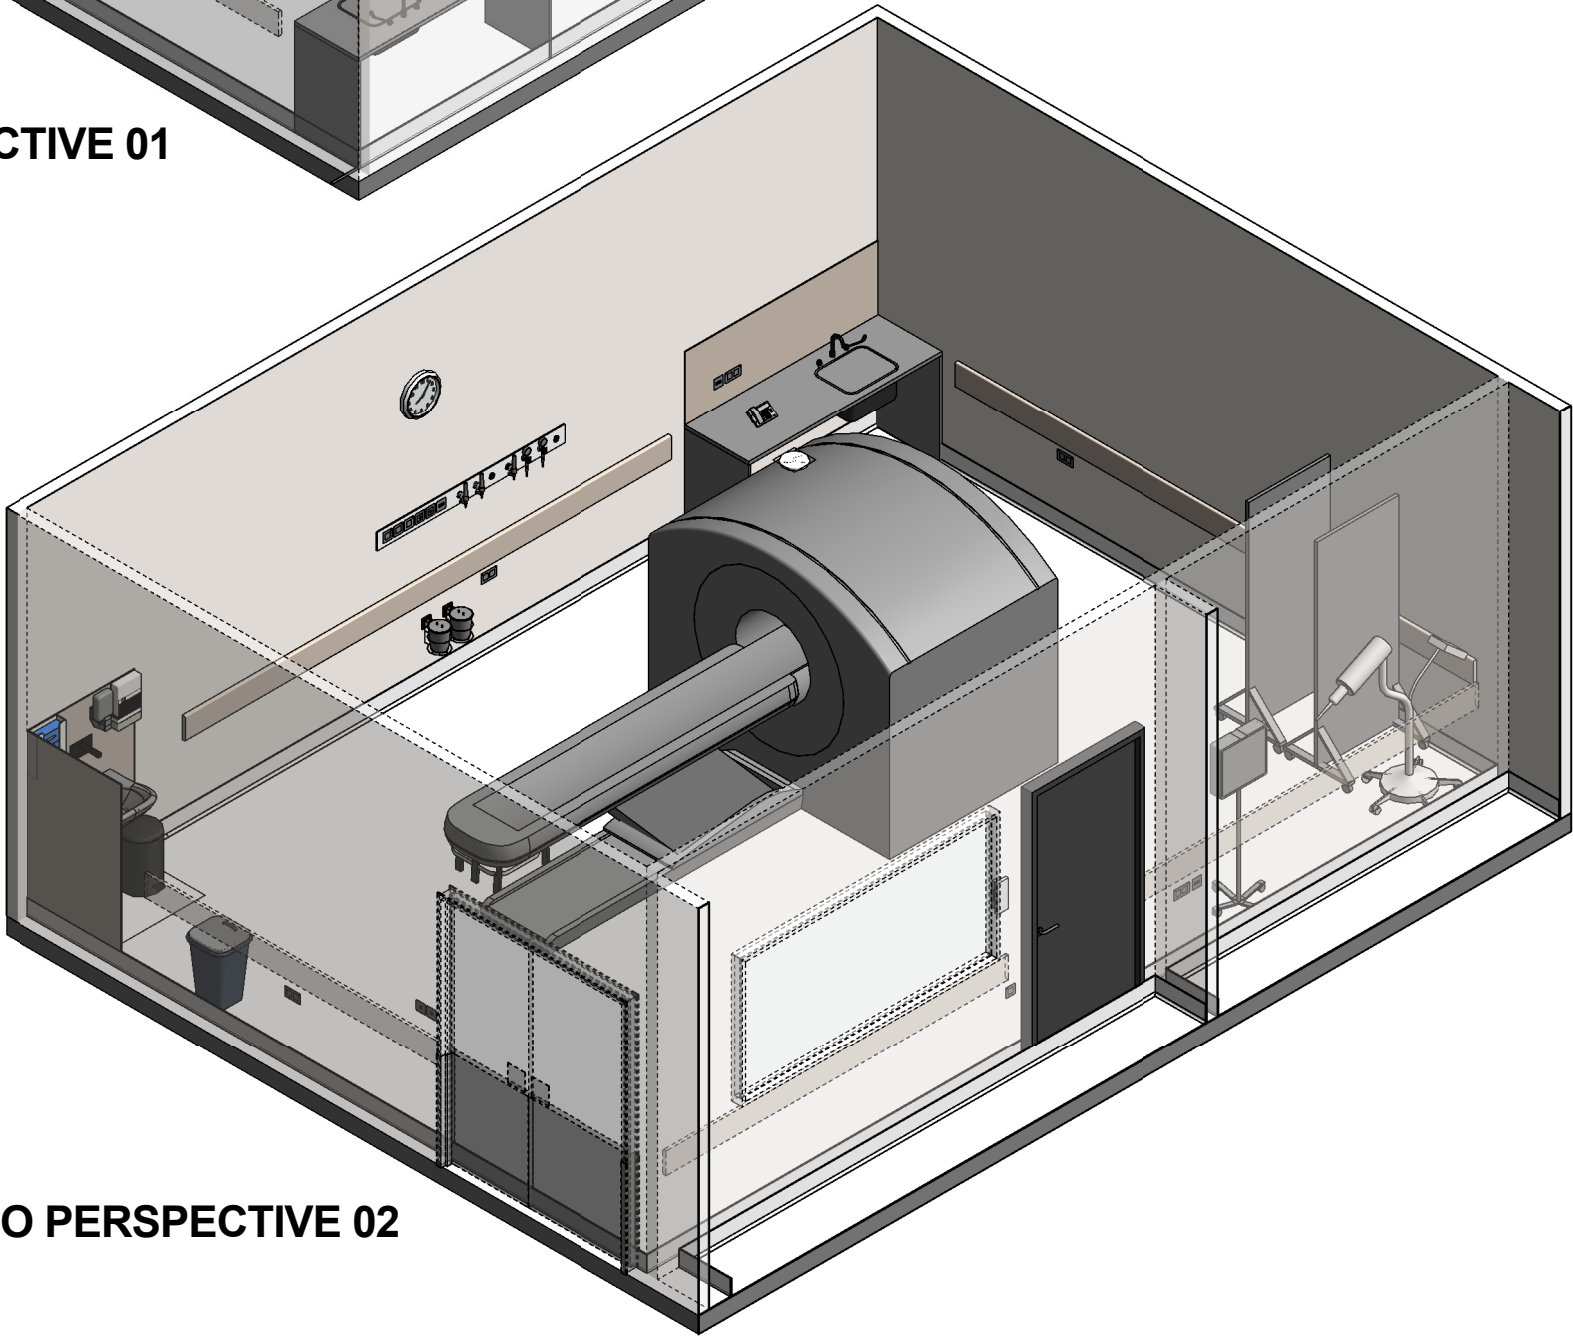

ISO PERSPECTIVE 02

REV	DESCRIPTION	DATE	BY	REV	DESCRIPTION	DATE	BY	COMPATIBILITY
1	FIRST ISSUE	13.10.22	AK					iHFG
						DESIGNED	APPROVED	DATE
						AK	RH	10/27/22
						REVISIT FILE NAME	PAPER DRAWING ID	
						pet-ct-i	pet-ct-i-4	
						SHEET		ISSUE
						4 OF 4		1