


Room Layout Sheet

pthlb-mod-i


pthlb-mod-i

Pathology Laboratory Module

AS	ADJUSTABLE SHELF	DS	DISPENSER - SOAP	SG	SAFETY GLASS
BH/PB	BULKHEAD - PLASTERBOARD, PAINT FINISH	FR/UB	FRIDGE - UNDER BENCH	SHSS	SHELF - STAINLESS STEEL
BLVI	BLIND - VENETIAN, INTEGRAL	HWB/B	HAND WASH BASIN - TYPE 'B'	SK4	FLOOR VINYL COVED SKIRTING
BNR	BENCH - RESINATE	L/LL	LIGHT - LED LIGHT	SNK	SINK, STAINLESS STEEL
BNRM	BENCH - RESINATE, MOBILE	L/PT	LIGHT - PELMET TASK LIGHT	TAP/M	TAPWARE - MIXER
CBD/W	CUPBOARD - WALL MOUNTED	LS/P	LIGHT SWITCH - PELMET TASK LIGHT	TAP/ST	TAPWARE - SENSOR TAP
CHR/EH	CHAIR - ERGONOMIC, HIGH	LS/R	LIGHT SWITCH - ROOM	V1	VINYL FLOORING, STANDARD SLIP RESISTANT
CMF	COMPUTER	PCU/M	PEDESTAL CUPBOARD UNIT - MOBILE	V6	VINYL FLOORING, NON SLIP - TEXTURED
COM/1	COMMUNICATION OUTLET - SINGLE	PDU/M	PEDESTAL DRAWER UNIT - MOBILE	WBC/120	WASTE BIN - CLINICAL, 120 LITRE
COM/2	COMMUNICATION OUTLET - DOUBLE	PO/2E	POWER OUTLET - EMERGENCY, DOUBLE	WBG/20	WASTE BIN - GENERAL, 20 LITRE
DDG	DISPENSER - DISPOSABLE GLOVES	PO/2U	UNINTERRUPTED POWER SUPPLY - DOUBLE	WPF	WALL PAINT FINISH
DFP	DOOR AND DOOR FRAME PROTECTION	RO	REVERSE OSMOSIS		
DHT	DISPENSER - PAPER HAND TOWEL	SBK	SPLASHBACK		

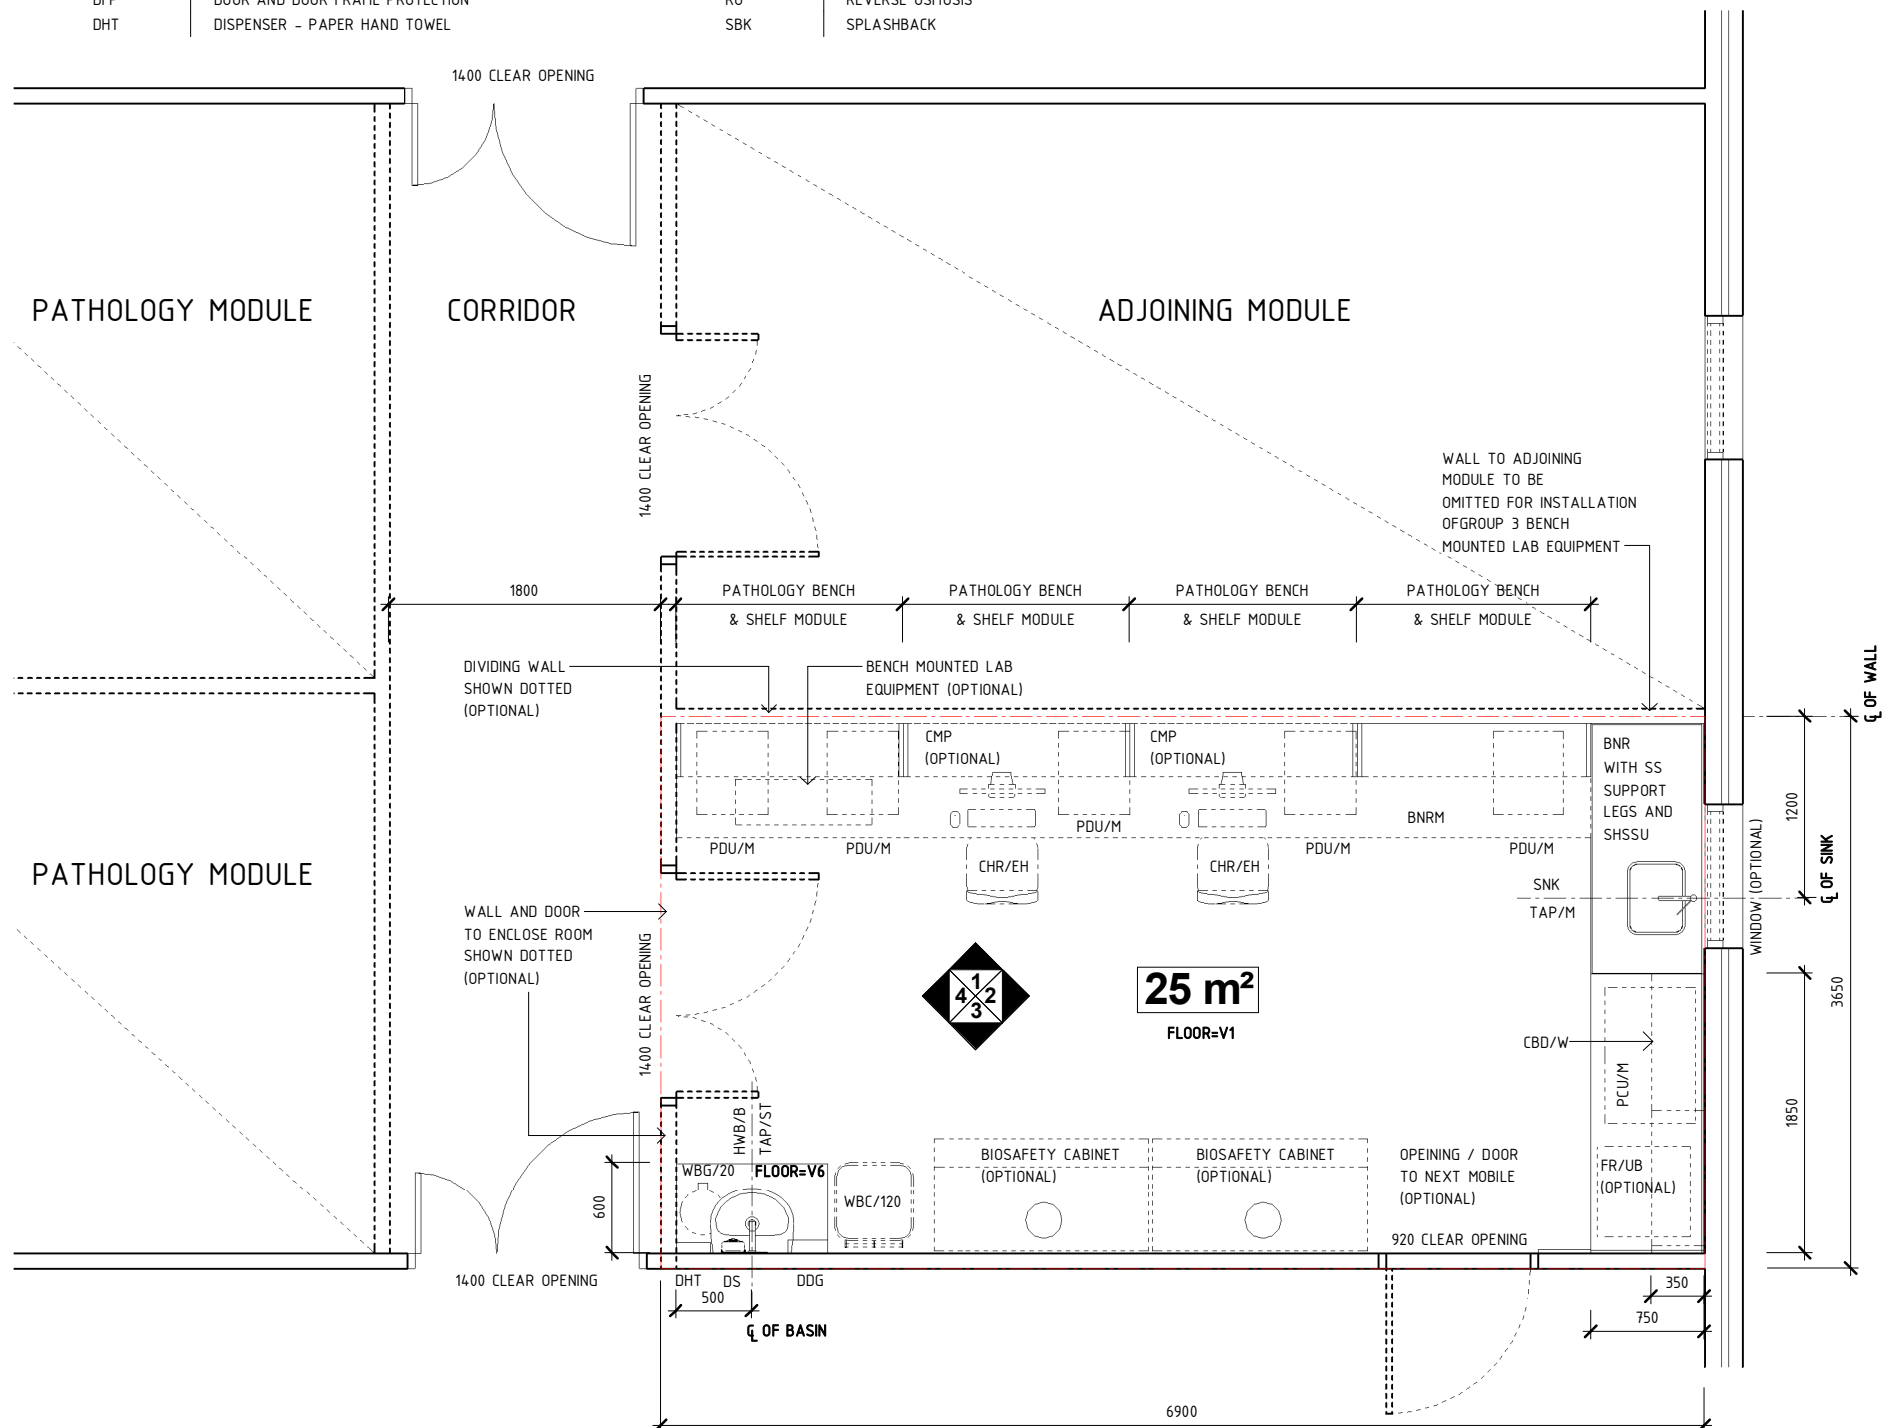

PLAN

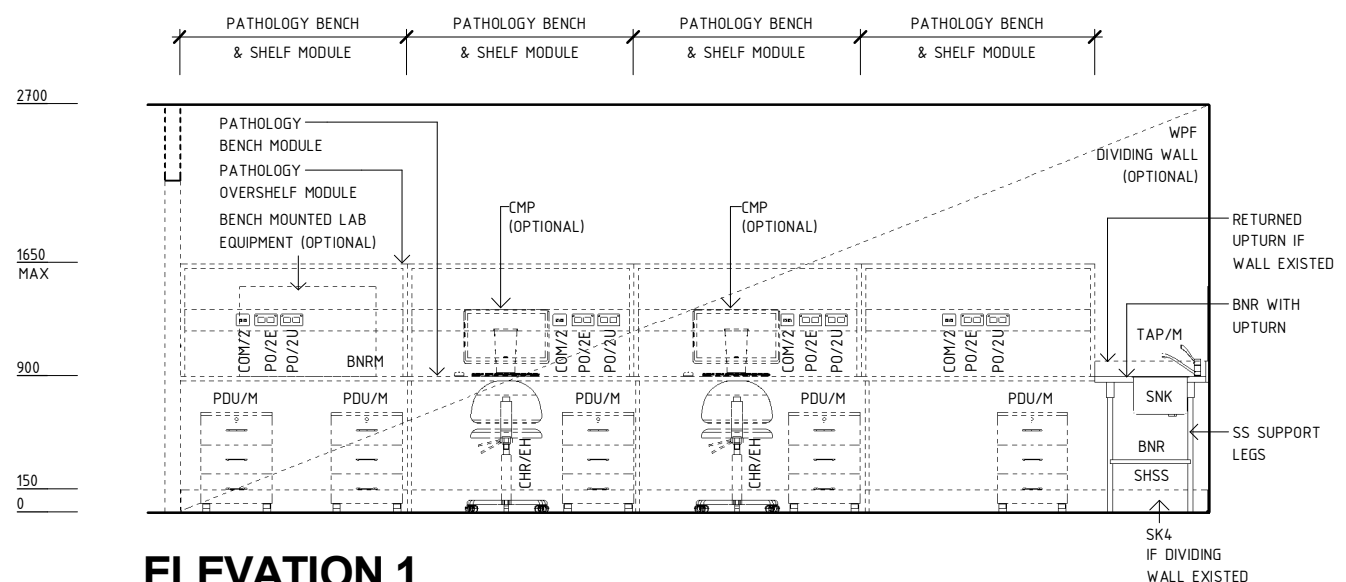

ELEVATION 1

REV	DESCRIPTION	DATE	BY	REV	DESCRIPTION	DATE	BY	COMPATIBILITY
1	FIRST ISSUE	24.10.10	LL	4	GENERAL REVISION	05.12.22	BV	
2	GENERAL REVISION	30.08.11	SK					
3	GENERAL REVISION	31.10.12	CT					



International Health Facility Guidelines

International Health Facility Guidelines at:
www.healthdesign.com.au/iHFG
 Editable version of Standard Components on
 Health Facility Briefing System (HFBS) at:
[@TAHPI](http://www.healthdesign.com.au)



DESIGNED	APPROVED	DATE	SCALE(S)	SHEET
BV	RH	05.12.22	1 : 50	1 OF 3

REVIT FILE NAME

pthlb-mod-i

PAPER DRAWING ID

pthlb-mod-i-1

ISSUE


4

iHFG Standard Components


Room Layout Sheet

Room Name	Pathology Laboratory Module	RLS Room Code	pthlb-mod-i
		RDS Room Code	pthlb-mod-i


AS	ADJUSTABLE SHELF	DS	DISPENSER - SOAP	SG	SAFETY GLASS
BH/PB	BULKHEAD - PLASTERBOARD, PAINT FINISH	FR/UB	FRIDGE - UNDER BENCH	SHSS	SHELF - STAINLESS STEEL
BLVI	BLIND - VENETIAN, INTEGRAL	HWB/B	HAND WASH BASIN - TYPE 'B'	SK4	FLOOR VINYL COVED SKIRTING
BNR	BENCH - RESINATE	L/LL	LIGHT - LED LIGHT	SNK	SINK, STAINLESS STEEL
BNRM	BENCH - RESINATE, MOBILE	L/PT	LIGHT - PELMET TASK LIGHT	TAP/M	TAPWARE - MIXER
CBD/W	CUPBOARD - WALL MOUNTED	LS/P	LIGHT SWITCH - PELMET TASK LIGHT	TAP/ST	TAPWARE - SENSOR TAP
CHR/EH	CHAIR - ERGONOMIC, HIGH	LS/R	LIGHT SWITCH - ROOM	V1	VINYL FLOORING, STANDARD SLIP RESISTANT
CMP	COMPUTER	PCU/M	PEDESTAL CUPBOARD UNIT - MOBILE	V6	VINYL FLOORING, NON SLIP - TEXTURED
COM/1	COMMUNICATION OUTLET - SINGLE	PDU/M	PEDESTAL DRAWER UNIT - MOBILE	WBC/120	WASTE BIN - CLINICAL, 120 LITRE
COM/2	COMMUNICATION OUTLET - DOUBLE	PO/2E	POWER OUTLET - EMERGENCY, DOUBLE	WBG/20	WASTE BIN - GENERAL, 20 LITRE
DDG	DISPENSER - DISPOSABLE GLOVES	PO/2U	UNINTERRUPTED POWER SUPPLY - DOUBLE	WPF	WALL PAINT FINISH
DFP	DOOR AND DOOR FRAME PROTECTION	RO	REVERSE OSMOSIS		
DHT	DISPENSER - PAPER HAND TOWEL	SBK	SPLASHBACK		

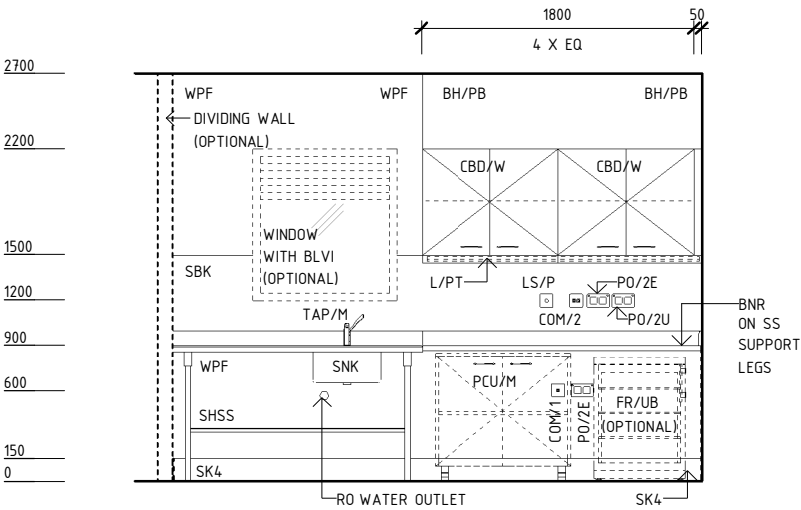

ELEVATION 2

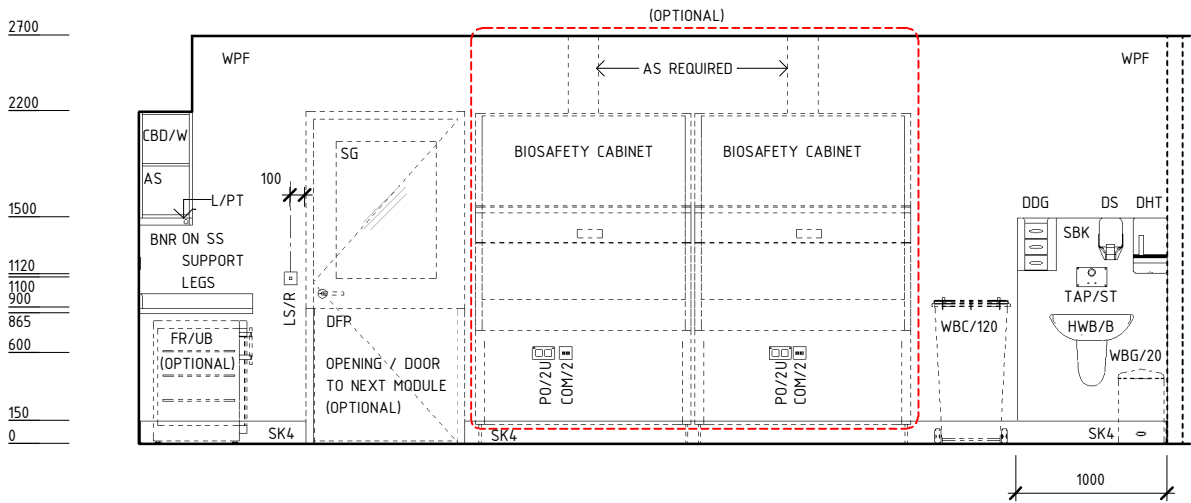

ELEVATION 3

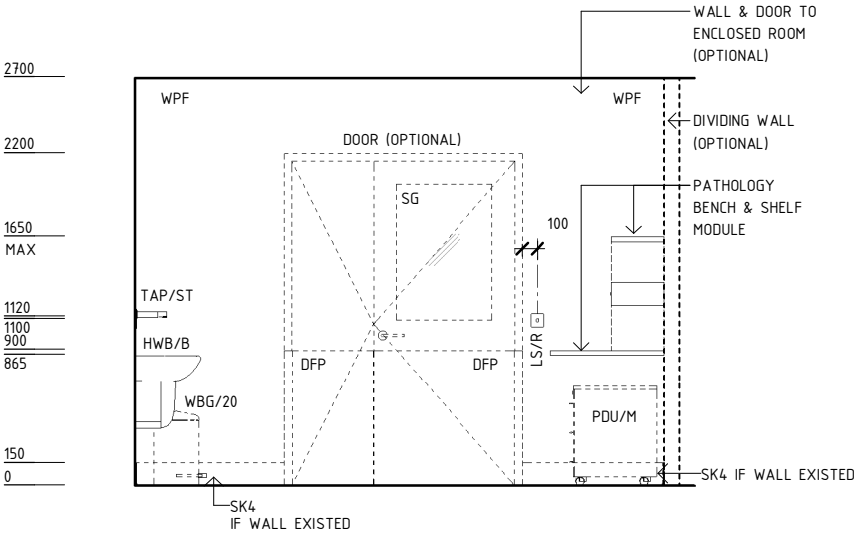

ELEVATION 4

REV	DESCRIPTION	DATE	BY	REV	DESCRIPTION	DATE	BY	COMPATIBILITY		
1	FIRST ISSUE	24.10.10	LL	4	GENERAL REVISION	05.12.22	BV	iHFG		
2	GENERAL REVISION	30.08.11	SK							
3	GENERAL REVISION	31.10.12	CT							
iHFG International Health Facility Guidelines International Health Facility Guidelines at: www.healthdesign.com.au/iHFG Editable version of Standard Components on Health Facility Briefing System (HFBS) at: www.healthdesign.com.au ©TAHPI								DESIGNED	APPROVED	DATE
								BV	RH	05.12.22
								REVIT FILE NAME	PAPER DRAWING ID	SCALE(S)
								pthlb-mod-i	pthlb-mod-i-2	1 : 50
								ISSUE		SHEET
								4		2 OF 3

iHFG Standard Components

Room Layout Sheet

Room Name

Pathology Laboratory Module

RLS Room Code

pthlb-mod-i

RDS Room Code

pthlb-mod-i

GENERAL NOTES:

THIS DRAWING TO BE READ IN CONJUNCTION WITH R.D.S. (ROOM DATA SHEETS) WHICH TAKES PRECEDENCE.

ALL SERVICES INDICATED ARE INDICATIVE AND SUBJECT TO DETAILED PROJECT SPECIFIC ENGINEERING DESIGN.

CEILING LEGEND:

PBT

2700

CEILING TYPE

HEIGHT ABOVE F.F.L.

PBT-PC5

PLASTERBOARD DROP-IN CEILING TILES (PREFINISHED) WITH POWDERCOAT ALUMINIUM CORNICE, FLUSHED AGAINST WALL

TILE CEILING GRID (600 x 600)

TILE CEILING GRID (600 x 600)

GRID LINE

GRID LINE

L/LL

LIGHT - LED LIGHT

ELECTRICAL LEGEND:

L/LL

LIGHT - LED LIGHT

MECHANICAL LEGEND:

SUPPLY AIR GRILLE

SUPPLY AIR GRILLE

RETURN AIR GRILLE

RETURN AIR GRILLE


FIRE SERVICES LEGEND:

SMOKE DETECTOR


SMOKE DETECTOR

SPRINKLER

SPRINKLER

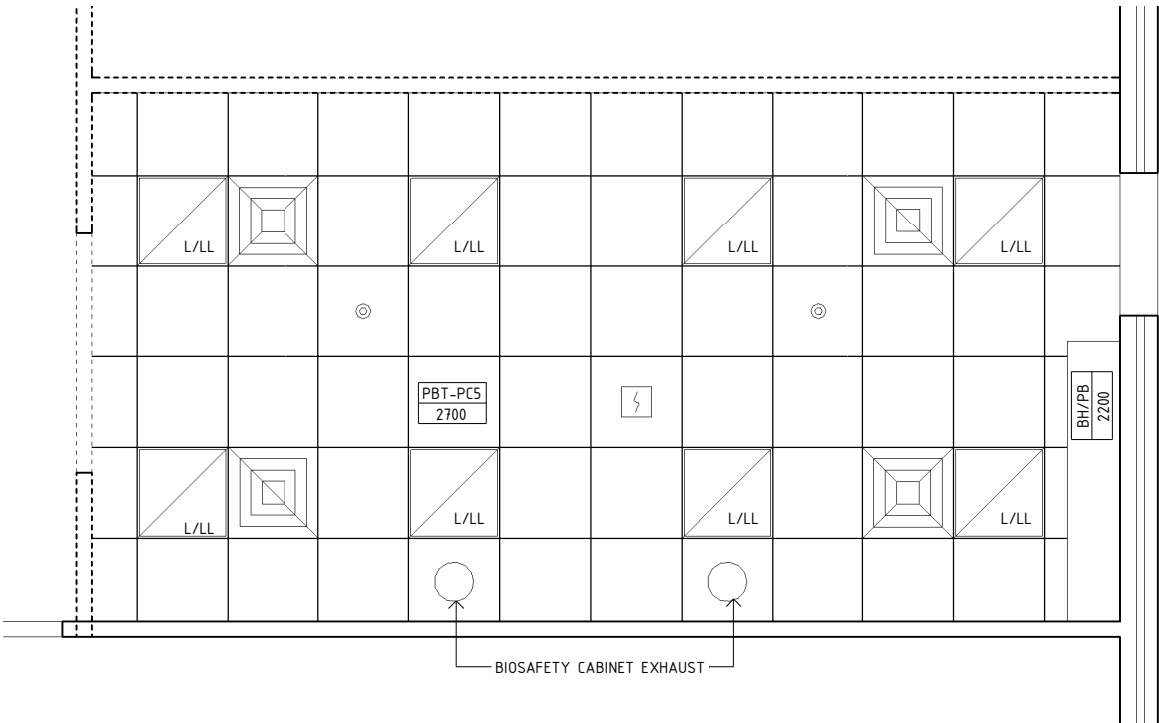

REFLECTED CEILING PLAN

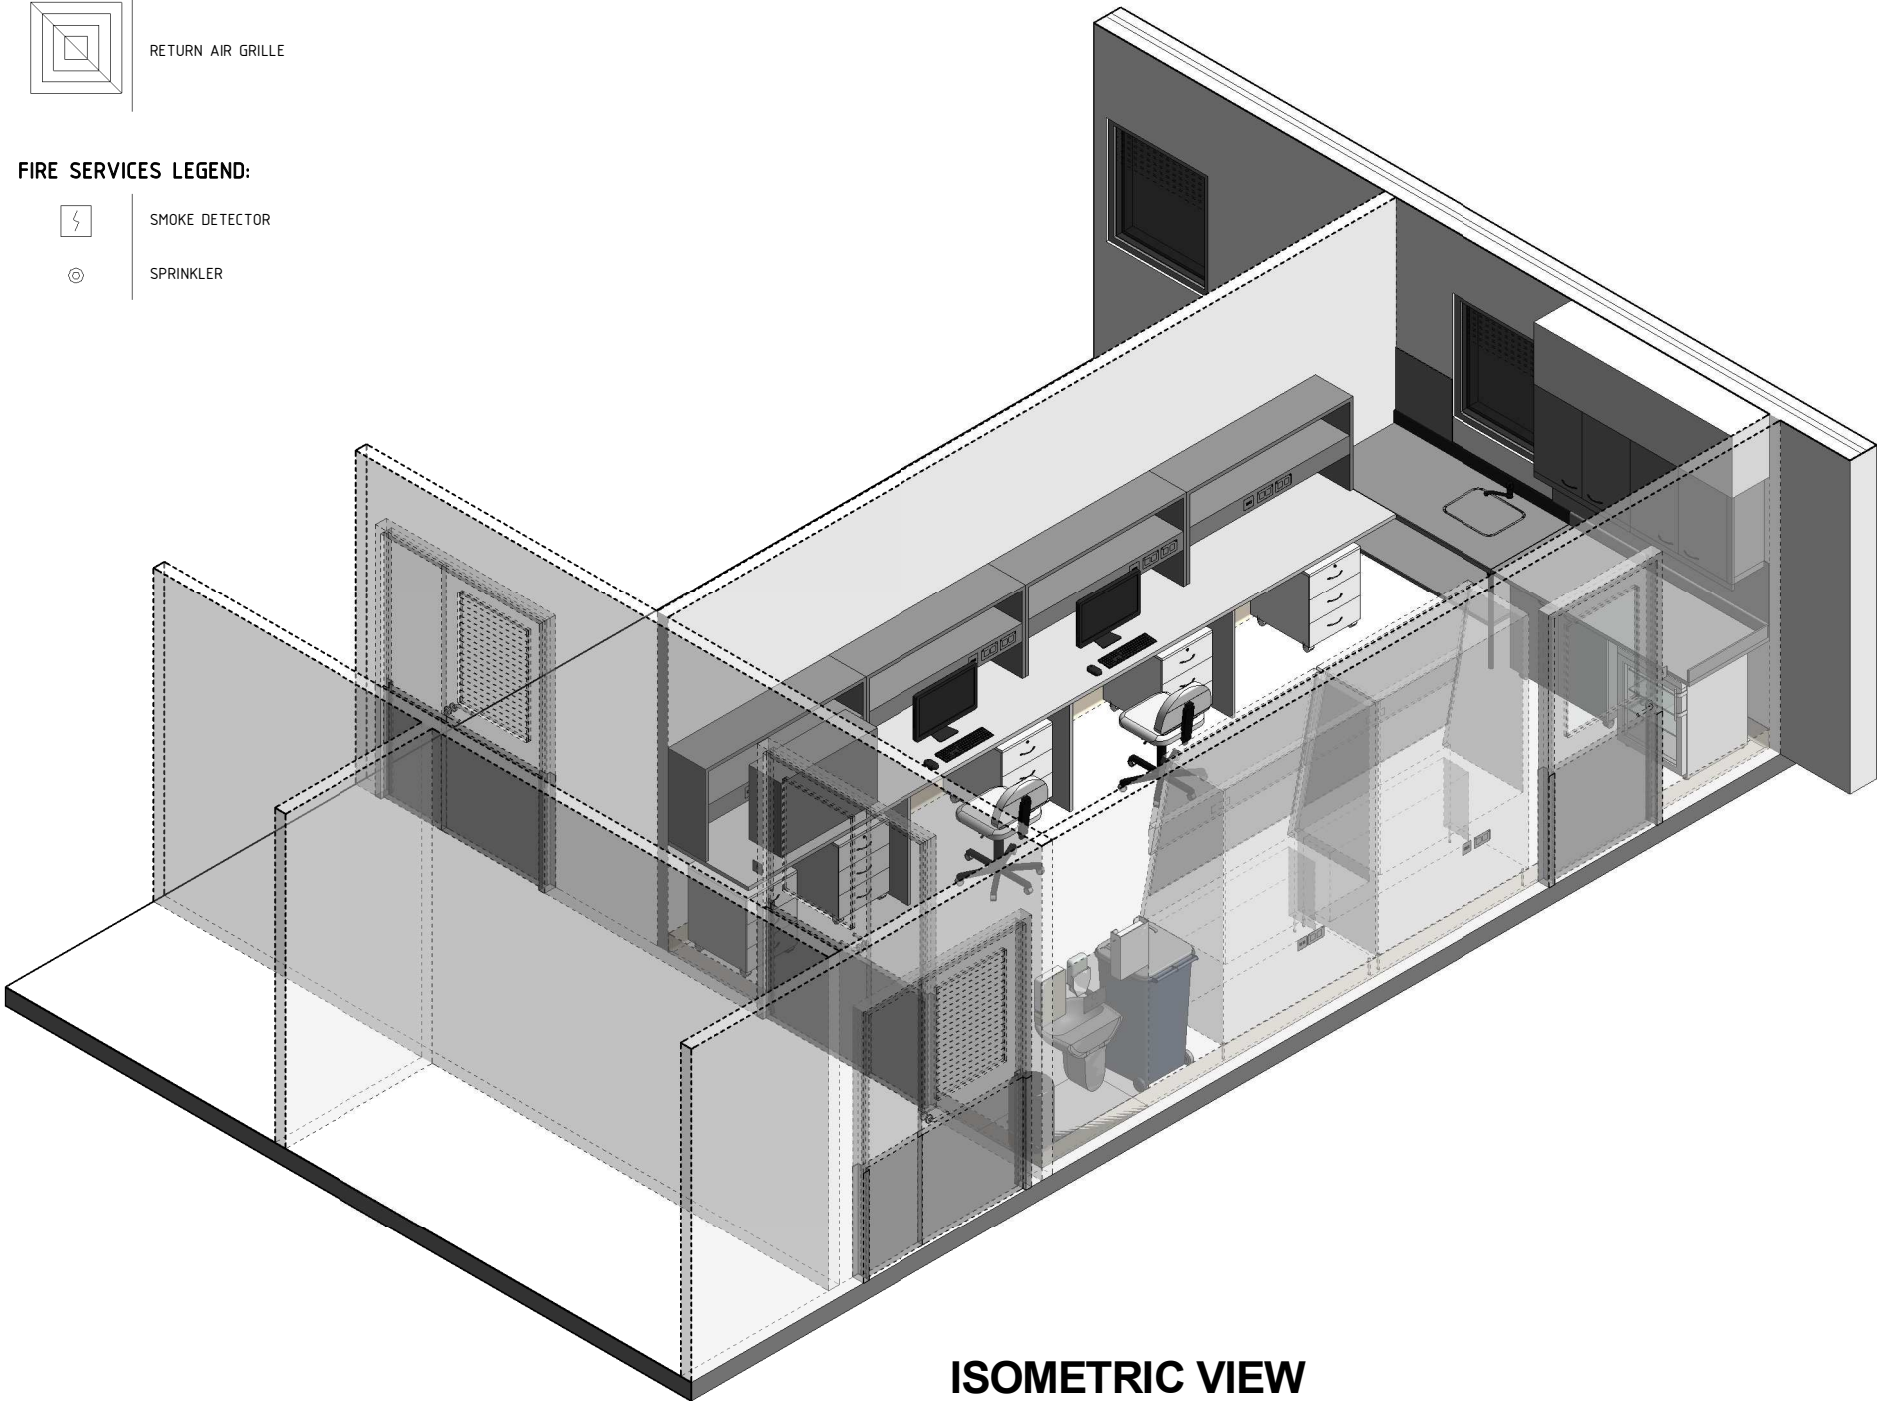

ISOMETRIC VIEW

REV	DESCRIPTION	DATE	BY	REV	DESCRIPTION	DATE	BY	COMPATIBILITY					
1	FIRST ISSUE	24.10.10	LL	4	GENERAL REVISION	05.12.22	BV	iHFG					
2	GENERAL REVISION	30.08.11	SK										
3	GENERAL REVISION	31.10.12	CT										
iHFG International Health Facility Guidelines International Health Facility Guidelines at: www.healthdesign.com.au/iHFG Editable version of Standard Components on Health Facility Briefing System (HFBS) at: www.healthdesign.com.au ©TAHPI ISO 9001 QUALITY MANAGEMENT SYSTEM								DESIGNED	APPROVED	DATE	SCALE(S)	SHEET	
								BV	RH	05.12.22	1 : 50	3 OF 3	
								REVIT FILE NAME		PAPER DRAWING ID		ISSUE	
								pthlb-mod-i		pthlb-mod-i-3		4	

This document is for advisory purpose only