


Room Layout Sheet

rad-trp-i


rad-trp-i

Room Name

Radiotherapy Treatment Planning

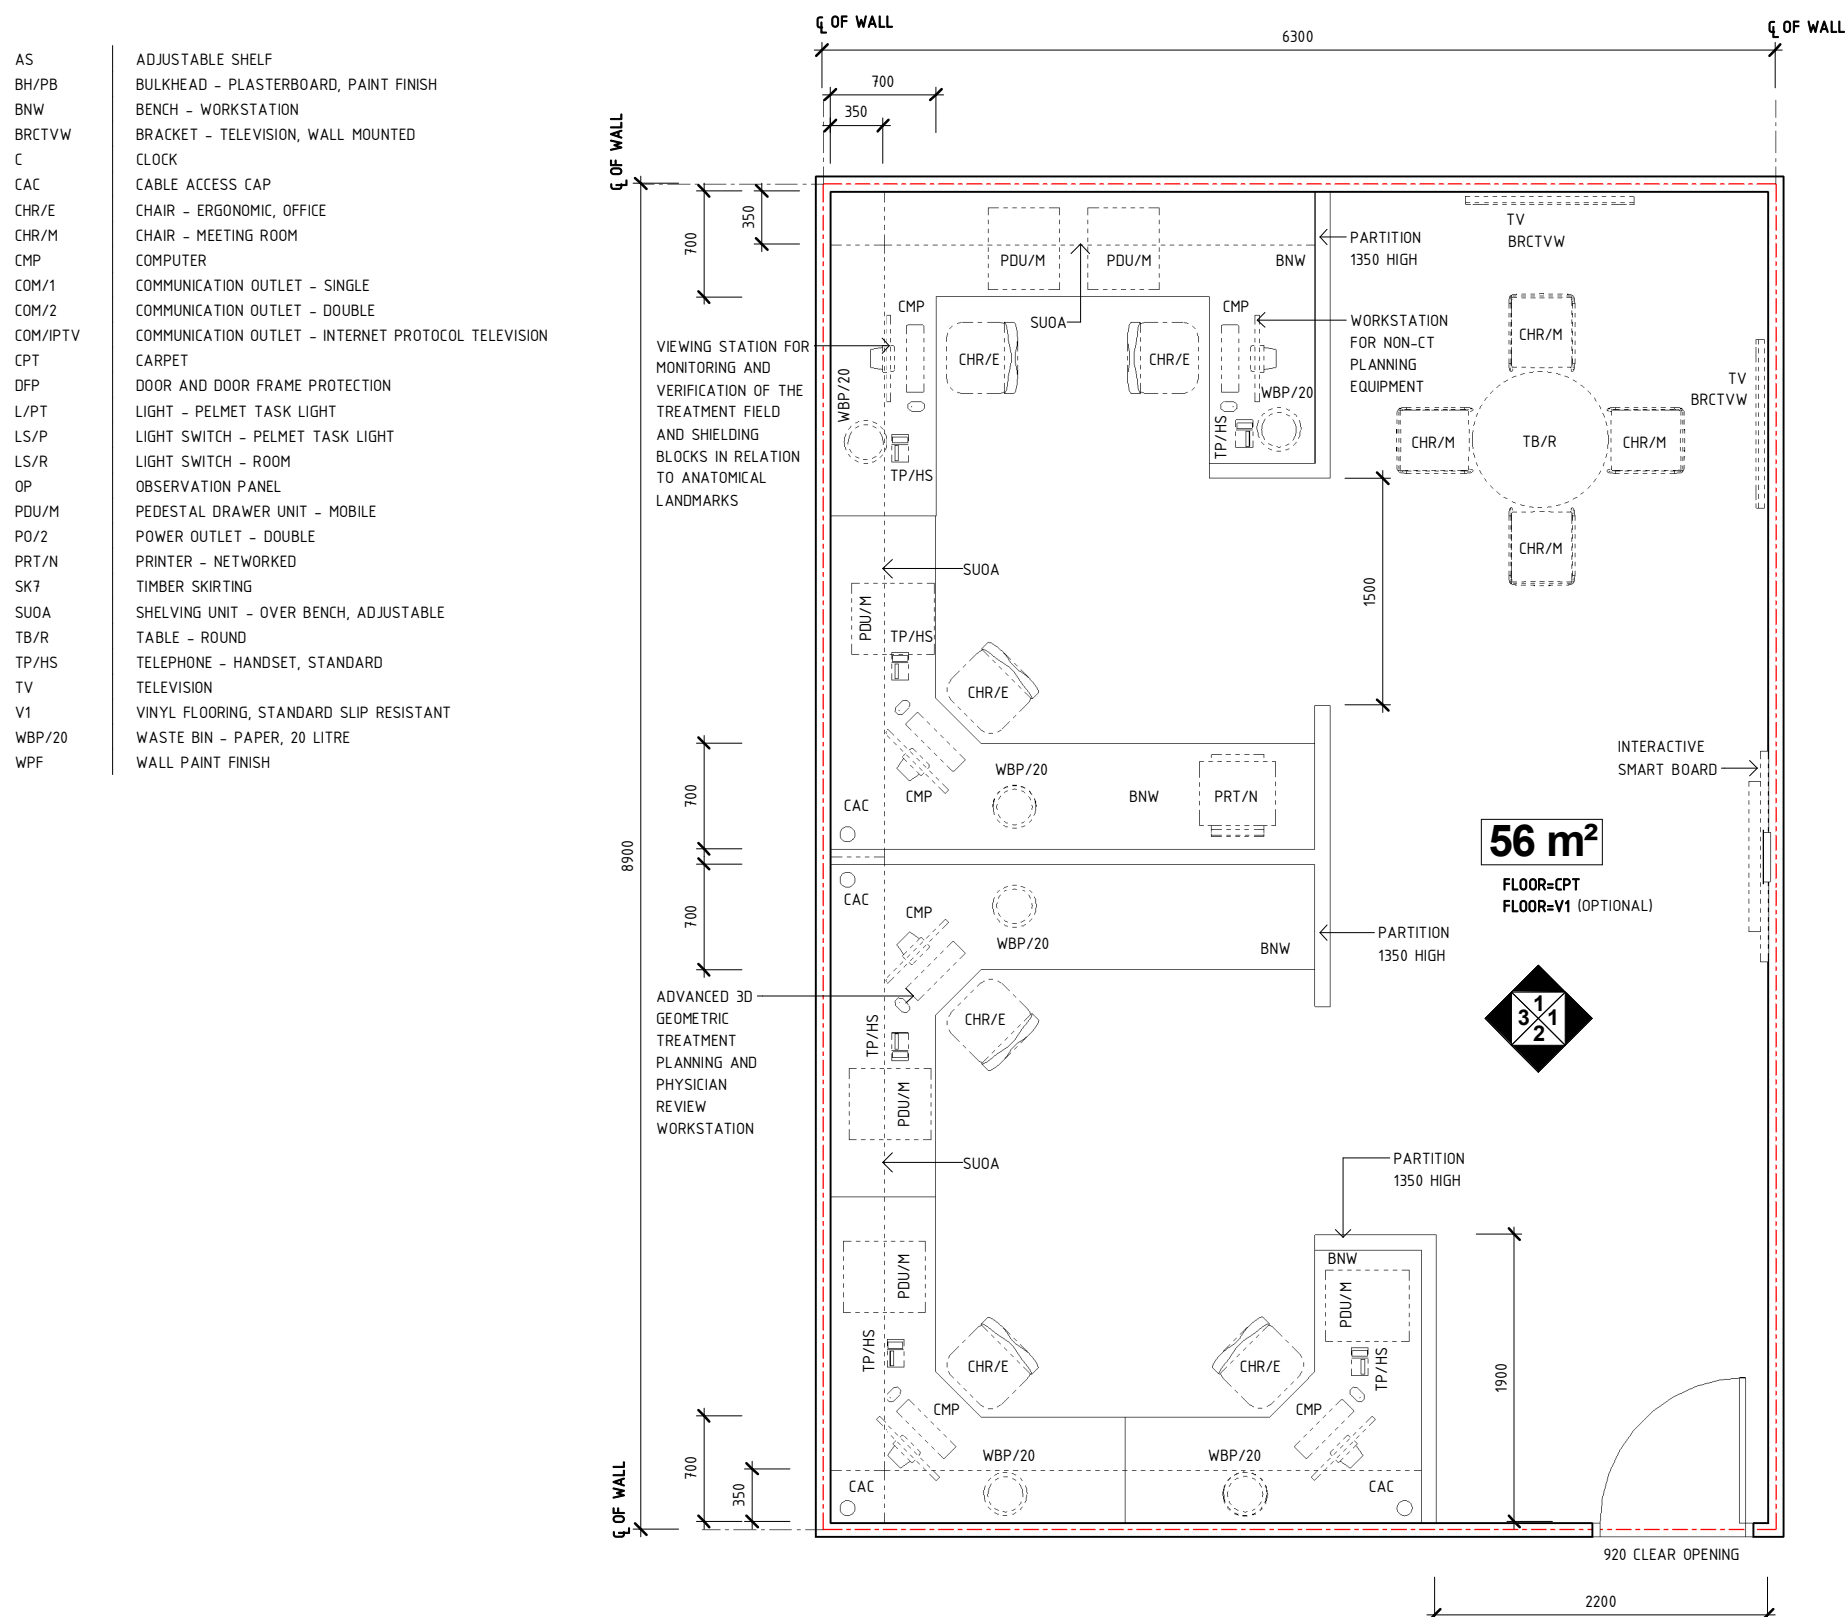

PLAN

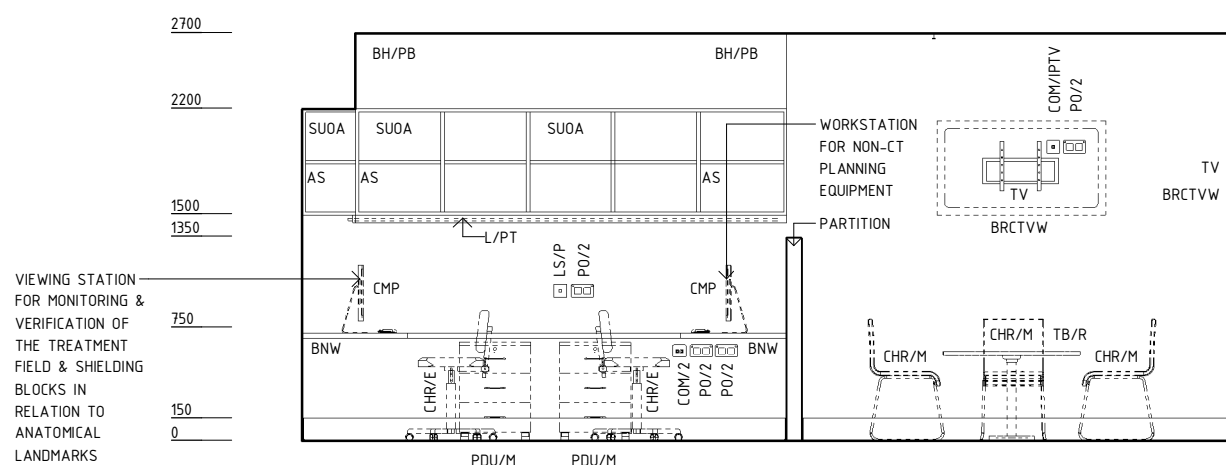

ELEVATION 01

REV	DESCRIPTION	DATE	BY	REV	DESCRIPTION	DATE	BY	COMPATIBILITY
1	FIRST ISSUE	24.10.10	LL	4	GENERAL REVISION	21.10.22	BK	iHFG
2	GENERAL REVISION	30.08.11	SK					
3	GENERAL REVISION	31.10.12	KC					



International Health Facility Guidelines at:
www.healthdesign.com.au/iHFG
 Editable version of Standard Components on
 Health Facility Briefing System (HFBS) at:
www.healthdesign.com.au/@TAHPI



DESIGNED	APPROVED	DATE	SCALE(S)	SHEET
BK	RH	21.10.22	1 : 50	1 OF 4
REVIT FILE NAME		PAPER DRAWING ID		ISSUE
rad-trp-i		rad-trp-i-1		4

Room Layout Sheet

AS	ADJUSTABLE SHELF
BH/PB	BULKHEAD - PLASTERBOARD, PAINT FINISH
BNW	BENCH - WORKSTATION
BRCTVW	BRACKET - TELEVISION, WALL MOUNTED
C	CLOCK

2400	
1950	
1800	
1200	
150	
0	



This document is for advisory purpose only

This document is for advisory purpose only

iHFG Standard Components

Room Layout Sheet

Room Name

Radiotherapy Treatment Planning

RLS Room Code

rad-trp-i

RDS Room Code

rad-trp-i

GENERAL NOTES:

THIS DRAWING TO BE READ IN CONJUNCTION WITH R.D.S.
(ROOM DATA SHEETS) WHICH TAKES PRECEDENCE.

ALL SERVICES INDICATED ARE INDICATIVE AND SUBJECTED TO
DETAILED PROJECT SPECIFIC ENGINEERING DESIGN.

CEILING LEGEND:

PBT

2700

CEILING TYPE

ACT-PC4

HEIGHT ABOVE F.F.L.

ACT-PC4

ACCOUSTIC DROP-IN CEILING TILES(PREFINISHED) WITH
POWDERCOAT ALUMINIUM CORNICE, ANGLE FLUSH

TILE CEILING GRID (600 x 600)

TILE CEILING GRID (600 x 600)

GRID LINE

GRID LINE

ELECTRICAL LEGEND:

L/LL

LIGHT-LED LIGHT

MECHANICAL LEGEND:


SUPPLY AIR GRILLE

RETURN AIR GRILLE

FIRE SERVICES LEGEND:

SMOKE DETECTOR

SPRINKLER

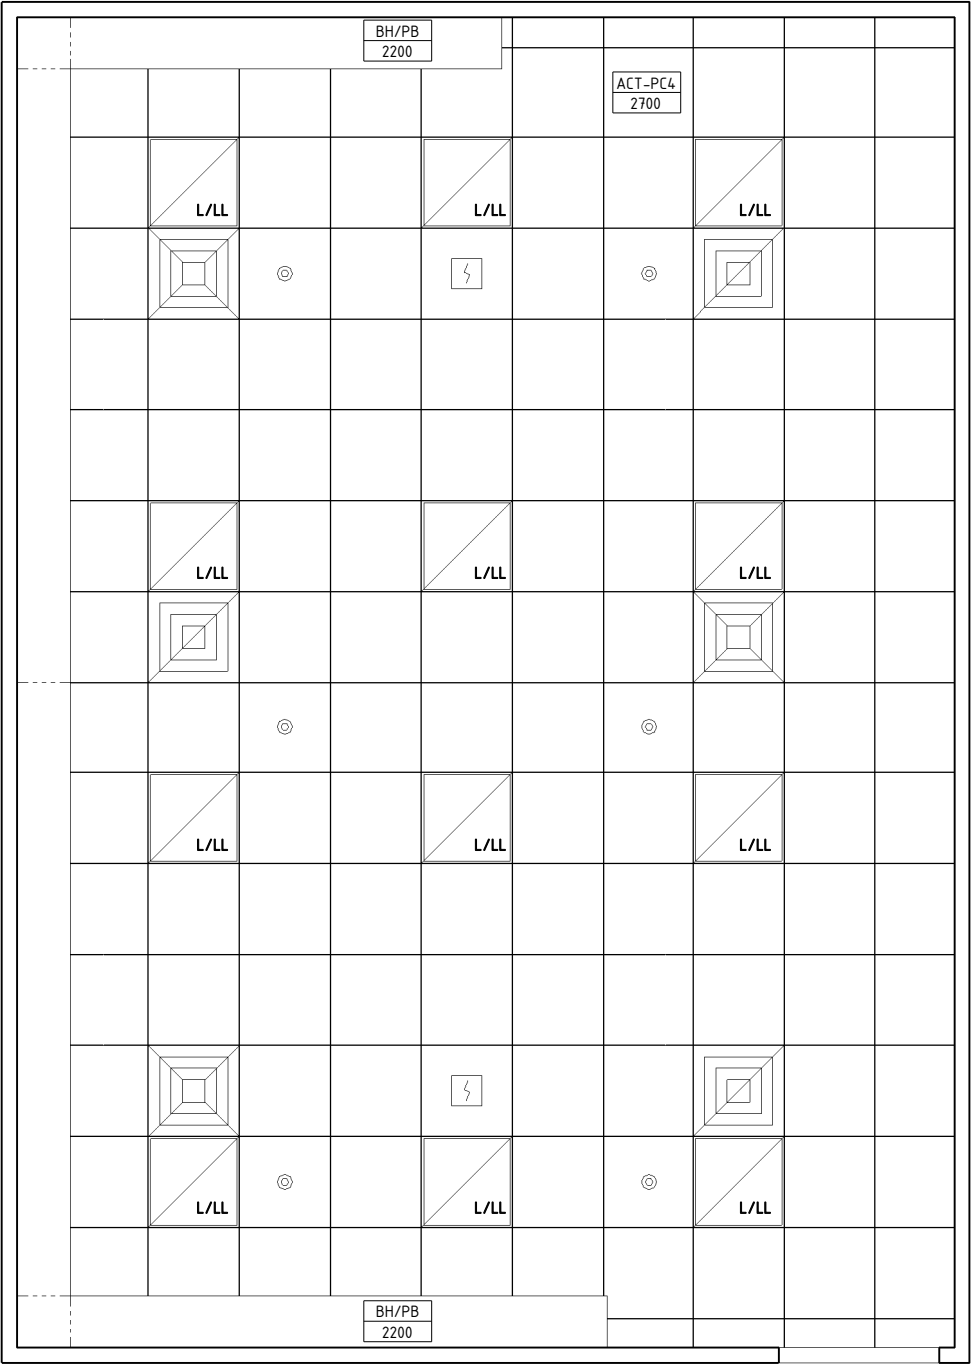

REFLECTED CEILING PLAN

REV	DESCRIPTION	DATE	BY	REV	DESCRIPTION	DATE	BY	COMPATIBILITY																				
1	FIRST ISSUE	24.10.10	LL	4	GENERAL REVISION	21.10.22	BK	iHFG																				
2	GENERAL REVISION	30.08.11	SK																									
3	GENERAL REVISION	31.10.12	KC																									
iHFG International Health Facility Guidelines International Health Facility Guidelines at: www.healthdesign.com.au/iHFG Editable version of Standard Components on Health Facility Briefing System (HFBS) at: www.healthdesign.com.au ©TAHPI ISO 9001 QUALITY MANAGEMENT SYSTEM <table><tr><th>DESIGNED</th><th>APPROVED</th><th>DATE</th><th>SCALE(S)</th><th>SHEET</th></tr><tr><td>BK</td><td>RH</td><td>21.10.22</td><td>1 : 50</td><td>3 OF 4</td></tr><tr><td colspan="2">REVIT FILE NAME</td><td colspan="2">PAPER DRAWING ID</td><td>ISSUE</td></tr><tr><td colspan="2">rad-trp-i</td><td colspan="2">rad-trp-i-3</td><td>4</td></tr></table>									DESIGNED	APPROVED	DATE	SCALE(S)	SHEET	BK	RH	21.10.22	1 : 50	3 OF 4	REVIT FILE NAME		PAPER DRAWING ID		ISSUE	rad-trp-i		rad-trp-i-3		4
DESIGNED	APPROVED	DATE	SCALE(S)	SHEET																								
BK	RH	21.10.22	1 : 50	3 OF 4																								
REVIT FILE NAME		PAPER DRAWING ID		ISSUE																								
rad-trp-i		rad-trp-i-3		4																								

This document is for advisory purpose only

iHFG Standard Components

Room Layout Sheet

Room Name


Radiotherapy Treatment Planning

RLS Room Code


rad-trp-i

RDS Room Code

rad-trp-i

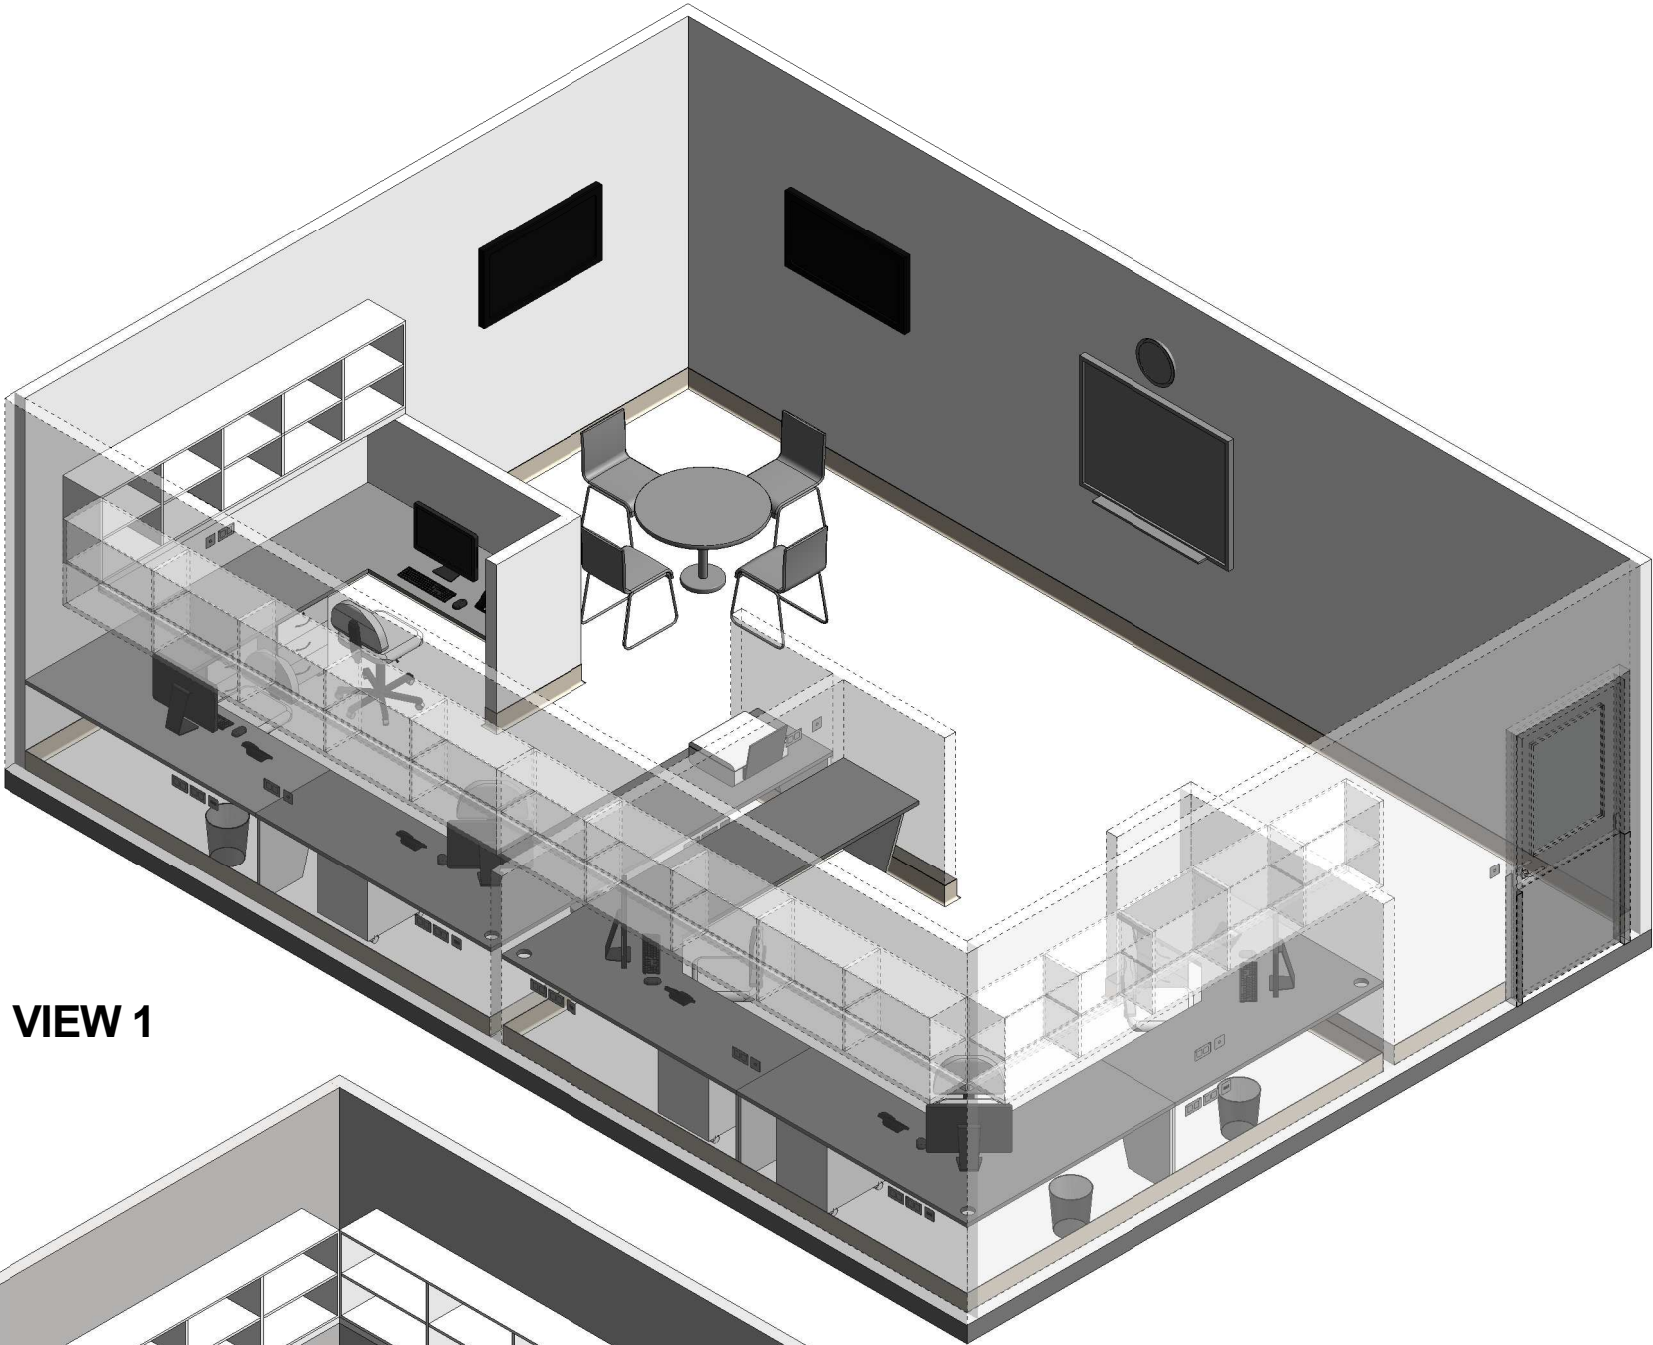

ISOMETRIC VIEW 1

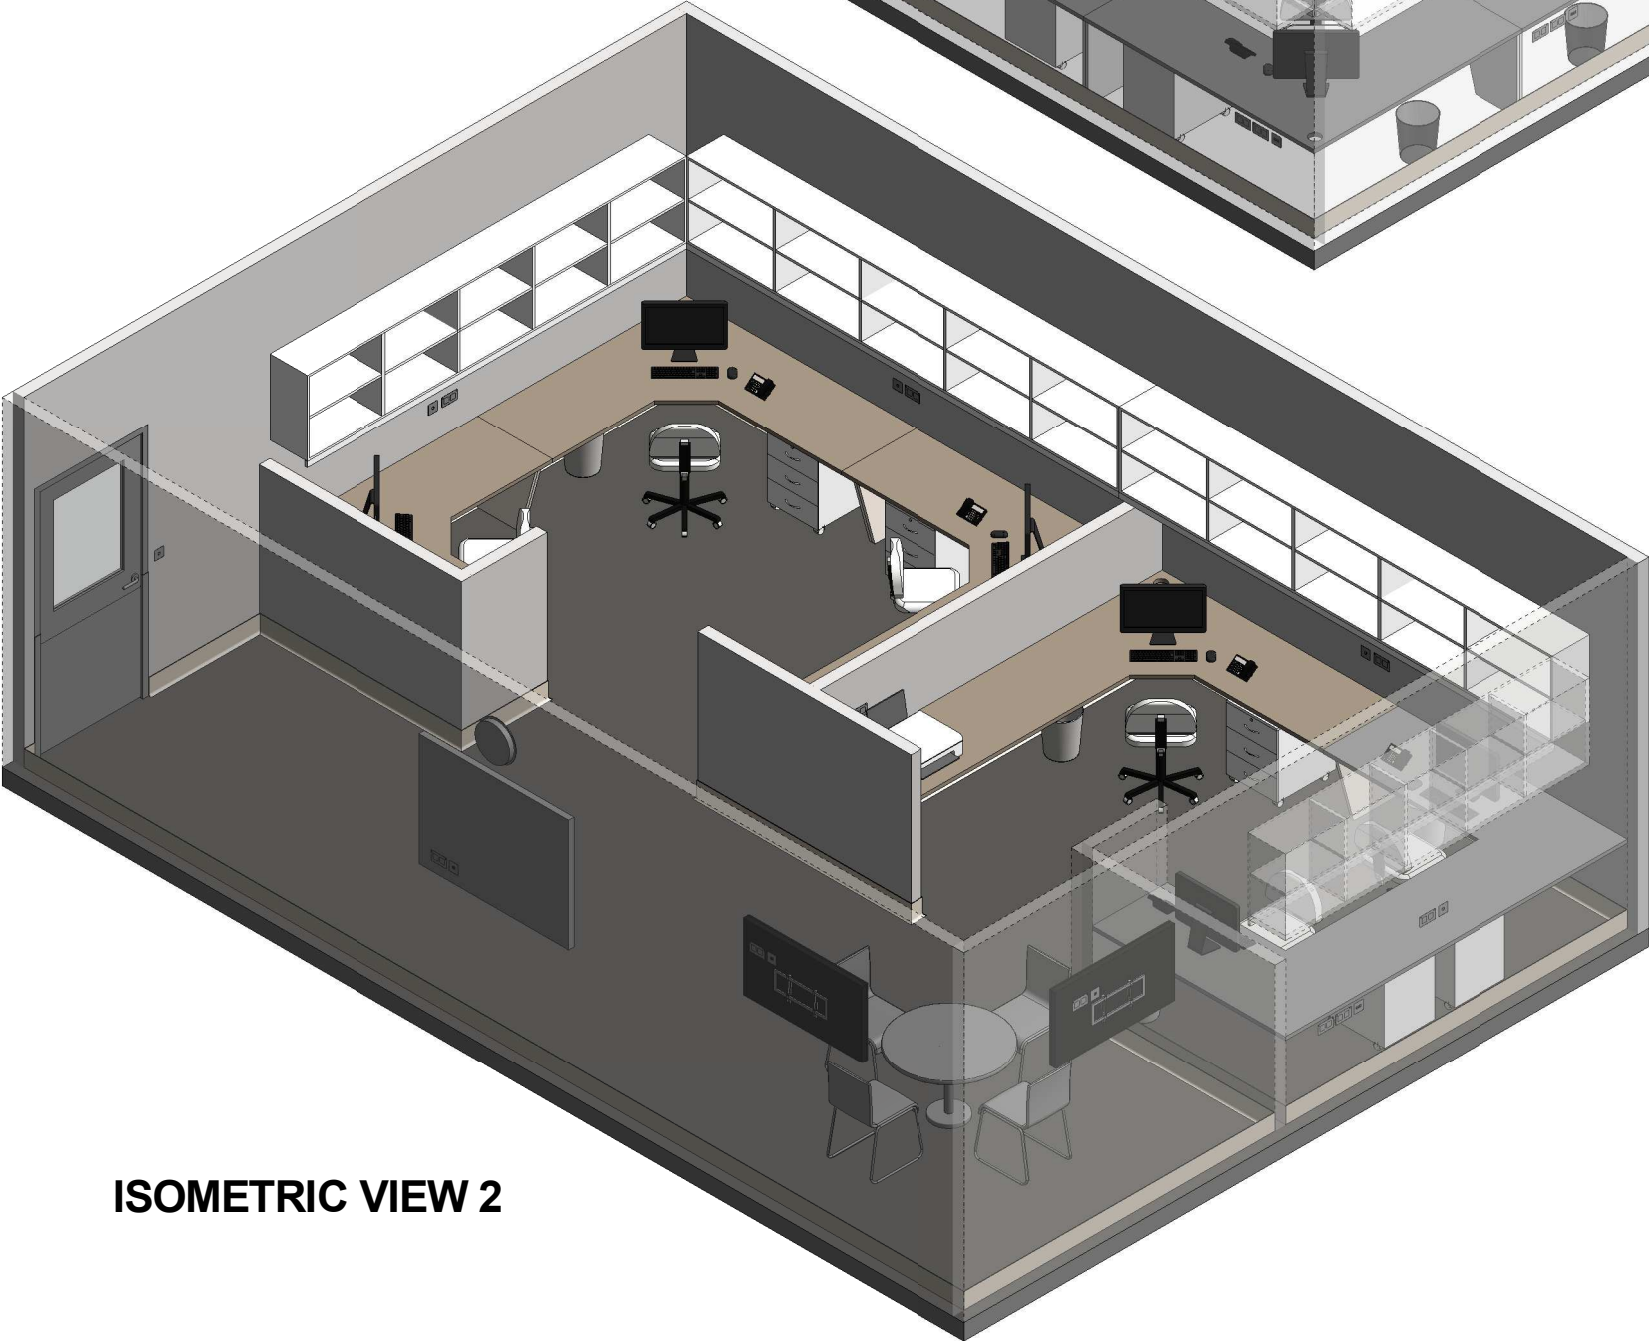

ISOMETRIC VIEW 2

REV	DESCRIPTION	DATE	BY	REV	DESCRIPTION	DATE	BY	COMPATIBILITY			
1	FIRST ISSUE	24.10.10	LL	4	GENERAL REVISION	21.10.22	BK	iHFG			
2	GENERAL REVISION	30.08.11	SK					DESIGNED	APPROVED	DATE	SCALE(S)
3	GENERAL REVISION	31.10.12	KC					BK	RH	21.10.22	4 OF 4
								REVIT FILE NAME		PAPER DRAWING ID	
								rad-trp-i		rad-trp-i-4	
										ISSUE	
										4	