

iHFG Standard Components

Room Layout Sheet

Room Name

Servery/ Trolley Holding (Mental Health)


RLS Room Code

serv-mh-i


RDS Room Code

serv-mh-i


- AS
- ADJUSTABLE SHELF
- BCW
- BOILING / CHILLED WATER UNIT
- BH/PB
- BULKHEAD - PLASTERBOARD, PAINT FINISH
- BLVI
- BLIND - VENETIAN, INTEGRAL
- BNL
- BENCH - LAMINATE
- CBD/D
- CUPBOARD - DRAWER UNIT
- CBD/UB
- CUPBOARD - UNDER BENCH
- CBD/W
- CUPBOARD - WALL MOUNTED
- CR
- CRASH RAIL
- DHT
- DISPENSER - PAPER HAND TOWEL
- DS
- DISPENSER - SOAP
- FR/D
- FRIDGE - DOMESTIC
- OV/MW
- OVEN - MICROWAVE
- PO/1
- POWER OUTLET - SINGLE
- PO/2
- POWER OUTLET - DOUBLE
- SBK
- SPLASHBACK
- SK4
- FLOOR VINYL COVED SKIRTING
- SNK12
- SINK WITH DRAINER - SINGLE
- T/FR
- TROLLEY - FOOD RETHERMALISATION
- T/T
- TROLLEY - TRAY
- TAP/BCW
- TAPWARE - BOILING / CHILLED WATER UNIT
- TAP/M
- TAPWARE - MIXER
- TLG
- TOUGHENED LAMINATED GLASS
- TP/WM
- TELEPHONE - WALL MOUNTED
- V1
- VINYL FLOORING, STANDARD SLIP RESISTANT
- WBF/20
- WASTE BIN - FLIPTOP, 20L
- WPF
- WALL PAINT FINISH

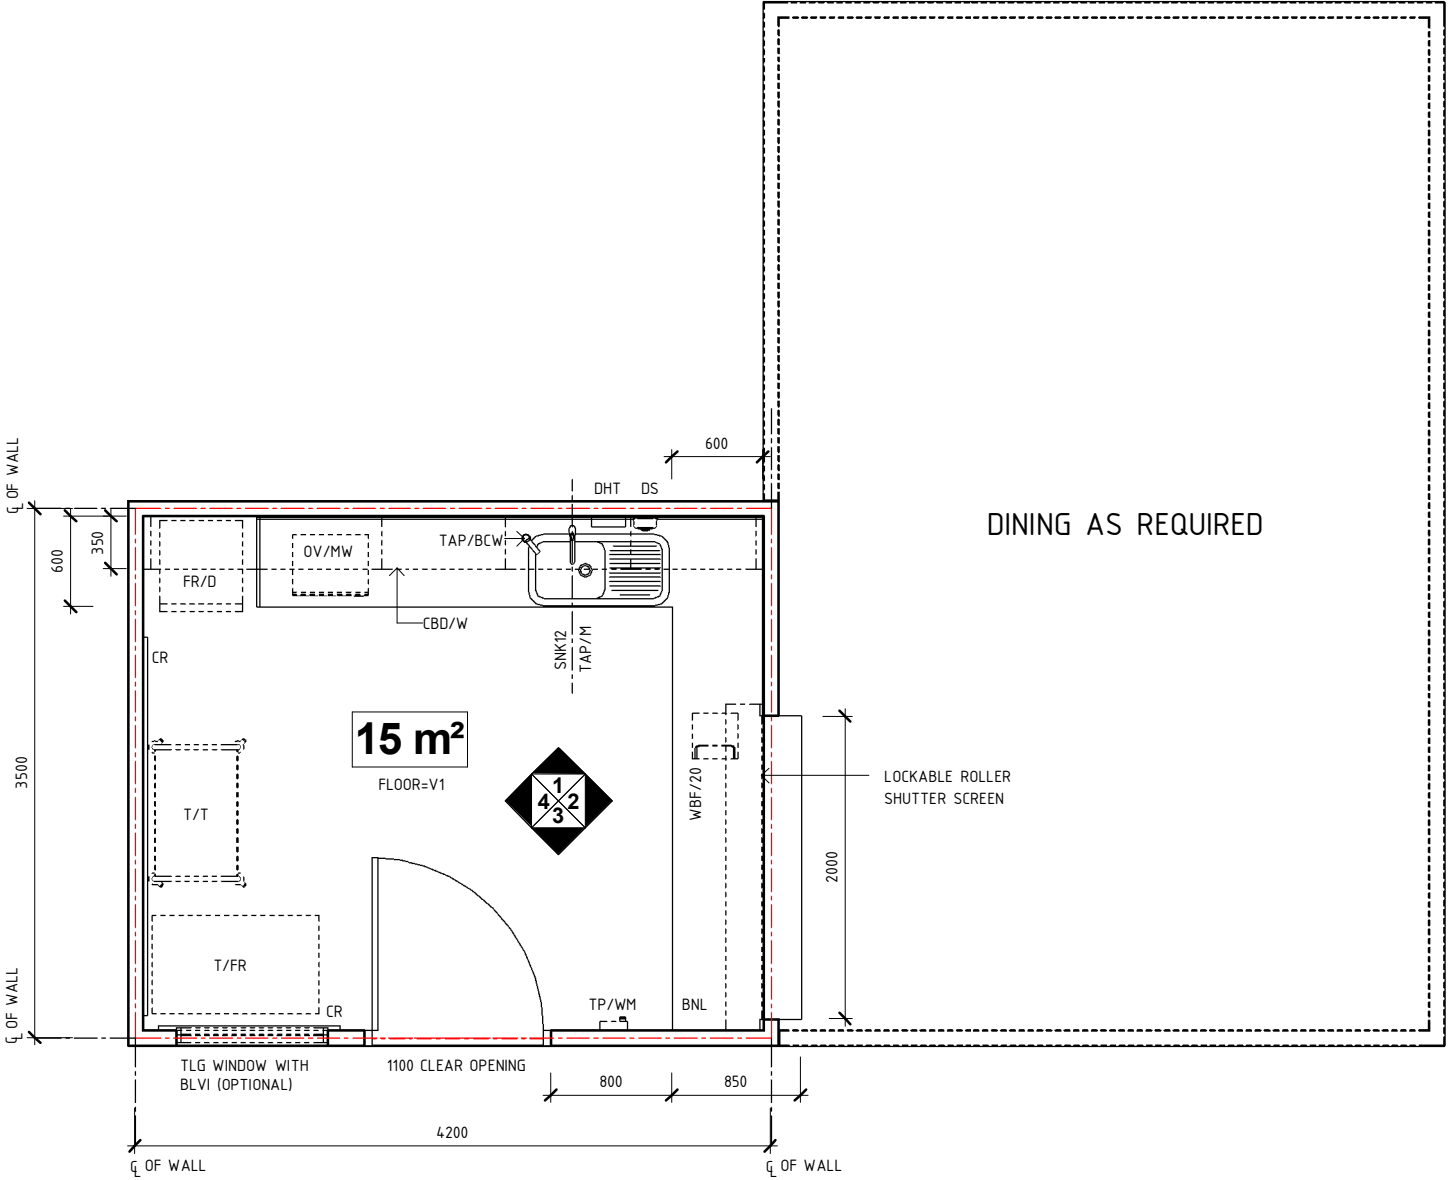

PLAN

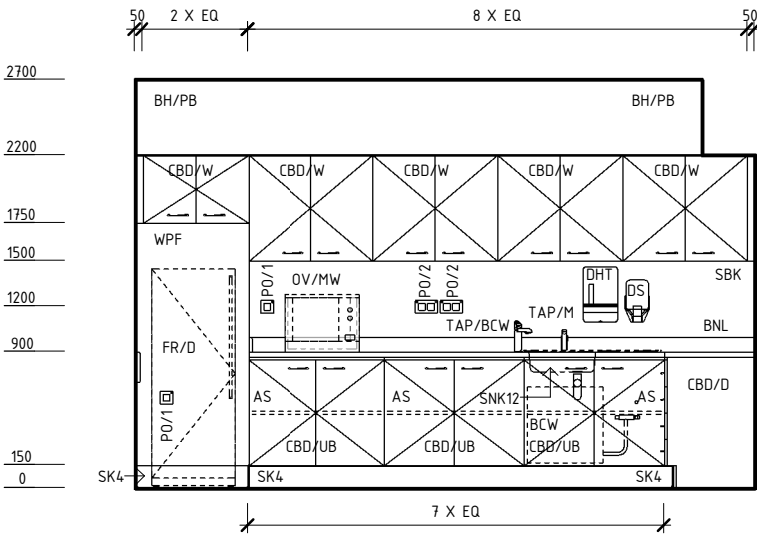

ELEVATION 01

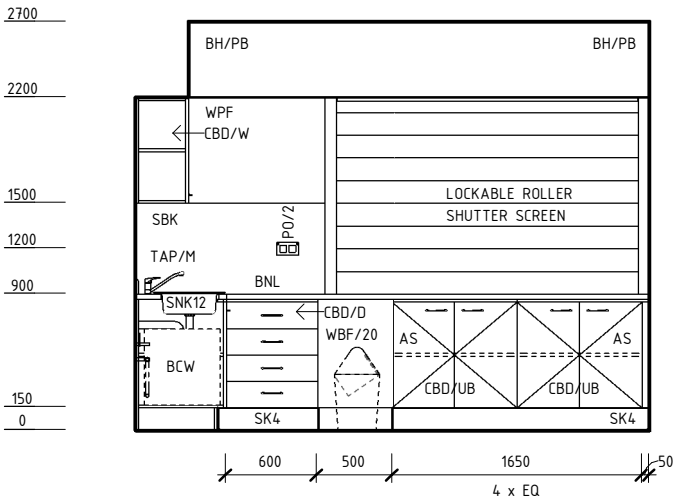

ELEVATION 02

REV	DESCRIPTION	DATE	BY	REV	DESCRIPTION	DATE	BY	COMPATIBILITY				
1	FIRST ISSUE	24.10.10	CC	4	GENERAL REVISION	31.08.22	RA	iHFG				
2	GENERAL REVISION	30.08.11	SK									
3	GENERAL REVISION	31.10.12	KC									
iHFG International Health Facility Guidelines International Health Facility Guidelines at: www.healthdesign.com.au/iHFG Editable version of Standard Components on Health Facility Briefing System (HFBS) at: www.healthdesign.com.au ©TAHPI ISO9001 QUALITY MANAGEMENT SYSTEM								DESIGNED	APPROVED	DATE	SCALE(S)	SHEET
								RA	SA	31.08.22	1 : 50	1 OF 3
								REVIT FILE NAME		PAPER DRAWING ID		ISSUE
								serv-mh-i		serv-mh-i-1		4


This document is for advisory purpose only

iHFG Standard Components


Room Layout Sheet

Room Name	Servery/ Trolley Holding (Mental Health)	RLS Room Code	serv-mh-i
		RDS Room Code	serv-mh-i

AS	ADJUSTABLE SHELF
BLVI	BLIND - VENETIAN, INTEGRAL
BNL	BENCH - LAMINATE
CBD/UB	CUPBOARD - UNDER BENCH
CBD/W	CUPBOARD - WALL MOUNTED
COM/1	COMMUNICATION OUTLET - SINGLE
CR	CRASH RAIL
FR/D	FRIDGE - DOMESTIC
KP	KICKPLATE
LS/R	LIGHT SWITCH - ROOM
OP	OBSERVATION PANEL
PO/1S	POWER OUTLET - SPECIAL
PO/2	POWER OUTLET - DOUBLE
SK4	FLOOR VINYL COVED SKIRTING
T/FR	TROLLEY - FOOD RETHERMALISATION
T/T	TROLLEY - TRAY
TLG	TOUGHENED LAMINATED GLASS
TP/WM	TELEPHONE - WALL MOUNTED
WPF	WALL PAINT FINISH

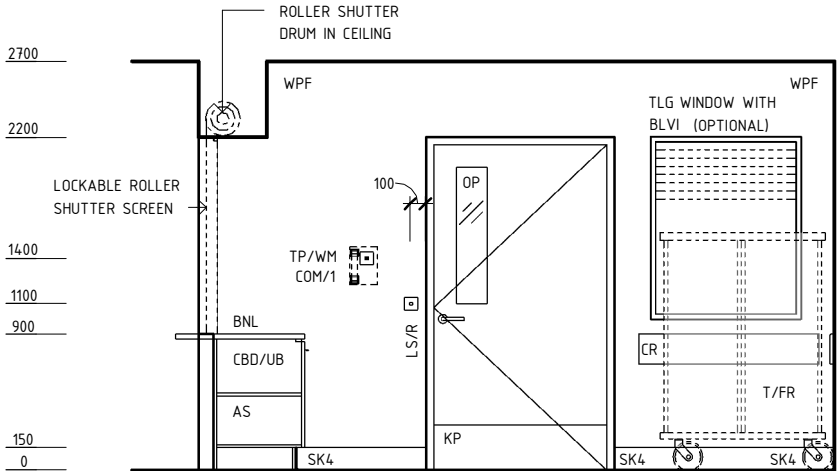

ELEVATION 03

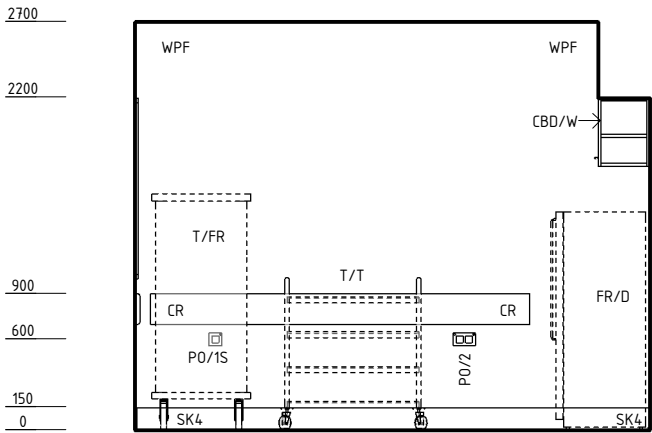

ELEVATION 04

REV	DESCRIPTION	DATE	BY	REV	DESCRIPTION	DATE	BY	COMPATIBILITY										
1	FIRST ISSUE	24.10.10	CC	4	GENERAL REVISION	31.08.22	RA		DESIGNED		APPROVED		DATE		SCALE(S)		SHEET	
2	GENERAL REVISION	30.08.11	SK															
3	GENERAL REVISION	31.10.12	KC															
 International Health Facility Guidelines International Health Facility Guidelines at: www.healthdesign.com.au/iHFG Editable version of Standard Components on Health Facility Briefing System (HFBS) at: www.healthdesign.com.au ©TAHPI 								RA		SA		31.08.22		1 : 50		2 OF		
								REVIT FILE NAME				PAPER DRAWING ID				ISSUE		
								serv-mh-i				serv-mh-i-2				4		

iHFG Standard Components

Room Layout Sheet

Room Name

Servery/ Trolley Holding (Mental Health)

RLS Room Code

serv-mh-i

RDS Room Code


serv-mh-i

GENERAL NOTES:

THIS DRAWING TO BE READ IN CONJUNCTION WITH R.D.S. (ROOM DATA SHEETS) WHICH TAKES PRECEDENCE.


ALL SERVICES INDICATED ARE INDICATIVE AND SUBJECTED TO DETAILED PROJECT SPECIFIC ENGINEERING DESIGN.

CEILING LEGEND:

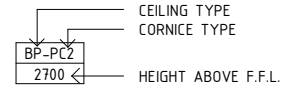


BH/PB BULKHEAD - PLASTERBOARD, PAINT FINISH
PB-PC3 PLASTERBOARD FLUSH SET CEILING, PAINT FINISH
PLASTERBOARD SQUARE SET CORNICE



ELECTRICAL LEGEND:

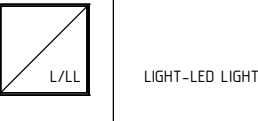


MECHANICAL LEGEND:

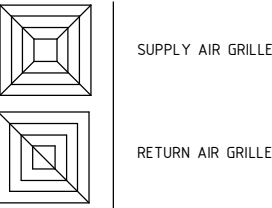

FIRE SERVICES LEGEND:

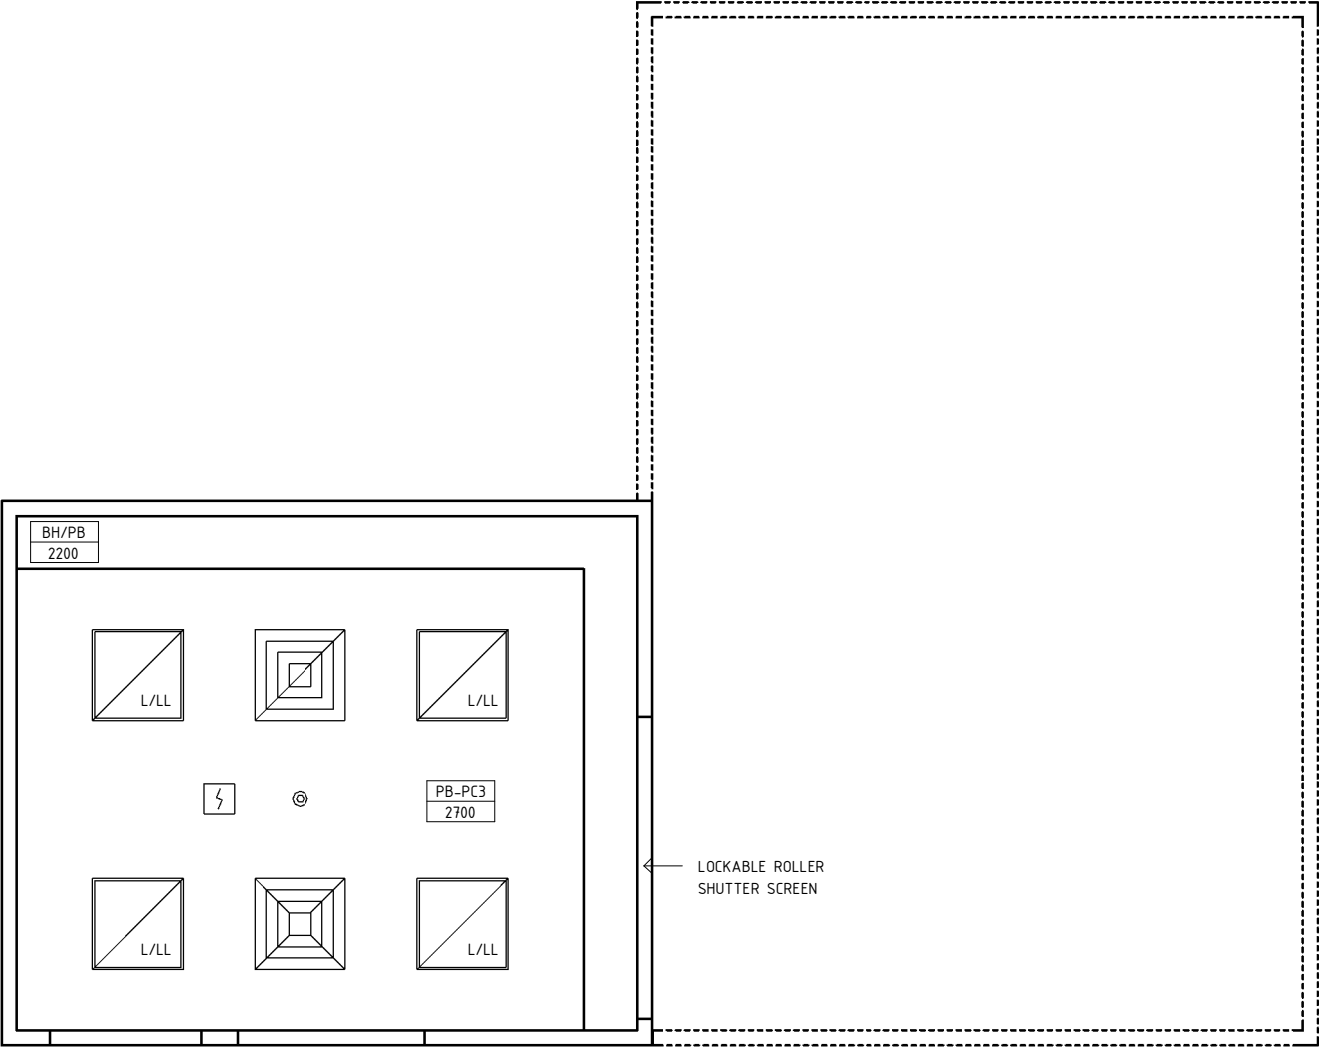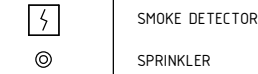

REFLECTED CEILING PLAN

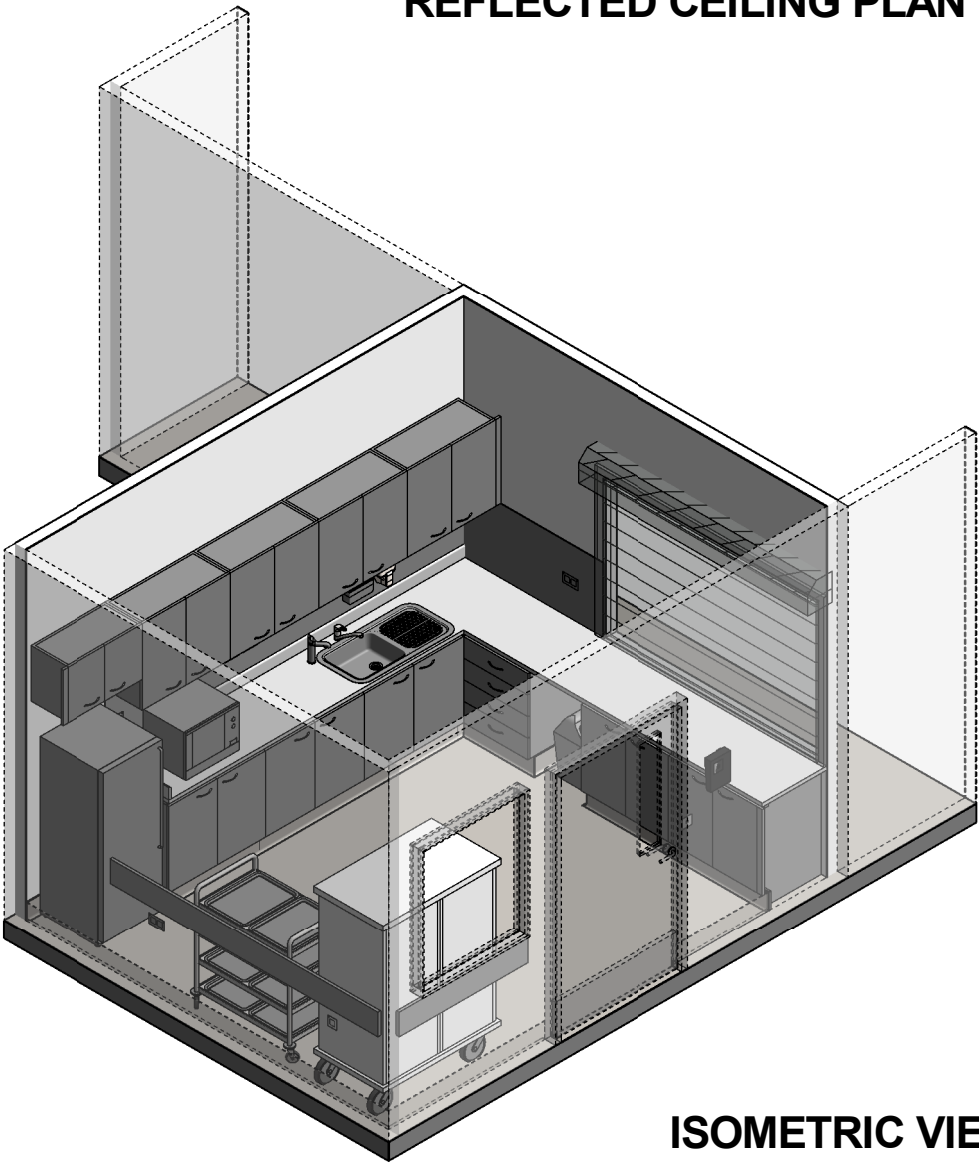

ISOMETRIC VIEW

REV	DESCRIPTION	DATE	BY	REV	DESCRIPTION	DATE	BY	COMPATIBILITY						
1	FIRST ISSUE	24.10.10	CC	4	GENERAL REVISION	31.08.22	RA		DESIGNED		APPROVED	DATE	SCALE(S)	SHEET
2	GENERAL REVISION	30.08.11	SK						RA	SA	31.08.22	1 : 50	3 OF 3	
3	GENERAL REVISION	31.10.12	KC						REVIT FILE NAME		PAPER DRAWING ID		ISSUE	
									serv-mh-i		serv-mh-i-3		4	

International Health Facility Guidelines

International Health Facility Guidelines at:
www.healthdesign.com.au/iHFG
Editable version of Standard Components on
Health Facility Briefing System (HFBS) at:
www.healthdesign.com.au ©TAHPI

