


Room Layout Sheet

stle-60-i


stle-60-i

Room Name | Store - Loan Equipment, 60m2

BNL	BENCH - LAMINATE
CAC	CABLE ACCESS CAP
CG	CORNER GUARD
CMP	COMPUTER
CR	CRASH RAIL
H/EQ	HOOK - EQUIPMENT
SHM	METAL SHELVING
SK4	FLOOR VINYL COVED SKIRTING
TP/HS	TELEPHONE - HANDSET, STANDARD
V1	VINYL FLOORING, STANDARD SLIP RESISTANT
WPF	WALL PAINT FINISH

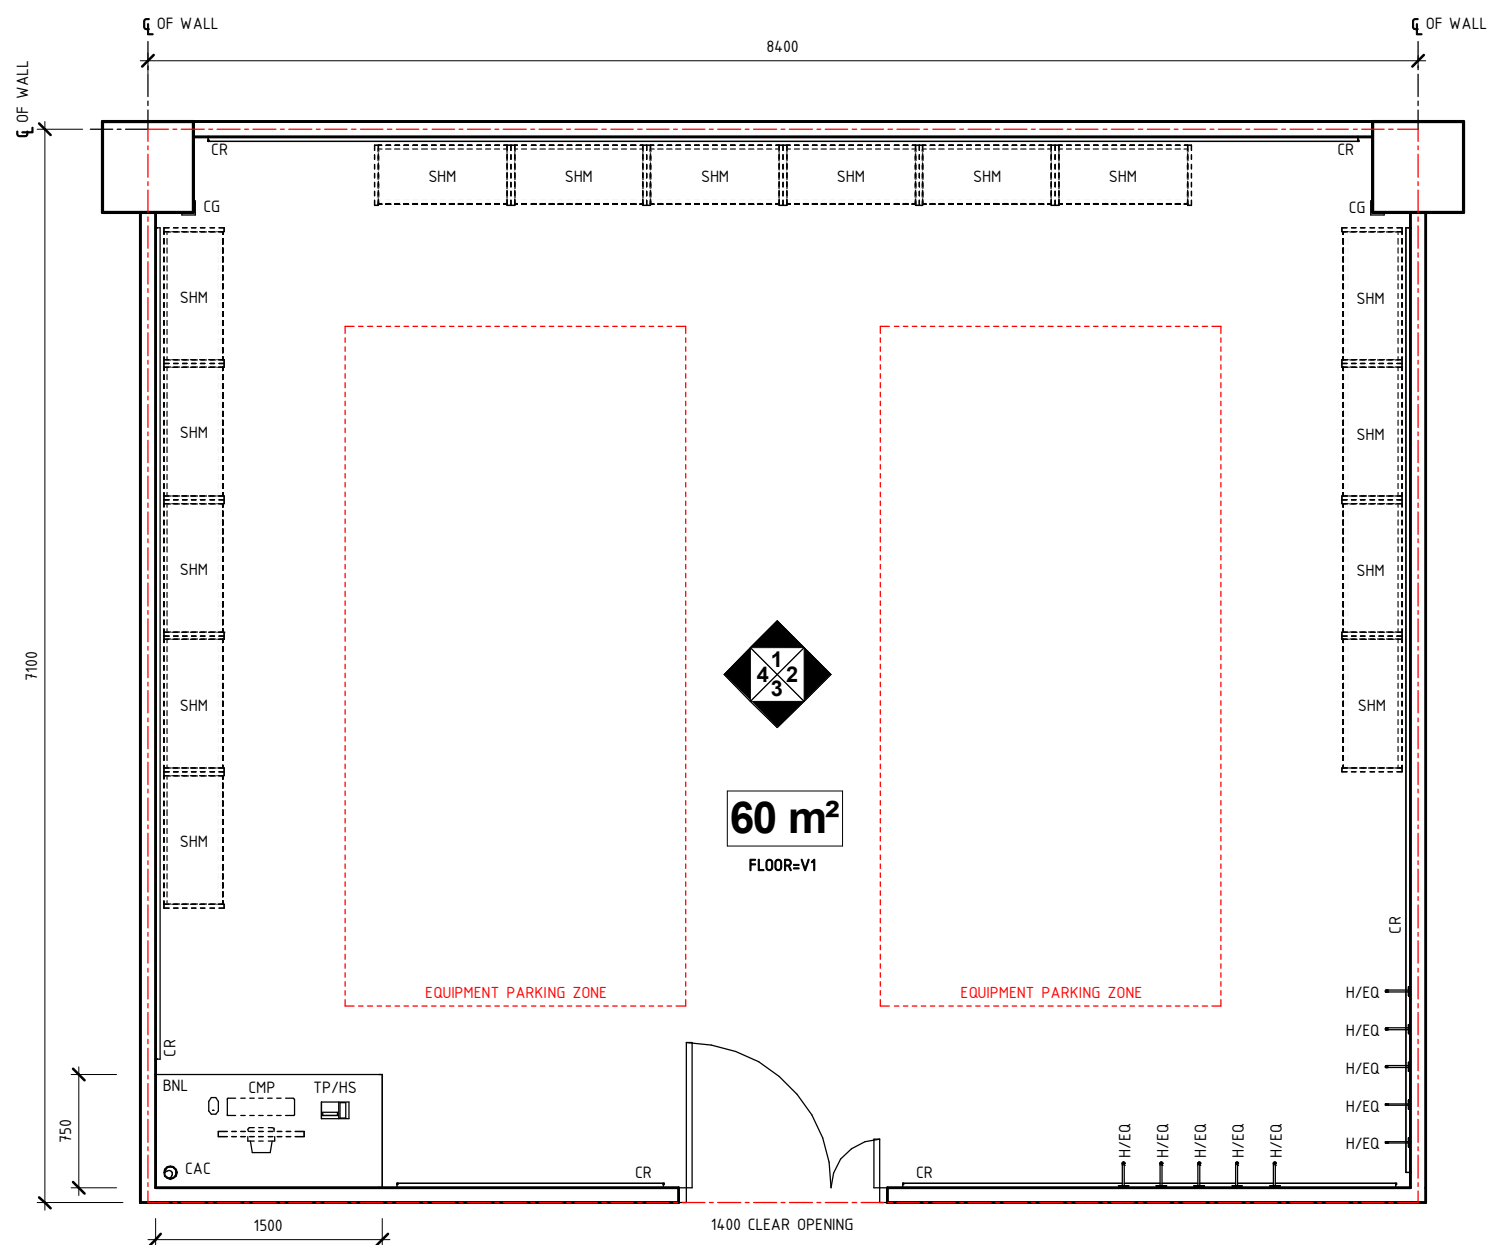

PLAN

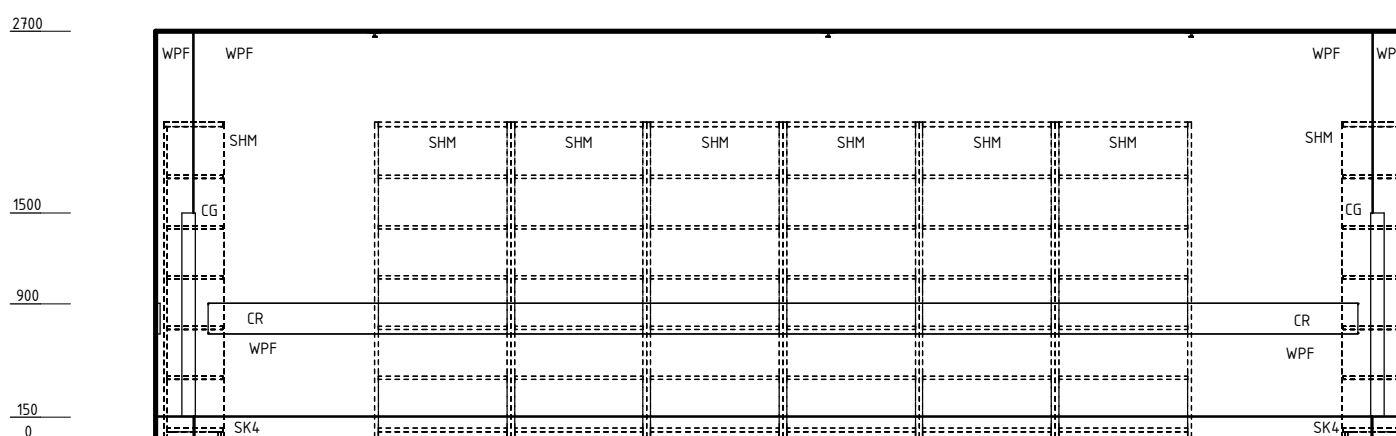

ELEVATION 1

REV	DESCRIPTION	DATE	BY	REV	DESCRIPTION	DATE	BY	COMPATIBILITY
1	FIRST ISSUE	24.04.10	LL	4	GENERAL REVISION	30.12.22	RA	
2	GENERAL REVISION	30.08.12	SK					
3	GENERAL REVISION	31.10.12	KC					



International Health
Facility Guidelines

International Health Facility Guidelines at:
www.healthdesign.com.au/iHFG
 Editable version of Standard Components on
 Health Facility Briefing System (HFBS) at:
[@TAHPI](http://www.healthdesign.com.au)




DESIGNED	APPROVED	DATE	SCALE(S)	SHEET
RA	RH	30.12.22	1 : 50	1 OF 4
REVIT FILE NAME		PAPER DRAWING ID	ISSUE	
stle-60-i		stle-60-i-1	4	

iHFG Standard Components


Room Layout Sheet

Room Name	Store - Loan Equipment, 60m2	RLS Room Code	stle-60-i
		RDS Room Code	stle-60-i


BNL	BENCH - LAMINATE
CG	CORNER GUARD
CMP	COMPUTER
COM/2	COMMUNICATION OUTLET - DOUBLE
CR	CRASH RAIL
DFP	DOOR AND DOOR FRAME PROTECTION
H/EQ	HOOK - EQUIPMENT
LS/R	LIGHT SWITCH - ROOM
PO/2	POWER OUTLET - DOUBLE
SHM	METAL SHELVING
SK4	FLOOR VINYL COVED SKIRTING
TP/HS	TELEPHONE - HANDSET, STANDARD
WPF	WALL PAINT FINISH

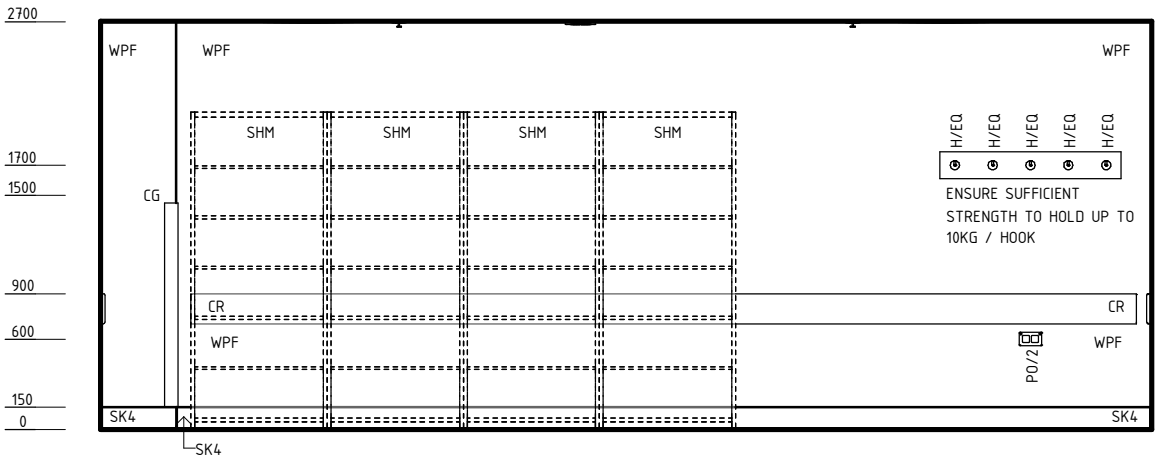

ELEVATION 2

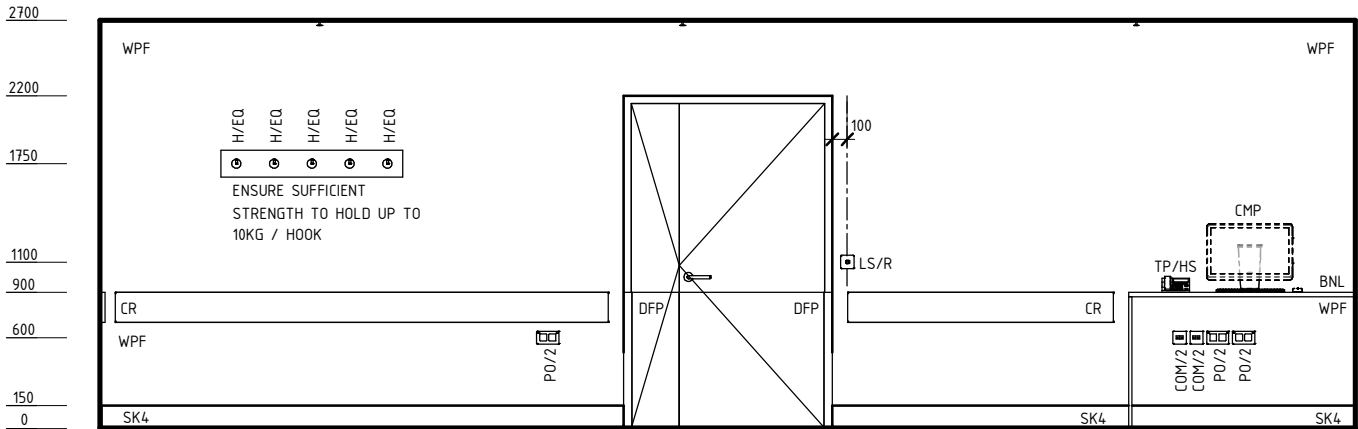

ELEVATION 3

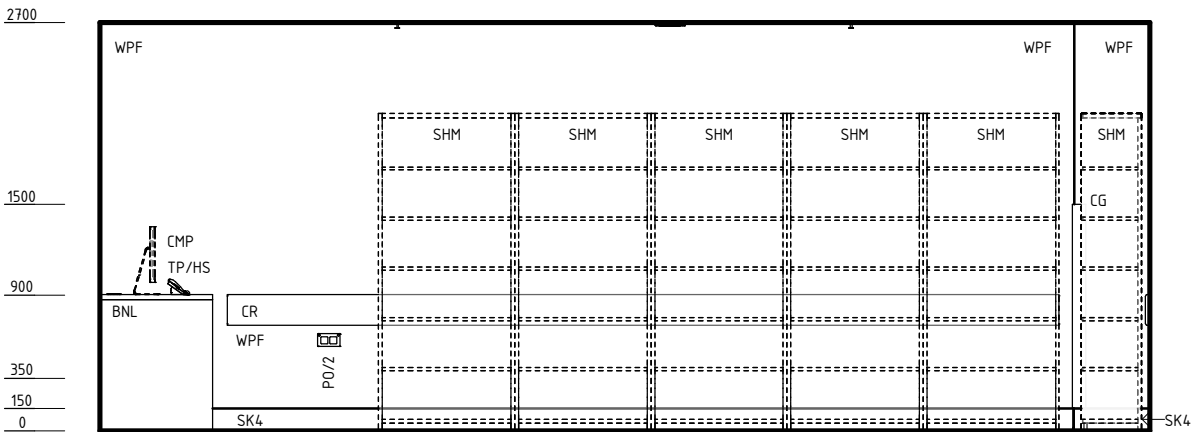

ELEVATION 4

REV	DESCRIPTION	DATE	BY	REV	DESCRIPTION	DATE	BY	COMPATIBILITY				
1	FIRST ISSUE	24.04.10	LL	4	GENERAL REVISION	30.12.22	RA	iHFG				
2	GENERAL REVISION	30.08.12	SK									
3	GENERAL REVISION	31.10.12	KC									
iHFG International Health Facility Guidelines International Health Facility Guidelines at: www.healthdesign.com.au/iHFG Editable version of Standard Components on Health Facility Briefing System (HFBS) at: www.healthdesign.com.au ©TAHPI ISO 9001 QUALITY MANAGEMENT SYSTEM								DESIGNED	APPROVED	DATE	SCALE(S)	SHEET
								RA	RH	30.12.22	1 : 50	2 OF
								REVIT FILE NAME		PAPER DRAWING ID		ISSUE
								stle-60-i		stle-60-i-2		4

iHFG Standard Components

Room Layout Sheet

Room Name

Store - Loan Equipment, 60m2

RLS Room Code

stle-60-i

RDS Room Code


stle-60-i

GENERAL NOTES:

THIS DRAWING TO BE READ IN CONJUNCTION WITH R.D.S.
(ROOM DATA SHEETS) WHICH TAKES PRECEDENCE.

ALL SERVICES INDICATED ARE INDICATIVE AND SUBJECTED TO
DETAILED PROJECT SPECIFIC ENGINEERING DESIGN.


CEILING LEGEND:

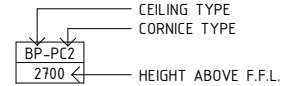


- PBT-PC5

PLASTERBOARD DROP-IN CEILING TILES, POWDERCOAT ALUMINIUM CORNICE, FLUSHED AGAINST WALL
- TILE CEILING GRID (600 x 600)
- GRID LINE



ELECTRICAL LEGEND:

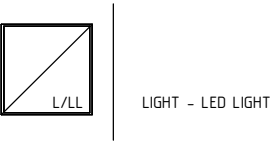

MECHANICAL LEGEND:

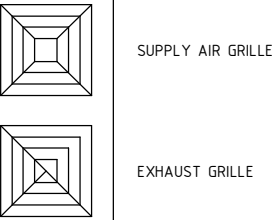

FIRE SERVICES LEGEND:

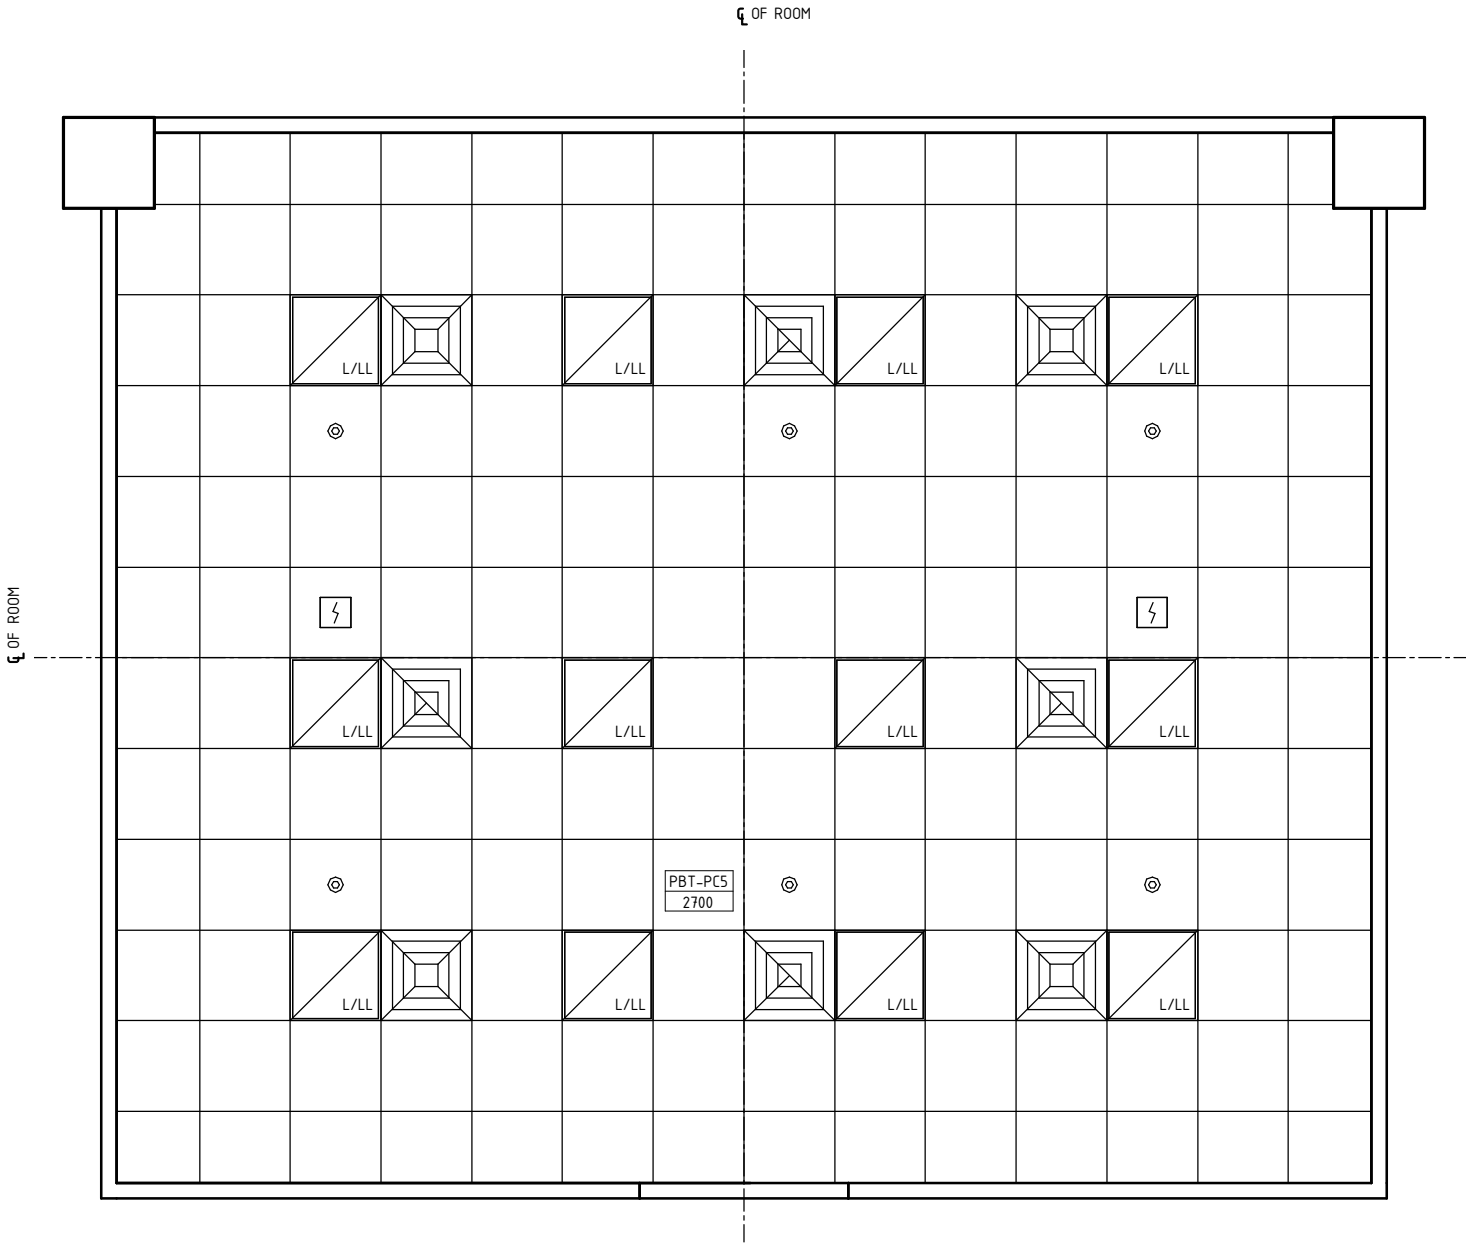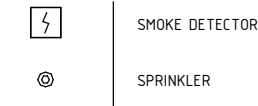

REFLECTED CEILING PLAN

REV	DESCRIPTION	DATE	BY	REV	DESCRIPTION	DATE	BY	COMPATIBILITY
1	FIRST ISSUE	24.04.10	LL	4	GENERAL REVISION	30.12.22	RA	iHFG
2	GENERAL REVISION	30.08.12	SK					
3	GENERAL REVISION	31.10.12	KC					

International Health Facility Guidelines

International Health Facility Guidelines at:
www.healthdesign.com.au/iHFG
Editable version of Standard Components on
Health Facility Briefing System (HFBS) at:
www.healthdesign.com.au ©TAHPI

DESIGNED	APPROVED	DATE	SCALE(S)	SHEET
RA	RH	30.12.22	1 : 50	3 OF 4
REVIT FILE NAME		PAPER DRAWING ID		ISSUE
stle-60-i		stle-60-i-3		4

iHFG Standard Components

Room Layout Sheet

Room Name


Store - Loan Equipment, 60m2

RLS Room Code

stle-60-i

RDS Room Code

stle-60-i

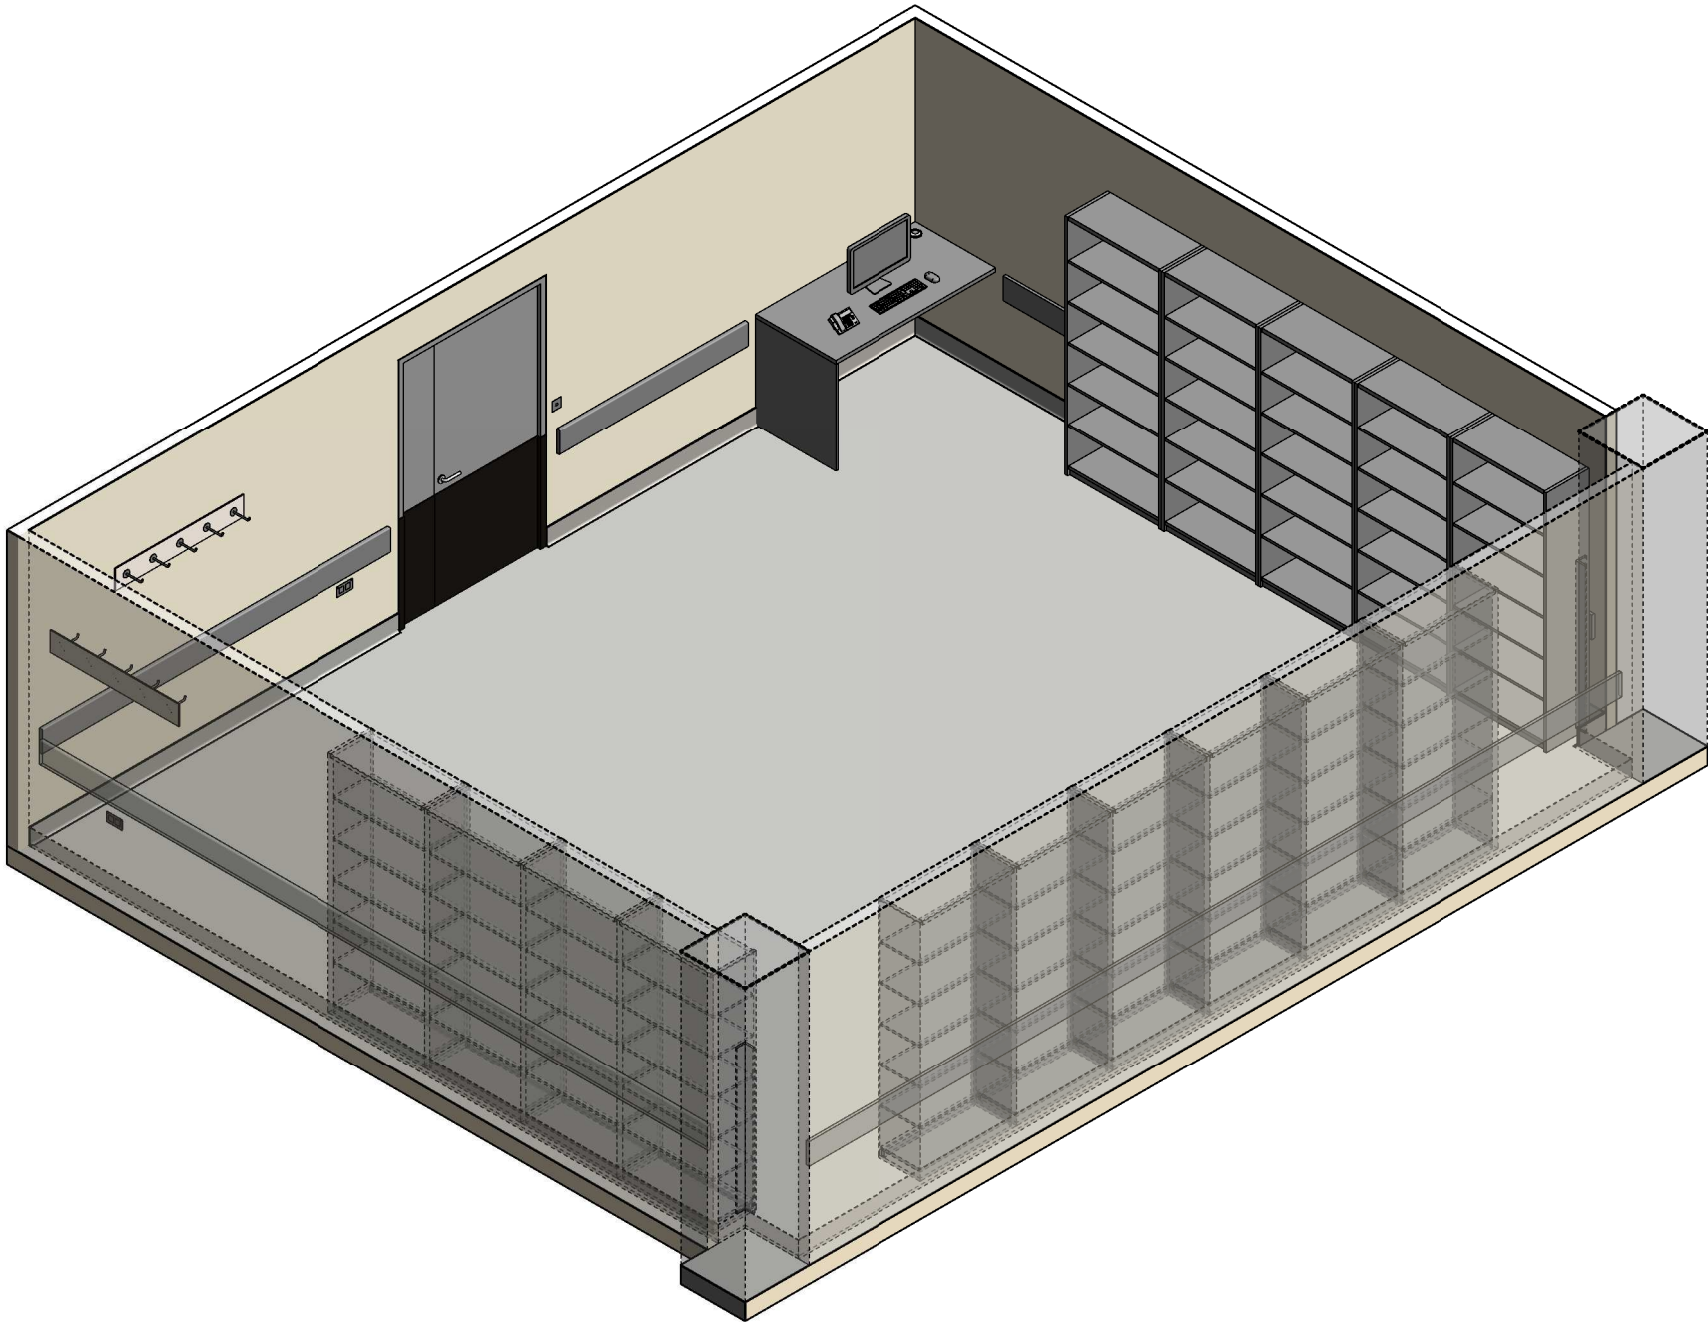

ISOMETRIC VIEW 01

REV	DESCRIPTION	DATE	BY	REV	DESCRIPTION	DATE	BY	COMPATIBILITY										
1	FIRST ISSUE	24.04.10	LL	4	GENERAL REVISION	30.12.22	RA		DESIGNED		APPROVED		DATE		SCALE(S)		SHEET	
2	GENERAL REVISION	30.08.12	SK															
3	GENERAL REVISION	31.10.12	KC															
 International Health Facility Guidelines International Health Facility Guidelines at: www.healthdesign.com.au/iHFG Editable version of Standard Components on Health Facility Briefing System (HFBS) at: www.healthdesign.com.au ©TAHPI 								RA		RH		30.12.22				4 OF		
								REVIT FILE NAME				PAPER DRAWING ID				ISSUE		
								stle-60-i				stle-60-i-4				4		

This document is for advisory purpose only