

iHFG Standard Components

Room Layout Sheet

Room Name **Waiting, 25 m²**


RLS Room Code

wait-25-i


RDS Room Code

wait-25-i


AW	ARTWORK	PO/1	POWER OUTLET - SINGLE
BLR	BLIND - ROLLER	PO/2	POWER OUTLET - DOUBLE
BRCTVW	BRACKET - TELEVISION, WALL MOUNTED	PO/C	POWER OUTLET - CLEANER'S
CHR/W	CHAIR - WAITING	R/MP	RACK - MAGAZINE, PAMPHLET
COFC	COFFERED CEILING	SK7	TIMBER SKIRTING
COM/IPTV	COMMUNICATION OUTLET - INTERNET PROTOCOL TELEVISION	TB/L	TABLE - LOW
CPT	CARPET	TV	TELEVISION
L/LL	LIGHT - LED LIGHT	WPF	WALL PAINT FINISH

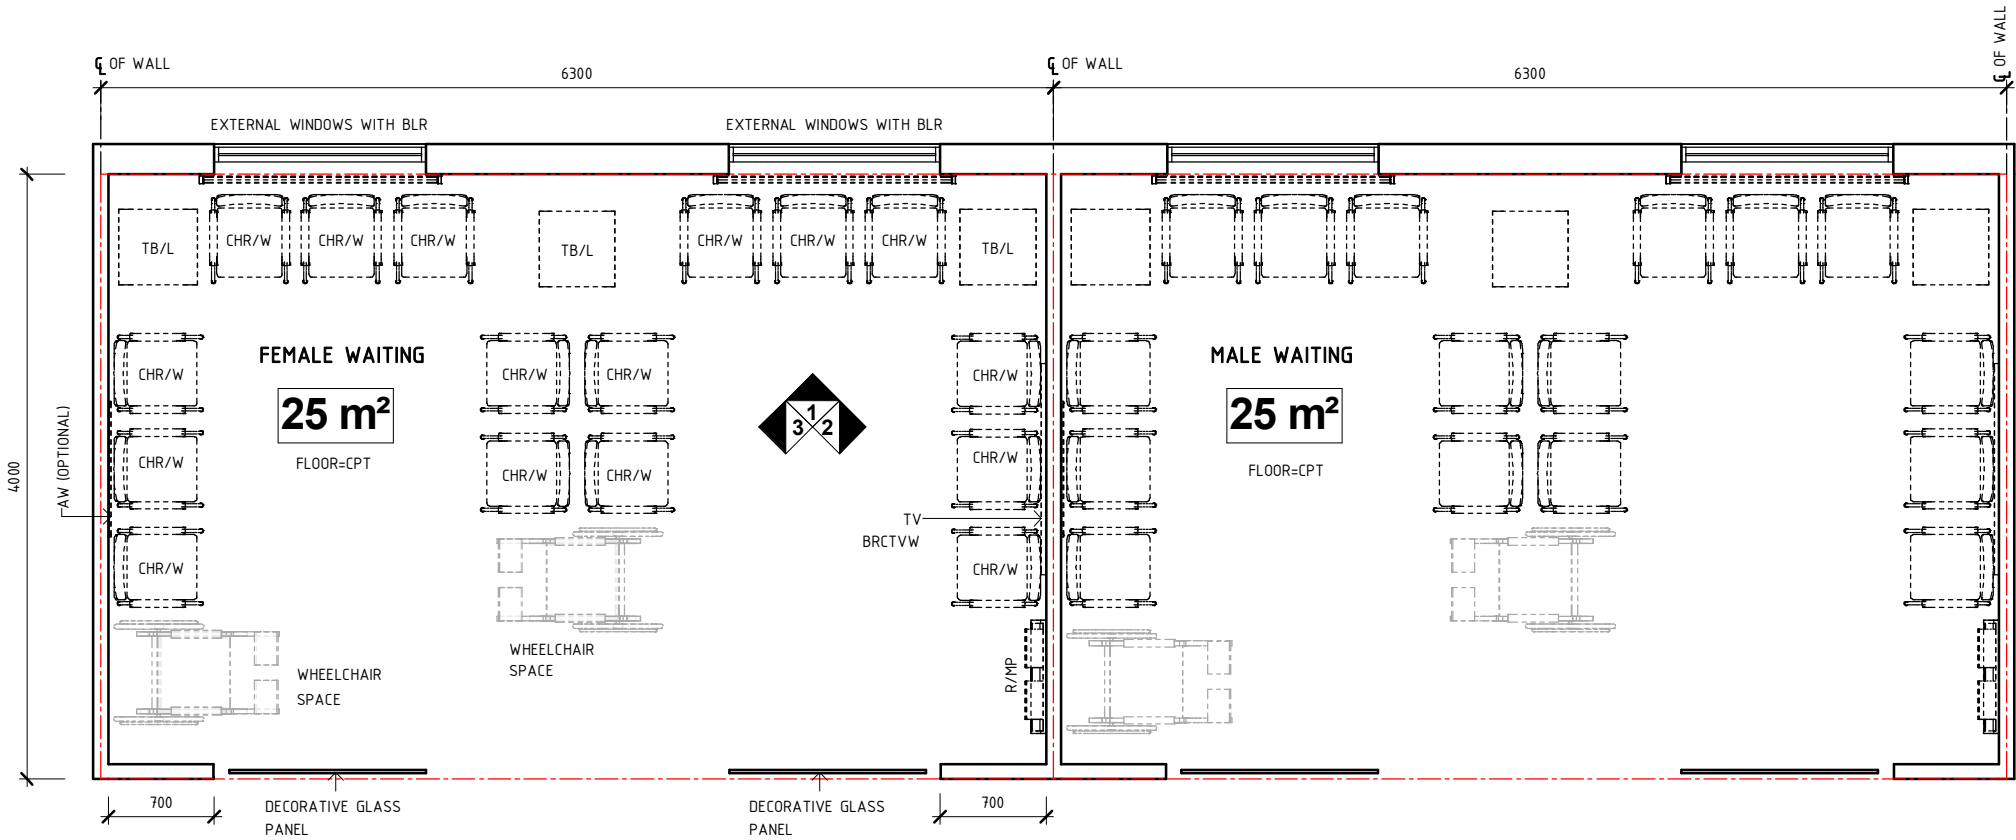


PLAN

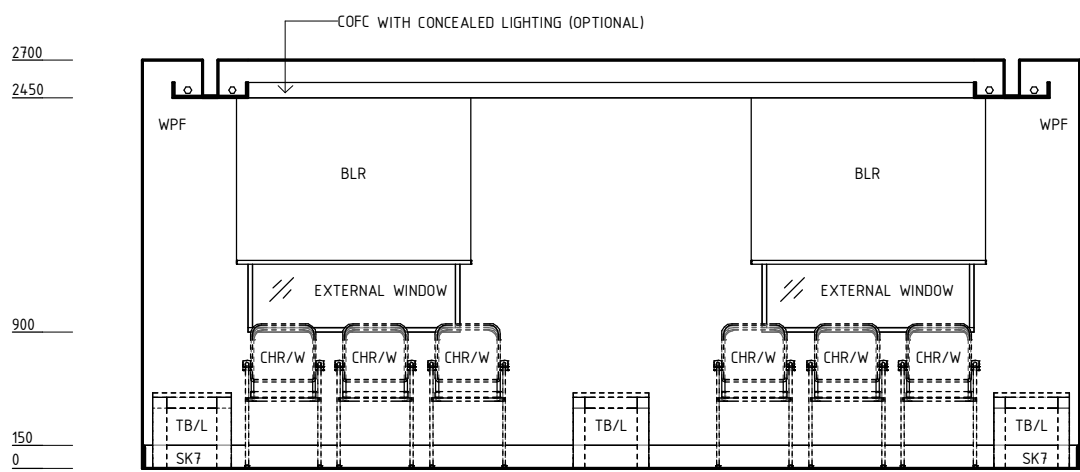

ELEVATION 1

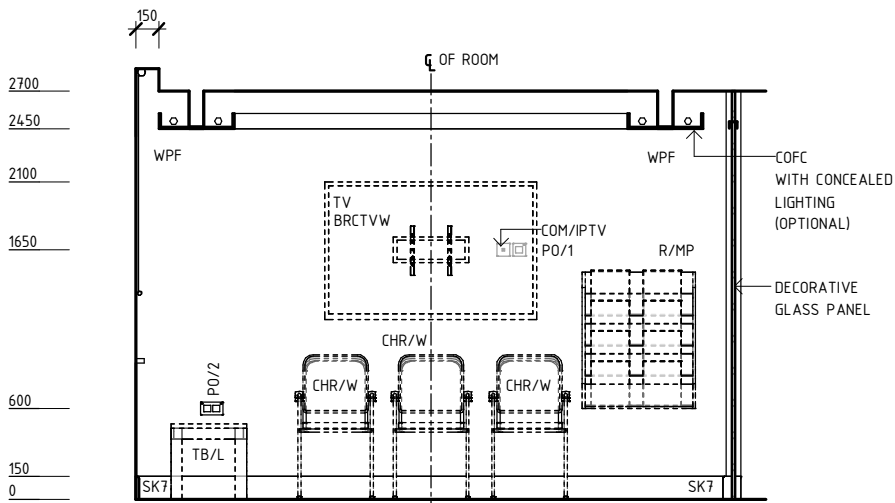

ELEVATION 2

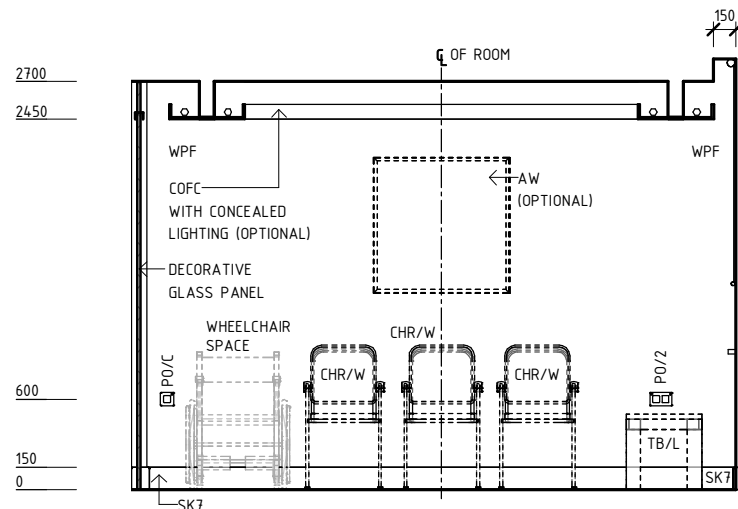

ELEVATION 3

REV	DESCRIPTION	DATE	BY	REV	DESCRIPTION	DATE	BY	COMPATIBILITY					
1	FIRST ISSUE	24.10.10	LL	4	GENERAL REVISION	25.05.23	AM	iHFG					
2	GENERAL REVISION	30.08.11	SK										
3	GENERAL REVISION	31.10.12	CT										
iHFG International Health Facility Guidelines International Health Facility Guidelines at: www.healthdesign.com.au/iHFG Editable version of Standard Components on Health Facility Briefing System (HFBS) at: www.healthdesign.com.au ©TAHPI ISO 9001 QUALITY MANAGEMENT SYSTEM								DESIGNED	APPROVED	DATE	SCALE(S)	SHEET	
								AM	SA	25.05.23	1 : 50	1 OF 3	
								REVIT FILE NAME wait-25-i		PAPER DRAWING ID wait-25-i-1		ISSUE 4	

iHFG Standard Components

Room Layout Sheet

Room Name

Waiting, 25m2

RLS Room Code

wait-25-i

RDS Room Code

wait-25-i

GENERAL NOTES:

THIS DRAWING TO BE READ IN CONJUNCTION WITH R.D.S. (ROOM DATA SHEETS) WHICH TAKES PRECEDENCE.

ALL SERVICES INDICATED ARE INDICATIVE AND SUBJECTED TO DETAILED PROJECT SPECIFIC ENGINEERING DESIGN.

CEILING LEGEND:

PB-PC2

2700

CEILING TYPE

CORNICE TYPE

HEIGHT ABOVE F.F.L.

ACT-PC5

ACOUSTIC CEILING TILES WITH POWDERCOAT ALUMINIUM CORNICE, FLUSHED AGAINST WALL

COFC

COFFER CEILING WITH CONCEALED LIGHTING

PB-PC5

PLASTERBOARD FLUSH SET CEILING, PAINT FINISH WITH POWDERCOAT ALUMINIUM CORNICE, FLUSHED AGAINST WALL

TILE CEILING GRID (600 x 600)

ELECTRICAL LEGEND:

L/LL

LIGHT - LED LIGHT


MECHANICAL LEGEND:

SUPPLY AIR GRILLE

FIRE SERVICES LEGEND:

SMOKE DETECTOR

SPRINKLER

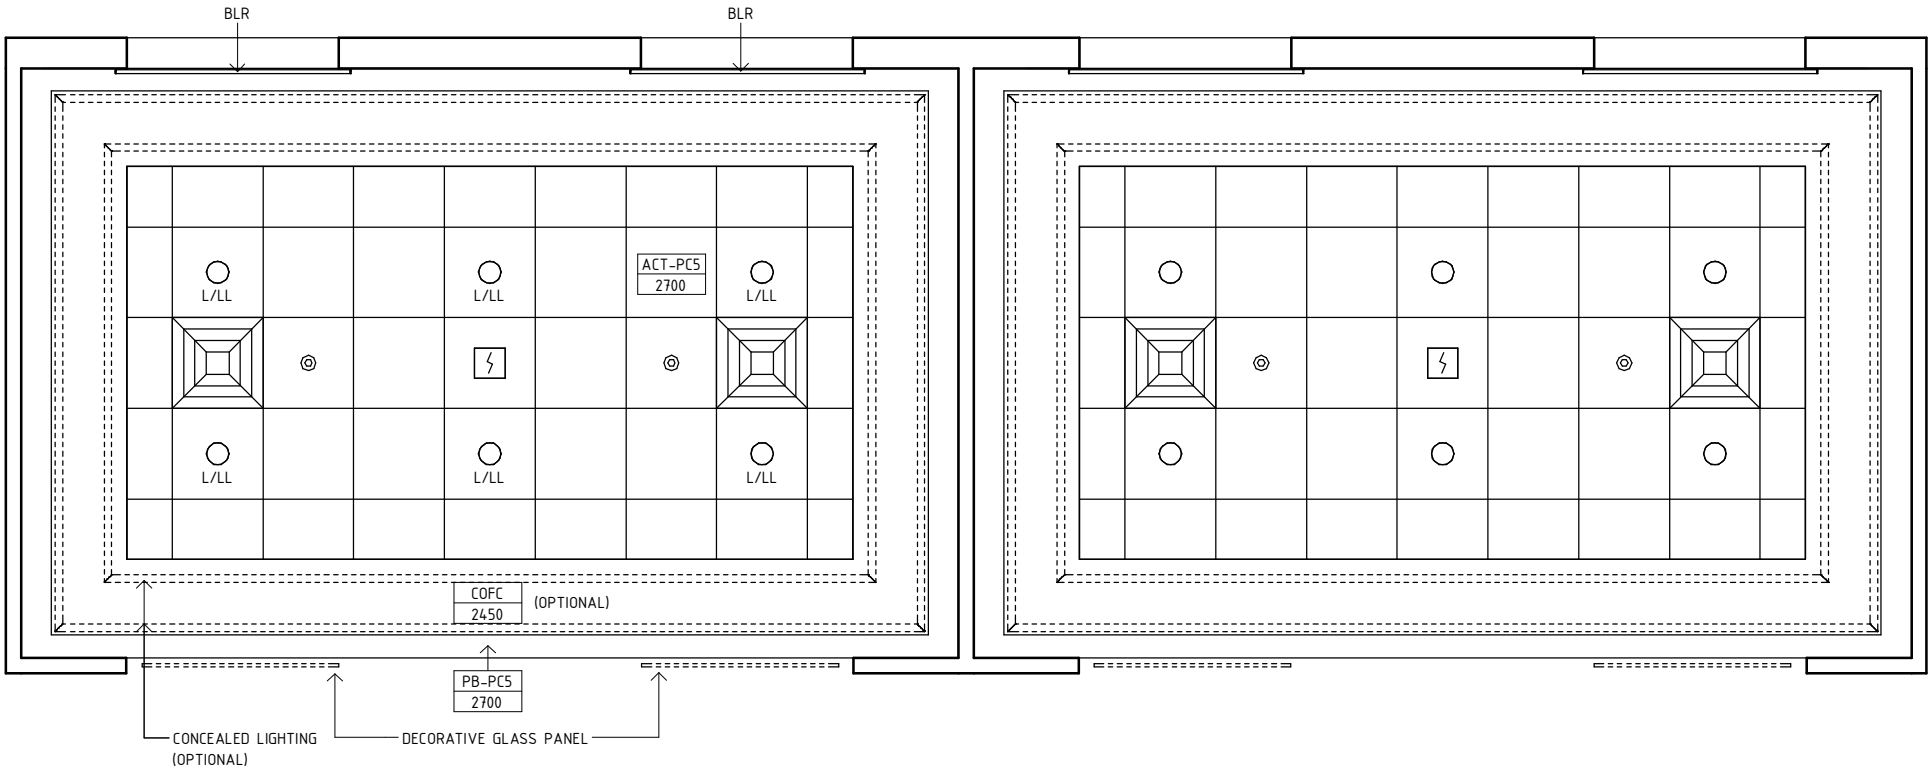

REFLECTED CEILING PLAN

REV	DESCRIPTION	DATE	BY	REV	DESCRIPTION	DATE	BY	COMPATIBILITY
1	FIRST ISSUE	24.10.10	LL	4	GENERAL REVISION	25.05.23	AM	iHFG
2	GENERAL REVISION	30.08.11	SK					
3	GENERAL REVISION	31.10.12	CT					

iHFG

International Health Facility Guidelines

International Health Facility Guidelines at:
www.healthdesign.com.au/iHFG
Editable version of Standard Components on
Health Facility Briefing System (HFBS) at:
www.healthdesign.com.au ©TAHPI

ISO 9001

QUALITY MANAGEMENT SYSTEM

DESIGNED	APPROVED	DATE	SCALE(S)	SHEET
AM	SA	25.05.23	1 : 50	2 OF 3
REVIT FILE NAME		PAPER DRAWING ID		ISSUE
wait-25-i		wait-25-i-2		4

This document is for advisory purpose only

iHFG Standard Components

Room Layout Sheet


Room Name | **Waiting, 25m2**

RLS Room Code

wait-25-i

RDS Room Code

wait-25-i

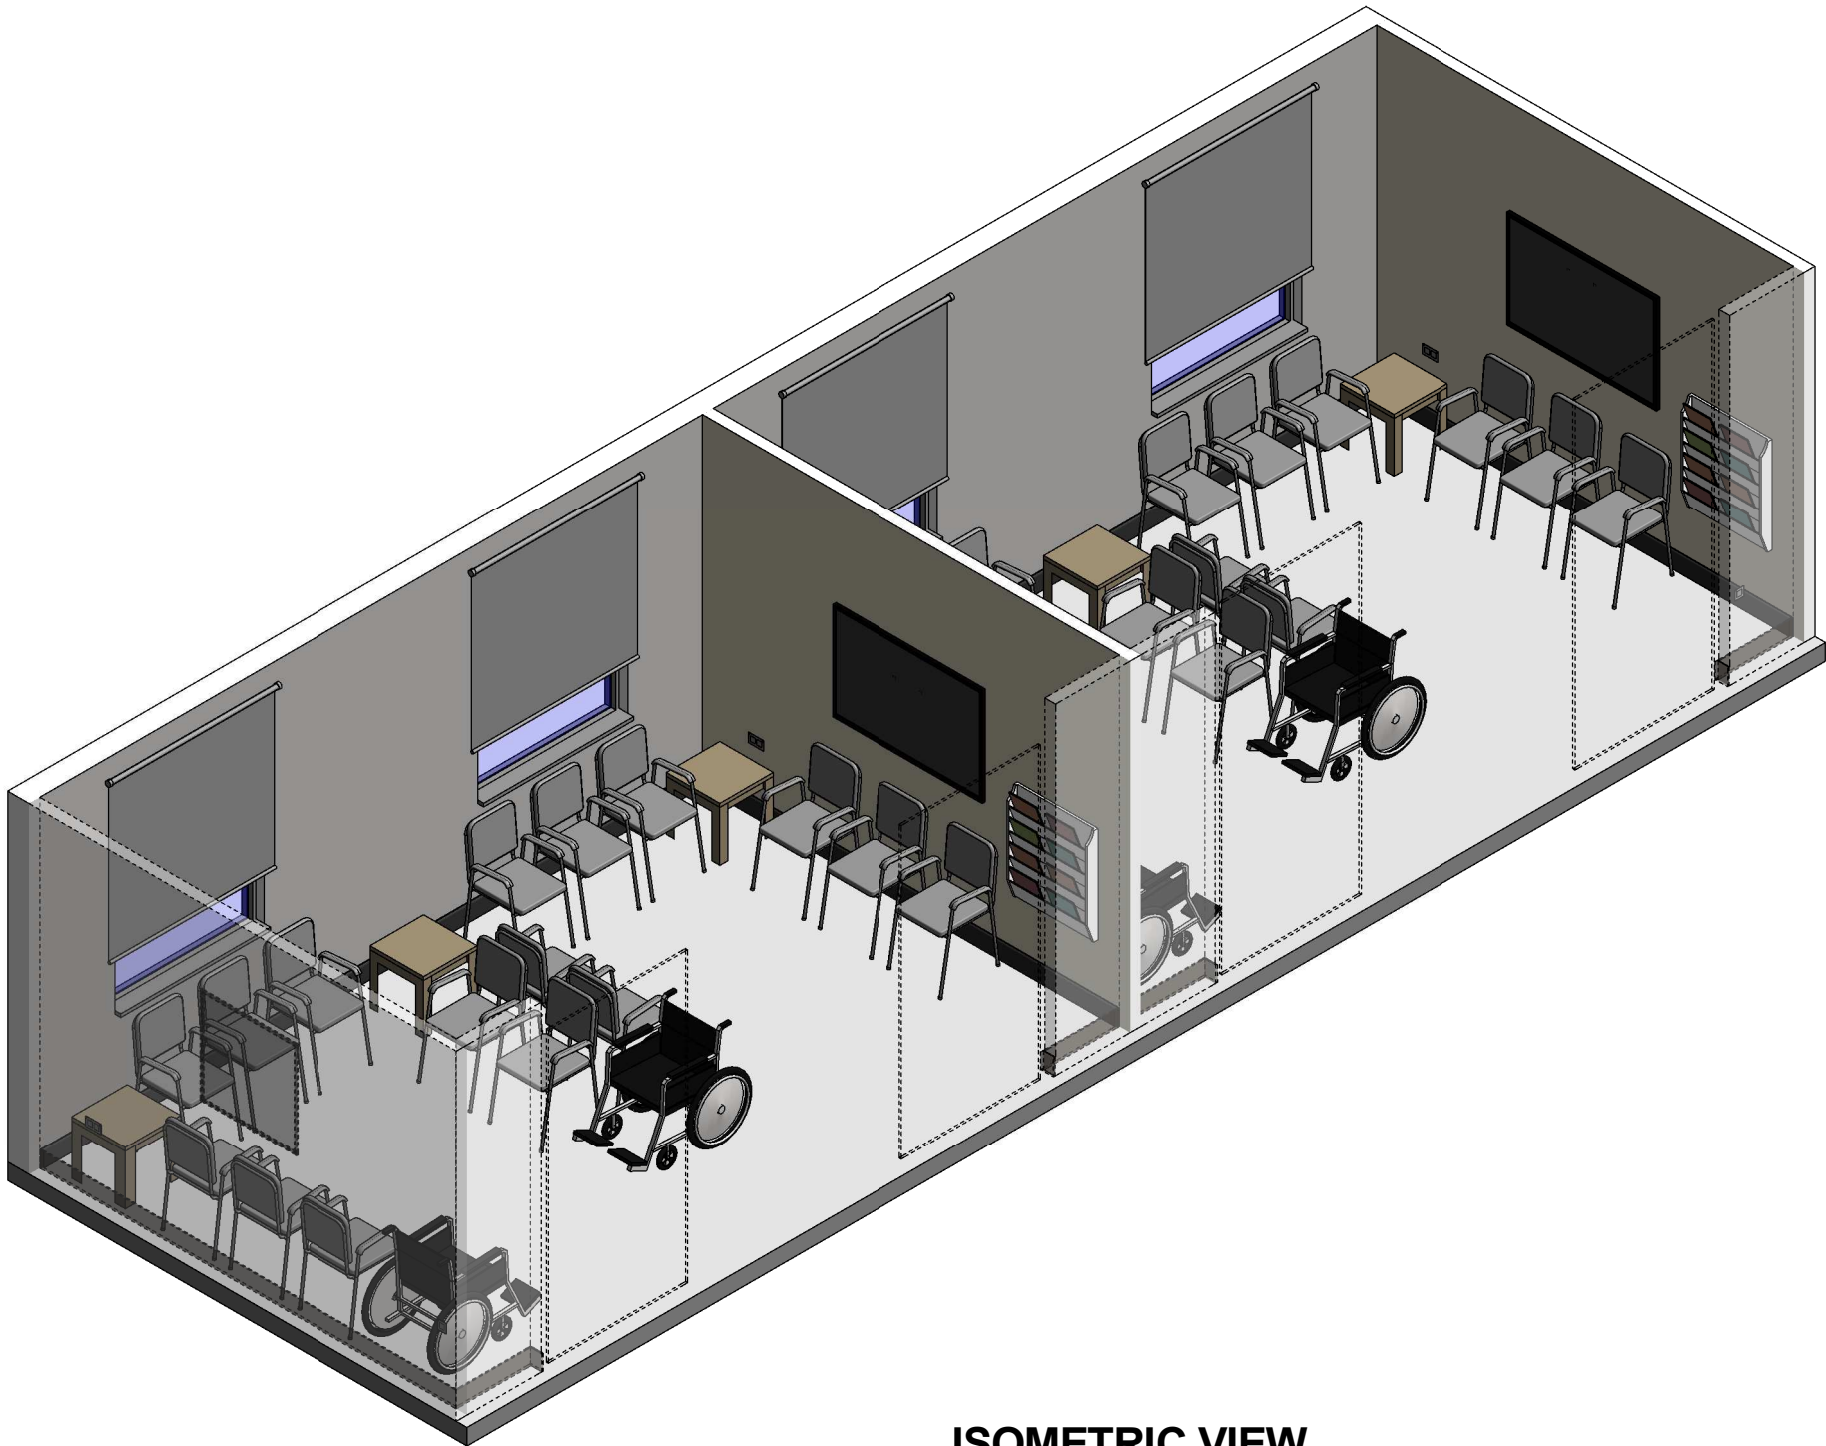

ISOMETRIC VIEW

REV	DESCRIPTION	DATE	BY	REV	DESCRIPTION	DATE	BY	COMPATIBILITY		
1	FIRST ISSUE	24.10.10	LL	4	GENERAL REVISION	25.05.23	AM	iHFG		
2	GENERAL REVISION	30.08.11	SK							
3	GENERAL REVISION	31.10.12	CT							

iHFG

International Health Facility Guidelines

International Health Facility Guidelines at:
www.healthdesign.com.au/iHFG
Editable version of Standard Components on
Health Facility Briefing System (HFBS) at:
www.healthdesign.com.au ©TAHPI

ISO 9001

QUALITY MANAGEMENT SYSTEM

DESIGNED	APPROVED	DATE	SCALE(S)	SHEET
AM	SA	25.05.23		3 OF 3
REVIT FILE NAME		PAPER DRAWING ID		ISSUE
wait-25-i		wait-25-i-3		4