

iHFG Standard Components

Room Layout Sheet

Room Name **Waiting, 50 m²**

RLS Room Code

wait-50-i

RDS Room Code

wait-50-i

- AW

BLR

BRCTVW

CHR/W

COFC

COM/IPTV

CPT

L/LL

LO/1

PO/1

PO/2

PO/C

R/MP

SK7

TB/L

TV

WPF
- ARTWORK

BLIND - ROLLER

BRACKET - TELEVISION, WALL MOUNTED

CHAIR - WAITING

COFFERED CEILING

COMMUNICATION OUTLET - INTERNET PROTOCOL TELEVISION

CARPET

LIGHT - LED LIGHT

LOUNGE - 1 SEAT

POWER OUTLET - SINGLE

POWER OUTLET - DOUBLE

POWER OUTLET - CLEANER'S


RACK - MAGAZINE, PAMPHLET

TIMBER SKIRTING


TABLE - LOW

TELEVISION

WALL PAINT FINISH

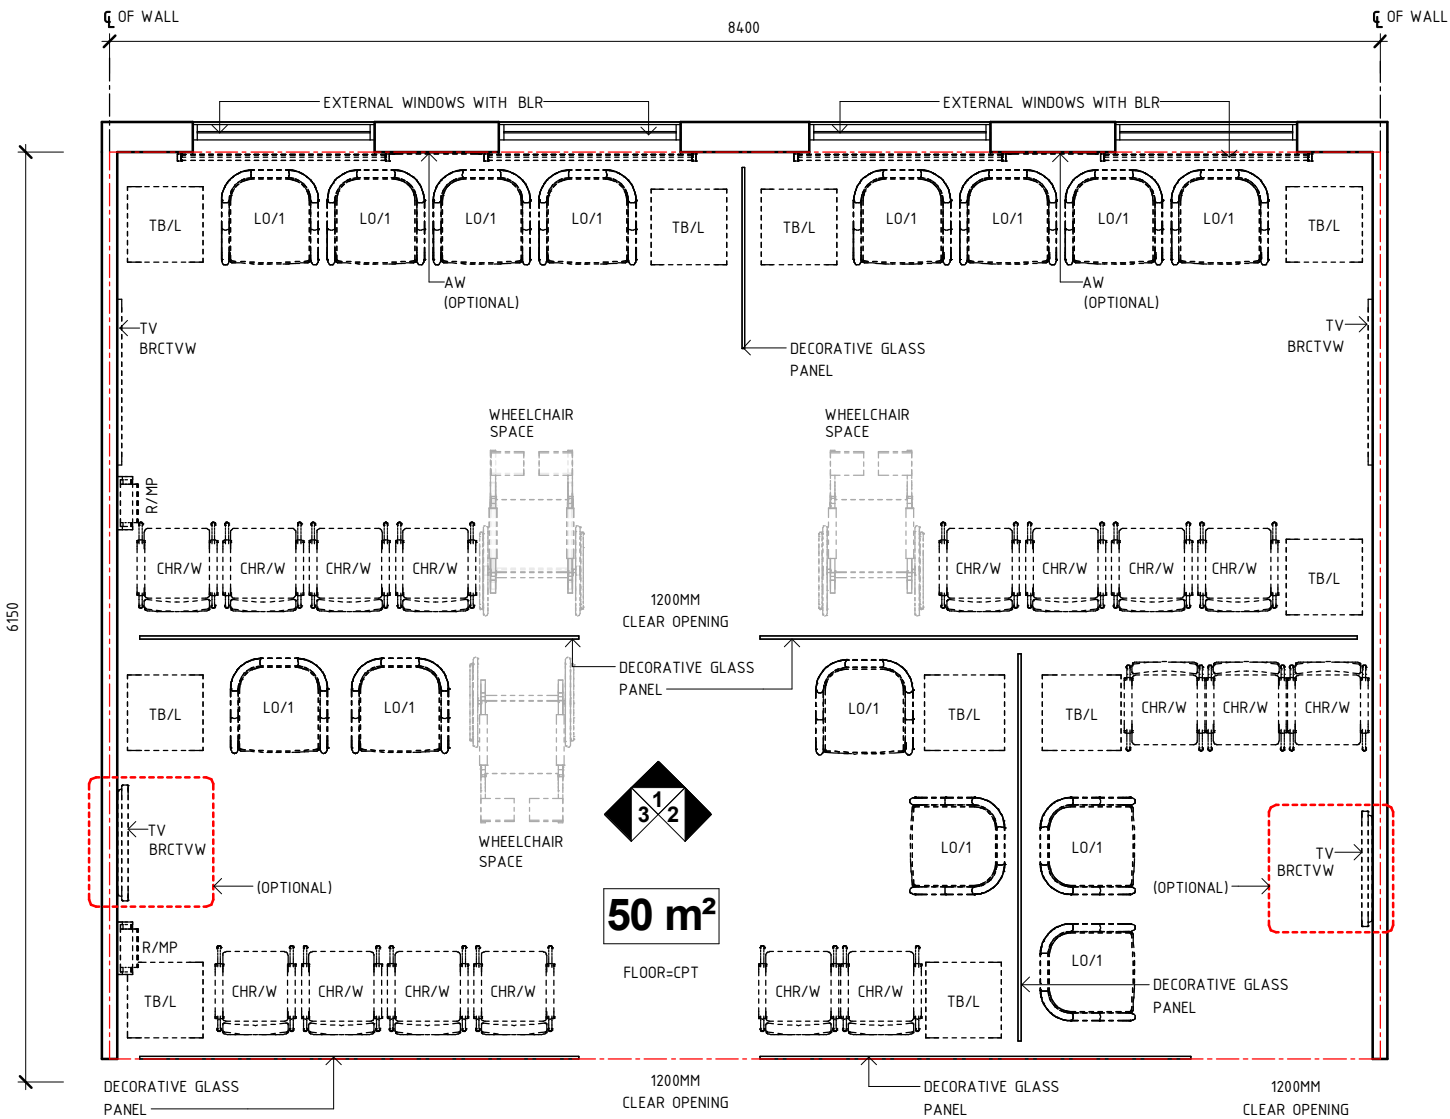

PLAN

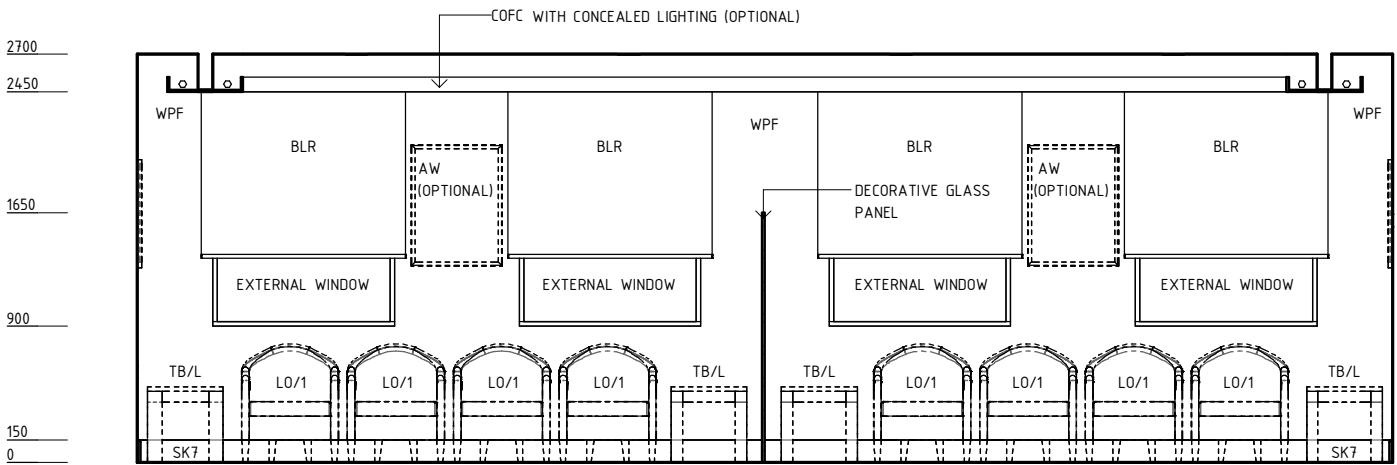

ELEVATION 1

REV	DESCRIPTION	DATE	BY	REV	DESCRIPTION	DATE	BY	COMPATIBILITY					
1	FIRST ISSUE	24.04.10	LL	4	GENERAL REVISION	25.05.23	AM	iHFG					
2	GENERAL REVISION	30.08.22	SK										
3	GENERAL REVISION	31.10.12	CT										
iHFG International Health Facility Guidelines International Health Facility Guidelines at: www.healthdesign.com.au/iHFG Editable version of Standard Components on Health Facility Briefing System (HFBS) at: www.healthdesign.com.au ©TAHPI ISO 9001 QUALITY MANAGEMENT SYSTEM								DESIGNED	APPROVED	DATE	SCALE(S)	SHEET	
								AM	SA	25.05.23	1 : 50	1 OF 4	
								REVIT FILE NAME		PAPER DRAWING ID		ISSUE	
								wait-50-i		wait-50-i-1		4	

This document is for advisory purpose only

iHFG Standard Components

Room Layout Sheet

Room Name

Waiting, 50 m²


RLS Room Code

wait-50-i


RDS Room Code

wait-50-i

AW	ARTWORK
BLR	BLIND - ROLLER
BRCTVW	BRACKET - TELEVISION, WALL MOUNTED
CHR/W	CHAIR - WAITING
COFC	COFFERED CEILING
COM/PTV	COMMUNICATION OUTLET - INTERNET PROTOCOL TELEVISION
CPT	CARPET
L/LL	LIGHT - LED LIGHT
LO/1	LOUNGE - 1 SEAT
PO/1	POWER OUTLET - SINGLE
PO/2	POWER OUTLET - DOUBLE
PO/C	POWER OUTLET - CLEANER'S
R/MP	RACK - MAGAZINE, PAMPHLET
SK7	TIMBER SKIRTING
TB/L	TABLE - LOW
TV	TELEVISION
WPF	WALL PAINT FINISH

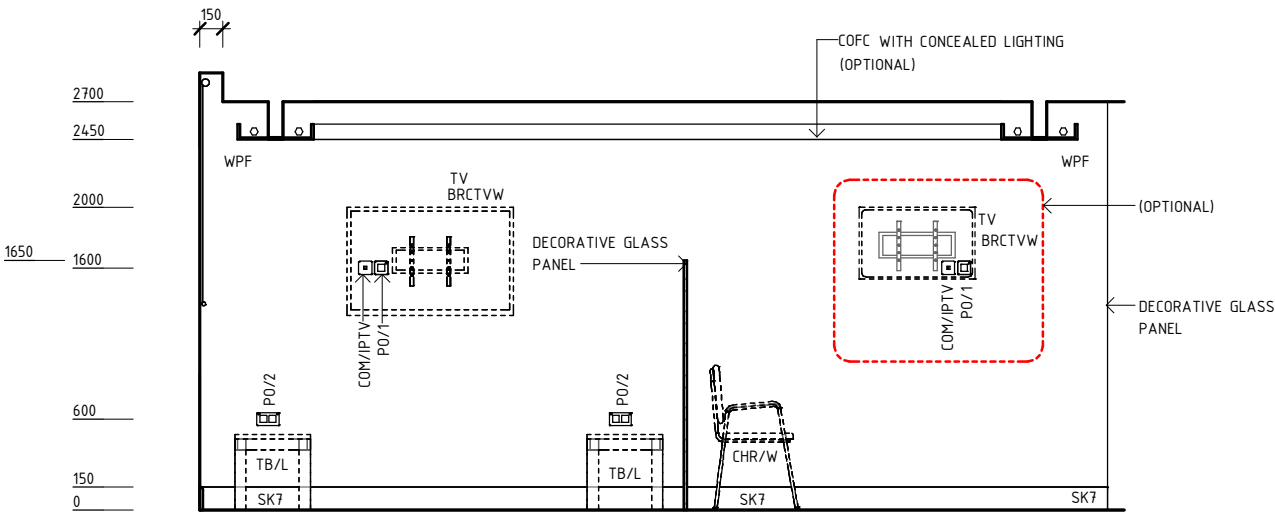

ELEVATION 2

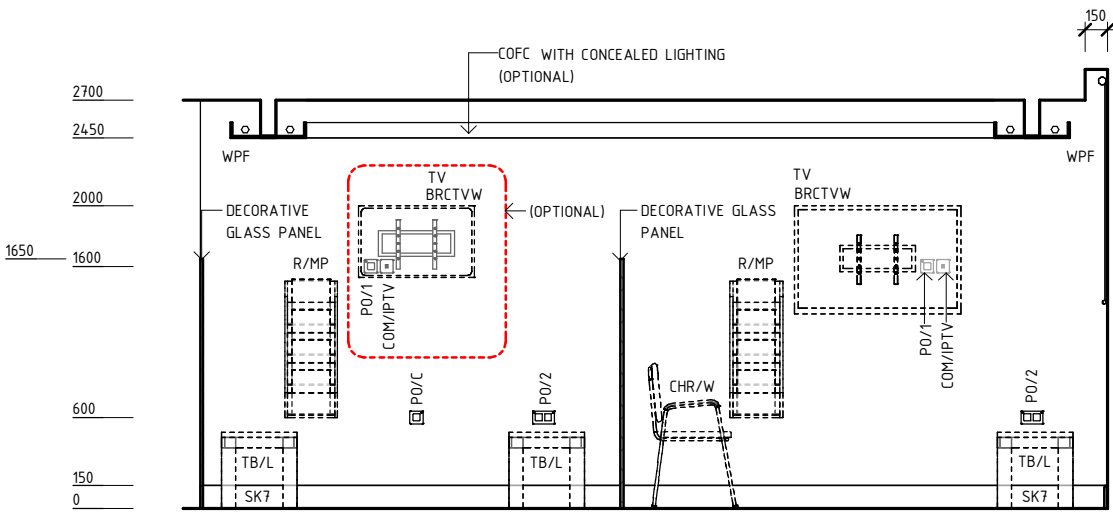

ELEVATION 3

REV	DESCRIPTION	DATE	BY	REV	DESCRIPTION	DATE	BY	COMPATIBILITY					
1	FIRST ISSUE	24.04.10	LL	4	GENERAL REVISION	25.05.23	AM	iHFG					
2	GENERAL REVISION	30.08.22	SK										
3	GENERAL REVISION	31.10.12	CT										
iHFG International Health Facility Guidelines International Health Facility Guidelines at: www.healthdesign.com.au/iHFG Editable version of Standard Components on Health Facility Briefing System (HFBS) at: www.healthdesign.com.au ©TAHPI ISO 9001 QUALITY MANAGEMENT SYSTEM								DESIGNED	APPROVED	DATE	SCALE(S)	SHEET	
								AM	SA	25.05.23	1 : 50	2 OF 4	
								REVIT FILE NAME		PAPER DRAWING ID		ISSUE	
								wait-50-i		wait-50-i-2		4	

iHFG Standard Components

Room Layout Sheet

Room Name

Waiting, 50 m²

RLS Room Code

wait-50-i

RDS Room Code

wait-50-i

GENERAL NOTES:

THIS DRAWING TO BE READ IN CONJUNCTION WITH R.D.S. (ROOM DATA SHEETS) WHICH TAKES PRECEDENCE.

ALL SERVICES INDICATED ARE INDICATIVE AND SUBJECTED TO DETAILED PROJECT SPECIFIC ENGINEERING DESIGN.

CEILING LEGEND:

PB-PC2

2700

CEILING TYPE

CORNICE TYPE

HEIGHT ABOVE F.F.L.

ACT-PC5

ACOUSTIC CEILING TILES WITH POWDERCOAT ALUMINIUM CORNICE, FLUSHED AGAINST WALL

COFC

COFFER CEILING WITH CONCEALED LIGHTING

PB-PC5

PLASTERBOARD FLUSH SET CEILING, PAINT FINISH WITH POWDERCOAT ALUMINIUM CORNICE, FLUSHED AGAINST WALL

TILE CEILING GRID (600 x 600)

ELECTRICAL LEGEND:

L/LL

LIGHT - LED LIGHT

MECHANICAL LEGEND:

SUPPLY AIR GRILLE

FIRE SERVICES LEGEND:

SMOKE DETECTOR

SPRINKLER

The diagram is a reflected ceiling plan for a rectangular room. It features a grid of ceiling tiles. Key components and symbols include:

- BLR** (Bulkhead) labels along the top wall.
- L/LL** (Light - LED Light) symbols at the intersections of the grid.
- Supply Air Grilles** (square symbols with concentric lines) located near the corners.
- Smoke Detectors** (square symbols with a lightning bolt) and **Sprinklers** (circle with a dot) are also indicated.
- ACT-PC5 2700** label pointing to a specific ceiling tile.
- COFC 2450 (OPTIONAL)** label pointing to a coffered area near the bottom wall.
- PB-PC5 2700** label pointing to a plasterboard area at the bottom.
- CONCEALED LIGHTING (OPTIONAL)** label pointing to the bottom edge of the grid.

REFLECTED CEILING PLAN

REV	DESCRIPTION	DATE	BY	REV	DESCRIPTION	DATE	BY	COMPATIBILITY
1	FIRST ISSUE	24.04.10	LL	4	GENERAL REVISION	25.05.23	AM	iHFG
2	GENERAL REVISION	30.08.22	SK					
3	GENERAL REVISION	31.10.12	CT					

iHFG

International Health Facility Guidelines

International Health Facility Guidelines at: www.healthdesign.com.au/iHFG
Editable version of Standard Components on Health Facility Briefing System (HFBS) at: www.healthdesign.com.au ©TAHPI

ISO9001

QUALITY MANAGEMENT SYSTEM

DESIGNED	APPROVED	DATE	SCALE(S)	SHEET
AM	SA	25.05.23	1 : 50	3 OF 4
REVIT FILE NAME		PAPER DRAWING ID		ISSUE
wait-50-i		wait-50-i-3		4

This document is for advisory purpose only

iHFG Standard Components

Room Layout Sheet

Room Name

Waiting, 50 m²

RLS Room Code

wait-50-i

RDS Room Code

wait-50-i



ISOMETRIC VIEW

REV	DESCRIPTION	DATE	BY	REV	DESCRIPTION	DATE	BY	COMPATIBILITY
1	FIRST ISSUE	24.04.10	LL	4	GENERAL REVISION	25.05.23	AM	iHFG
2	GENERAL REVISION	30.08.22	SK					
3	GENERAL REVISION	31.10.12	CT					

iHFG

International Health Facility Guidelines

International Health Facility Guidelines at:
www.healthdesign.com.au/iHFG
Editable version of Standard Components on
Health Facility Briefing System (HFBS) at:
www.healthdesign.com.au ©TAHPI

ISO 9001

QUALITY MANAGEMENT SYSTEM

DESIGNED	APPROVED	DATE	SCALE(S)	SHEET
AM	SA	25.05.23		4 OF 4
REVIT FILE NAME		PAPER DRAWING ID		ISSUE
wait-50-i		wait-50-i-4		4