

iHFG Standard Components


Room Layout Sheet

Room Name 1 Bed Room - Mental Health, 28m² (Inboard Ensuite)


RLS Room Code 1BR-MH-28-A-I
RDS Room Code 1BR-MH-28-I

Abbreviations

BDP	BODY PROTECTED
BED/D	BED - DOMESTIC, SINGLE
BRC/TV	BRACKET - TELEVISION
CHR/LF	CHAIR - LOUNGE, FOAM TYPE
CHR/V	CHAIR - VISITOR
DK	DESK- BUILT IN
EC	EMERGENCY CALL
GPO/1	GENERAL POWER OUTLET - SINGLE
GPO/C	GENERAL POWER OUTLET - CLEANER'S
GPO/S	GENERAL POWER OUTLET - SPECIAL
LO/2	LOUNGE- 2 SEAT
LS/E	LIGHT SWITCH - ENSUITE
LS/R	LIGHT SWITCH - ROOM
LS/RL	LIGHT SWITCH - READING LIGHT
MATV	MASTER ANTENNA TELEVISION
MRA	MIRROR, ACRYLIC
PB	PINBOARD
PC	PATIENT CALL
RCD	RESIDUAL CURRENT DEVICE
SA	STAFF ASSIST CALL
TB/B	TABLE - BEDSIDE
TB/CO	TABLE - COFFEE
TV	TELEVISION
WPP	WALL PROTECTION PANEL
WRD	WARDROBE
CPT	CARPET
SK7	TIMBER SKIRTING
WPF	WALL PAINT FINISH

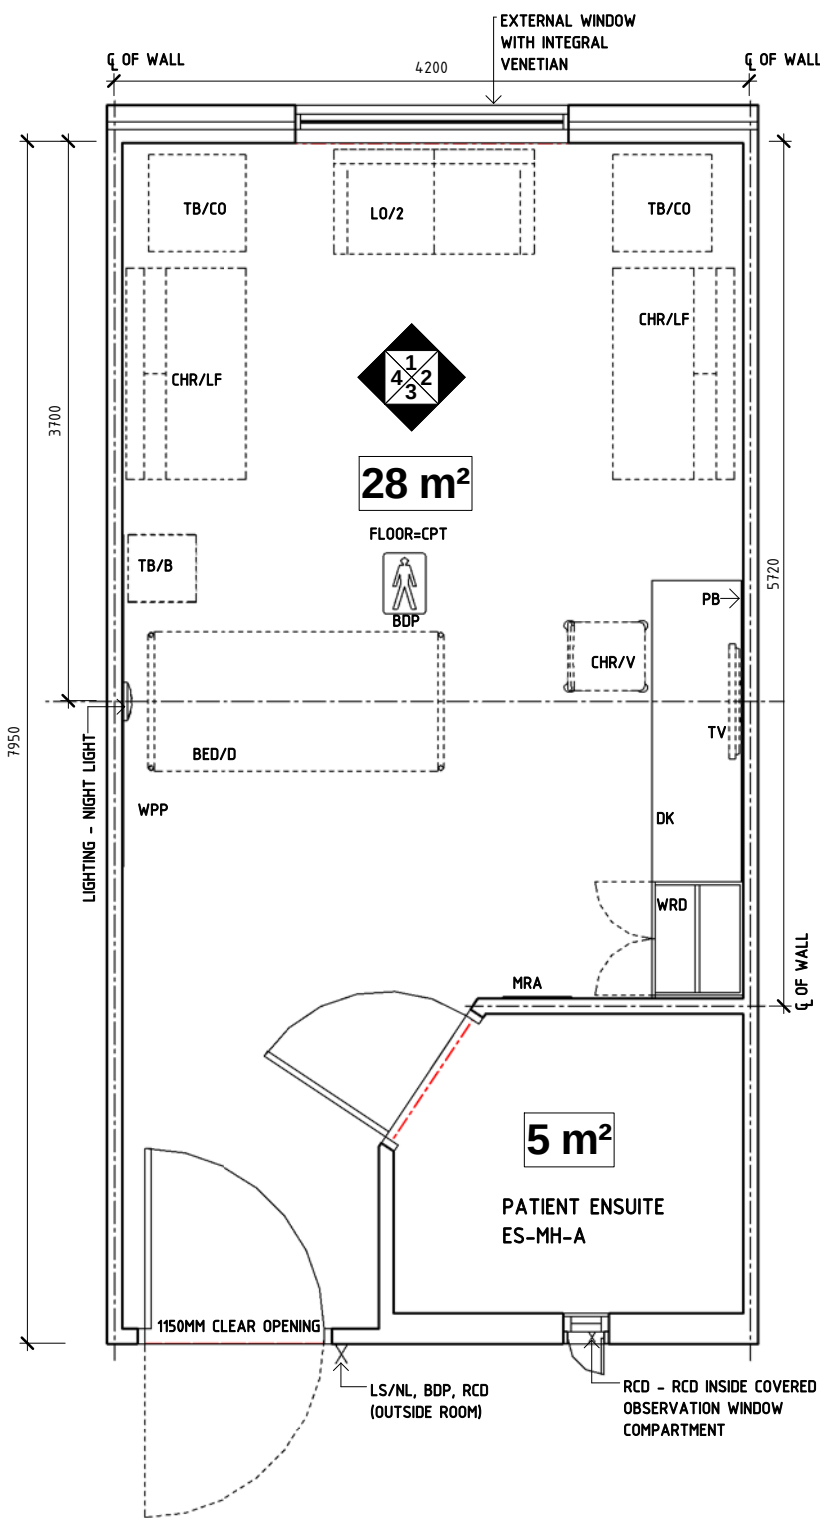

PLAN

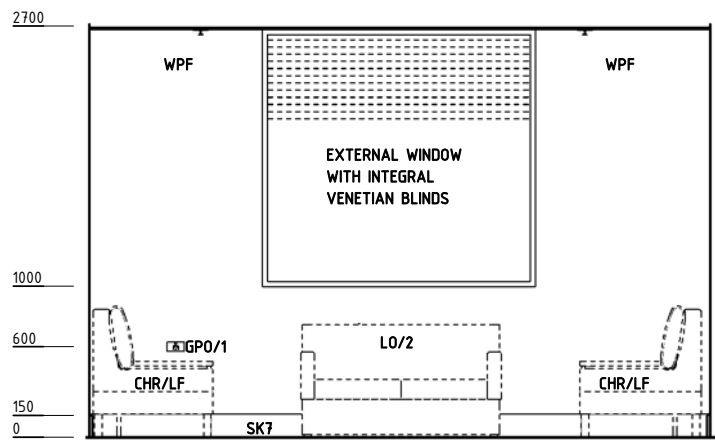

ELEVATION 1

REV	DESCRIPTION	DATE	BY	REV	DESCRIPTION	DATE	BY	REV	DESCRIPTION	DATE	BY
1	FIRST ISSUE #	14.10.2015	NB								
								DESIGNED	APPROVED	DATE	SCALE(S)
								NB	DB	10.06.2015	1 : 50
								REVIT FILE NAME	PAPER DRAWING ID		ISSUE
								1BR-MH-28-A-I	1BR-MH-28-A-Ia		1

iHFG Standard Components


Room Layout Sheet

Room Name 1 Bed Room - Mental Health, 28m² (Inboard Ensuite)


RLS Room Code 1BR-MH-28-A-I
RDS Room Code 1BR-MH-28-I

Abbreviations


BDP	BODY PROTECTED
BED/D	BED - DOMESTIC, SINGLE
BRC/TV	BRACKET - TELEVISION
CHR/LF	CHAIR - LOUNGE, FOAM TYPE
CHR/V	CHAIR - VISITOR
DK	DESK- BUILT IN
EC	EMERGENCY CALL
GP0/1	GENERAL POWER OUTLET - SINGLE
GP0/C	GENERAL POWER OUTLET - CLEANER'S
GP0/S	GENERAL POWER OUTLET - SPECIAL
LO/2	LOUNGE- 2 SEAT
LS/E	LIGHT SWITCH - ENSUITE
LS/R	LIGHT SWITCH - ROOM
LS/RL	LIGHT SWITCH - READING LIGHT
MATV	MASTER ANTENNA TELEVISION
MRA	MIRROR, ACRYLIC
PB	PINBOARD
PC	PATIENT CALL
RCD	RESIDUAL CURRENT DEVICE
SA	STAFF ASSIST CALL
TB/B	TABLE - BEDSIDE
TB/CO	TABLE - COFFEE
TV	TELEVISION
WPP	WALL PROTECTION PANEL
WRD	WARDROBE
CPT	CARPET
SK7	TIMBER SKIRTING
WPF	WALL PAINT FINISH

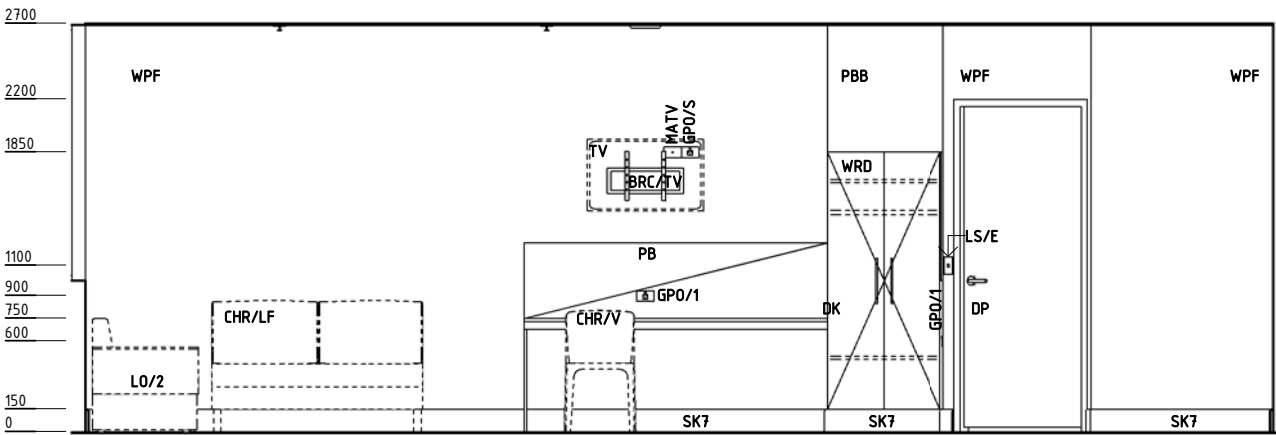

ELEVATION 2

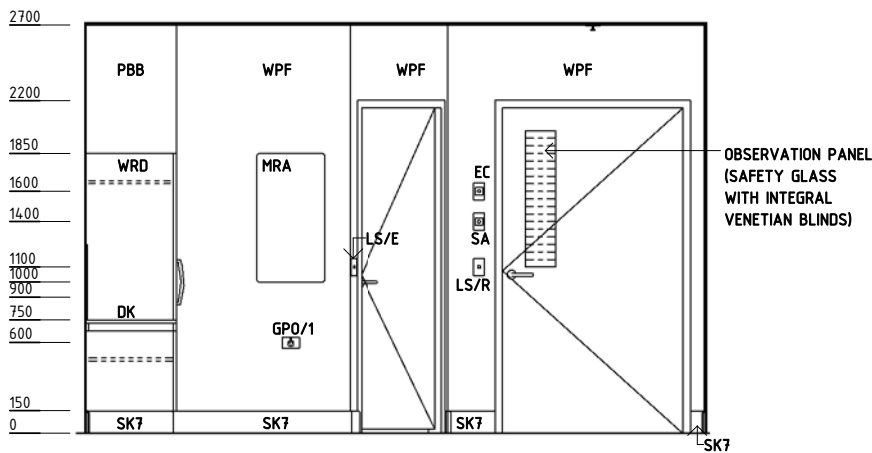

ELEVATION 3

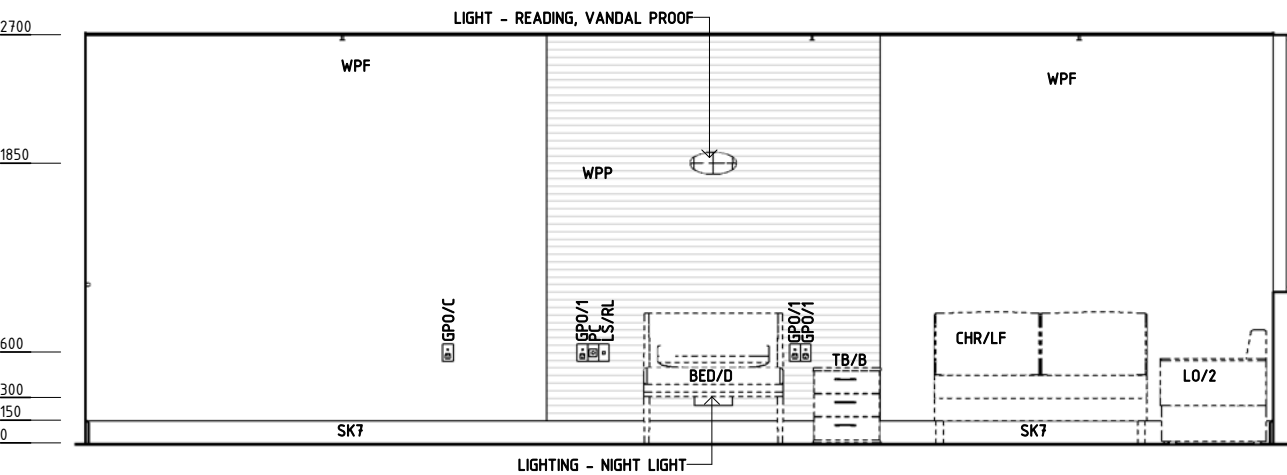

ELEVATION 4

REV	DESCRIPTION	DATE	BY	REV	DESCRIPTION	DATE	BY	REV	DESCRIPTION	DATE	BY
1	FIRST ISSUE #	14.10.2015	NB								
								DESIGNED	APPROVED	DATE	SCALE(S)
								NB	DB	10.06.2015	1 : 50
								REVIT FILE NAME	PAPER DRAWING ID		ISSUE
								1BR-MH-28-A-I	1BR-MH-28-A-Ib		

iHFG Standard Components

Room Layout Sheet

Room Name 1 Bed Room - Mental Health, 28m² (Inboard Ensuite)

RLS Room Code 1BR-MH-28-A-I
RDS Room Code 1BR-MH-28-I

GENERAL NOTES:

THIS DRAWING TO BE READ IN CONJUNCTION WITH R.D.S.
(ROOM DATA SHEETS) WHICH TAKES PRECEDENCE.

ALL SERVICES INDICATED ARE INDICATIVE AND SUBJECTED TO
DETAILED PROJECT SPECIFIC ENGINEERING DESIGN.

CEILING LEGEND:

PB-PC2

2700

CEILING TYPE

PB-PC4

CORNICE TYPE

PBB

HEIGHT ABOVE F.F.L.

PB-PC4

PLASTERBOARD FLUSH SET CEILING, PAINT FINISH WITH
POWDERCOAT ALUMINIUM CORNICE, SHADOW LINE

PBB

PLASTERBOARD BULKHEAD, PAINT FINISH

GRID LINE

ELECTRICAL LEGEND:

DL/FT

DOWNLIGHT - FLUORESCENT RECESSED,
TAMPERPROOF

DL/FT

DOWNLIGHT - FLUORESCENT RECESSED,
TAMPERPROOF

MECHANICAL LEGEND:


SUPPLY AIR GRILLE:
TAMPER PROOF

RETURN AIR GRILLE:
TAMPER PROOF

FIRE SERVICES LEGEND:

SMOKE DETECTOR

SPRINKLER

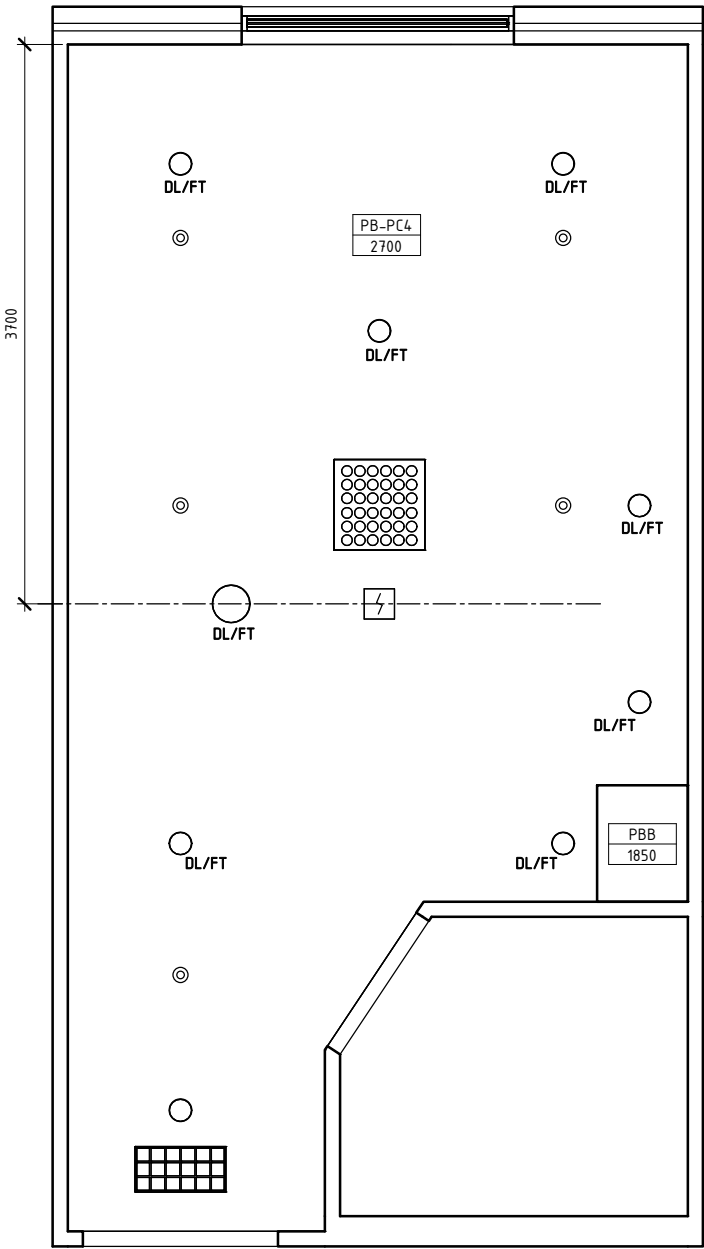

REFLECTED CEILING PLAN

REV	DESCRIPTION	DATE	BY	REV	DESCRIPTION	DATE	BY	REV	DESCRIPTION	DATE	BY	
1	FIRST ISSUE #	14.10.2015	NB									
								DESIGNED	APPROVED	DATE	SCALE(S)	SHEET
								NB	DB	10.06.2015	1 : 50	3 of 5
								REVIT FILE NAME		PAPER DRAWING ID		ISSUE
								1BR-MH-28-A-I		1BR-MH-28-A-Ic		1

iHFG

International Health Facility Guidelines


International Health Facility Guidelines at:
www.healthdesign.com.au/ihfg
Editable version of Standard Components on
Health Facility Briefing System (HFBS) at:
www.healthdesign.com.au
©TAHPI

iHFG Standard Components


Room Layout Sheet

Room Name | 1 Bed Room - Mental Health, 28m² (Inboard Ensuite)

RLS Room Code 1BR-MH-28-A-I
RDS Room Code 1BR-MH-28-I

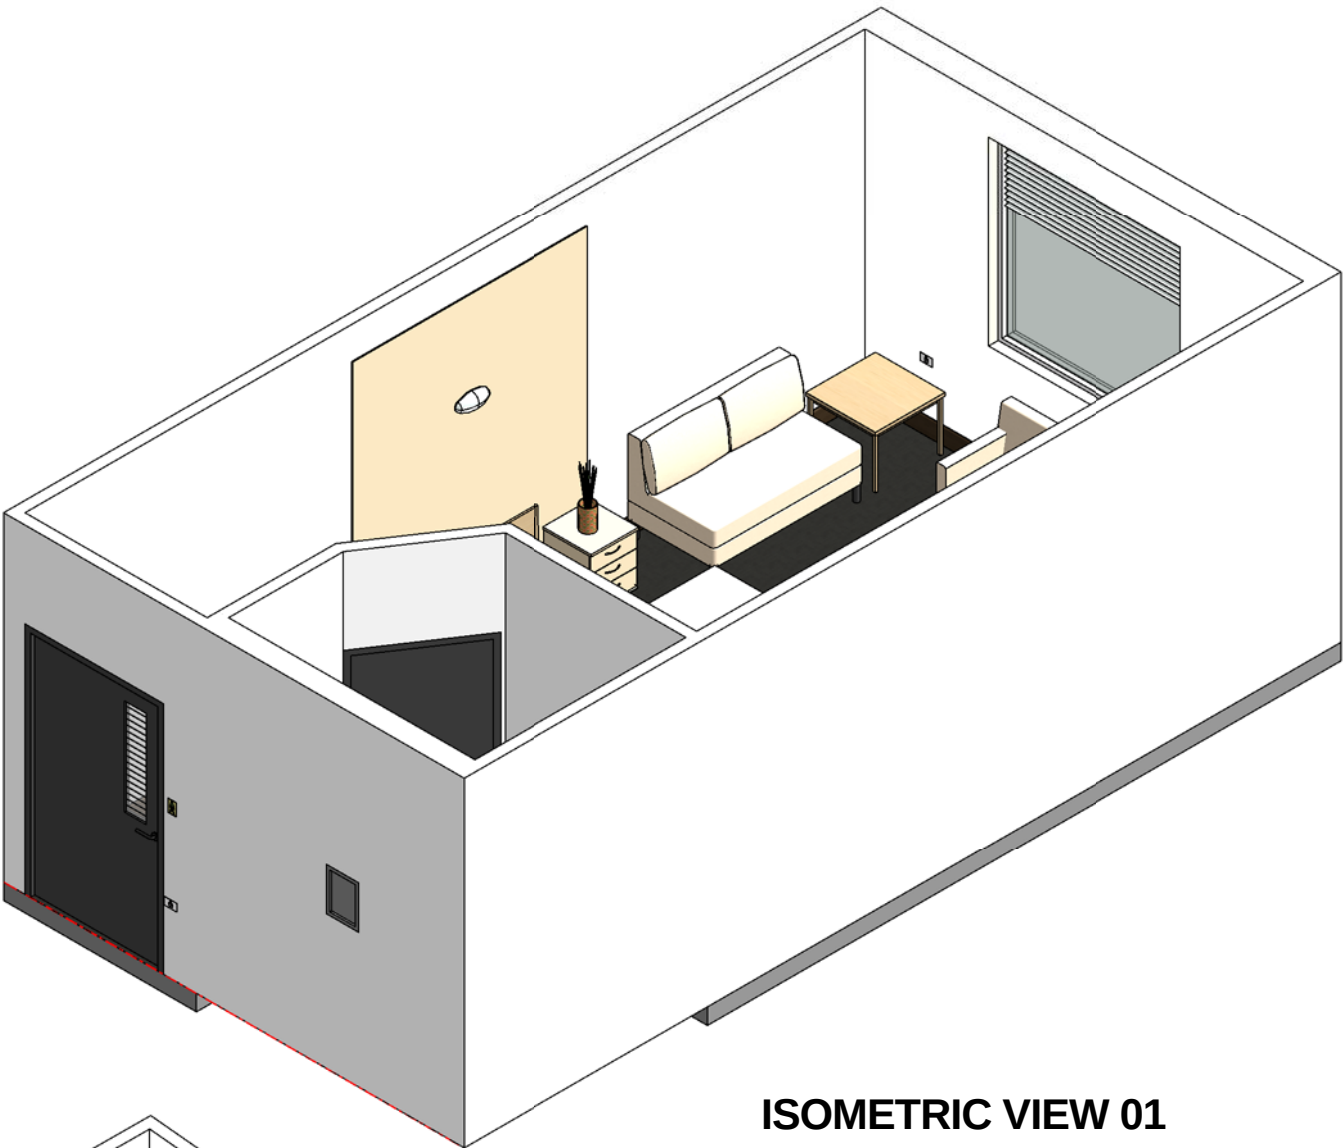

ISOMETRIC VIEW 01

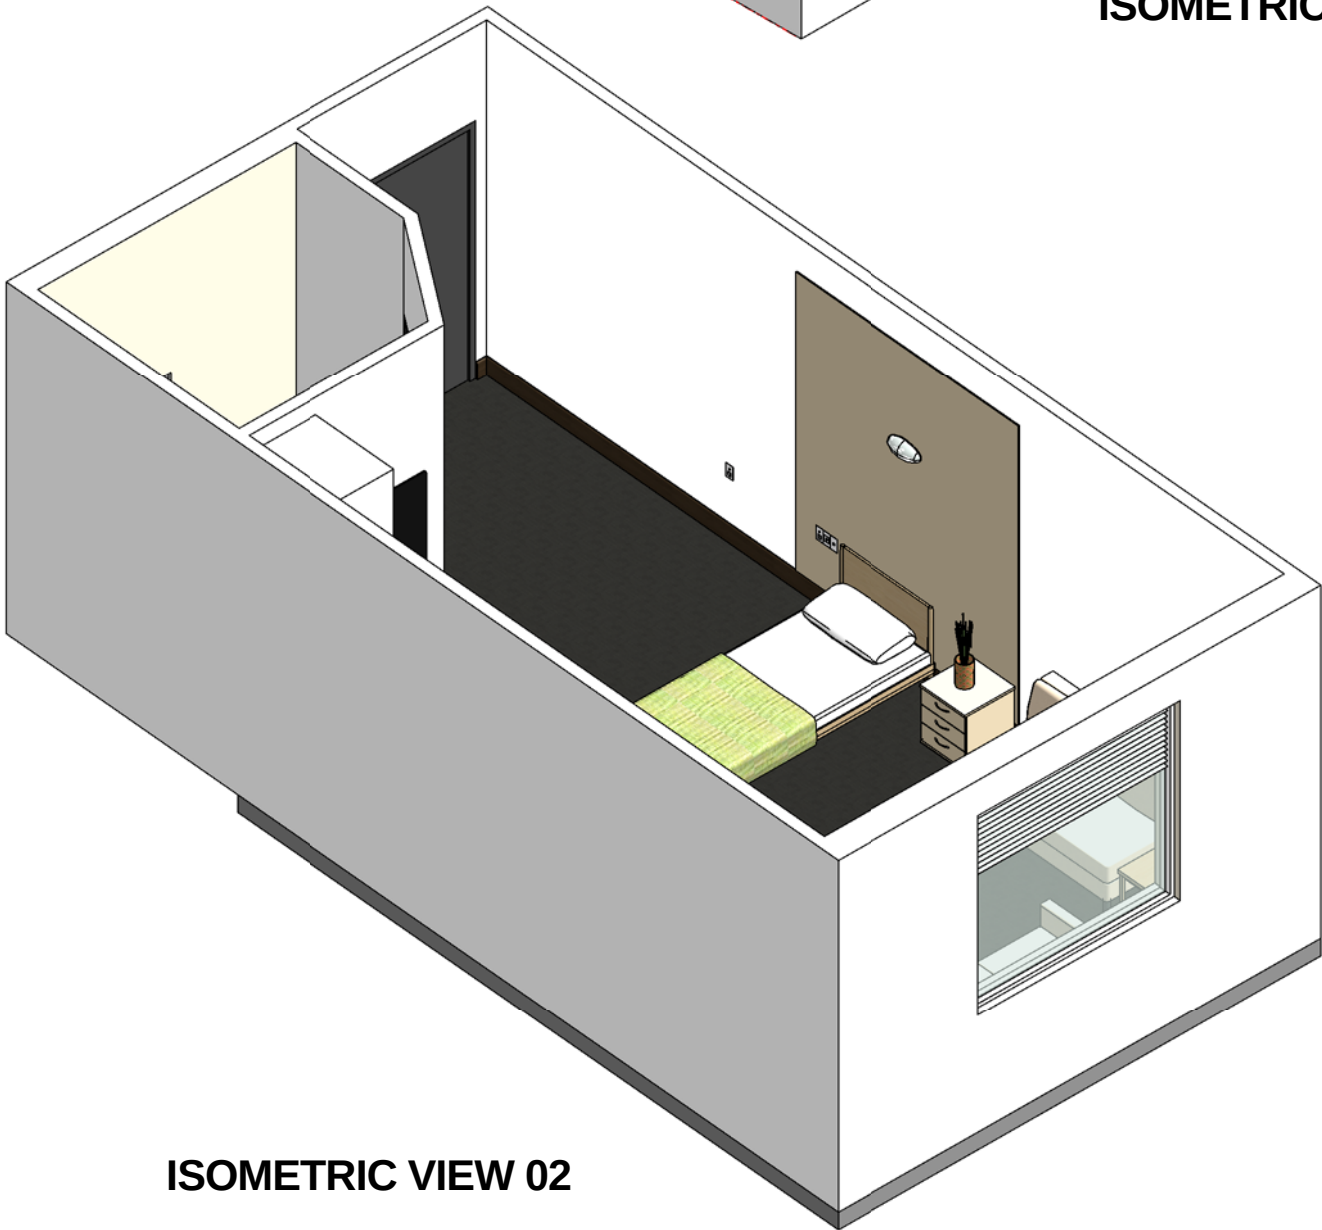

ISOMETRIC VIEW 02

REV	DESCRIPTION	DATE	BY	REV	DESCRIPTION	DATE	BY	REV	DESCRIPTION	DATE	BY
1	FIRST ISSUE #	14.10.2015	NB								
								DESIGNED	APPROVED	DATE	SCALE(S)
								NB	DB	10.06.2015	4 of 5
								REVIT FILE NAME	PAPER DRAWING ID		ISSUE
								1BR-MH-28-A-I	1BR-MH-28-A-Id		1

iHFG Standard Components

Room Layout Sheet

Room Name 1 Bed Room - Mental Health, 28m² (Inboard Ensuite)

RLS Room Code 1BR-MH-28-A-I
RDS Room Code 1BR-MH-28-I



PERSPECTIVE VIEW 01



PERSPECTIVE VIEW 02

REV	DESCRIPTION	DATE	BY	REV	DESCRIPTION	DATE	BY	REV	DESCRIPTION	DATE	BY
1	FIRST ISSUE #	14.10.2015	NB								



International Health Facility Guidelines

International Health Facility Guidelines at:
www.healthdesign.com.au/iHFG
Editable version of Standard Components on
Health Facility Briefing System (HFBS) at:
www.healthdesign.com.au
©TAHPI

DESIGNED	APPROVED	DATE	SCALE(S)	SHEET
NB	DB	10.06.2015	1 : 1	5 of 5
REVIT FILE NAME		PAPER DRAWING ID		ISSUE
1BR-MH-28-A-I		1BR-MH-28-A-Ie		1



The International Health Facility Guidelines recommends the use of HFBS “Health Facility Briefing System” to edit all room data sheet information for your project.

HFBS provides edit access to all iHFG standard rooms, and departments, and more than 100 custom report templates.

HFBS Health Facility Briefing System



Briefing Module

The Health Facility Briefing System (HFBS) has numerous modules available via annual subscription. It suits healthcare Architects, Medical Planners, Equipment Planners Project Managers and Health Authorities.

Use the HFBS Briefing Module to quickly drag in health facility departments or pre-configured room templates from the iHFG standard, edit the room features such as finishes, furniture, fittings, fixtures, medical equipment, engineering services. The system can print or download as PDF more than 100 custom reports including room data sheets, schedules, and more...

To learn more about the HFBS web-based Healthcare Briefing and Design Software and to obtain editable versions of the “Standard Components” including Room Data Sheets (RDS) and Room Layout Sheets (RLS) offered on the iHFG website, signup for HFBS using the link below.

Get Started Now:
hfbs.healthdesign.com.au

- ✓ iHFG Room Data Sheets and Departments are instantly editable in the HFBS software available online.
- ✓ You can access hundreds of report templates to print your iHFG room data in HFBS.
- ✓ HFBS has a onetime free 3 day trial available to all new users.

Get Started Now:
hfbs.healthdesign.com.au



HFBS

Health Facility Briefing System

hfbsinfo.com | techsupport@healthdesign.com.au