

Room Layout Sheet

1br-sp-a-30-i

1br-sp-a-30-i


Room Name	1 Bed Room - Special, 30m ²
-----------	--





PLAN

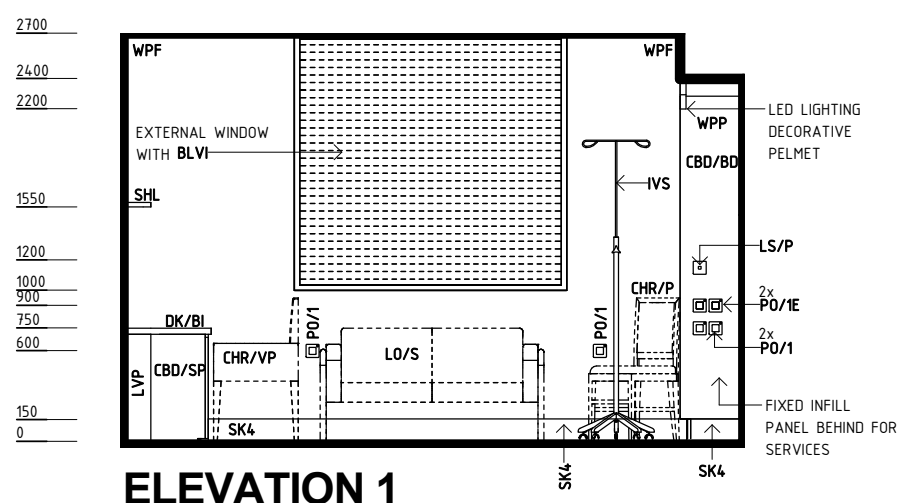

ELEVATION 1

REV	DESCRIPTION	DATE	BY	REV	DESCRIPTION	DATE	BY	COMPATIBILITY				
1	FIRST ISSUE	27.01.23	SS									



International Health Facility Guidelines

International Health Facility Guidelines at:
www.healthdesign.com.au/iHFG
 Editable version of Standard Components on
 Health Facility Briefing System (HFBS) at:
www.healthdesign.com.au/@TAHPI





DESIGNED	APPROVED	DATE	SCALE(S)	SHEET
SS	RH	27.01.23	1 : 50	1 OF 4
REVIT FILE NAME		PAPER DRAWING ID		ISSUE
1br-sp-a-30-i		1br-sp-a-30-i-1		1


Room Layout Sheet

Room Name	1 Bed Room - Special, 30m²	RLS Room Code	1br-sp-a-30-i
		RDS Room Code	1br-sp-a-30-i


AS	ADJUSTABLE SHELF		
AW	ARTWORK		
BD/IE	BED - INPATIENT, ELECTRIC		
BH/LM	BULKHEAD - LAMINATED		
BH/PB	BULKHEAD - PLASTERBOARD, PAINT FINISH		
BLK	LOCKER - BEDSIDE		
BLVI	BLIND - VENETIAN, INTEGRAL		
BRC5B	BRACKET - SUCTION BOTTLE		
BRCTVW	BRACKET - TELEVISION, WALL MOUNTED		
BSN	BASSINET		
CBD/BD	CUPBOARD - BED HEAD		
CBD/SP	CUPBOARD - SPECIAL		
CBD/WD	CUPBOARD - WARDROBE		
CG	CORNER GUARD		
CHR/VP	CHAIR - VISITOR, PATIENT		
COM/2	COMMUNICATION OUTLET - DOUBLE		
COM/IPTV	COMMUNICATION OUTLET - INTERNET PROTOCOL TELEVISION		
CPS	CURTAIN - PRIVACY SCREEN		
CTPS	CURTAIN TRACK - PRIVACY SCREEN		
DDG	DISPENSER - DISPOSABLE GLOVES		
DFP	DOOR AND DOOR FRAME PROTECTION		2700
DHS	DISPENSER - HAND SANITISER		
DHT	DISPENSER - PAPER HAND TOWEL		2400
DK/BI	DESK - BUILT IN		
DSA	DISPENSER - SOAP, ANTISEPTIC		2000
DWR	DRAWER		
EC	EMERGENCY CALL		
FR/UB	FRIDGE - UNDER BENCH		1600
FS	FIXED SHELF		1500
HGR	HANGING RAIL		1400
HWB/B	HAND WASH BASIN - TYPE 'B'	1120	1100
L/NL	LIGHT - NIGHT LIGHT	1000	900
L/RL	LIGHT - READING LIGHT		865
LO/S	LOUNGE - SOFA BED		600
LS/3	LIGHT SWITCH - 3 GANG		
LS/E	LIGHT SWITCH - ENSUITE		150
LS/R	LIGHT SWITCH - ROOM		0
MA	MEDICAL AIR		
MR	MIRROR		
O2	OXYGEN		
PC	PATIENT CALL		
PCH	PATIENT CALL HANDSET		
P0/1	POWER OUTLET - SINGLE		
P0/1E	POWER OUTLET - EMERGENCY, SINGLE		
P0/2	POWER OUTLET - DOUBLE		
P0/C	POWER OUTLET - CLEANER'S		
S	SUCTION		
SAC	STAFF ASSIST CALL		
SB	SUCTION BOTTLE		
SBK	SPLASHBACK		
SHL	SHELF - LAMINATED		
SK4	FLOOR VINYL COVED SKIRTING		
SP	SERVICES PANEL		
TAP/ST	TAPWARE - SENSOR TAP		
TB/0	TABLE - OVERBED		
TP/HS	TELEPHONE - HANDSET, STANDARD		
TV	TELEVISION		
WBC/50	WASTE BIN - CLINICAL, 50 LITRE		
WBG/20	WASTE BIN - GENERAL, 20 LITRE		
WP/L	WALL PANEL, LAMINATE		
WPF	WALL PAINT FINISH		
WPP	WALL PROTECTION PANEL		

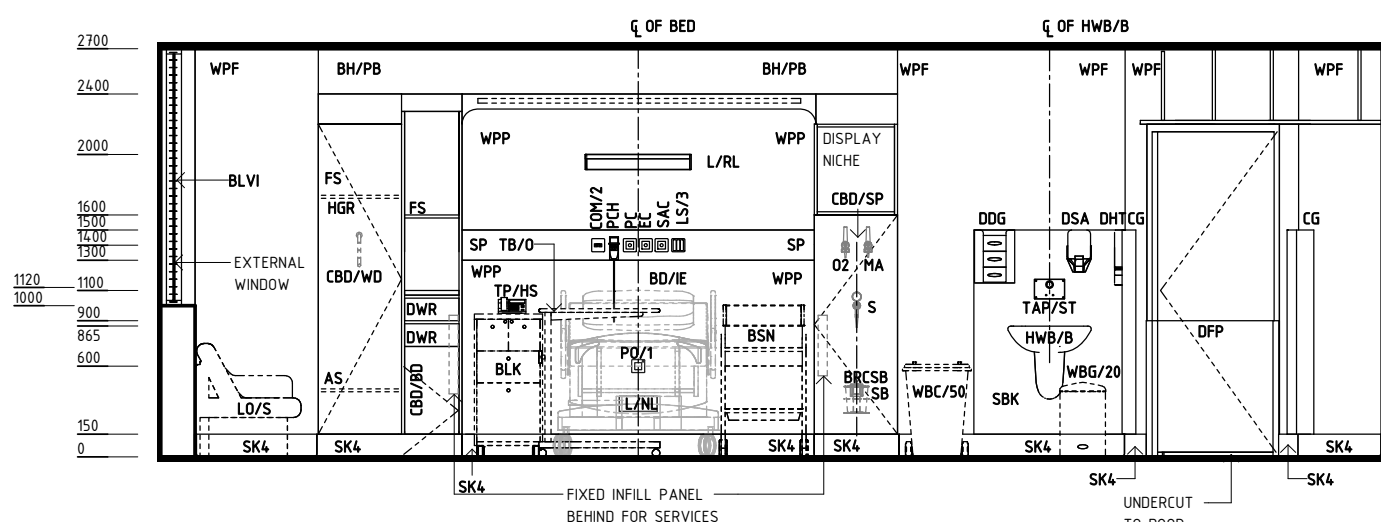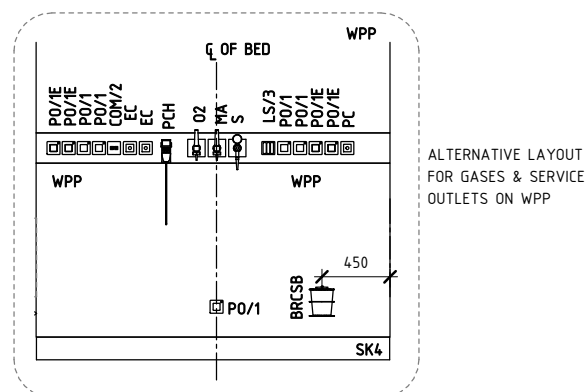


ELEVATION 2

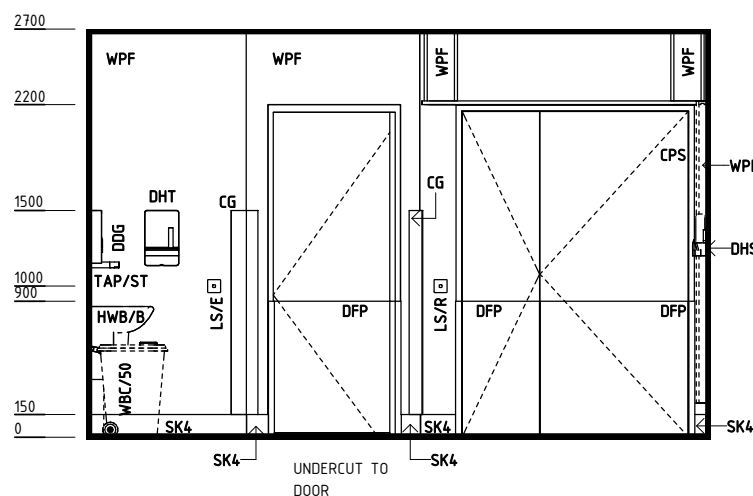

ELEVATION 3

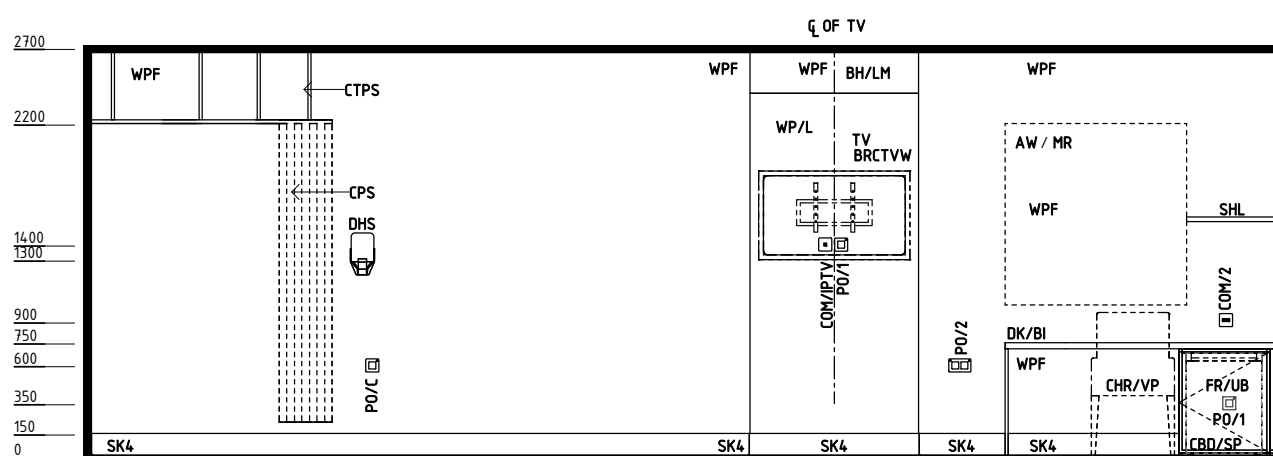

ELEVATION 4

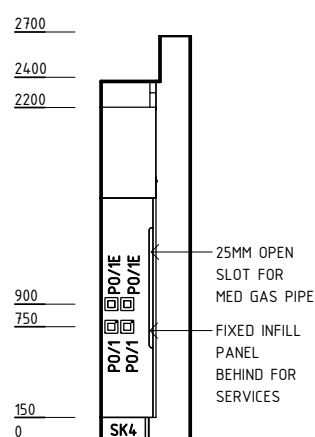

ELEVATION 5

REV	DESCRIPTION	DATE	BY	REV	DESCRIPTION	DATE	BY	COMPATIBILITY
1	FIRST ISSUE	27.01.23	SS					iHFG



International Health Facility Guidelines

International Health Facility Guidelines at:
www.healthdesign.com.au/iHFG
 Editable version of Standard Components on
 Health Facility Briefing System (HFBS) at:
www.healthdesign.com.au ©TAHPI



DESIGNED

SS

REVIT FILE NAME

1br-sp-a-30-i

APPROVED

RH

PAPER DRAWING ID

1br-sp-a-30-i-2

DATE

27.01.23

ISSUE

1

SCALE(S)

1 : 50

SHEET

2 OF 4

iHFG Standard Components

Room Layout Sheet

Room Name 1 Bed Room - Special, 30m²

RLS Room Code 1br-sp-a-30-i
RDS Room Code 1br-sp-a-30-i

GENERAL NOTES:

THIS DRAWING TO BE READ IN CONJUNCTION WITH R.D.S.
(ROOM DATA SHEETS) WHICH TAKES PRECEDENCE.

ALL SERVICES INDICATED ARE INDICATIVE AND SUBJECTED TO
DETAILED PROJECT SPECIFIC ENGINEERING DESIGN.

CEILING LEGEND:

PB-PC2

2700

CEILING TYPE

CORNICE TYPE

HEIGHT ABOVE F.F.L.

BH/PB

PB-PC3

PLASTERBOARD BULKHEAD, PAINT FINISH

PLASTERBOARD FLUSH SET CEILING, PAINT FINISH WITH PLASTER BOARD SQUARE SET CORNICE

GRID LINE

ELECTRICAL LEGEND:

L/CC

L/DEX

L/DR

LIGHT - COLOUR CORRECTED

LIGHT - DOWNLIGHT, EXAMINATION

LIGHT - DOWNLIGHT, RECESSED

MECHANICAL LEGEND:


SUPPLY AIR GRILLE:

RETURN AIR GRILLE:

FIRE SERVICES LEGEND:

SMOKE DETECTOR

SPRINKLER

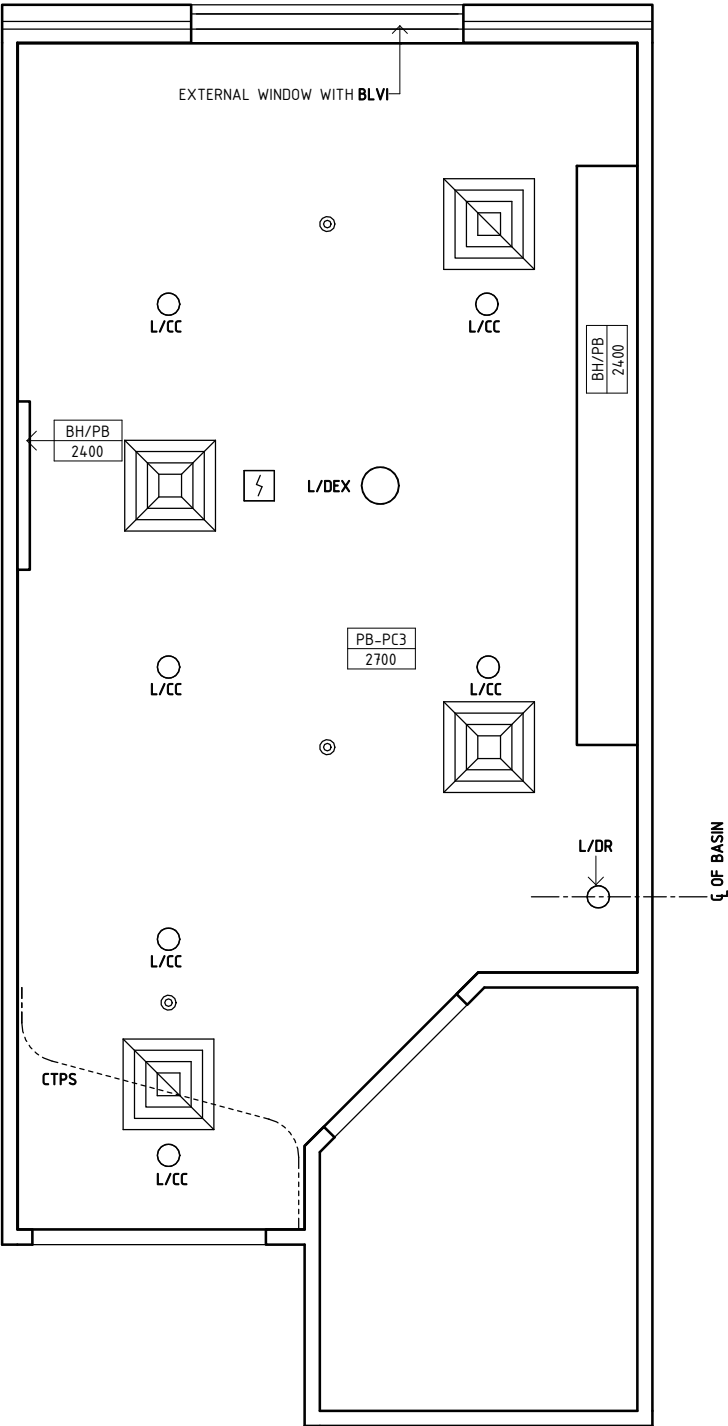

REFLECTED CEILING PLAN

REV	DESCRIPTION	DATE	BY	REV	DESCRIPTION	DATE	BY	COMPATIBILITY
1	FIRST ISSUE	27.01.23	SS					
								iHFG

	International Health Facility Guidelines	International Health Facility Guidelines at: www.healthdesign.com.au/iHFG Editable version of Standard Components on Health Facility Briefing System (HFBS) at: www.healthdesign.com.au ©TAHPI		DESIGNED	APPROVED	DATE	SCALE(S)	SHEET
				SS	RH	27.01.23	1 : 50	3 OF 4
				REVIT FILE NAME		PAPER DRAWING ID		ISSUE
				1br-sp-a-30-i		1br-sp-a-30-i-3		1

This document is for advisory purpose only

iHFG Standard Components

Room Layout Sheet

Room Name


1 Bed Room - Special, 30m²

RLS Room Code


1br-sp-a-30-i

RDS Room Code

1br-sp-a-30-i

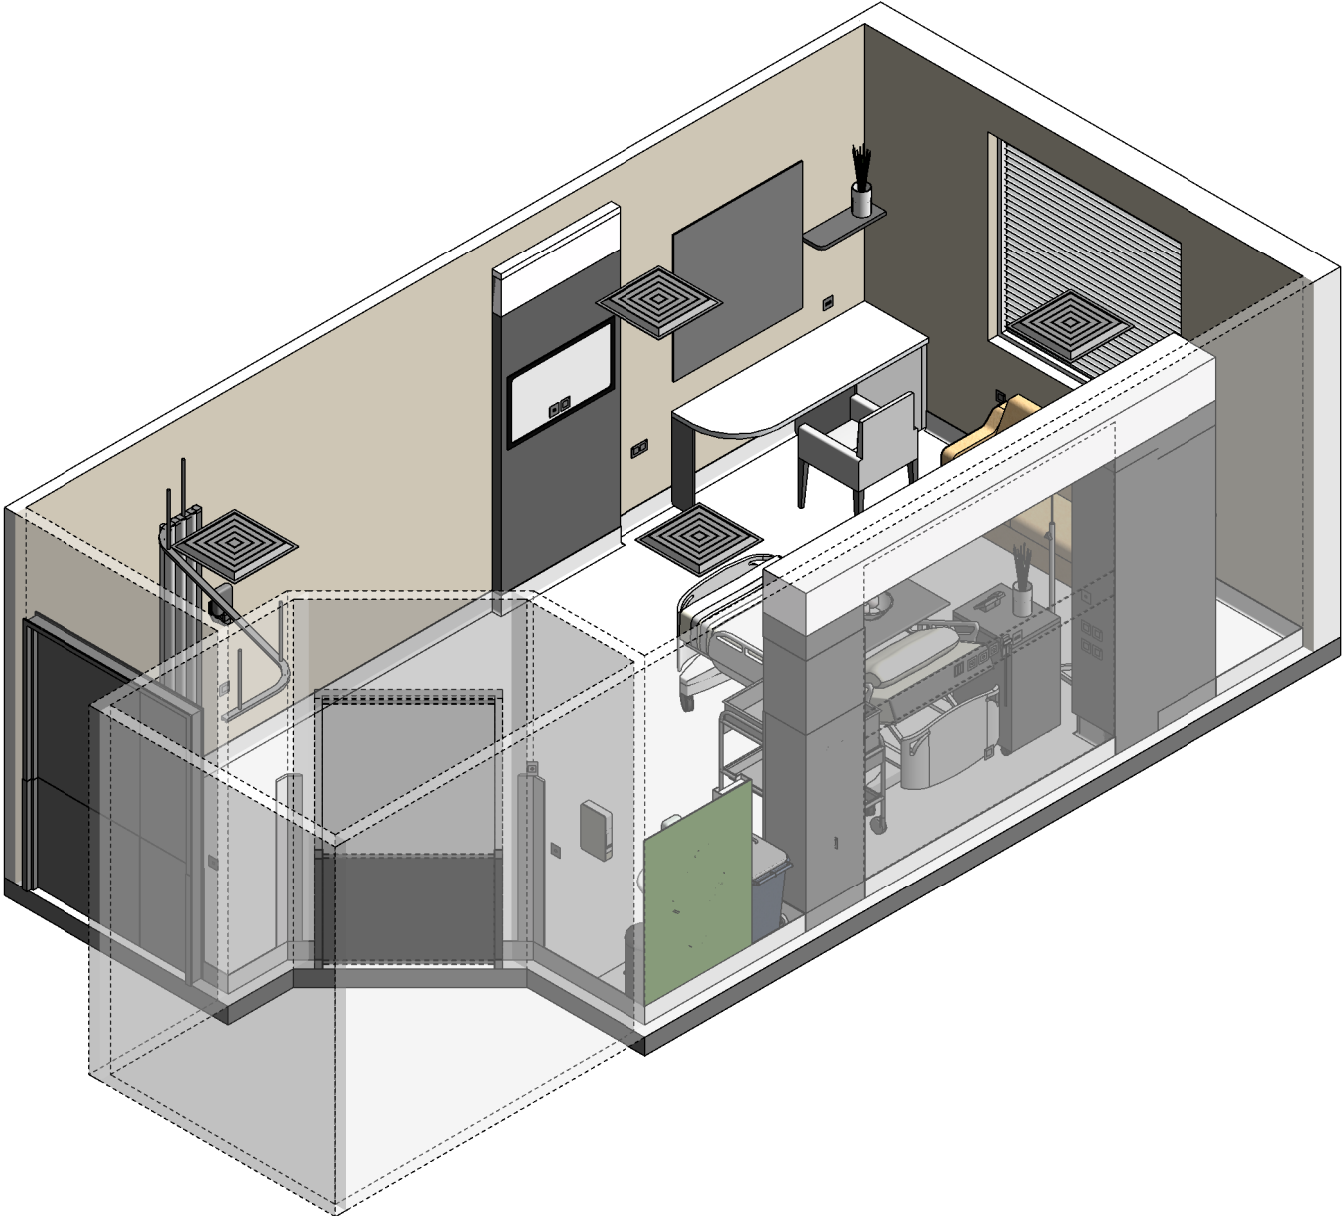

ISOMETRIC VIEW 01

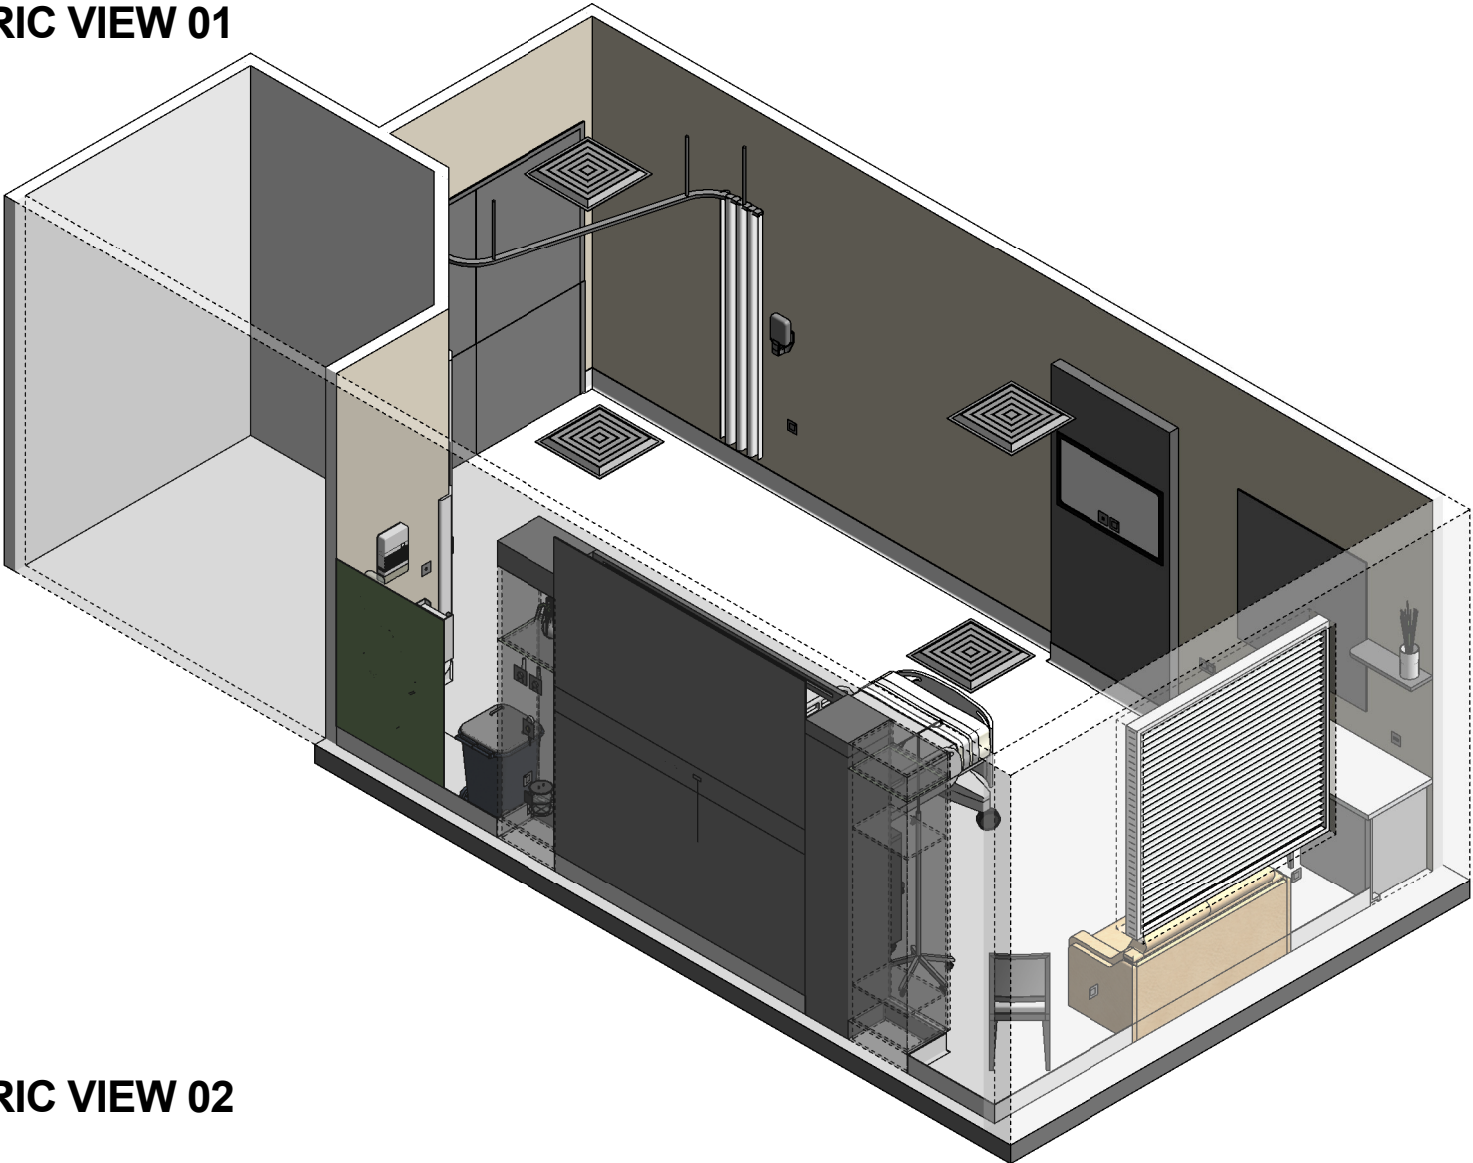

ISOMETRIC VIEW 02

REV	DESCRIPTION	DATE	BY	REV	DESCRIPTION	DATE	BY	COMPATIBILITY
1	FIRST ISSUE	27.01.23	SS					iHFG
				DESIGNED	APPROVED	DATE	SCALE(S)	SHEET
				SS	RH	27.01.23		4 OF 4
				REVIT FILE NAME		PAPER DRAWING ID		ISSUE
				1br-sp-a-30-i		1br-sp-a-30-i-4		1



International Health
Facility Guidelines

International Health Facility Guidelines at:
www.healthdesign.com.au/iHFG
Editable version of Standard Components on
Health Facility Briefing System (HFBS) at:
www.healthdesign.com.au ©TAHPI



This document is for advisory purpose only