


iHFG Standard Components

Room Layout Sheet

Room Name	4 Bed Room - Outboard Ensuite	RLS Room Code	4 BR-ST-49-I-B
		RDS Room Code	4 BR-ST-49-I

AS	ADJUSTABLE SHELF
CG	CORNER GUARD
COM/2	COMMUNICATION OUTLET - DOUBLE
DDG	DISPENSER - DISPOSABLE GLOVES
DHT	DISPENSER - HAND TOWEL
DS	DISPENSER - SOAP
DSA	DISPENSER - SOAP ANTISEPTIC
DP	DOOR AND DOOR FRAME PROTECTION
EC	EMERGENCY CALL
FS	FIXED SHELF
GPO/1	GENERAL POWER OUTLET - SINGLE
GPO/1EP	EMERGENCY POWER OUTLET - SINGLE
GPO/C	GENERAL POWER OUTLET - CLEANER'S
GPO/S	GENERAL POWER OUTLET - SPECIAL SINGLE
HGR	HANGING RAIL
LS/B	LIGHT SWITCH - BAY
LS/E	LIGHT SWITCH - ENSUITE
LS/R	LIGHT SWITCH - ROOM
LS/UDL	LIGHT SWITCH - UP-DOWN LIGHT
MA	MEDICAL AIR
MATV	MASTER ANTENNA TV
NA	NURSE ASSIST CALL
NC	PATIENT/NURSE CALL
O2	OXYGEN
RCD	RESIDUAL CURRENT DEVICE
S	SUCTION
SBB	SUCTION BOTTLE BRACKET
SK4	FLOOR VINYL COVED SKIRTING
SK7	TIMBER SKIRTING
V1	VINYL FLOORING, STANDARD SLIP RESISTANT
V6	VINYL FLOORING, NON SLIP - TEXTURED

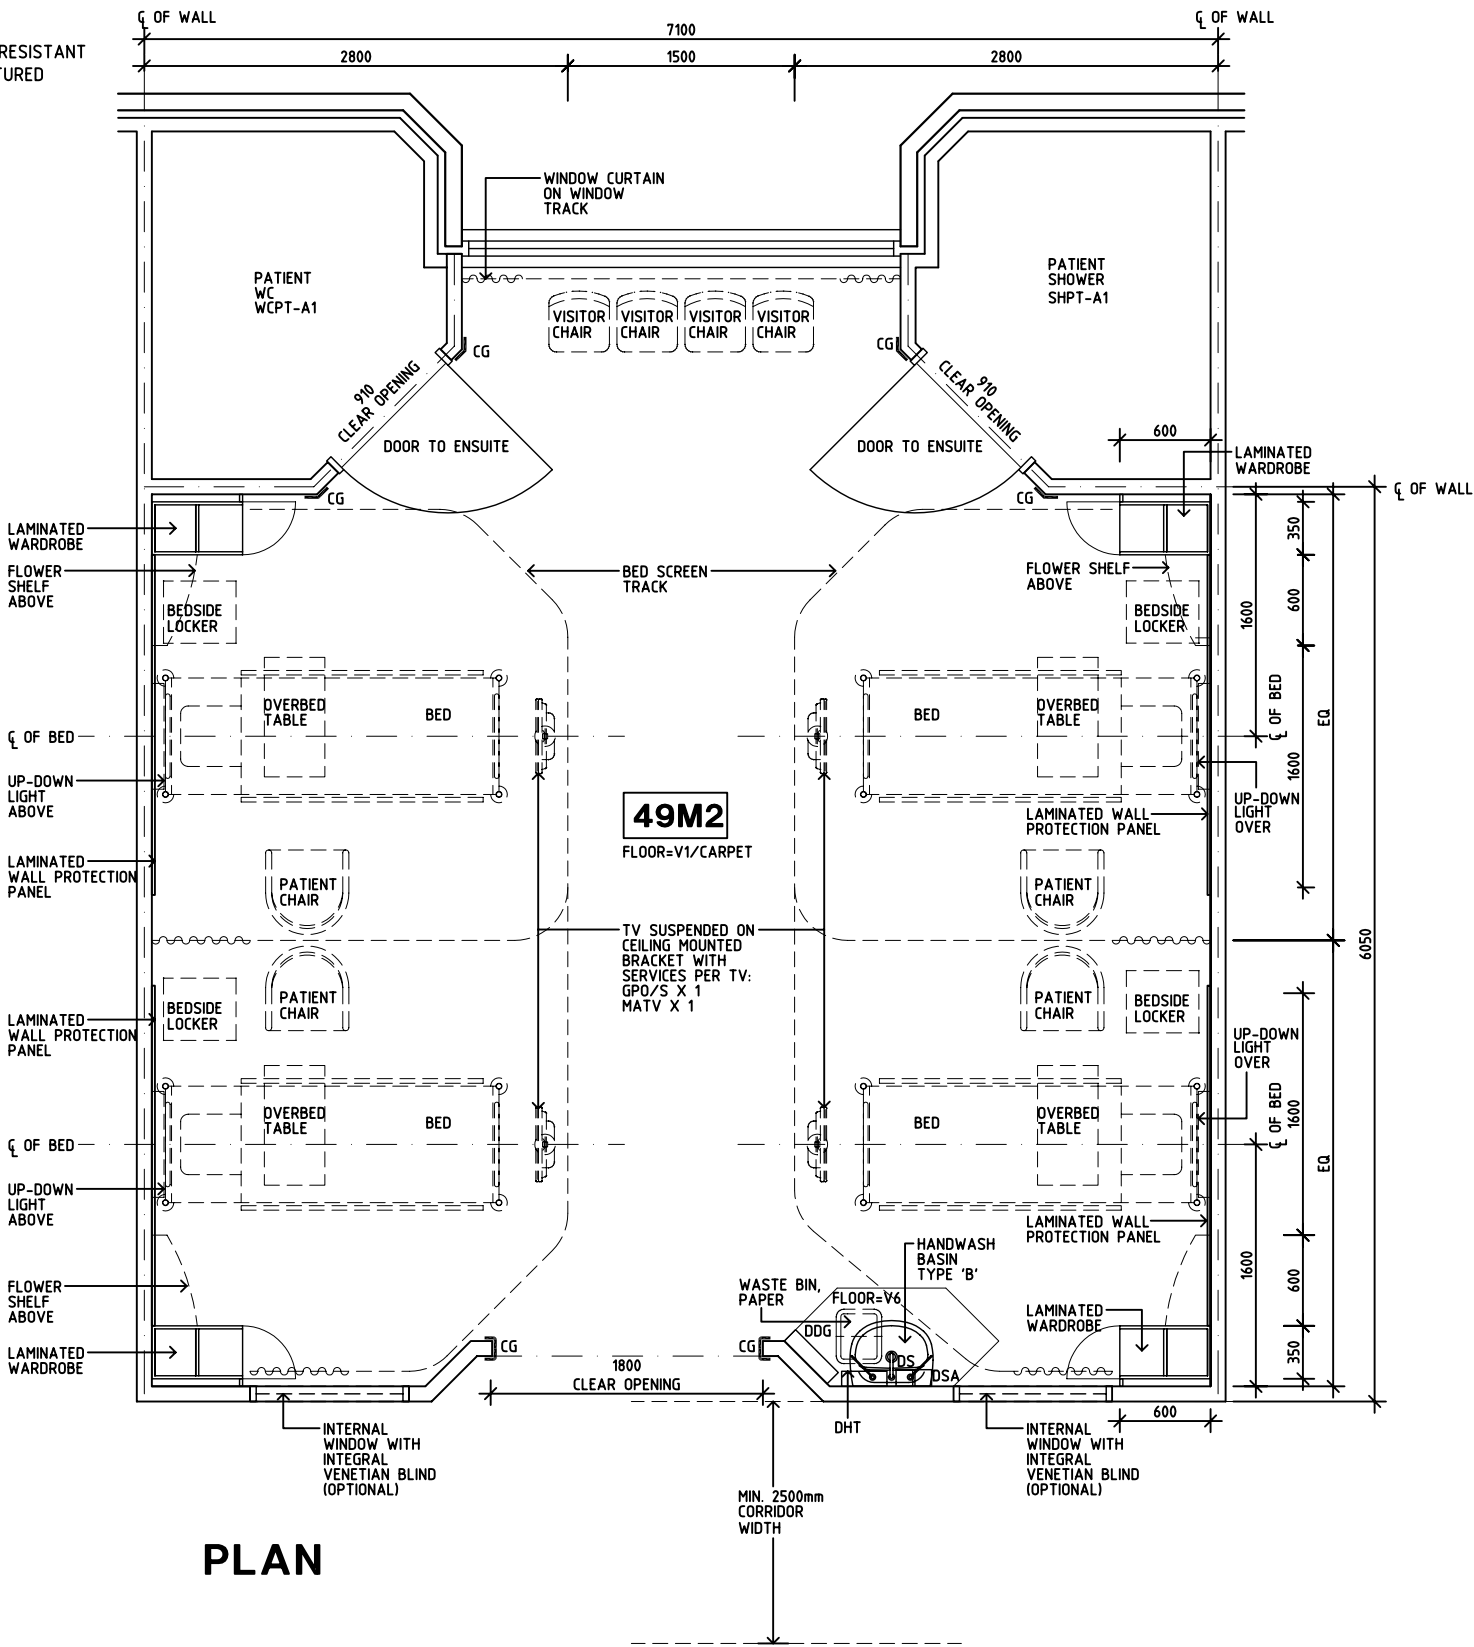

REV	DESCRIPTION	DATE	BY	REV	DESCRIPTION	DATE	BY	REV	DESCRIPTION	DATE	BY
1	FIRST ISSUE	24.10.10	CC								
2	GENERAL REVISION	30.08.11	MT								
3	GENERAL REVISION	31.10.12	CT								

 International Health Facility Guidelines	International Health Facility Guidelines at: www.healthdesign.com.au/iHFG Editable version of Standard Components on Health Facility Briefing System (HFBS) at: www.healthdesign.com.au ©TAHPI					DESIGNED	APPROVED	DATE	SCALE(S)	SHEET
						CC	AA/DB	24.10.10	1:50 in A3	1 of 3
						CAD FILE NAME		PAPER DRAWING ID		ISSUE
					4 BR-ST-49-I-B		4 BR-ST-49-I-Ba		3	

Room Layout Sheet

Room Name

4 Bed Room - Outboard Ensuite

RLS Room Code 4 BR-ST-49-I-B

RDS Room Code 4 BR-ST-49-I

[illegible][illegible]

The diagram illustrates a patient room layout with the following components and dimensions:

- Dimensions (mm):**
 - 2700 (Total room height)
 - 2200 (Ceiling to top of bed screen track)
 - 2100 (Ceiling to top of medical services connections)
 - 1950 (Ceiling to top of laminated flower shelf)
 - 1730 (Ceiling to top of laminated wall protection panel)
 - 1600 (Ceiling to top of medical services connections)
 - 1400 (Ceiling to top of laminated wardrobe)
 - 1200 (Ceiling to top of medical services connections)
 - 1100 (Ceiling to top of medical services connections)
 - 1000 (Ceiling to top of medical services connections)
 - 900 (Ceiling to top of medical services connections)
 - 550 (Ceiling to top of medical services connections)
 - 150 (Ceiling to top of laminated wardrobe)
 - 0 (Floor level)
- Furniture and Equipment:**
 - UP-DOWN LIGHT
 - LAMINATED FLOWER SHELF
 - LAMINATED WALL PROTECTION PANEL
 - MEDICAL SERVICES CONNECTIONS
 - LAMINATED WARDROBE
 - PAINT
 - BED SCREEN TRACK
 - TV SUSPENDED ON CEILING MOUNTED BRACKET WITH SERVICES PER TV: GP0/S X 1 MATV X 1
 - INTERNAL WINDOW WITH INTEGRAL VENETIAN BLIND (OPTIONAL)
 - BED SCREEN
 - GP0/1 (OPTIONAL)
 - SK4/SK7
 - WASTE BIN PAPER
 - CG
 - HANDWASH BASIN TYPE 'B'
 - SPLASHBACK
 - DSA DS
 - DHT
 - DDG
 - LS/R
 - GP0/1
 - BED SCREEN
 - GP0/1 (OPTIONAL)
 - SK4/SK7
 - MEDICAL SERVICES CONNECTIONS
 - LAMINATED WALL PROTECTION PANEL
 - LAMINATED FLOWER SHELF
 - UP-DOWN LIGHT

REV	DESCRIPTION	DATE	BY	REV	DESCRIPTION	DATE	BY	REV	DESCRIPTION	DATE	BY
1	FIRST ISSUE	24.10.10	CC								
2	GENERAL REVISION	30.08.11	MT								
3	GENERAL REVISION	31.10.12	CT								

Room Name

4 Bed Room - Outboard Ensuite

RLS Room Code

4 BR-ST-49-I-B

RDS Room Code

4 BR-ST-49-I

GENERAL NOTES:

THIS DRAWING TO BE READ IN CONJUNCTION WITH R.D.S. (ROOM DATA SHEETS) WHICH TAKES PRECEDENCE.

ALL SERVICES INDICATED ARE INDICATIVE AND SUBJECTED TO DETAILED PROJECT SPECIFIC ENGINEERING DESIGN.

CEILING LEGEND:

PB	PLASTERBOARD FLUSH SET CEILING, PAINT
PC4	24mm. SHADOW ANGLE, POWDERCOAT ALUMINIUM CORNICE
- - - -	GRID LINE
PB 2700	CEILING TYPE HEIGHT ABOVE F.F.L.

ELECTRICAL LEGEND:


C	FLUORESCENT DIFFUSED - SURFACE, COLOUR CORRECTED - CYANOSIS
Q_D	DECORATIVE DOWNLIGHT - RECESSED
TV	TV - CEILING MOUNT (FLAT SCREEN)

MECHANICAL LEGEND:

Supply Air Grille	SUPPLY AIR GRILLE
Return Air or Transfer Grille	RETURN AIR OR TRANSFER GRILLE

FIRE SERVICES LEGEND:

Smoke Detector	SMOKE DETECTOR
Sprinkler	SPRINKLER

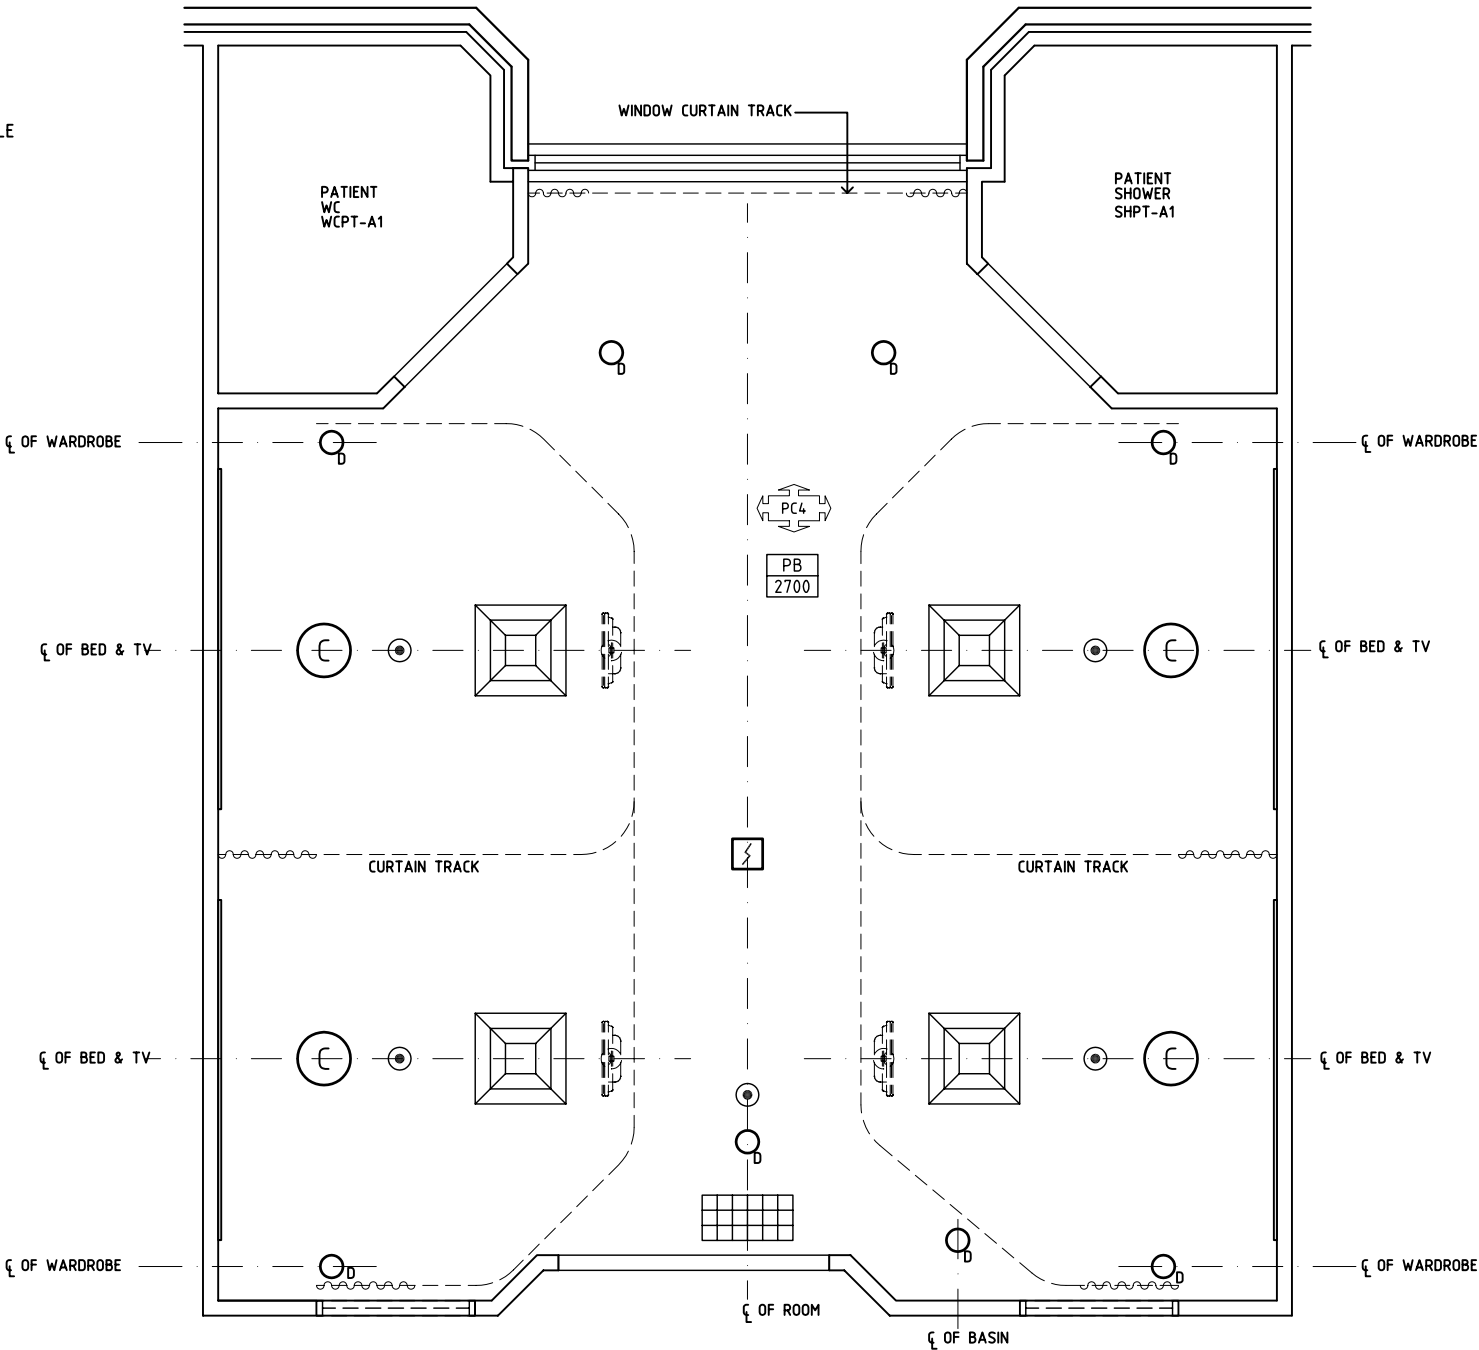

REFLECTED CEILING PLAN

REV	DESCRIPTION	DATE	BY	REV	DESCRIPTION	DATE	BY	REV	DESCRIPTION	DATE	BY
2	GENERAL REVISION	30.08.11	DJ								
3	GENERAL REVISION	31.10.12	CT								

iHFG

International Health Facility Guidelines

International Health Facility Guidelines at:
www.healthdesign.com.au/iHFG
Editable version of Standard Components on
Health Facility Briefing System (HFBS) at:
www.healthdesign.com.au
©TAHPI

DESIGNED	APPROVED	DATE	SCALE(S)	SHEET
CC	AA/DB	24.10.10	1:50 in A3	3 of 3
CAD FILE NAME		PAPER DRAWING ID		ISSUE
4 BR-ST-49-I-B		4 BR-ST-49-I-Bc		3

This document is for advisory purpose only



The International Health Facility Guidelines recommends the use of HFBS “Health Facility Briefing System” to edit all room data sheet information for your project.

HFBS provides edit access to all iHFG standard rooms, and departments, and more than 100 custom report templates.

HFBS Health Facility Briefing System



Briefing Module

The Health Facility Briefing System (HFBS) has numerous modules available via annual subscription. It suits healthcare Architects, Medical Planners, Equipment Planners Project Managers and Health Authorities.

Use the HFBS Briefing Module to quickly drag in health facility departments or pre-configured room templates from the iHFG standard, edit the room features such as finishes, furniture, fittings, fixtures, medical equipment, engineering services. The system can print or download as PDF more than 100 custom reports including room data sheets, schedules, and more...

To learn more about the HFBS web-based Healthcare Briefing and Design Software and to obtain editable versions of the “Standard Components” including Room Data Sheets (RDS) and Room Layout Sheets (RLS) offered on the iHFG website, signup for HFBS using the link below.

Get Started Now:
hfbs.healthdesign.com.au

- ✓ iHFG Room Data Sheets and Departments are instantly editable in the HFBS software available online.
- ✓ You can access hundreds of report templates to print your iHFG room data in HFBS.
- ✓ HFBS has a onetime free 3 day trial available to all new users.

Get Started Now:
hfbs.healthdesign.com.au



HFBS

Health Facility Briefing System

hfbsinfo.com | techsupport@healthdesign.com.au