iHFG Standard Components

Room Layout Sheet

Room Name | Hydrotherapy Pool

RLS Room Code HYDP-I

RDS Room Code HYDP-I

CG	CORNER GUARD
DP	DOOR AND DOOR FRAME PROTECTION
EC	EMERGENCY CALL
FW	FLOOR WASTE
GPO/1	GENERAL POWER OUTLET - SINGLE
GPO/S	GENERAL POWER OUTLET - SPECIAL, SINGLE
SG	SAFETY GLASS
SS	STAINLESS STEEL

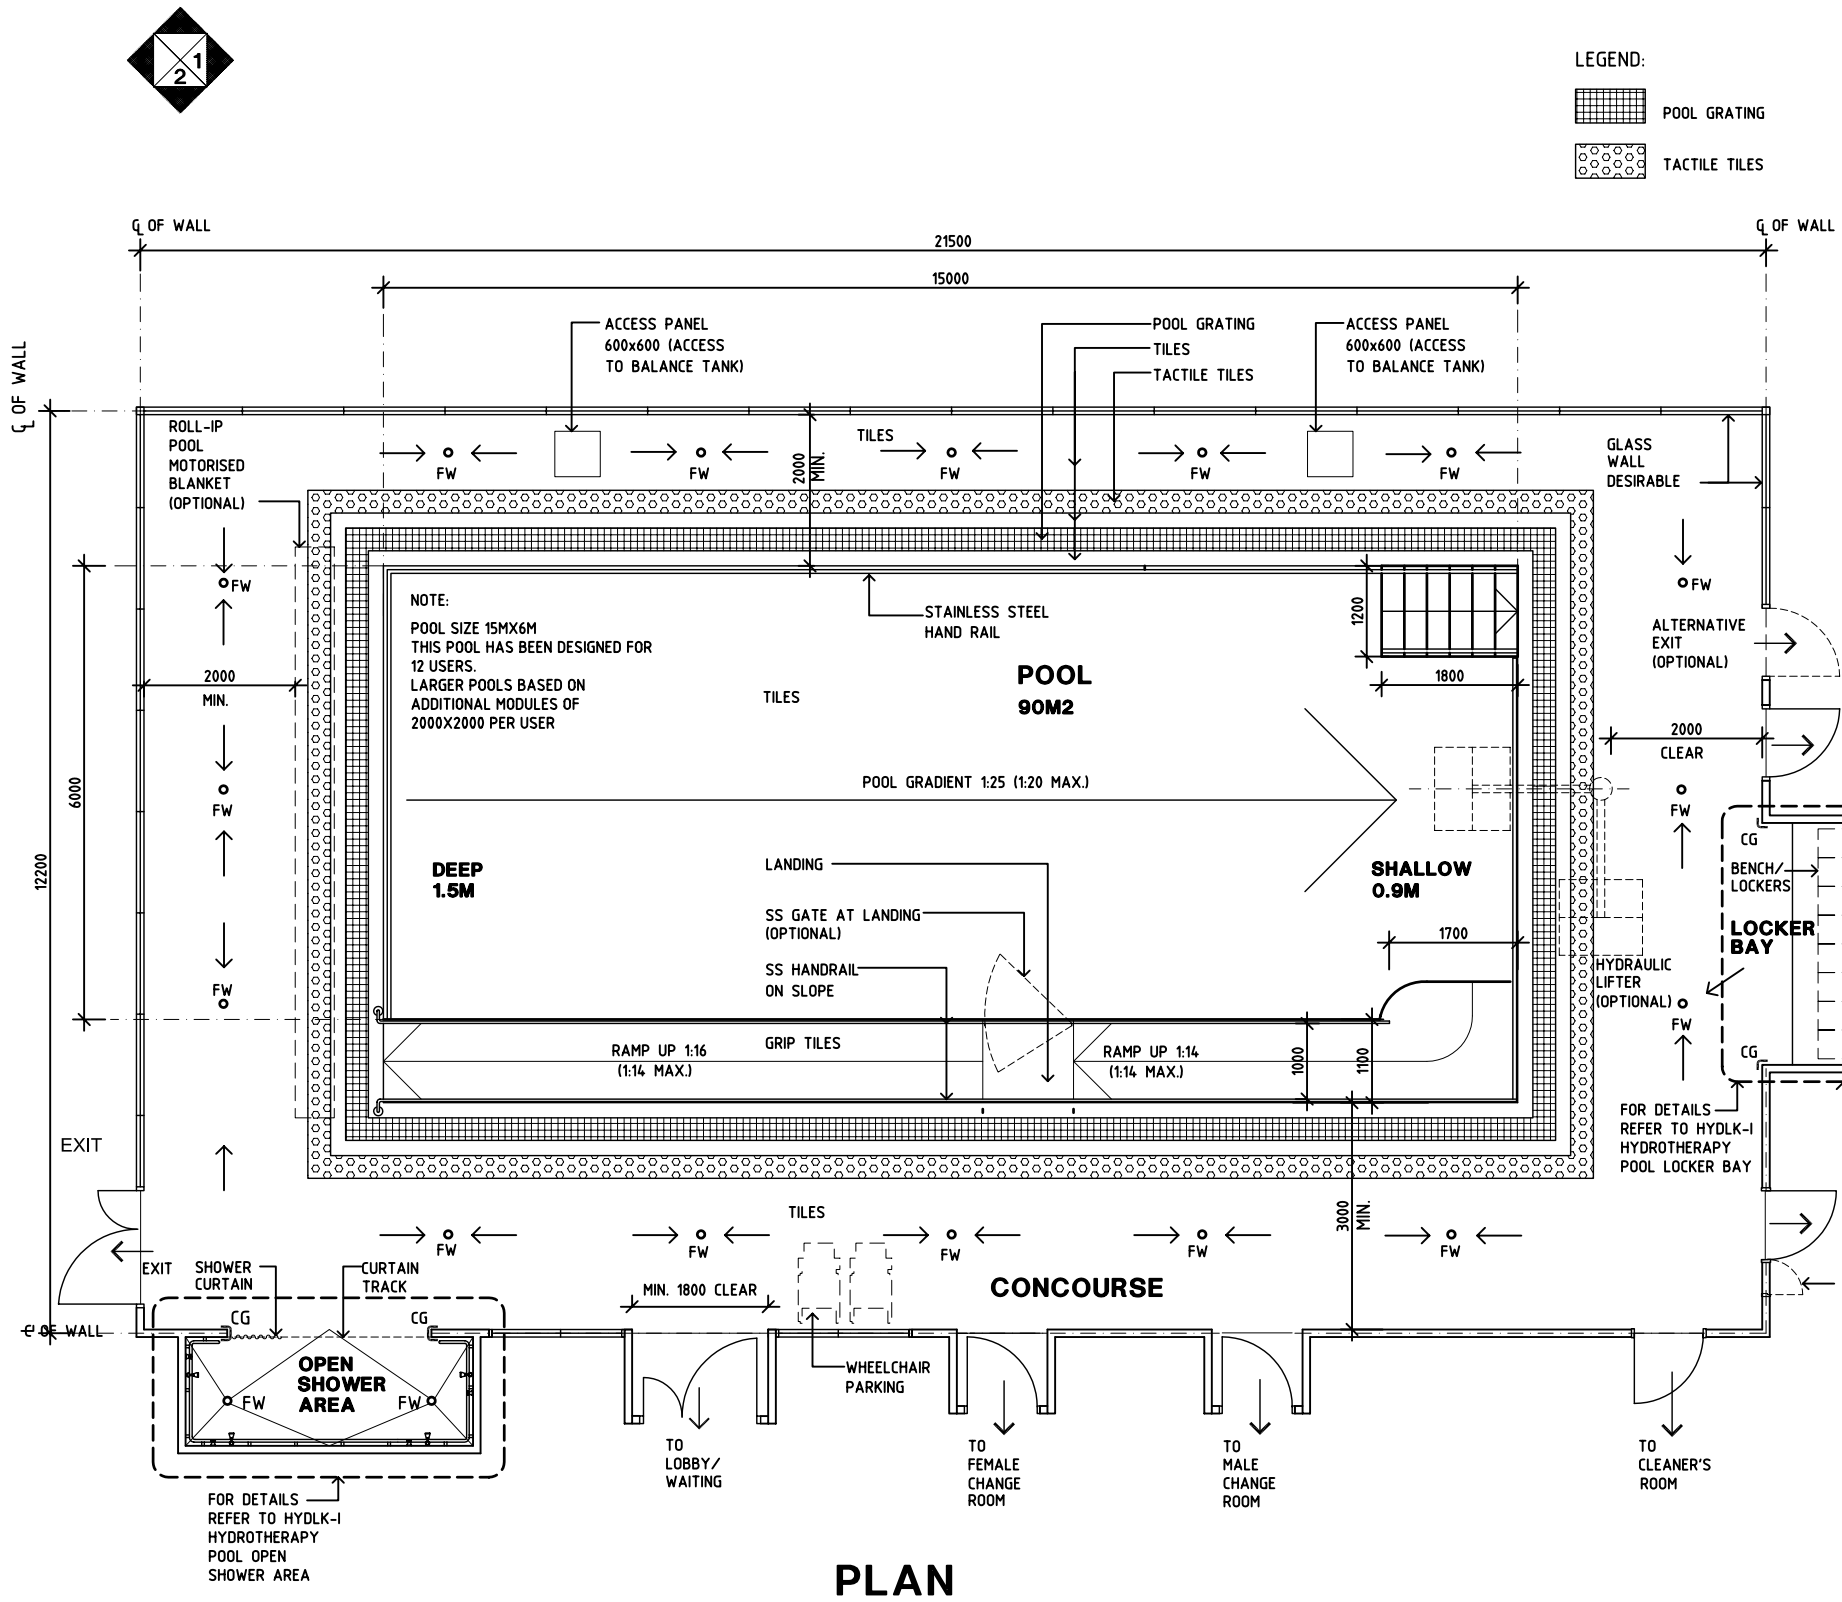

PLAN

REV	DESCRIPTION	DATE	BY	REV	DESCRIPTION	DATE	BY	REV	DESCRIPTION	DATE	BY
1	FIRST ISSUE	24.10.10	CC								
2	GENERAL REVISION	30.08.11	DJ								
3	GENERAL REVISION	31.10.12	CT								

iHFG International Health Facility Guidelines

International Health Facility Guidelines at: www.healthdesign.com.au/ihfg
Editable version of Standard Components on Health Facility Briefing System (HFBS) at: www.healthdesign.com.au
©TAHPI

DESIGNED	APPROVED	DATE	SCALE(S)	SHEET
CC	DB	06.05.11	1:100 in A3	1 of 3

CAD FILE NAME	PAPER DRAWING ID	ISSUE
HYDP-I	HYDP-Ia	3

This document is for advisory purpose only

iHFG Standard Components

Room Layout Sheet

Room Name | Hydrotherapy Pool

RLS Room Code HYDP-I

RDS Room Code HYDP-I

CG	CORNER GUARD
DP	DOOR AND DOOR FRAME PROTECTION
EC	EMERGENCY CALL
FW	FLOOR WASTE
GPO/1	GENERAL POWER OUTLET - SINGLE
GPO/S	GENERAL POWER OUTLET - SPECIAL, SINGLE
SG	SAFETY GLASS
SS	STAINLESS STEEL

FOR DETAILS REFER TO
HYDLK-I
HYDROTHERAPY POOL

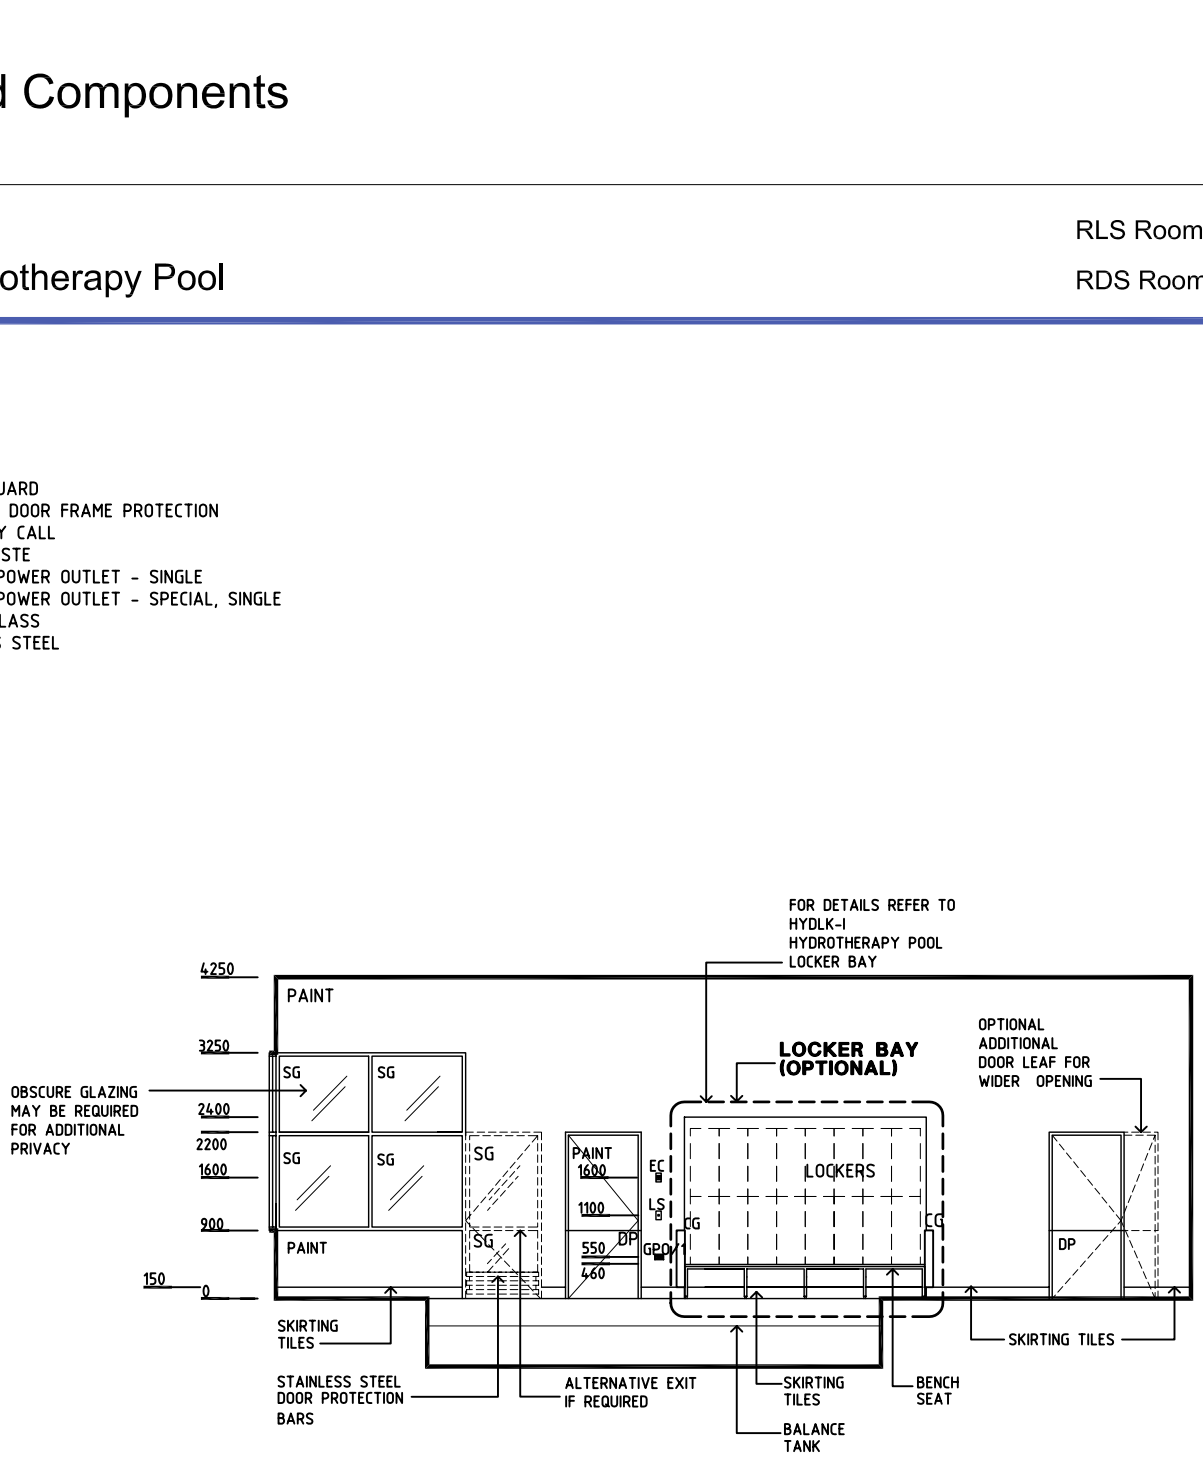

ELEVATION 1

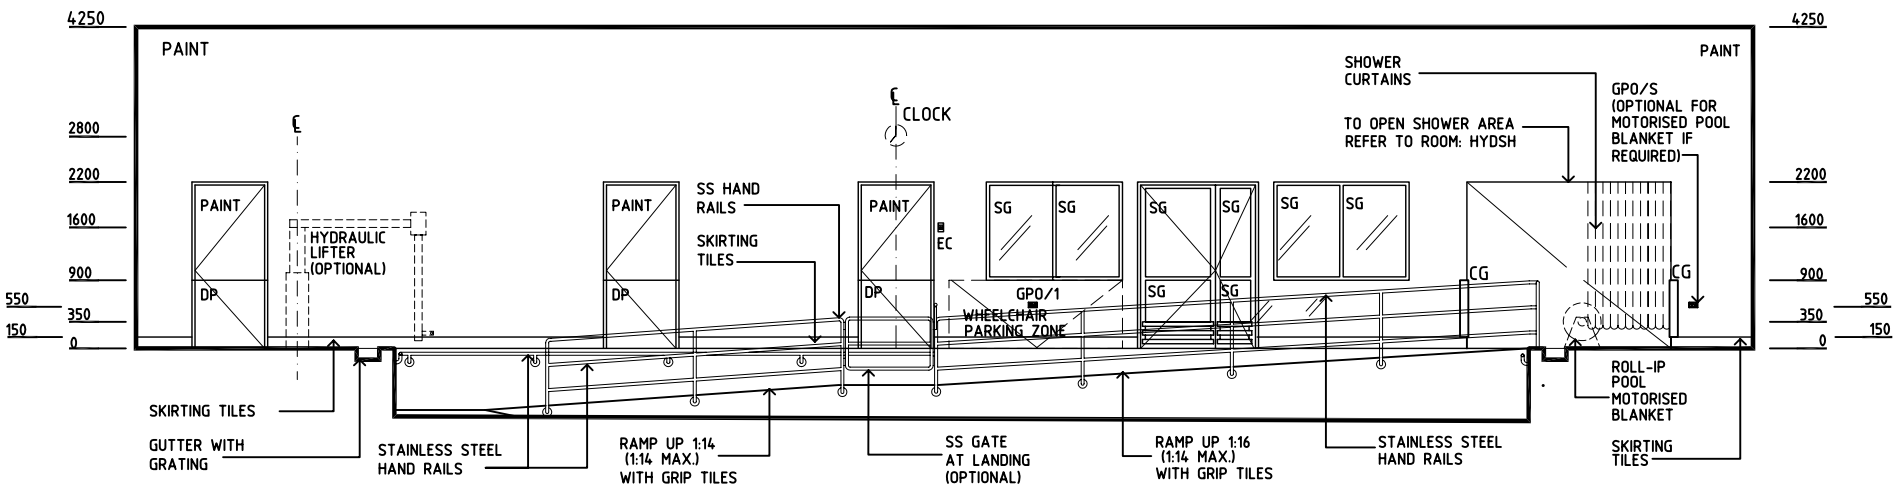

ELEVATION 2

REV	DESCRIPTION	DATE	BY	REV	DESCRIPTION	DATE	BY	REV	DESCRIPTION	DATE	BY
1	FIRST ISSUE	24.10.10	CC								
2	GENERAL REVISION	30.08.11	DJ								
3	GENERAL REVISION	31.10.12	CT								

iHFG International Health Facility Guidelines

International Health Facility Guidelines at: www.healthdesign.com.au/ihfg
Editable version of Standard Components on Health Facility Briefing System (HFBS) at: www.healthdesign.com.au
©TAHPI

DESIGNED	APPROVED	DATE	SCALE(S)	SHEET
CC	DB	06.05.11	1:100 in A3	2 of 3

CAD FILE NAME	PAPER DRAWING ID	ISSUE
HYDP-I	HYDP-Ib	3

This document is for advisory purpose only

iHFG Standard Components

Room Layout Sheet

Room Name | Hydrotherapy Pool

RLS Room Code HYDP-I

RDS Room Code HYDP-I

GENERAL NOTES:

THIS DRAWING TO BE READ IN CONJUNCTION WITH R.D.S.
(ROOM DATA SHEETS) WHICH TAKES PRECEDENCE.

ALL SERVICES INDICATED ARE INDICATIVE AND SUBJECTED TO
DETAILED PROJECT SPECIFIC ENGINEERING DESIGN.

CEILING LEGEND:

FC	FIBRE CEMENT
PC4	24mm. SHADOW ANGLE, POWDERCOAT ALUMINIUM CORNICE

PB ← CEILING TYPE
2700 ← HEIGHT ABOVE F.F.L.

ELECTRICAL LEGEND:

WF — FLUORESCENT DIFFUSED - RECESSED, WEATHERPROOF

MECHANICAL LEGEND:

SUPPLY AIR GRILLE

RETURN AIR OR TRANSFER GRILLE

FIRE SERVICES LEGEND:

SMOKE DETECTOR

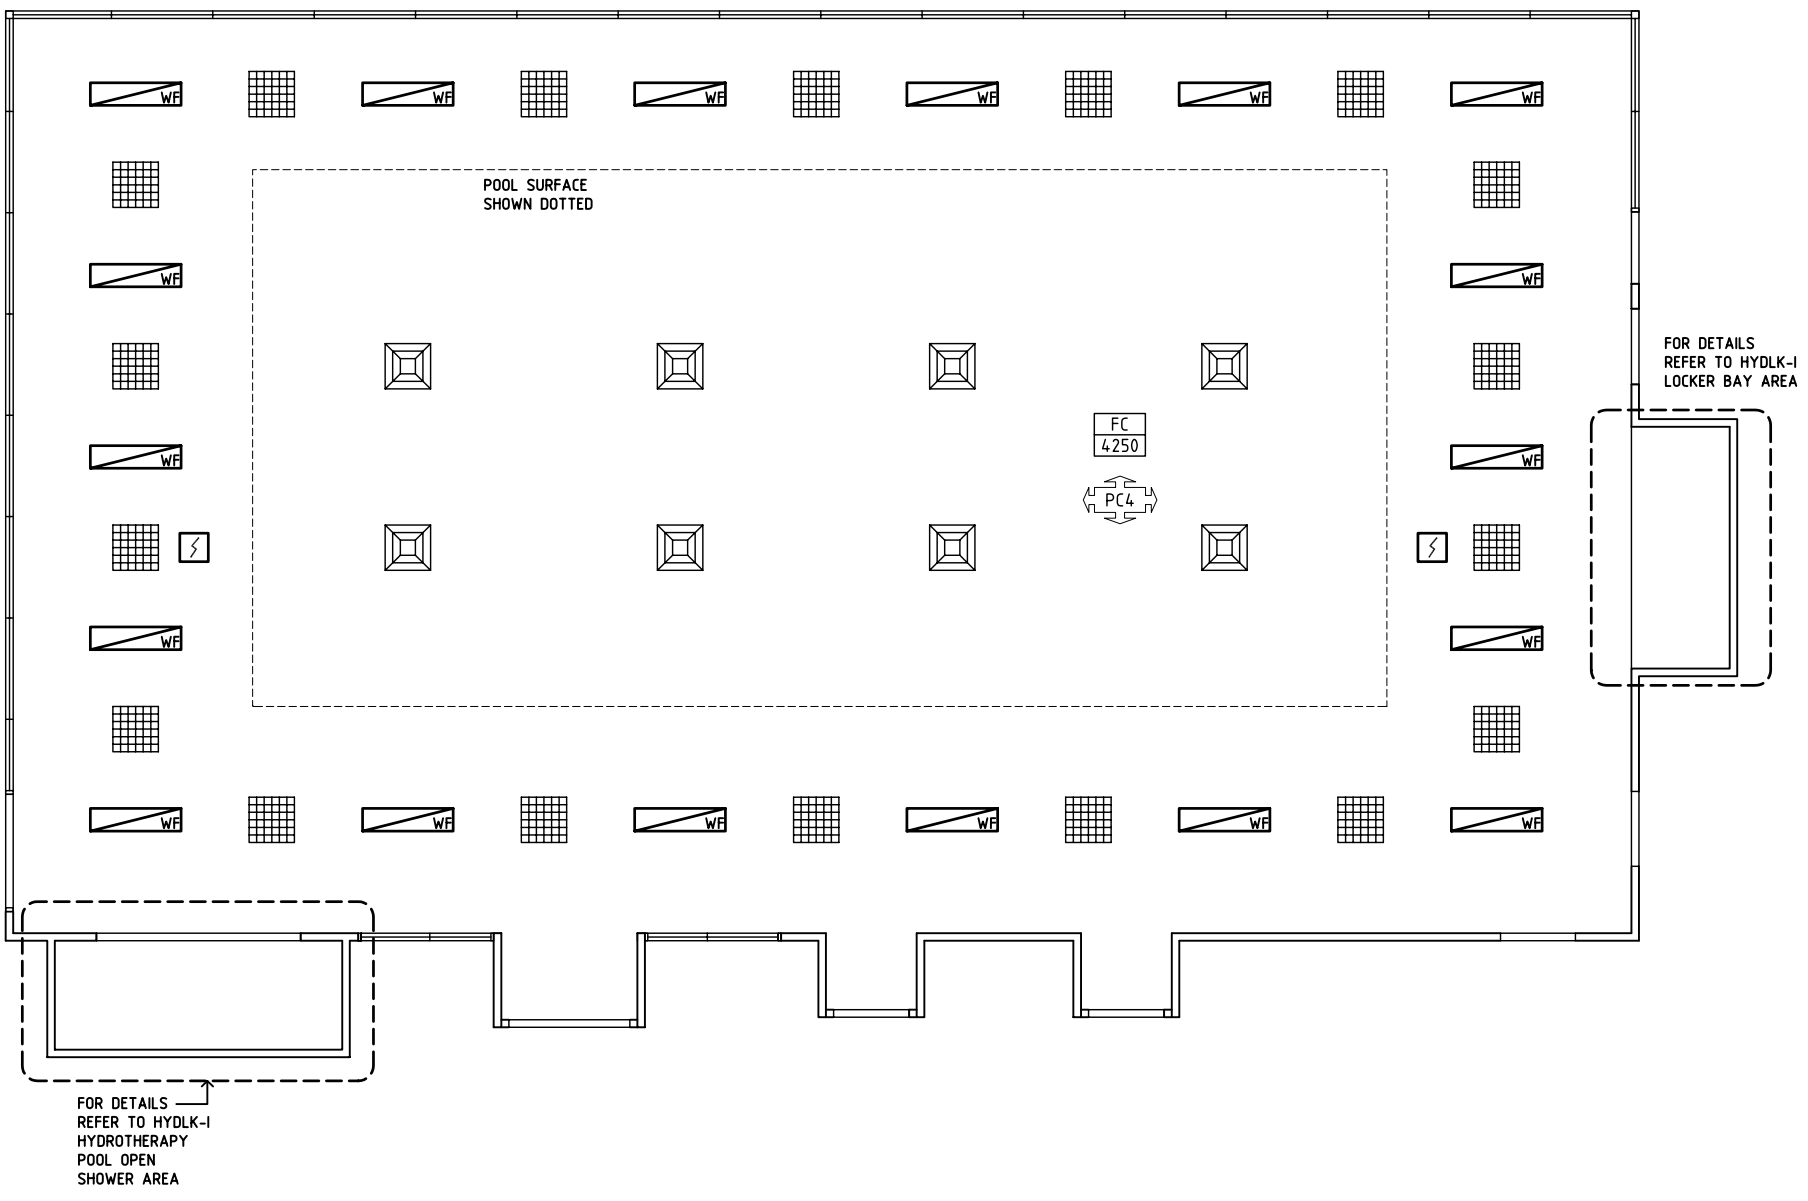

REFLECTED CEILING PLAN

REV	DESCRIPTION	DATE	BY	REV	DESCRIPTION	DATE	BY	REV	DESCRIPTION	DATE	BY
2	GENERAL REVISION	30.08.11	DJ								
3	GENERAL REVISION	31.10.12	CT								

iHFG International Health Facility Guidelines

International Health Facility Guidelines at: www.healthdesign.com.au/ihfg
Editable version of Standard Components on Health Facility Briefing System (HFBS) at: www.healthdesign.com.au
©TAHPI

DESIGNED	APPROVED	DATE	SCALE(S)	SHEET
CC	DB	06.05.11	1:100 in A3	3 of 3

CAD FILE NAME	PAPER DRAWING ID	ISSUE
HYDP-I	HYDP-Ic	3

This document is for advisory purpose only

iHFG

The International Health Facility Guidelines recommends the use of HFBS "Health Facility Briefing System" to edit all room data sheet information for your project.

HFBS provides edit access to all iHFG standard rooms, and departments, and more than 100 custom report templates.

HFBS **Health Facility Briefing System**



Briefing Module

The Health Facility Briefing System (HFBS) has numerous modules available via annual subscription. It suits healthcare Architects, Medical Planners, Equipment Planners Project Managers and Health Authorities.

Use the HFBS Briefing Module to quickly drag in health facility departments or pre-configured room templates from the iHFG standard, edit the room features such as finishes, furniture, fittings, fixtures, medical equipment, engineering services. The system can print or download as PDF more than 100 custom reports including room data sheets, schedules, and more…

To learn more about the HFBS web-based Healthcare Briefing and Design Software and to obtain editable versions of the "Standard Components" including Room Data Sheets (RDS) and Room Layout Sheets (RLS) offered on the iHFG website, signup for HFBS using the link below.

Get Started Now:
hfbs.healthdesign.com.au

- ✓ iHFG Room Data Sheets and Departments are instantly editable in the HFBS software available online.
- ✓ You can access hundreds of report templates to print your iHFG room data in HFBS.
- ✓ HFBS has a onetime free 3 day trial available to all new users.

Get Started Now:
hfbs.healthdesign.com.au



HFBS

Health Facility Briefing System

hfbsinfo.com | techsupport@healthdesign.com.au