

iHFG Standard Components

Room Layout Sheet

Room Name Lounge - Medical Officers, 35m2

RLS Room Code

Inmo-35-i

RDS Room Code

Inmo-35-i

- AW

BLR

BNL

BRCTVW

CAC

CBD/W

CHR/E

CHR/V

CMP

COM/2

COM/IPTV

CPT

DHT

DK

DS

FR/D

LO/1

LO/2

LO/3

OV/MW

PO/1

PO/2

SK7

SNK12

SUMI

TAP/BCW

TAP/M

TB/L

TP/HS

TV

V1

WBG

WPF
- ARTWORK

BLIND - ROLLER

BENCH - LAMINATE

BRACKET - TELEVISION, WALL MOUNTED

CABLE ACCESS CAP

CUPBOARD - WALL MOUNTED

CHAIR - ERGONOMIC, OFFICE

CHAIR - VISITOR

COMPUTER

COMMUNICATION OUTLET - DOUBLE

COMMUNICATION OUTLET - INTERNET PROTOCOL TELEVISION

CARPET

DISPENSER - PAPER HAND TOWEL

DESK

DISPENSER - SOAP

FRIDGE - DOMESTIC

LOUNGE - 1 SEAT

LOUNGE - 2 SEAT

LOUNGE - 3 SEAT

OVEN - MICROWAVE

POWER OUTLET - SINGLE

POWER OUTLET - DOUBLE

TIMBER SKIRTING

SINK WITH DRAINER - SINGLE

SHELVING UNIT - MICROWAVE

TAPWARE - BOILING / CHILLED WATER UNIT

TAPWARE - MIXER

TABLE - LOW


TELEPHONE - HANDSET, STANDARD

TELEVISION


VINYL FLOORING, STANDARD SLIP RESISTANT

WASTE BIN - GENERAL

WALL PAINT FINISH

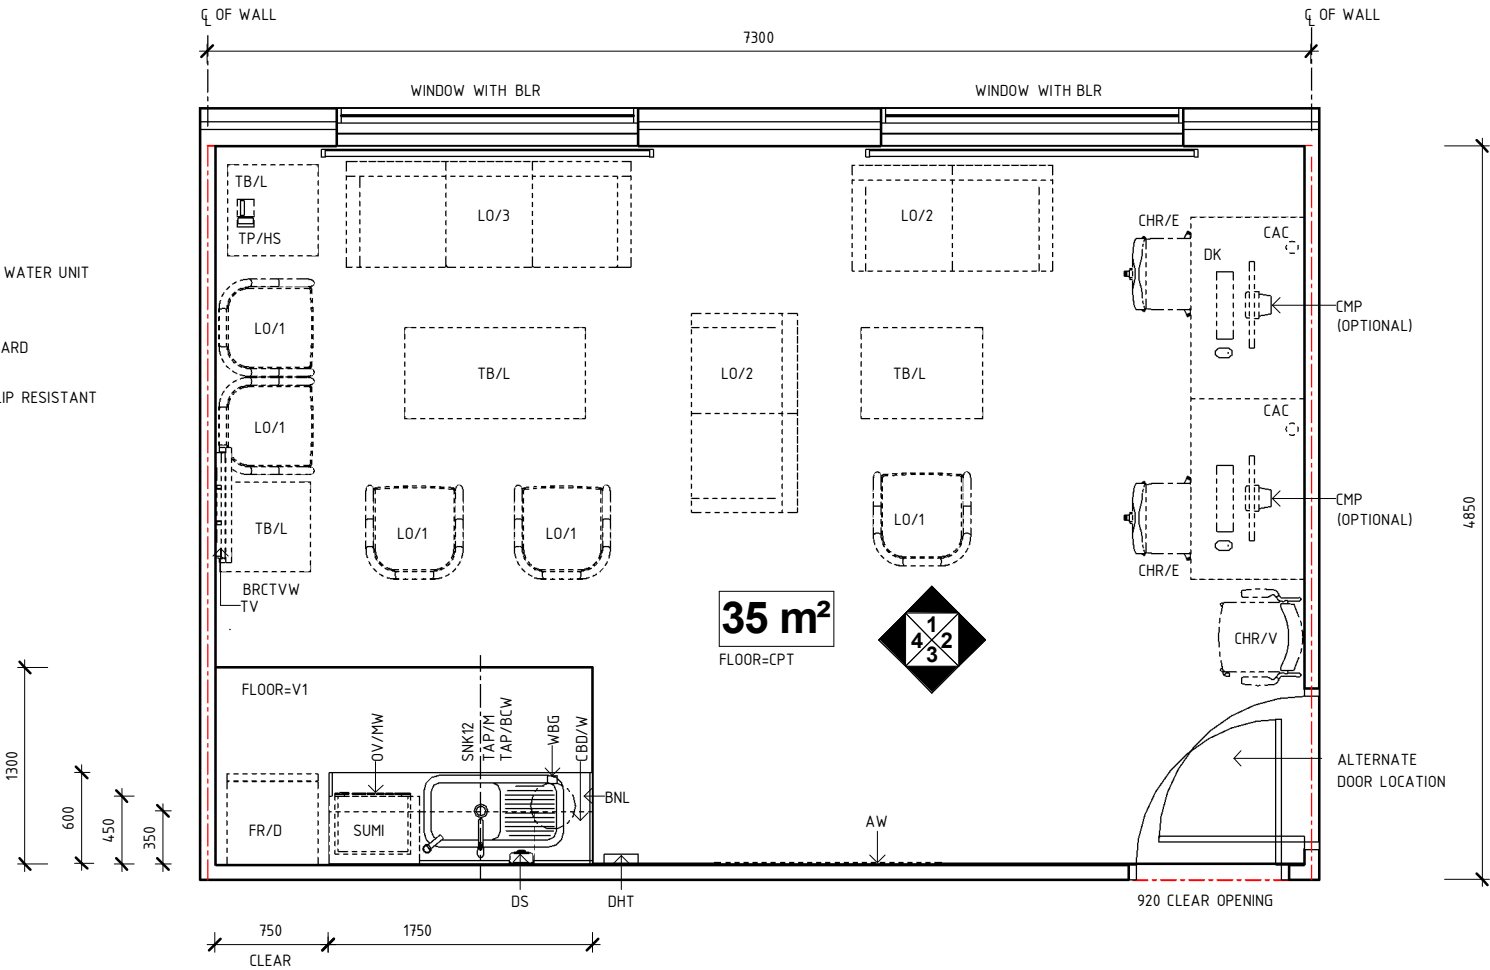

PLAN

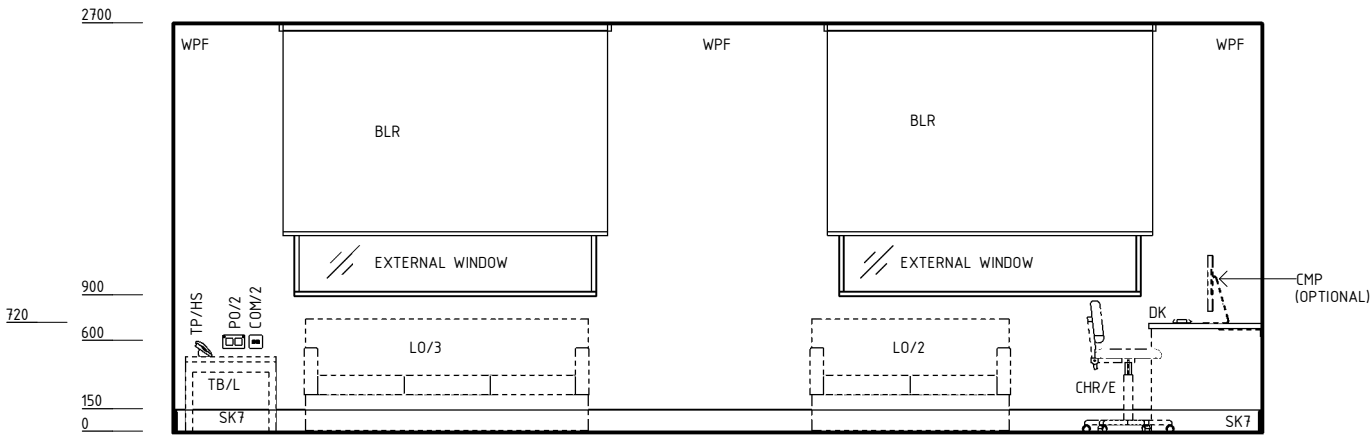

ELEVATION 1

REV	DESCRIPTION	DATE	BY	REV	DESCRIPTION	DATE	BY	COMPATIBILITY		
1	FIRST ISSUE	24.10.10	LL	4	GENERAL REVISION	25.05.23	SS	iHFG DESIGNEDSSAPPROVEDSADATE25.05.23SCALE(S)1 : 50SHEET1 OF 4 REVIT FILE NAMEInmo-35-iPAPER DRAWING IDInmo-35-i-1ISSUE4		
2	GENERAL REVISION	30.08.11	SK							
3	GENERAL REVISION	31.10.12	CT							

iHFG

International Health Facility Guidelines

International Health Facility Guidelines at: www.healthdesign.com.au/iHFG

Editable version of Standard Components on Health Facility Briefing System (HFBS) at: www.healthdesign.com.au ©TAHPI

ISO9001

QUALITY MANAGEMENT SYSTEM

iHFG Standard Components

Room Layout Sheet

Room Name Lounge - Medical Officers, 35m2

RLS Room Code

Inmo-35-i

RDS Room Code

Inmo-35-i

- AS

ADJUSTABLE SHELF
- AW

ARTWORK
- BCW

BOILING / CHILLED WATER UNIT
- BH/PB

BULKHEAD - PLASTERBOARD, PAINT FINISH
- BNL

BENCH - LAMINATE
- BRCTVW

BRACKET - TELEVISION, WALL MOUNTED
- CBD/D

CUPBOARD - DRAWER UNIT
- CBD/UB

CUPBOARD - UNDER BENCH
- CBD/W

CUPBOARD - WALL MOUNTED
- CHR/E

CHAIR - ERGONOMIC, OFFICE
- CHR/V

CHAIR - VISITOR
- CMP

COMPUTER
- COM/2

COMMUNICATION OUTLET - DOUBLE
- COM/IPTV

COMMUNICATION OUTLET - INTERNET PROTOCOL TELEVISION
- DHT

DISPENSER - PAPER HAND TOWEL
- DK

DESK
- DS

DISPENSER - SOAP
- FR/D

FRIDGE - DOMESTIC
- KP

KICKPLATE
- LO/1

LOUNGE - 1 SEAT
- LO/3

LOUNGE - 3 SEAT
- LS/R

LIGHT SWITCH - ROOM
- OP

OBSERVATION PANEL
- OV/MW

OVEN - MICROWAVE
- PO/1

POWER OUTLET - SINGLE
- PO/2

POWER OUTLET - DOUBLE
- SBK

SPLASHBACK
- SK7

TIMBER SKIRTING
- SNK12

SINK WITH DRAINER - SINGLE
- SUMI

SHELVING UNIT - MICROWAVE
- TAP/BCW


TAPWARE - BOILING / CHILLED WATER UNIT
- TAP/M

TAPWARE - MIXER
- TV


TELEVISION
- WBG

WASTE BIN - GENERAL
- WPF


WALL PAINT FINISH

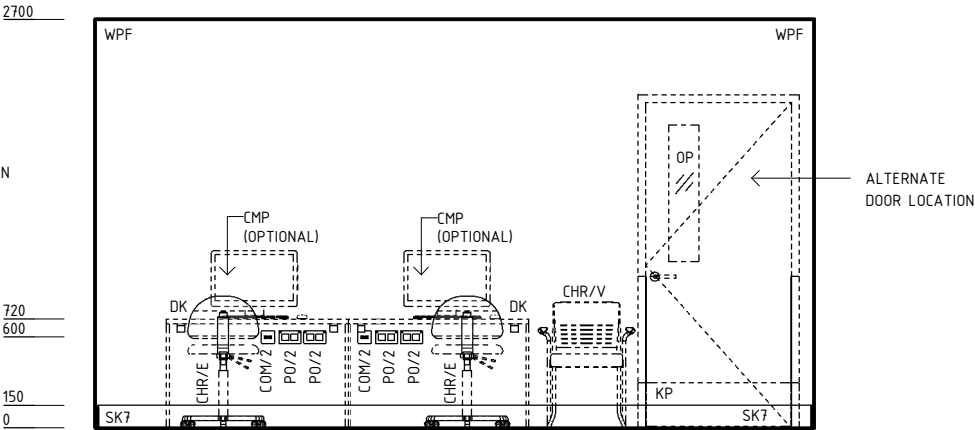

ELEVATION 2

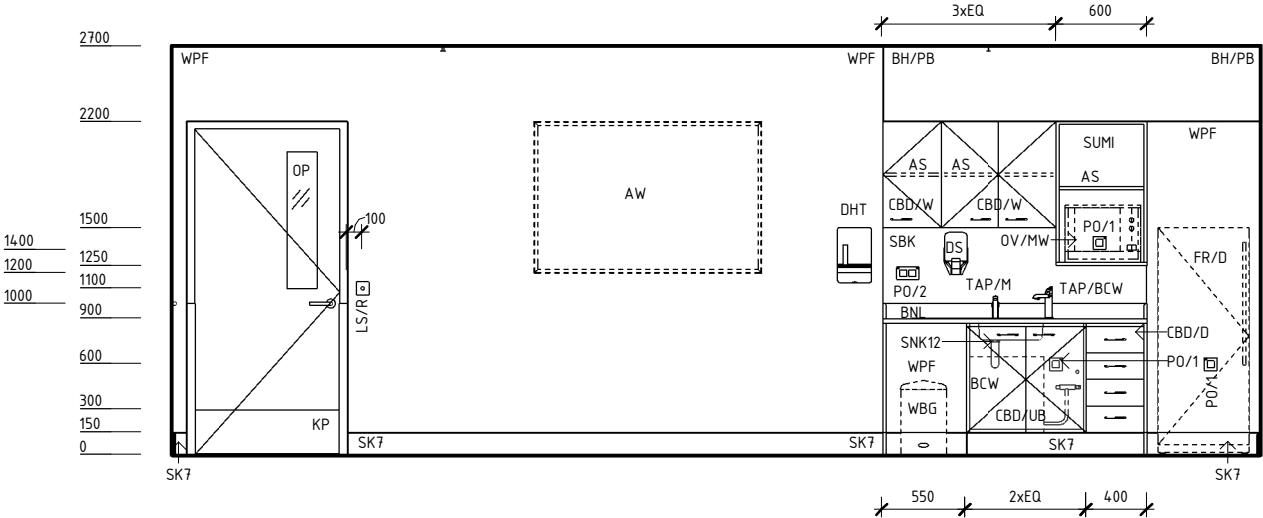

ELEVATION 3

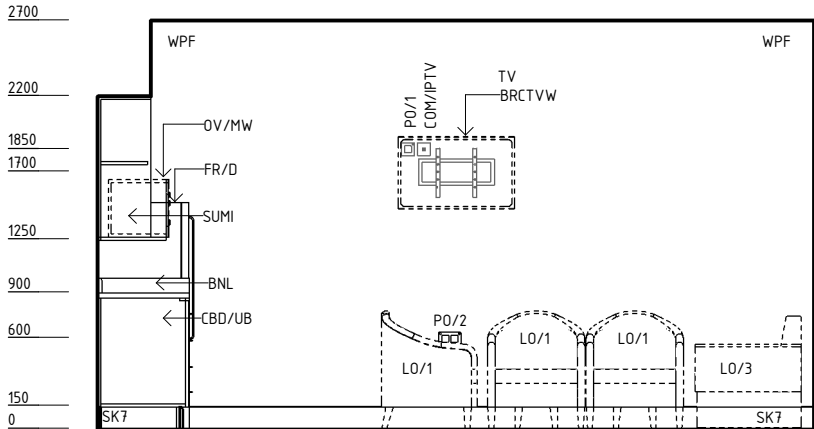

ELEVATION 4

REV	DESCRIPTION	DATE	BY	REV	DESCRIPTION	DATE	BY	COMPATIBILITY					
1	FIRST ISSUE	24.10.10	LL	4	GENERAL REVISION	25.05.23	SS						
2	GENERAL REVISION	30.08.11	SK										
3	GENERAL REVISION	31.10.12	CT										
 International Health Facility Guidelines International Health Facility Guidelines at: www.healthdesign.com.au/iHFG Editable version of Standard Components on Health Facility Briefing System (HFBS) at: www.healthdesign.com.au ©TAHPI 								DESIGNED	APPROVED	DATE	SCALE(S)	SHEET	
SS		SA		25.05.23		1 : 50		2 OF 4					
REVIT FILE NAME			PAPER DRAWING ID			ISSUE							
Inmo-35-i			Inmo-35-i-2			4							

This document is for advisory purpose only

iHFG Standard Components

Room Layout Sheet

Room Name

Lounge - Medical Officers, 35m2

RLS Room Code

Inmo-35-i

RDS Room Code


Inmo-35-i

GENERAL NOTES:

THIS DRAWING TO BE READ IN CONJUNCTION WITH R.D.S.
(ROOM DATA SHEETS) WHICH TAKES PRECEDENCE.

ALL SERVICES INDICATED ARE INDICATIVE AND SUBJECTED TO
DETAILED PROJECT SPECIFIC ENGINEERING DESIGN.

CEILING LEGEND:

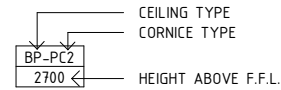

- ACT-PC5 | ACOUSTIC CEILING TILES WITH POWDERCOAT ALUMINIUM
CORNIC, FLUSHED AGAINST WALL
- BH/PB | BULKHEAD - PLASTERBOARD, PAINT FINISH
- TILE CEILING GRID (600 x 600)
- GRID LINE

ELECTRICAL LEGEND:


- L/DDE | LIGHT - DOWNLIGHT, DECORATIVE
- L/LL | LIGHT - LED LIGHT

MECHANICAL LEGEND:

- SUPPLY AIR GRILLE
- RETURN AIR GRILLE

FIRE SERVICES LEGEND:

- SMOKE DETECTOR
- SPRINKLER

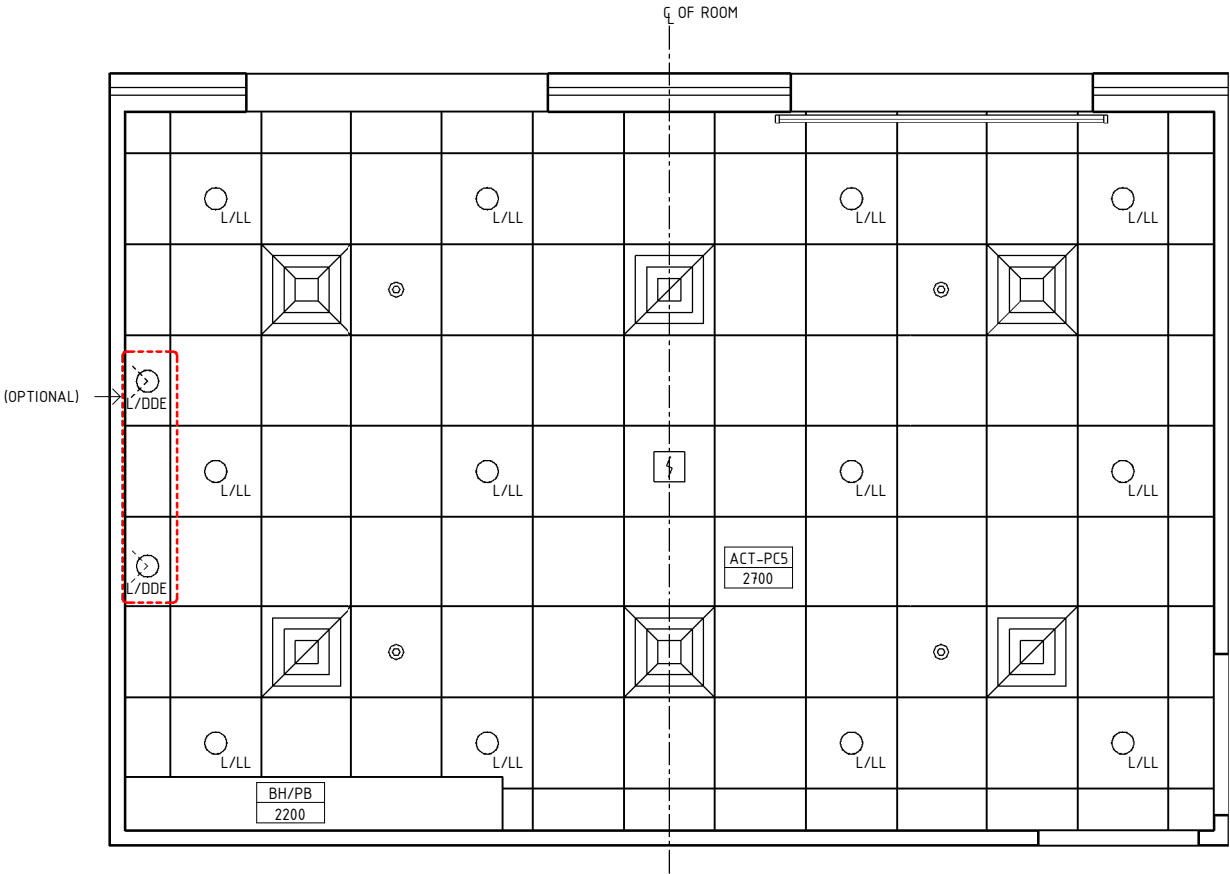

REFLECTED CEILING PLAN

REV	DESCRIPTION	DATE	BY	REV	DESCRIPTION	DATE	BY	COMPATIBILITY						
1	FIRST ISSUE	24.10.10	LL	4	GENERAL REVISION	25.05.23	SS		DESIGNED		APPROVED	DATE	SCALE(S)	SHEET
2	GENERAL REVISION	30.08.11	SK						SS	SA	25.05.23	1 : 50	3 OF 4	
3	GENERAL REVISION	31.10.12	CT						REVIT FILE NAME Inmo-35-i		PAPER DRAWING ID Inmo-35-i-3		ISSUE 4	



International Health Facility Guidelines at:
www.healthdesign.com.au/iHFG
Editable version of Standard Components on
Health Facility Briefing System (HFBS) at:
www.healthdesign.com.au ©TAHPI



This document is for advisory purpose only

iHFG Standard Components

Room Layout Sheet


Room Name Lounge - Medical Officers, 35m2

RLS Room Code


Inmo-35-i

RDS Room Code

Inmo-35-i

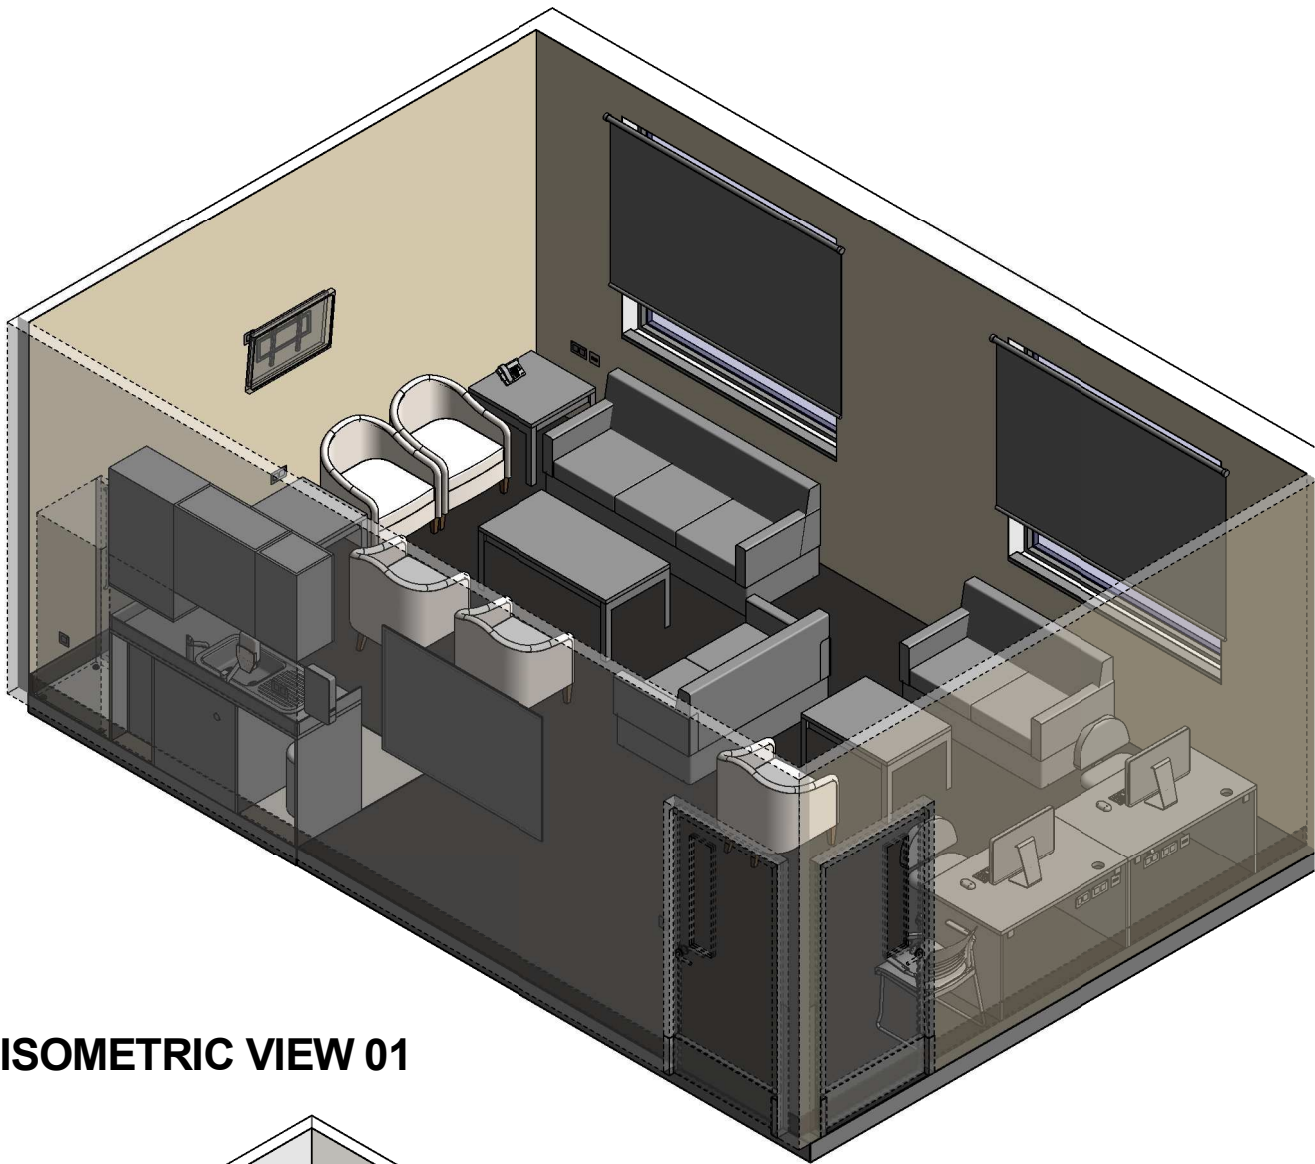

ISOMETRIC VIEW 01

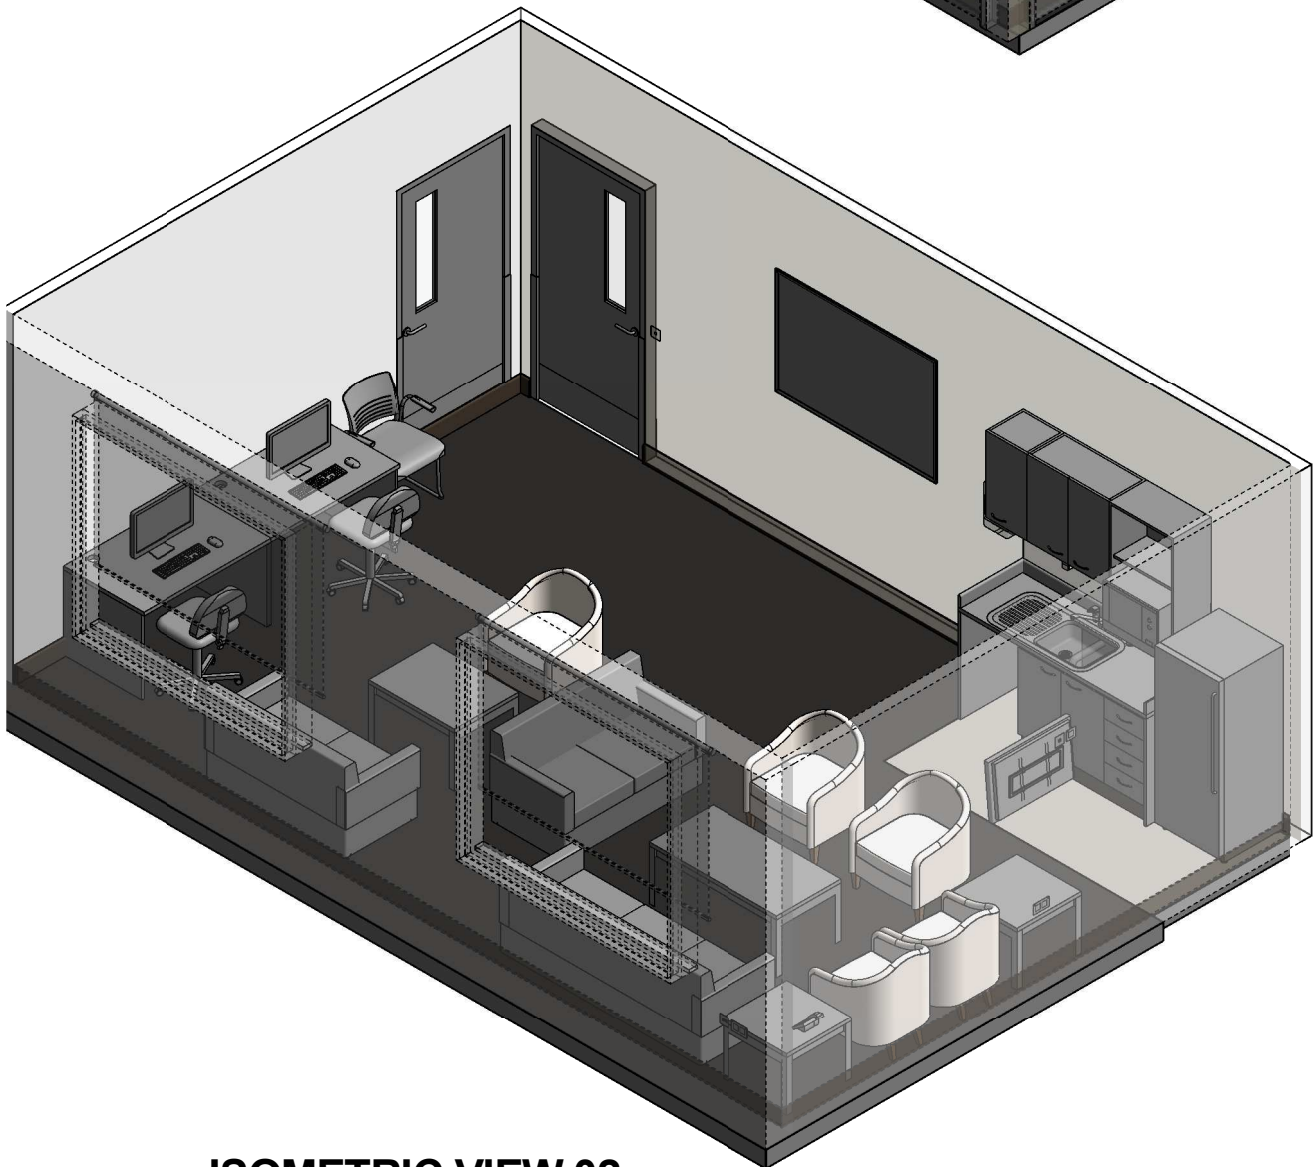

ISOMETRIC VIEW 02

REV	DESCRIPTION	DATE	BY	REV	DESCRIPTION	DATE	BY	COMPATIBILITY					
1	FIRST ISSUE	24.10.10	LL	4	GENERAL REVISION	25.05.23	SS						
2	GENERAL REVISION	30.08.11	SK										
3	GENERAL REVISION	31.10.12	CT										
 International Health Facility Guidelines International Health Facility Guidelines at: www.healthdesign.com.au/iHFG Editable version of Standard Components on Health Facility Briefing System (HFBS) at: www.healthdesign.com.au ©TAHPI 								DESIGNED	APPROVED	DATE	SCALE(S)	SHEET	
								SS	SA	25.05.23		4 OF 4	
								REVIT FILE NAME		PAPER DRAWING ID		ISSUE	
								Inmo-35-i		Inmo-35-i-4		4	

This document is for advisory purpose only