

Room Layout Sheet

setup-16-i

setup-16-i


Room Name | Set-up Room, 16m2






PLAN

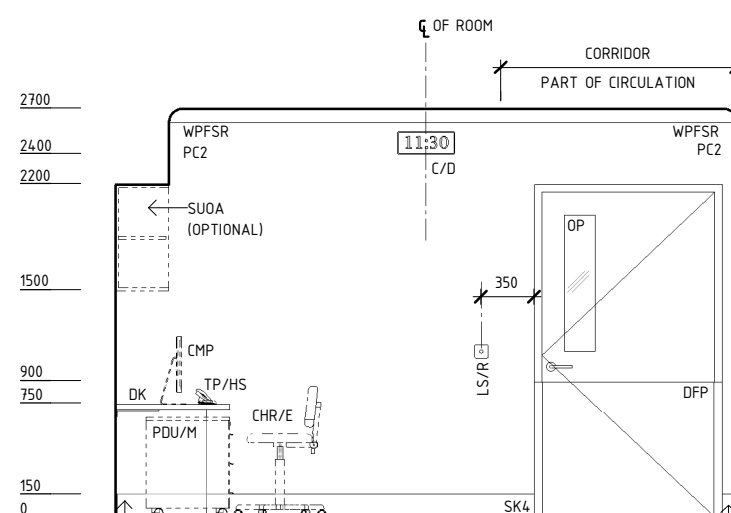

ELEVATION 1

ELEVATION 2

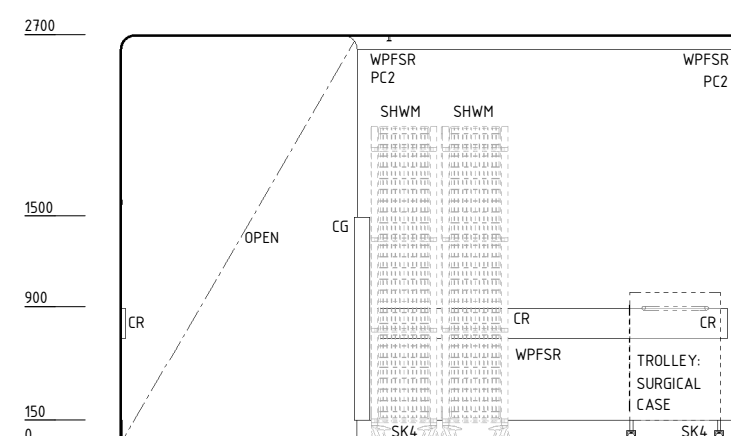

ELEVATION 3

ELEVATION 4

REV	DESCRIPTION	DATE	BY	REV	DESCRIPTION	DATE	BY	COMPATIBILITY
1	FIRST ISSUE	24.10.10	LL	4	GENERAL REVISION	17.01.24	JL	iHFG
2	GENERAL REVISION	30.08.11	SK					
3	GENERAL REVISION	31.10.12	KC					



International Health Facility Guidelines at:
www.healthdesign.com.au/iHFG
 Editable version of Standard Components on
 Health Facility Briefing System (HFBS) at:
www.healthdesign.com.au/TAHPI



DESIGNED	APPROVED	DATE	SCALE(S)	SHEET
JL	RH	17.01.24	1 : 50	1 OF 2
REVIT FILE NAME setup-16-i		PAPER DRAWING ID setup-16-i-1		ISSUE 4

This document is for advisory purpose only

iHFG Standard Components

Room Layout Sheet

Room Name Set-up Room, 16m2

RLS Room Code

setup-16-i

RDS Room Code


setup-16-i

GENERAL NOTES:

THIS DRAWING TO BE READ IN CONJUNCTION WITH R.D.S. (ROOM DATA SHEETS) WHICH TAKES PRECEDENCE.

ALL SERVICES INDICATED ARE INDICATIVE AND SUBJECT TO DETAILED PROJECT SPECIFIC ENGINEERING DESIGN.

CEILING LEGEND:

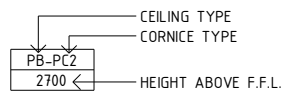


- BH/PBSR

PBSR-PC2
- BULKHEAD - PLASTERBOARD, SCRUB RESISTANT PAINT FINISH


PLASTERBOARD FLUSH SET CEILING, SCRUB RESISTANT PAINT FINISH WITH PLASTERBOARD CORNICE, FLUSHED COVERED

GRID LINE

ELECTRICAL LEGEND:

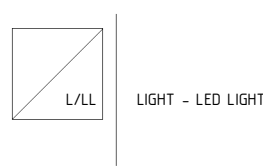


MECHANICAL LEGEND:

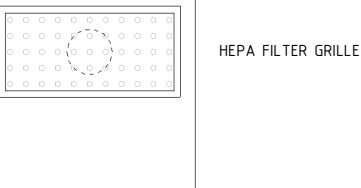


FIRE SERVICES LEGEND:

- SMOKE DETECTOR
- SPRINKLER

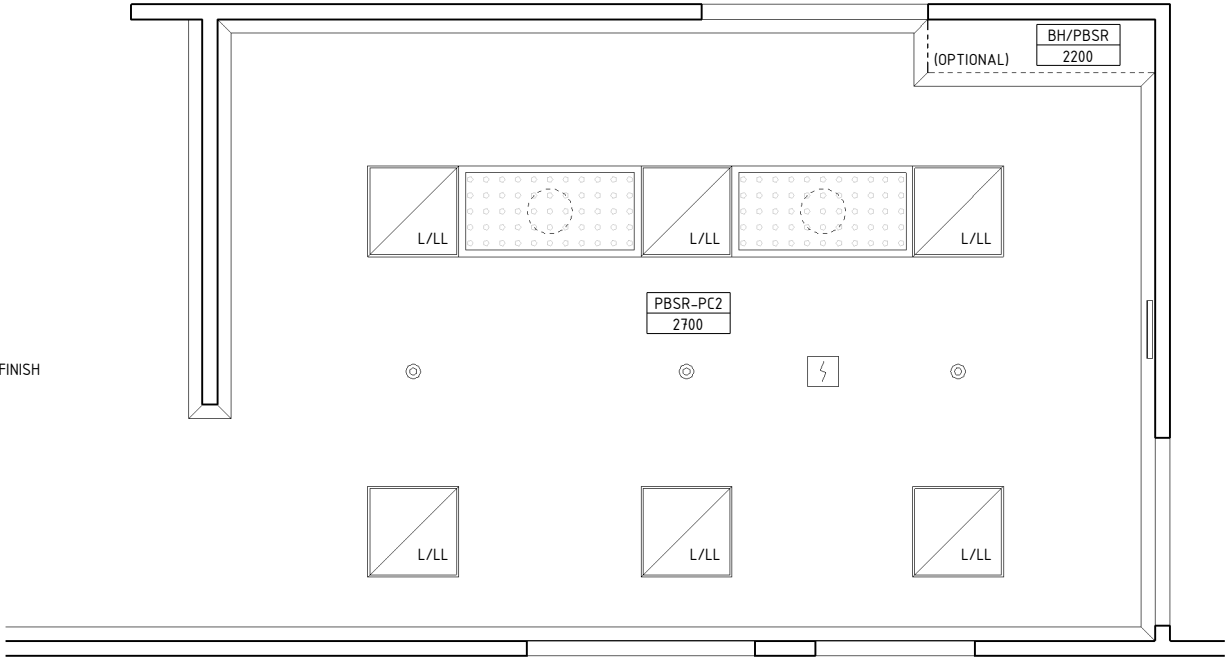

REFLECTED CEILING PLAN

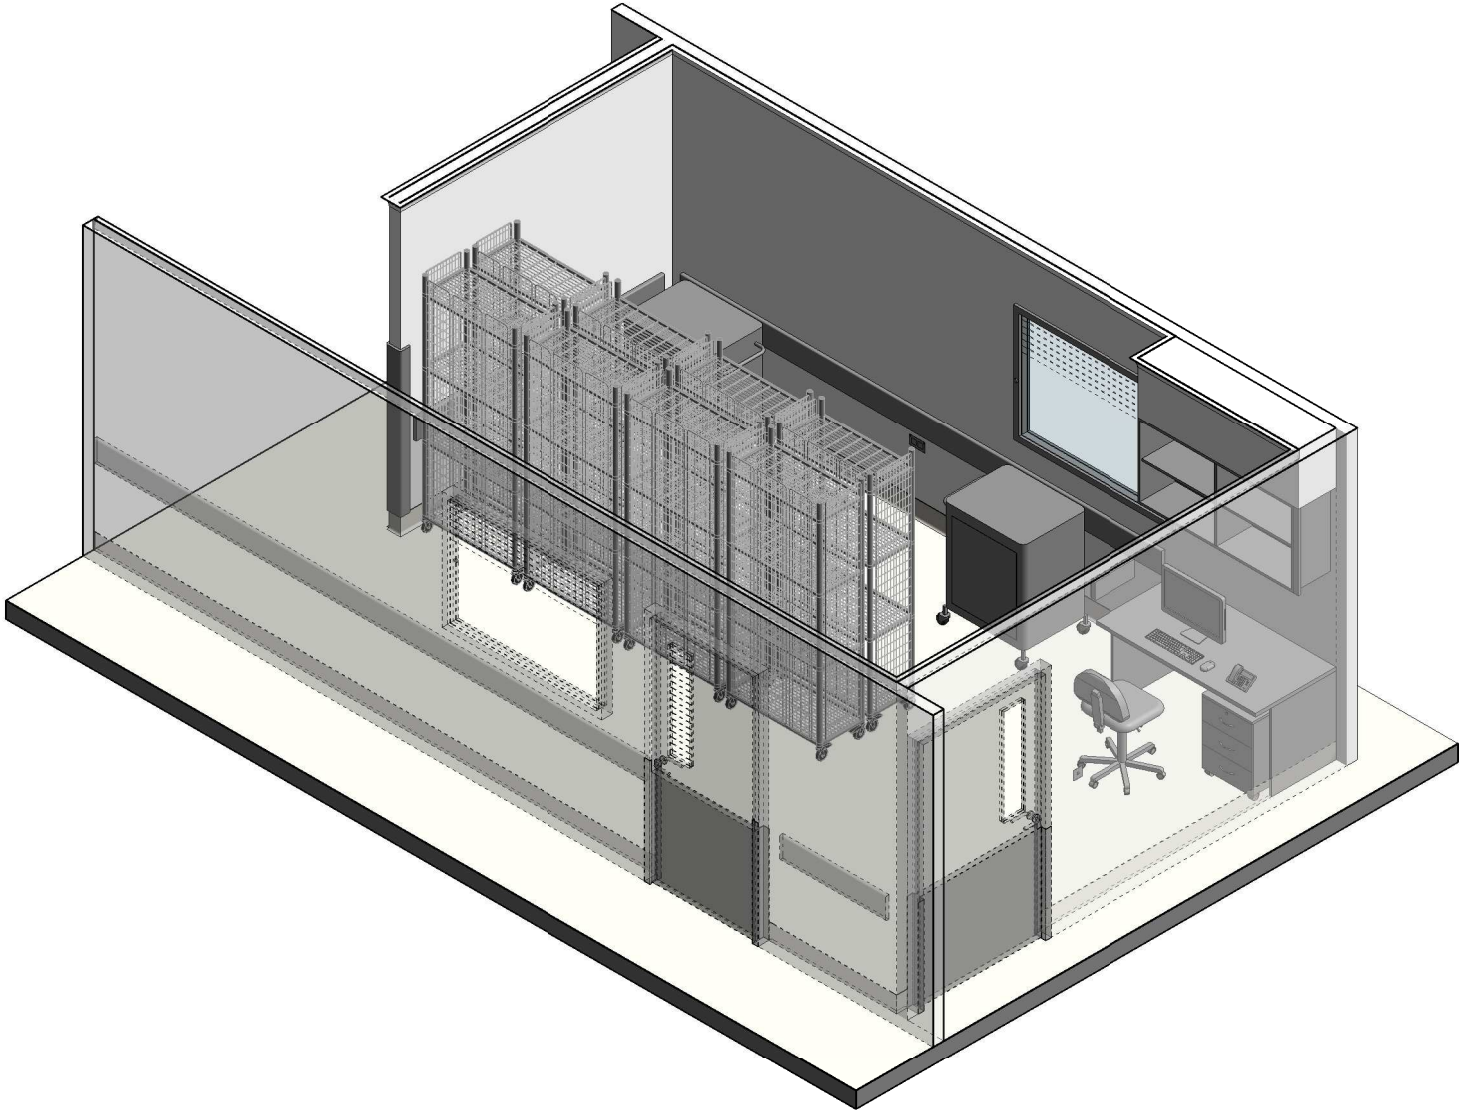

ISOMETRIC VIEW

REV	DESCRIPTION	DATE	BY	REV	DESCRIPTION	DATE	BY	COMPATIBILITY		
1	FIRST ISSUE	24.10.10	LL	4	GENERAL REVISION	17.01.24	JJ	iHFG		
2	GENERAL REVISION	30.08.11	SK							
3	GENERAL REVISION	31.10.12	KC							
iHFG International Health Facility Guidelines International Health Facility Guidelines at: www.healthdesign.com.au/iHFG Editable version of Standard Components on Health Facility Briefing System (HFBS) at: www.healthdesign.com.au ©TAHPI								DESIGNED	APPROVED	DATE
								JJ	RH	17.01.24
								REVISIT FILE NAME		SCALE(S)
								setup-16-i		1 : 50
								PAPER DRAWING ID		SHEET
								setup-16-i-2		2 OF 2
								ISSUE		
								4		

This document is for advisory purpose only