

Room Layout Sheet


waco-i

waco-i


Room Name

Waste Compactor/Recyclables

CNCF1	CONCRETE FLOORING - TROWEL, SEALED
COMP/W	COMPACTOR - WASTE
FW	FLOOR WASTE
L/LL	LIGHT - LED LIGHT
PO/IS	POWER OUTLET - SPECIAL
RS/A	ROLLER SHUTTER - AUTOMATIC
SK9	TILE COVED SKIRTING
WBG/240	WASTE BIN - GENERAL, 240 LITRE
WPF	WALL PAINT FINISH

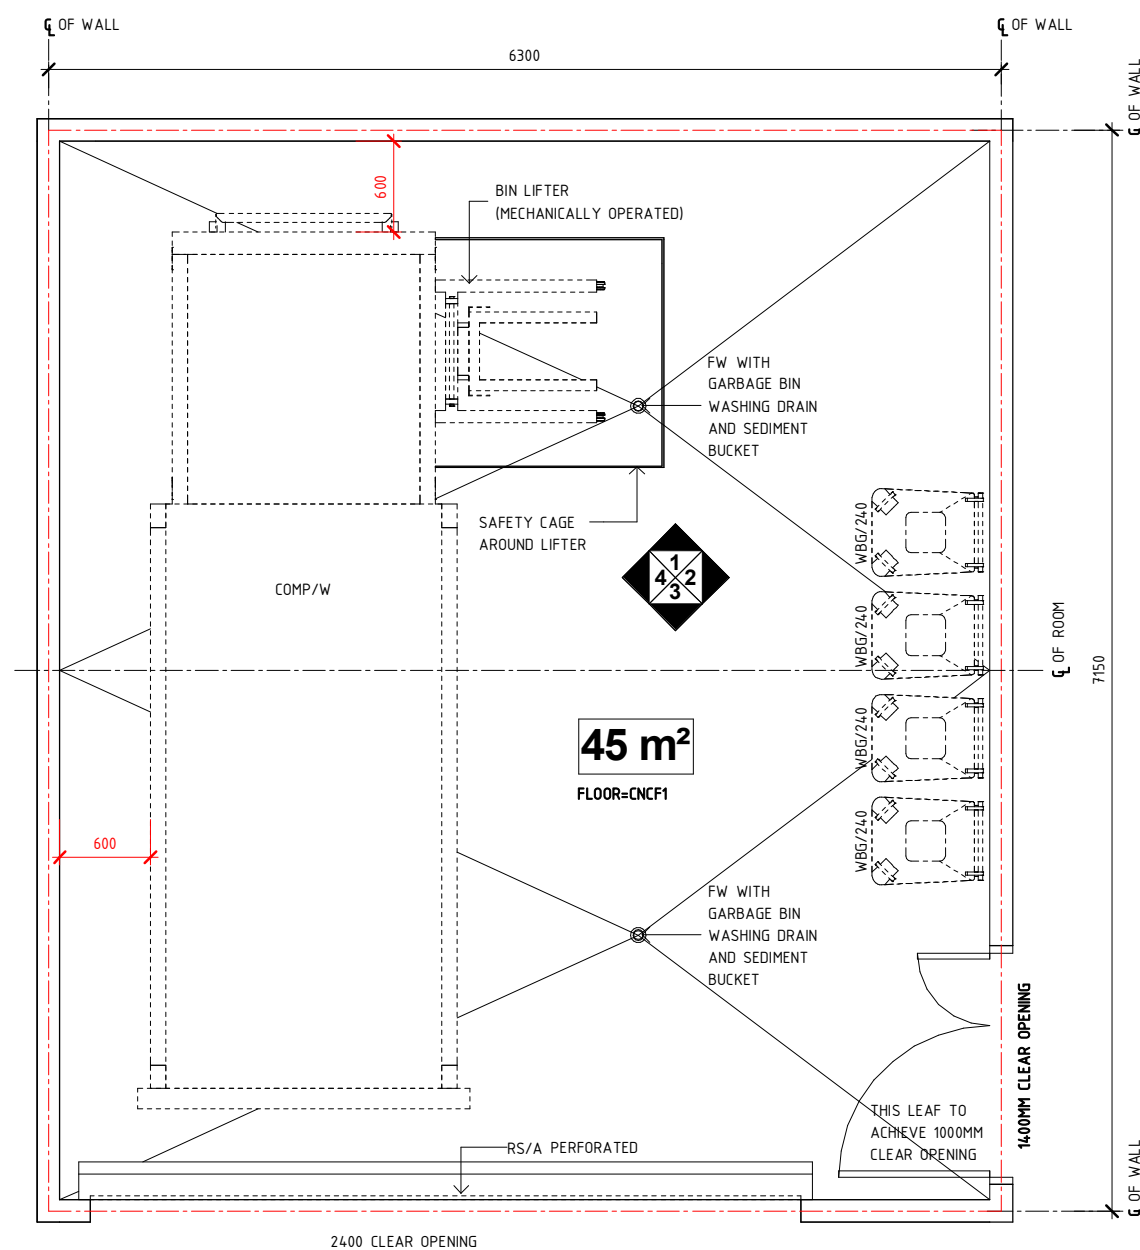

PLAN

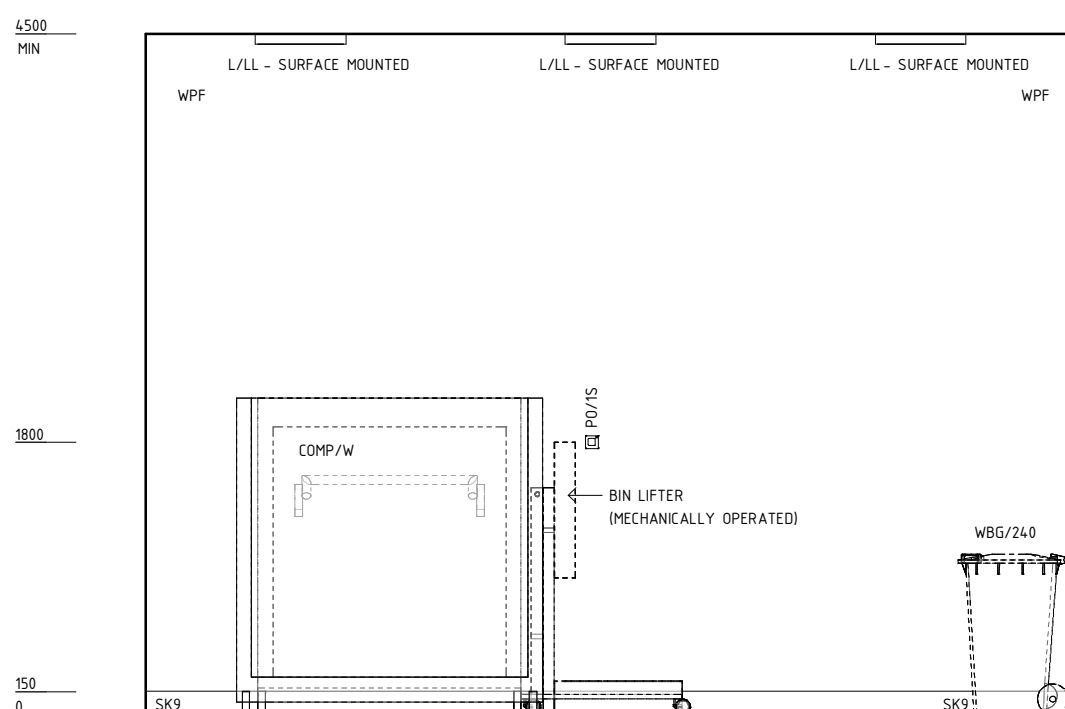

ELEVATION 1

REV	DESCRIPTION	DATE	BY	REV	DESCRIPTION	DATE	BY	COMPATIBILITY
1	FIRST ISSUE	24.04.10	LL	4	GENERAL REVISION	25.05.23	AK	
2	GENERAL REVISION	30.08.11	SK					
3	GENERAL REVISION	31.10.12	CT					



International Health Facility Guidelines

International Health Facility Guidelines at:
www.healthdesign.com.au/iHFG
 Editable version of Standard Components on
 Health Facility Briefing System (HFBS) at:
www.healthdesign.com.au/@TAHP1



DESIGNED	APPROVED	DATE	SCALE(S)	SHEET
AK	SA	25.05.23	1 : 50	1 OF 4
REVIT FILE NAME		PAPER DRAWING ID		ISSUE
waco-i		waco-i-1		4

iHFG Standard Components

Room Layout Sheet

Room Name	Waste Compactor/Recyclables	RLS Room Code	waco-i
		RDS Room Code	waco-i


COMP/W	COMPACTOR - WASTE
DFP	DOOR AND DOOR FRAME PROTECTION
L/LL	LIGHT - LED LIGHT
OP	OBSERVATION PANEL
PO/IS	POWER OUTLET - SPECIAL
RS/A	ROLLER SHUTTER - AUTOMATIC
RSS	ROLLER SHUTTER SWITCH
SK9	TILE COVED SKIRTING
WBG/240	WASTE BIN - GENERAL, 240 LITRE
WPF	WALL PAINT FINISH

4500
MIN

2200

1100
900

150
0

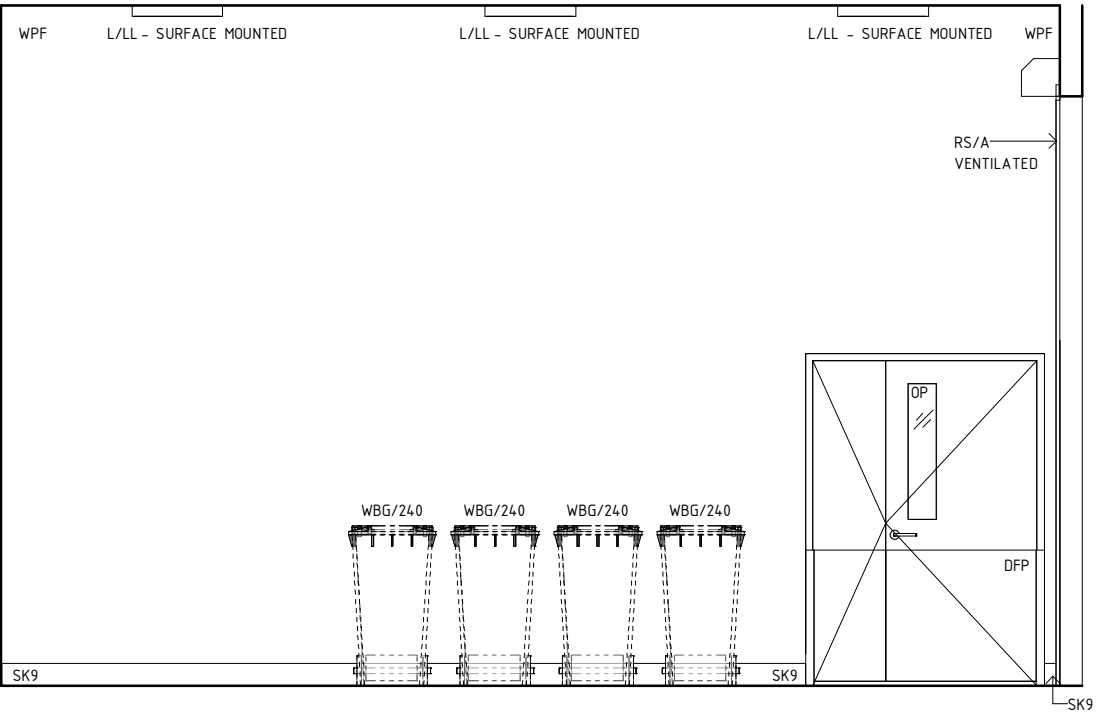

ELEVATION 2

4500
MIN


3900

HEIGHT TO SUIT
MOTOR DRIVE

SWITCH TO
OPERATE
ROLLER
SHUTTER DOOR

1100

150
0

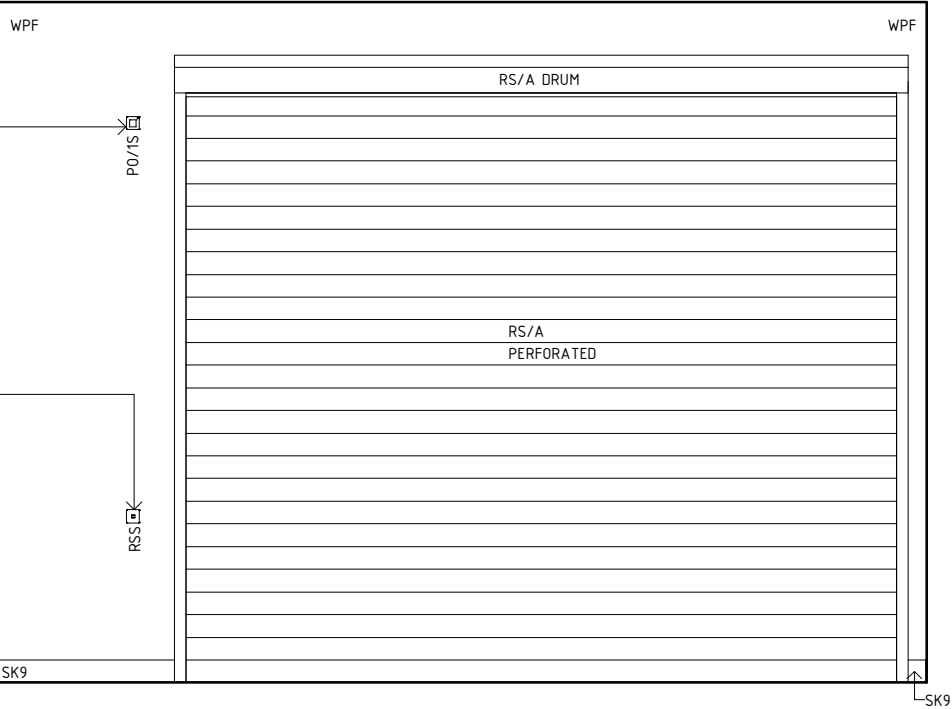


ELEVATION 3

4500
MIN

3900

150
0

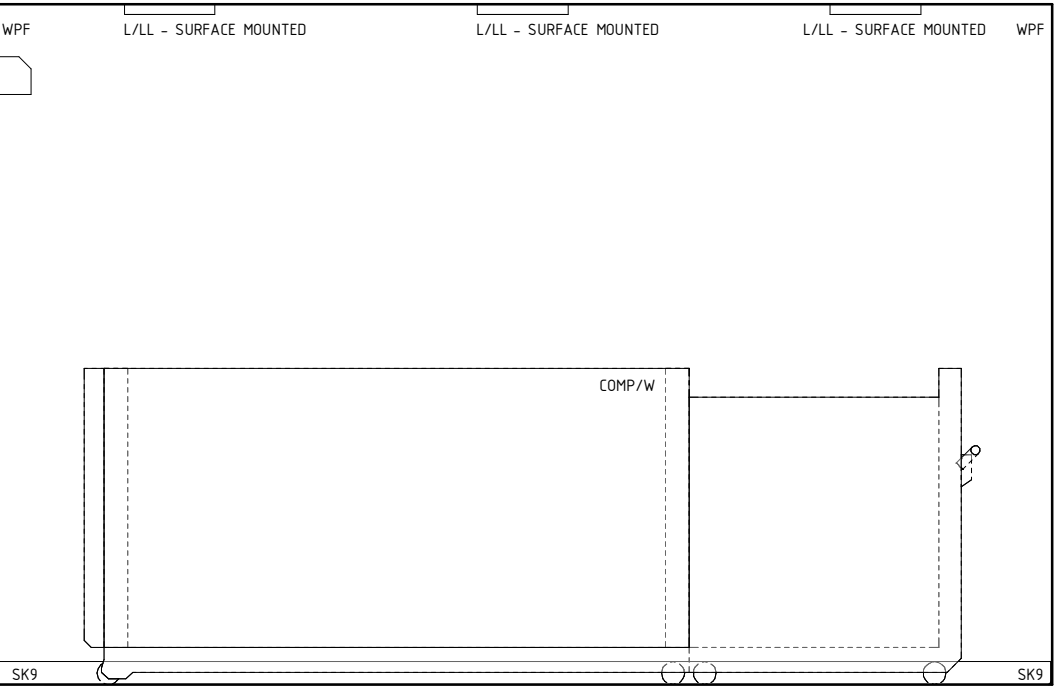

ELEVATION 4

REV	DESCRIPTION	DATE	BY	REV	DESCRIPTION	DATE	BY	COMPATIBILITY
1	FIRST ISSUE	24.04.10	LL	4	GENERAL REVISION	25.05.23	AK	iHFG
2	GENERAL REVISION	30.08.11	SK					
3	GENERAL REVISION	31.10.12	CT					

iHFG

International Health Facility Guidelines

International Health Facility Guidelines at:
www.healthdesign.com.au/iHFG
Editable version of Standard Components on
Health Facility Briefing System (HFBS) at:
www.healthdesign.com.au ©TAHPI

ISO 9001

QUALITY MANAGEMENT SYSTEM

This document is for advisory purpose only

DESIGNED	APPROVED	DATE	SCALE(S)	SHEET
AK	SA	25.05.23	1 : 50	2 OF 4
REVIT FILE NAME		PAPER DRAWING ID		ISSUE
waco-i		waco-i-2		4

iHFG Standard Components

Room Layout Sheet

Room Name

Waste Compactor/Recyclables

RLS Room Code

RDS Room Code

waco-i

waco-i

GENERAL NOTES:

THIS DRAWING TO BE READ IN CONJUNCTION WITH R.D.S. (ROOM DATA SHEETS) WHICH TAKES PRECEDENCE.

ALL SERVICES INDICATED ARE INDICATIVE AND SUBJECTED TO DETAILED PROJECT SPECIFIC ENGINEERING DESIGN.

CEILING LEGEND:

BP-PC2

-

CEILING TYPE

CORNICE TYPE

HEIGHT ABOVE F.F.L.

CCP

CONCRETE CEILING, PAINTED

- - - -

GRID LINE

ELECTRICAL LEGEND:

L/LL

LIGHT - LED LIGHT

MECHANICAL LEGEND:


SUPPLY AIR GRILLE

EXHAUST GRILLE

FIRE SERVICES LEGEND:

SMOKE DETECTOR

SPRINKLER

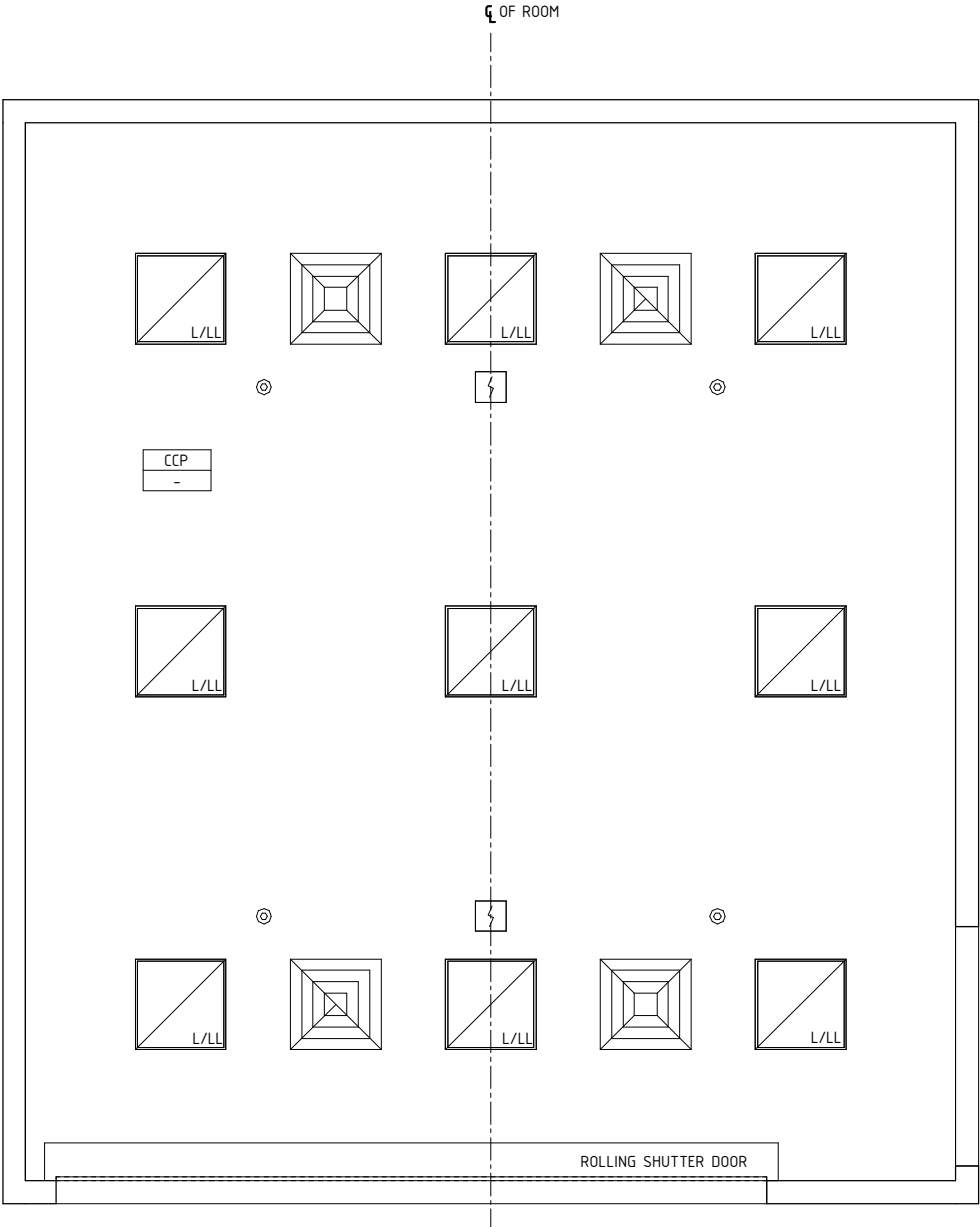

REFLECTED CEILING PLAN

REV	DESCRIPTION	DATE	BY	REV	DESCRIPTION	DATE	BY	COMPATIBILITY					
1	FIRST ISSUE	24.04.10	LL	4	GENERAL REVISION	25.05.23	AK	iHFG					
2	GENERAL REVISION	30.08.11	SK										
3	GENERAL REVISION	31.10.12	CT										
iHFG International Health Facility Guidelines International Health Facility Guidelines at: www.healthdesign.com.au/iHFG Editable version of Standard Components on Health Facility Briefing System (HFBS) at: www.healthdesign.com.au ©TAHPI ISO 9001 QUALITY MANAGEMENT SYSTEM								DESIGNED	APPROVED	DATE	SCALE(S)	SHEET	
								AK	SA	25.05.23	1 : 50	3 OF 4	
								REVIT FILE NAME		PAPER DRAWING ID	ISSUE		
								waco-i		waco-i-3	4		

This document is for advisory purpose only

iHFG Standard Components

Room Layout Sheet

Room Name


Waste Compactor/Recyclables

RLS Room Code

waco-i

RDS Room Code

waco-i

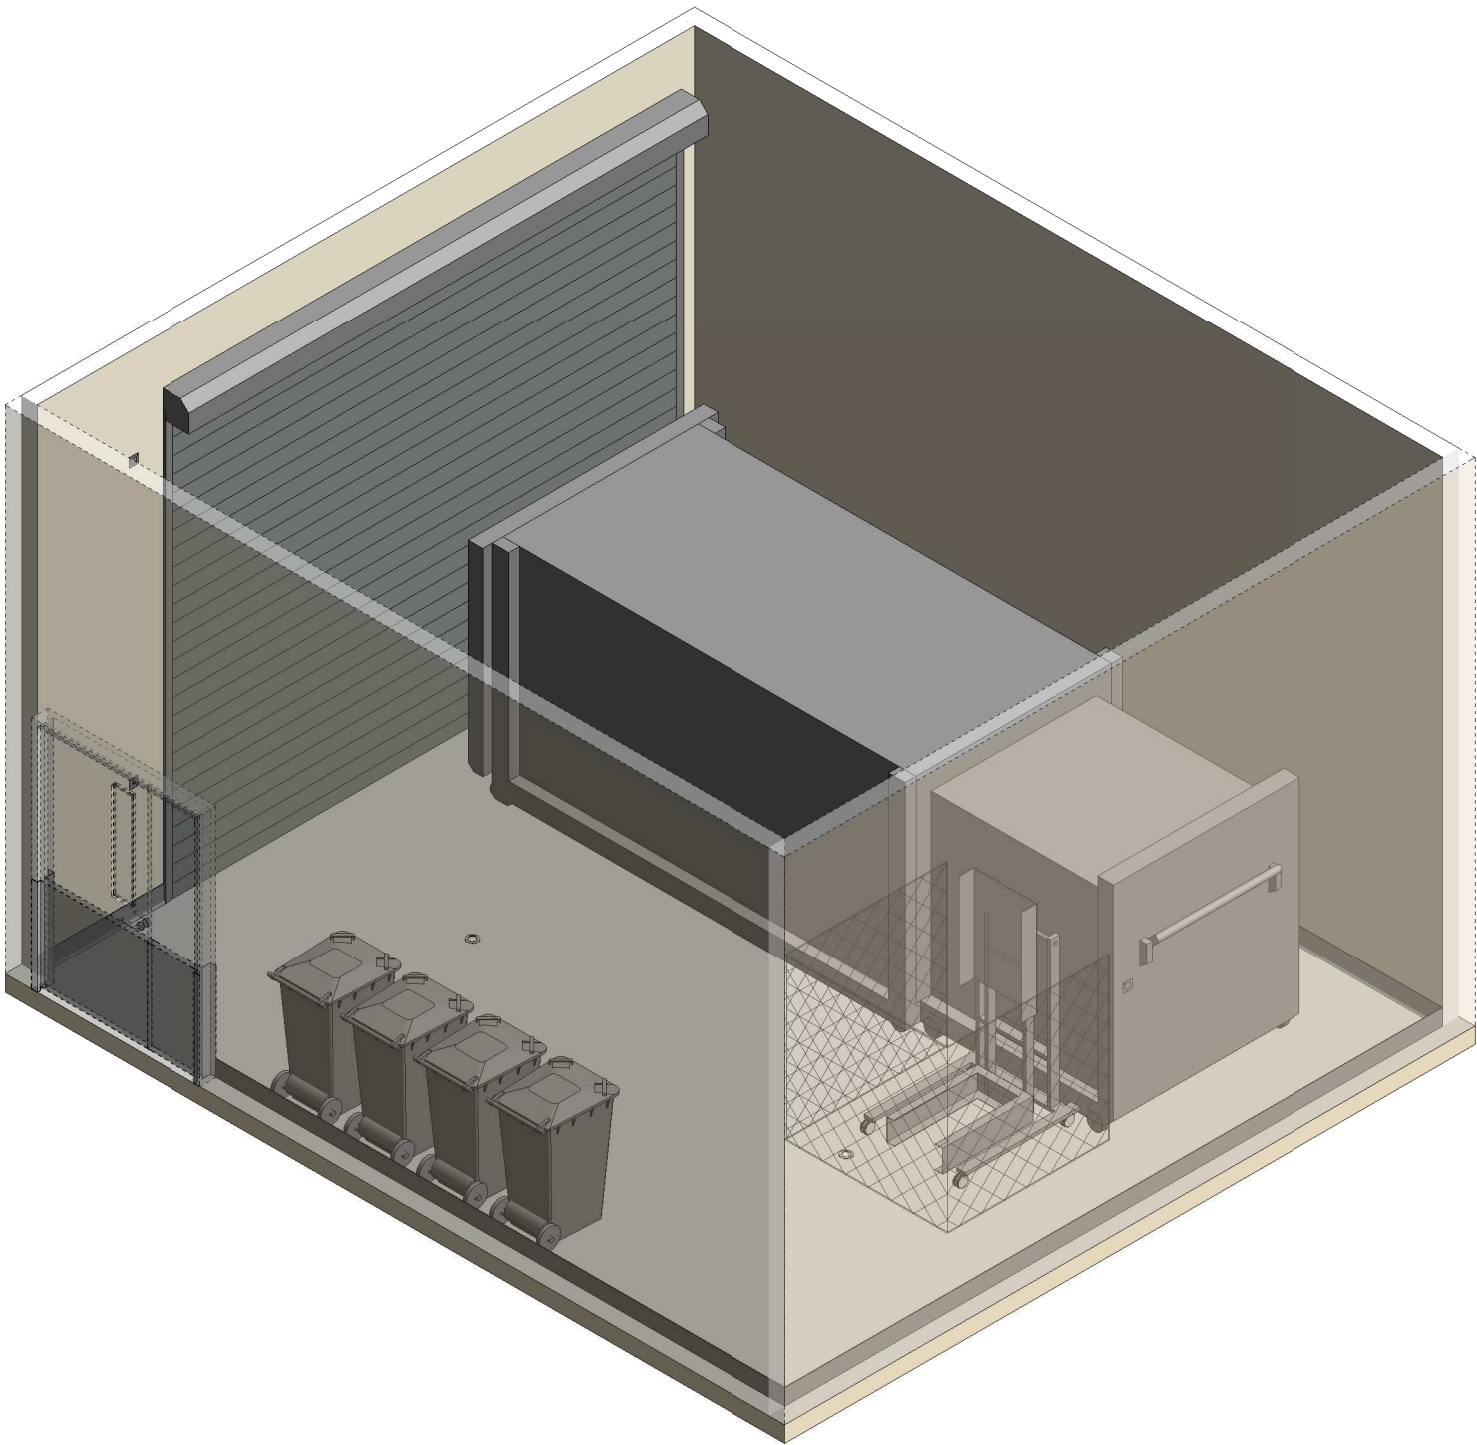

ISOMETRIC VIEW 01

REV	DESCRIPTION	DATE	BY	REV	DESCRIPTION	DATE	BY	COMPATIBILITY										
1	FIRST ISSUE	24.04.10	LL	4	GENERAL REVISION	25.05.23	AK		DESIGNED		APPROVED		DATE		SCALE(S)		SHEET	
2	GENERAL REVISION	30.08.11	SK															
3	GENERAL REVISION	31.10.12	CT															
 International Health Facility Guidelines International Health Facility Guidelines at: www.healthdesign.com.au/iHFG Editable version of Standard Components on Health Facility Briefing System (HFBS) at: www.healthdesign.com.au ©TAHPI										REVIT FILE NAME		PAPER DRAWING ID		ISSUE				
								AK		SA		25.05.23				4 OF 4		
								waco-i		waco-i-4				4				

This document is for advisory purpose only